


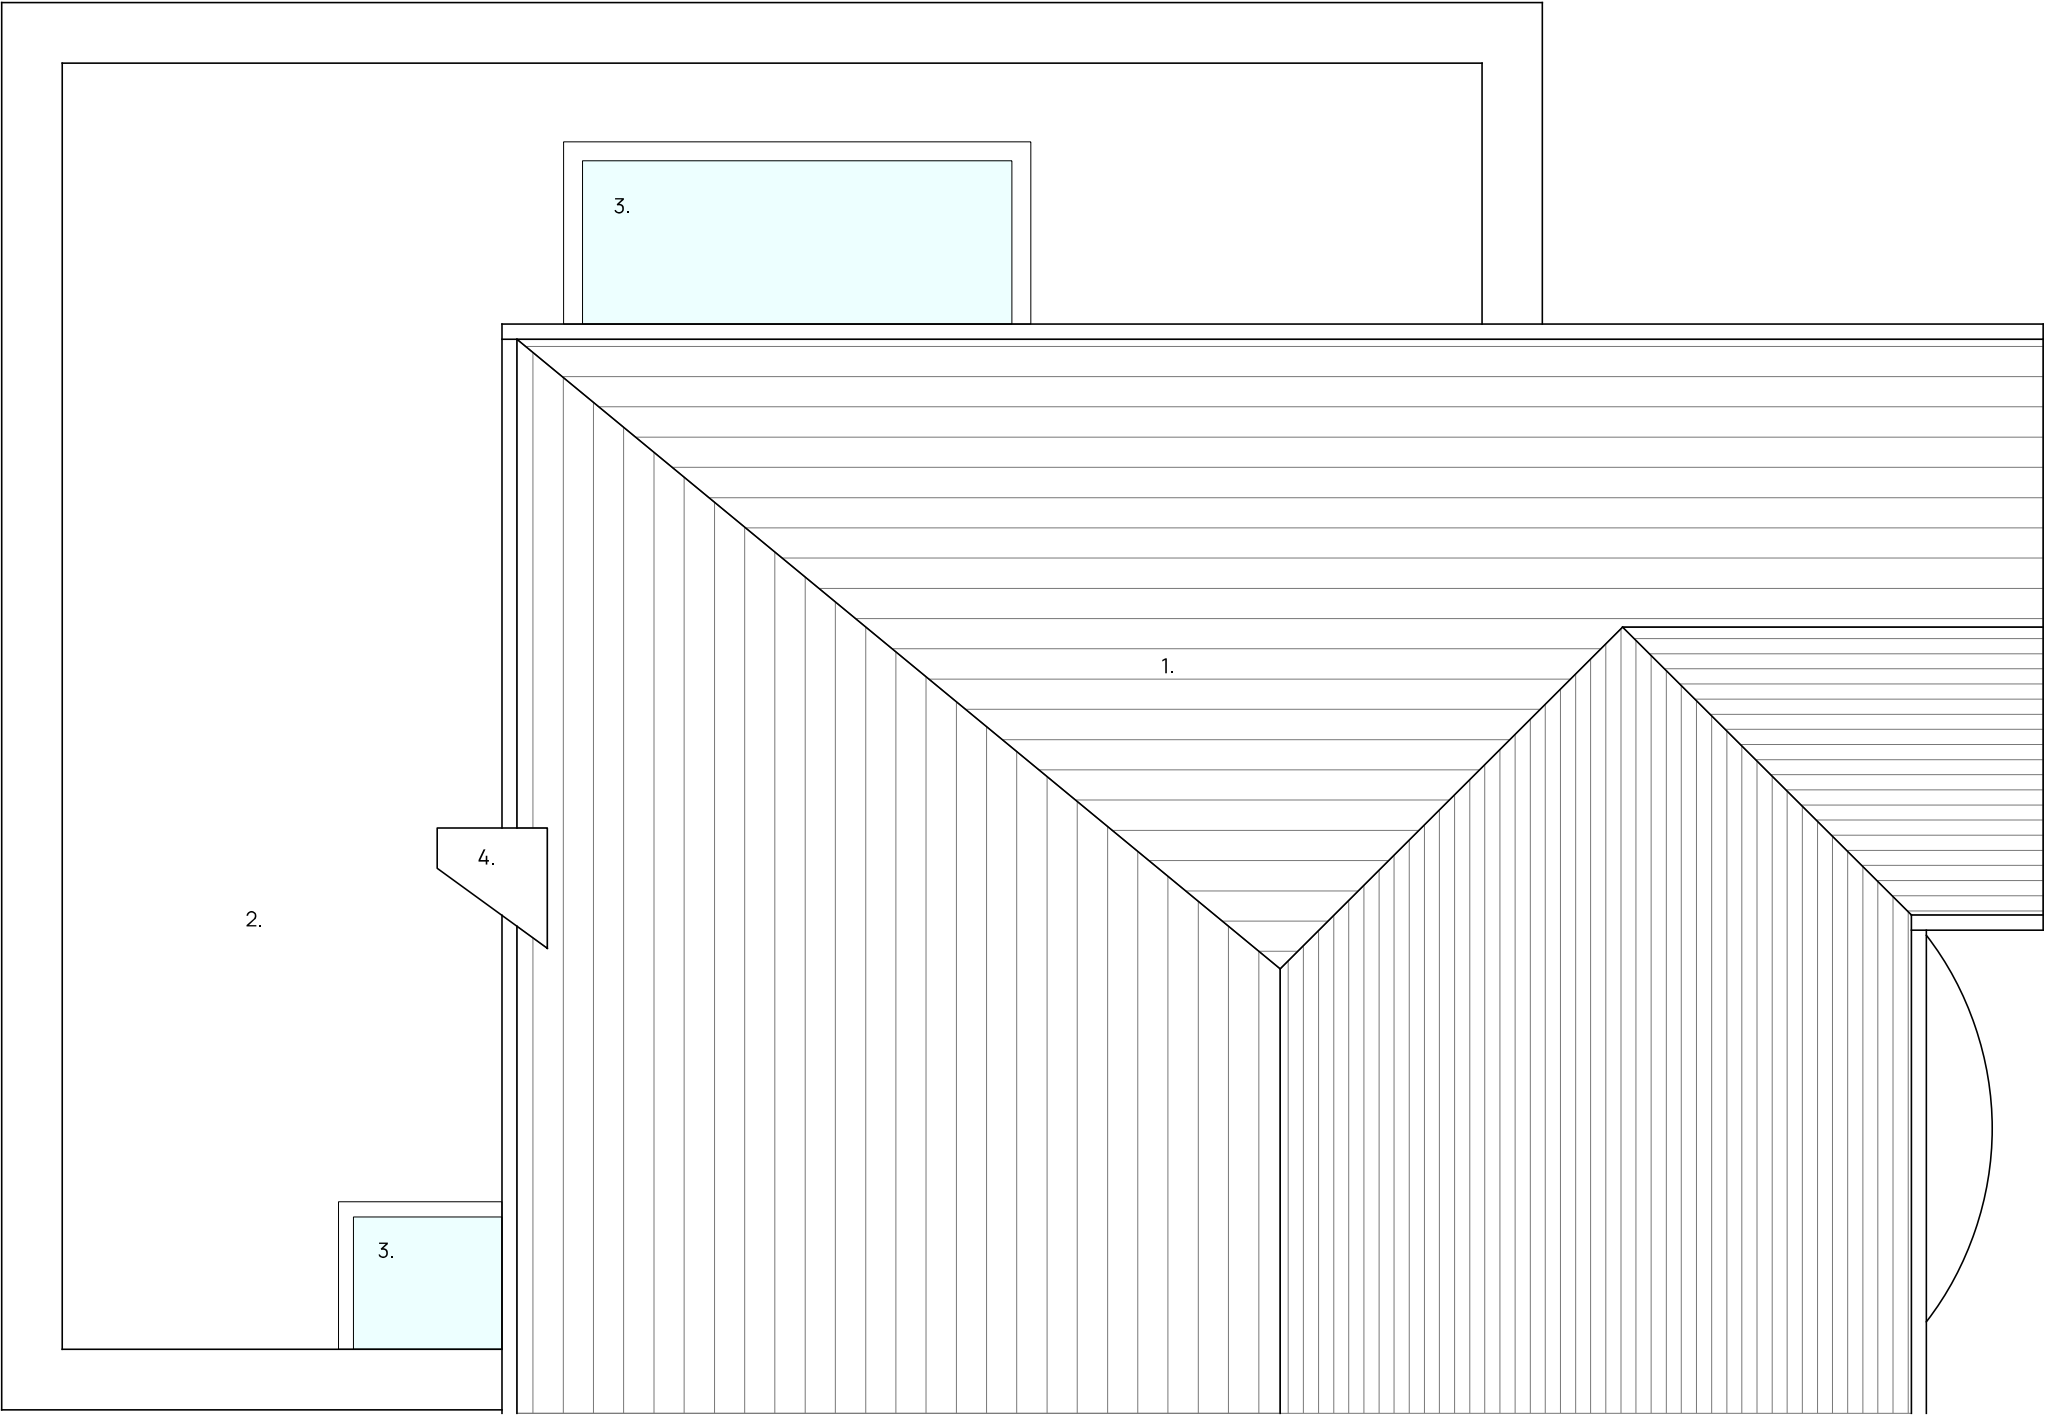

- 1. Existing main roof
- 2. Proposed extension, single ply membrane roof
- 3. Rooflight
- 4. New chimney



rev	date	description			ARCDARC.COM	
Project		ABBERTON ROAD, DIDSBURY				
Title		ROOF PLAN AS PROPOSED				
Project No	22-13	Drawing No	L(-2)021	Status	PLANNING	
Scale	1:50@A3	Date	NOV 2022	Rev		

ARCHITECTS & DESIGNERS

5m

1m