

AFR
STUDIO

AFR STUDIO LIMITED
173-A Dickenson Road, Longsight
Manchester, M13 0YN

PROJECT:


35 Athol Road, Whalley Range,
Manchester, M16 8QW, UK

DRAWING TITLE:


Proposed Building Plans

	DRG NO : A-05
DATE : September, 2022	SCALE: 1:50@A3

PURPOSE OF ISSUE	PLANNING
Do not scale from this drawing. All information should be checked by the contractor site before commencing work. Any discrepancies should be reported to the architect immediately. All rights are reserved and are not transferable. Unauthorized reproduction of this drawing are not permitted	

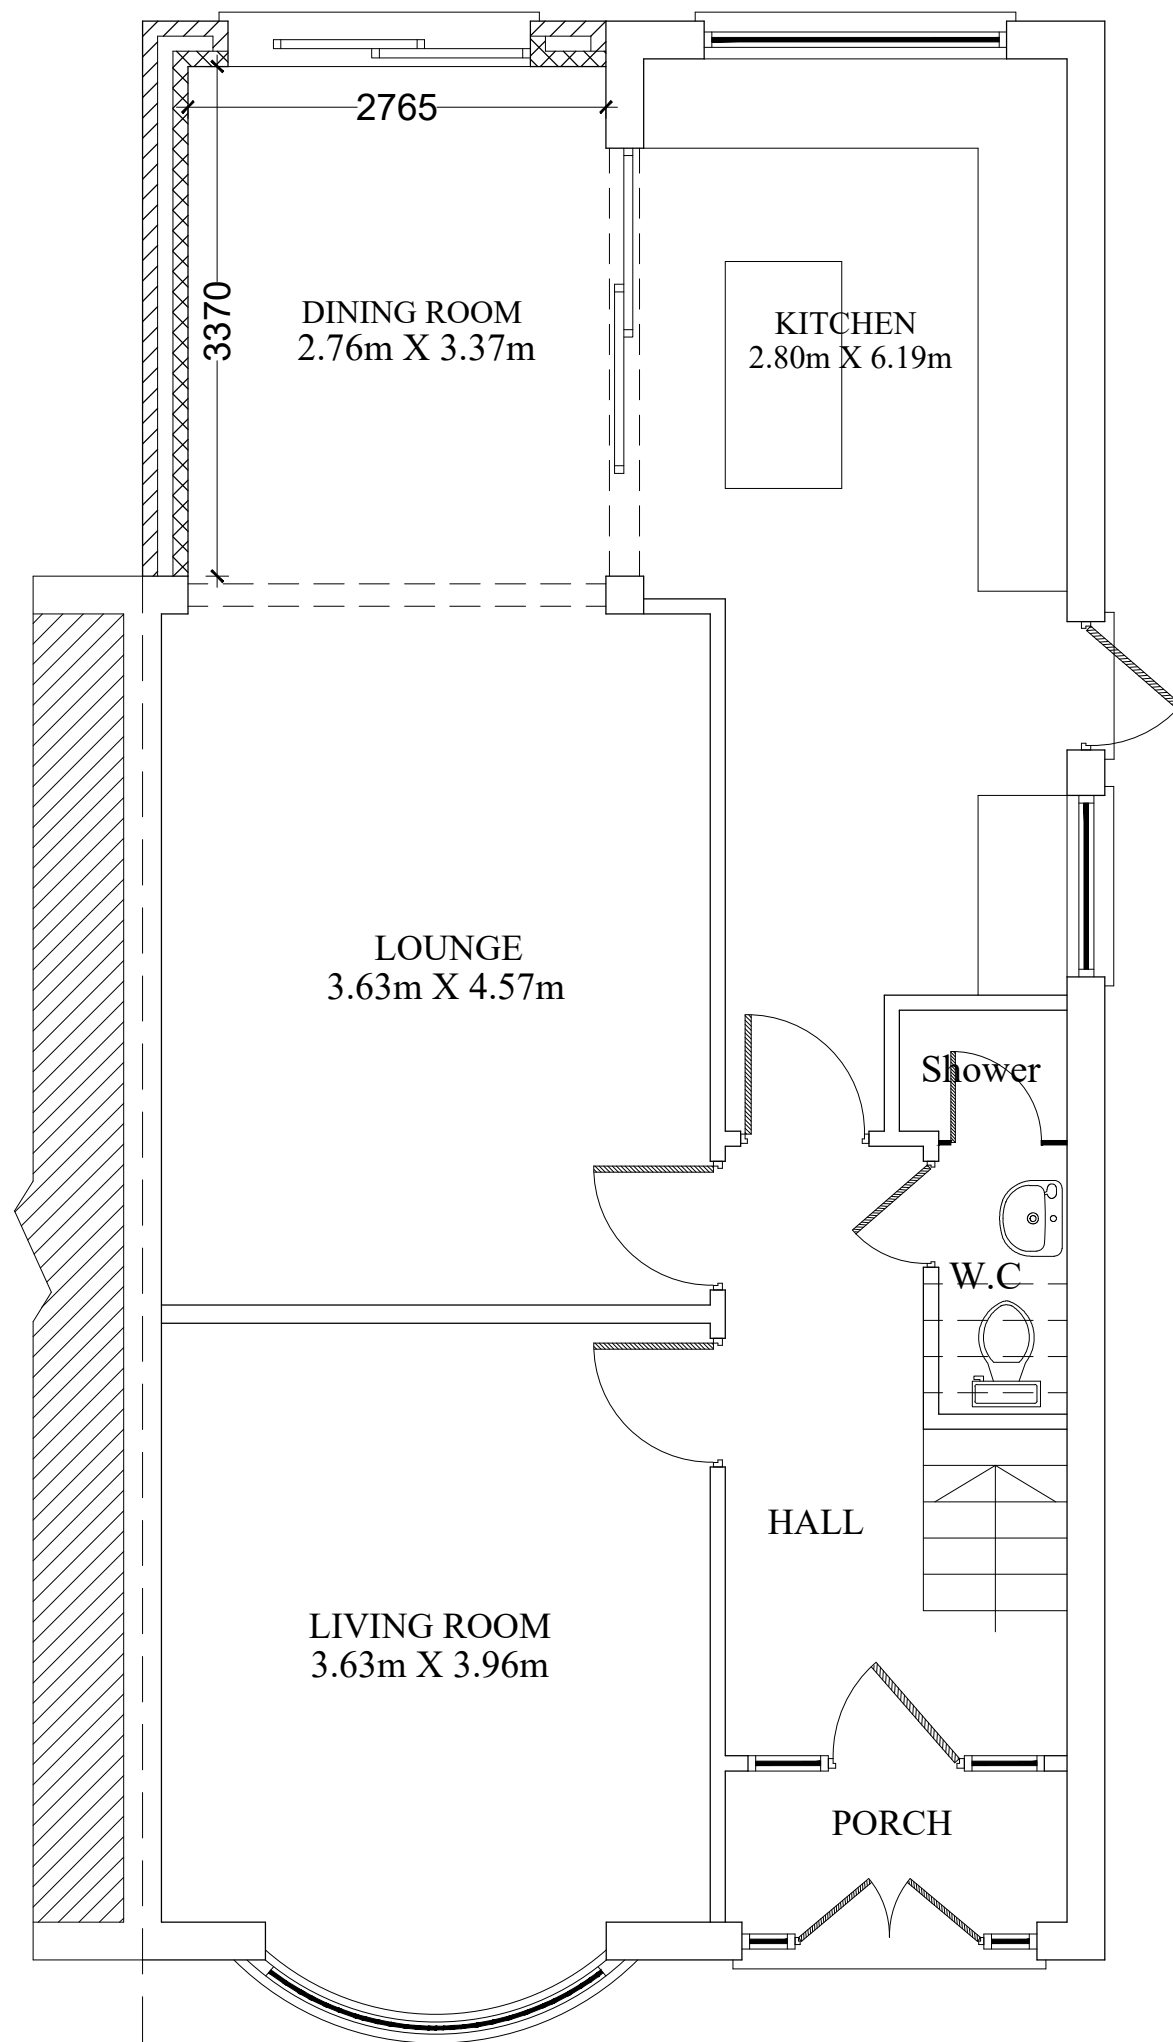

PROPOSED GROUND FLOOR PLAN

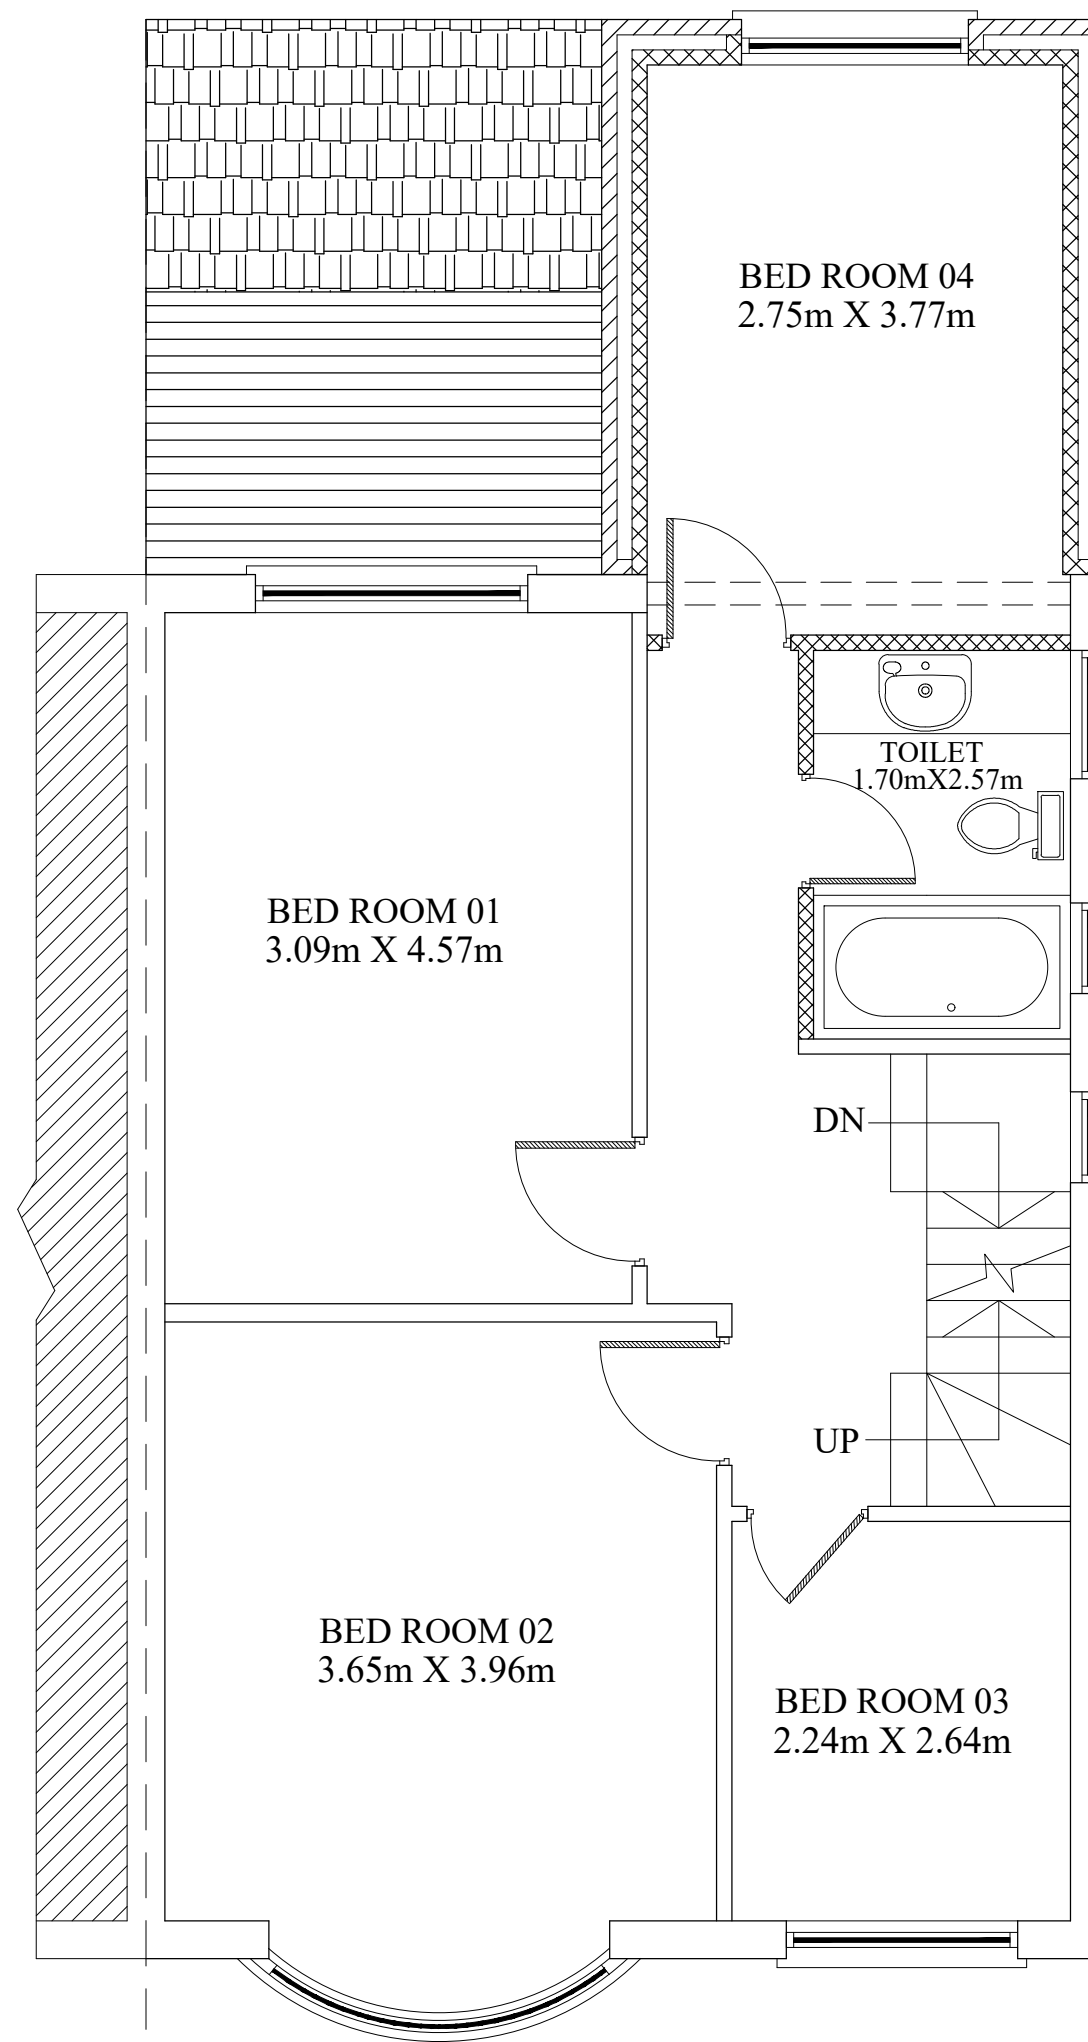

PROPOSED FIRST FLOOR PLAN

