

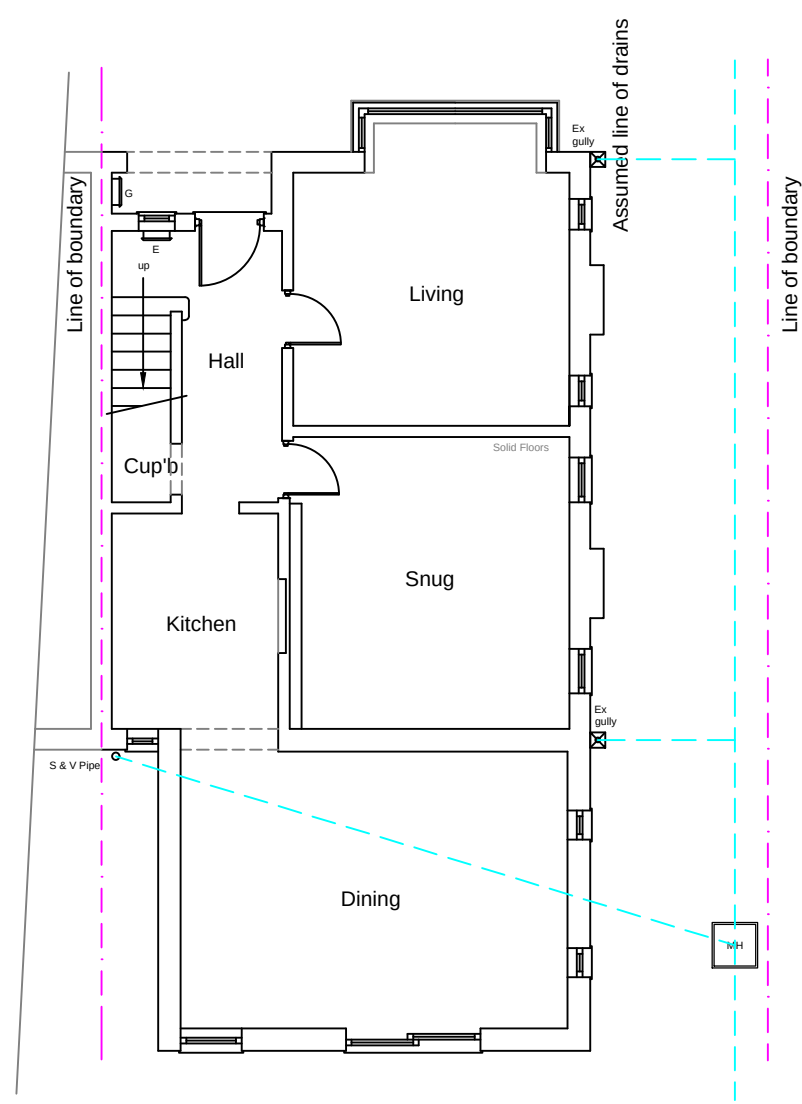


This drawing is protected by copyright and the information contained therein is the property of William McCall.
The drawing must not be copied and the information contained therein may not be used or disclosed without written permission of and in the manner permitted by William McCall.

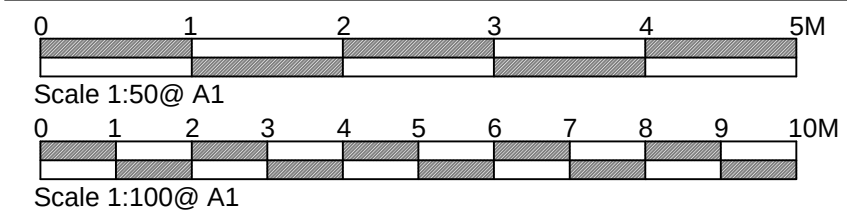

Existing Ground Floor Plan


1:100

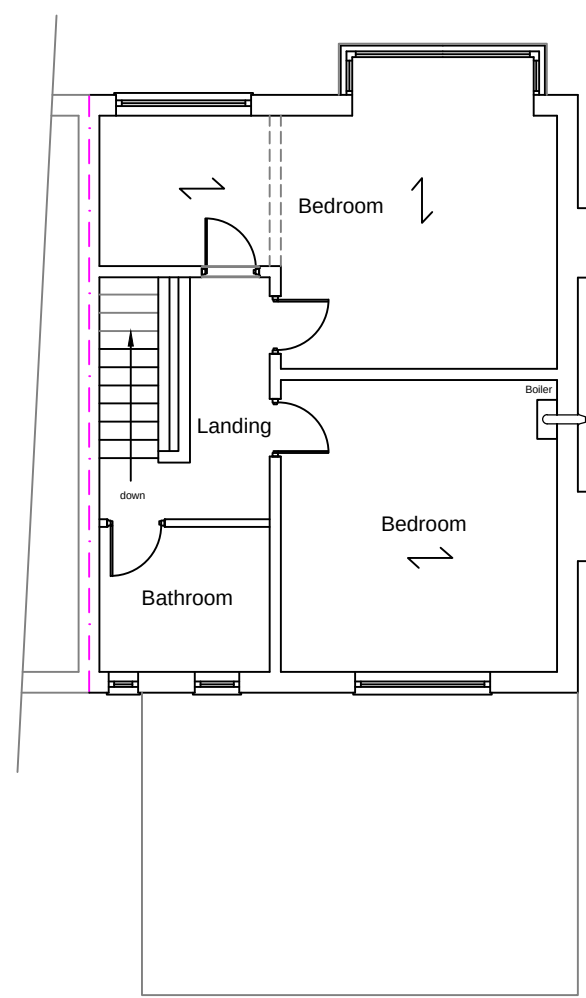

Existing First Floor Plan



Existing Front Elevation

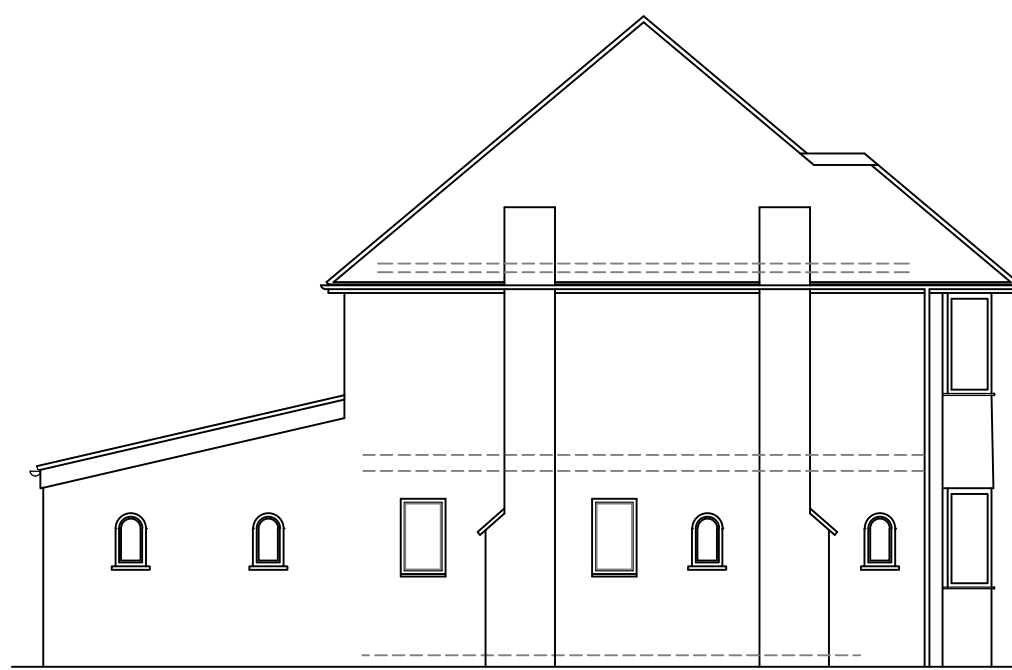


Existing Side Elevation


1:100




Existing Rear Elevation

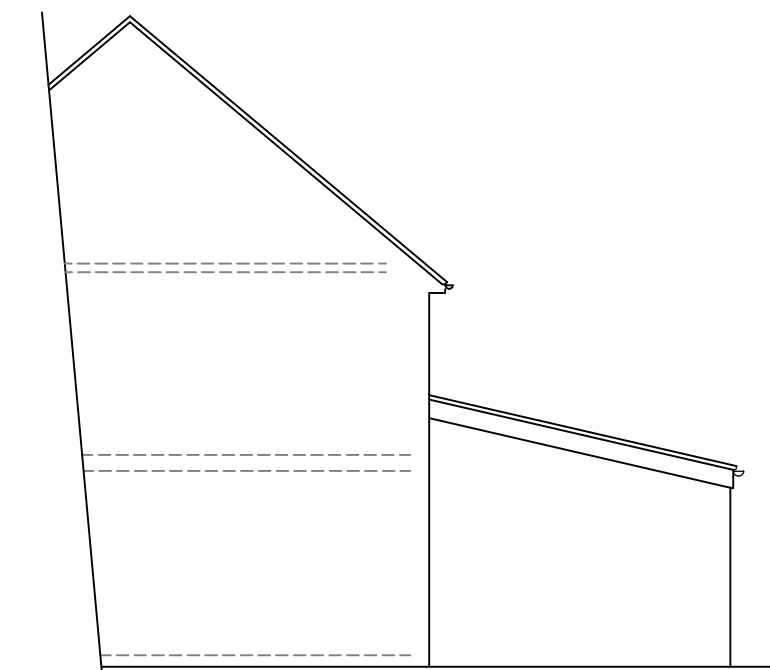

Existing Side Elevation

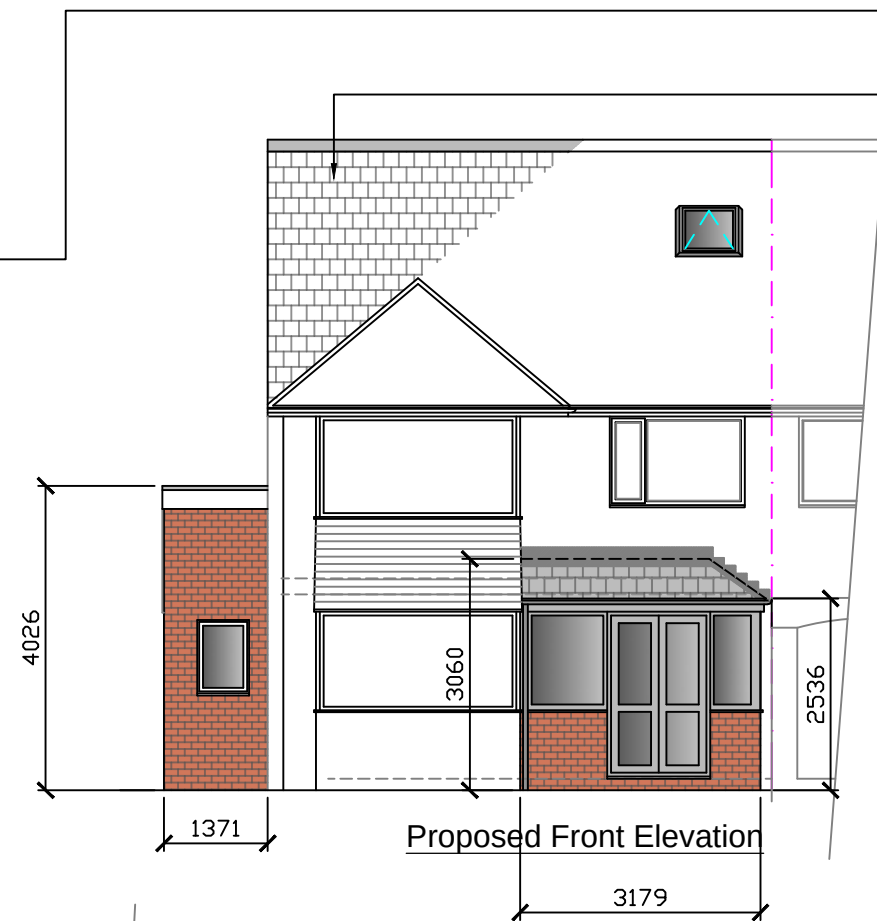


Proposed Front Elevation


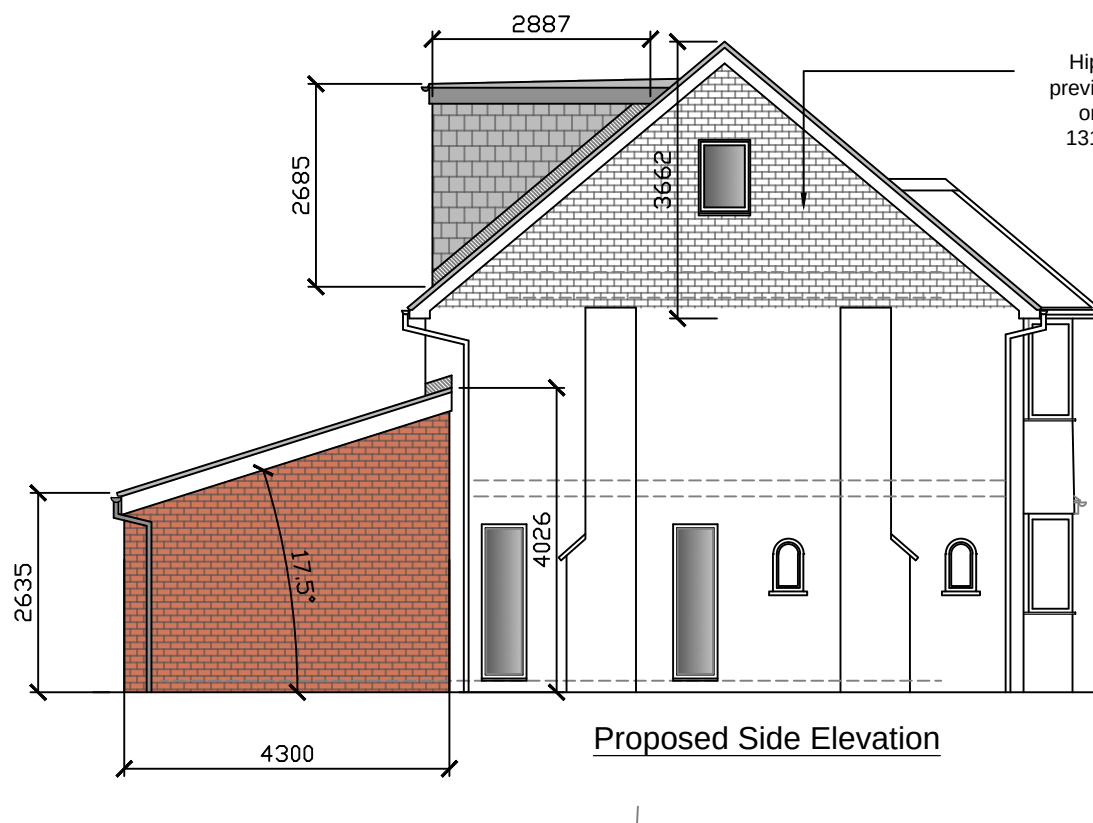


Proposed Side Elevation


1:100

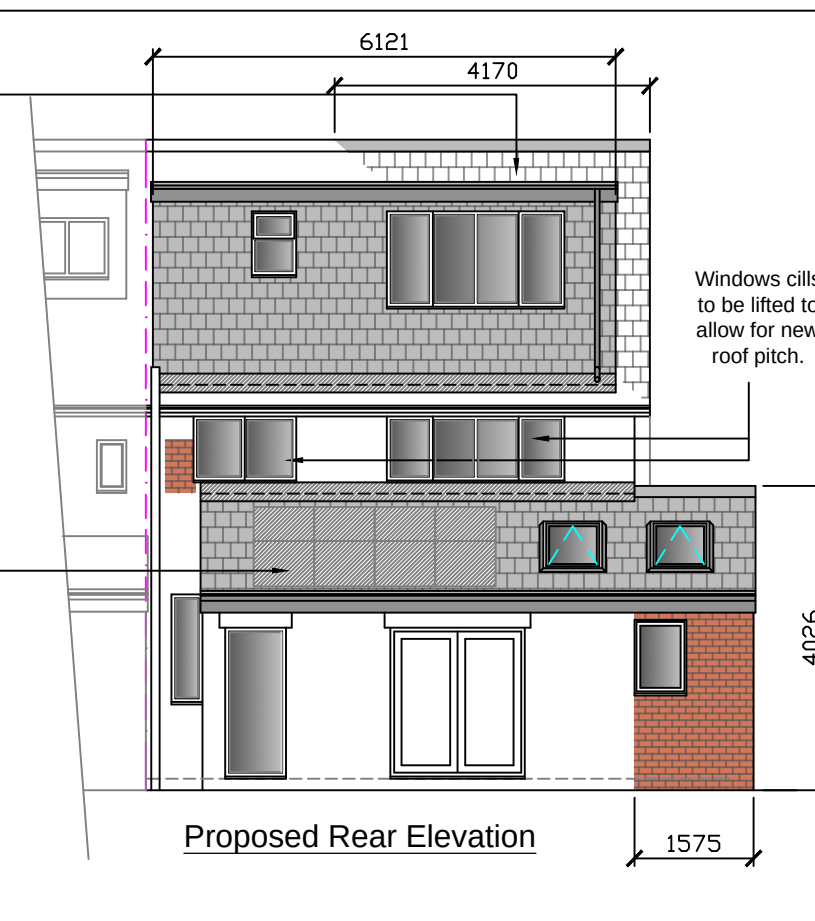

Proposed Rear Elevation

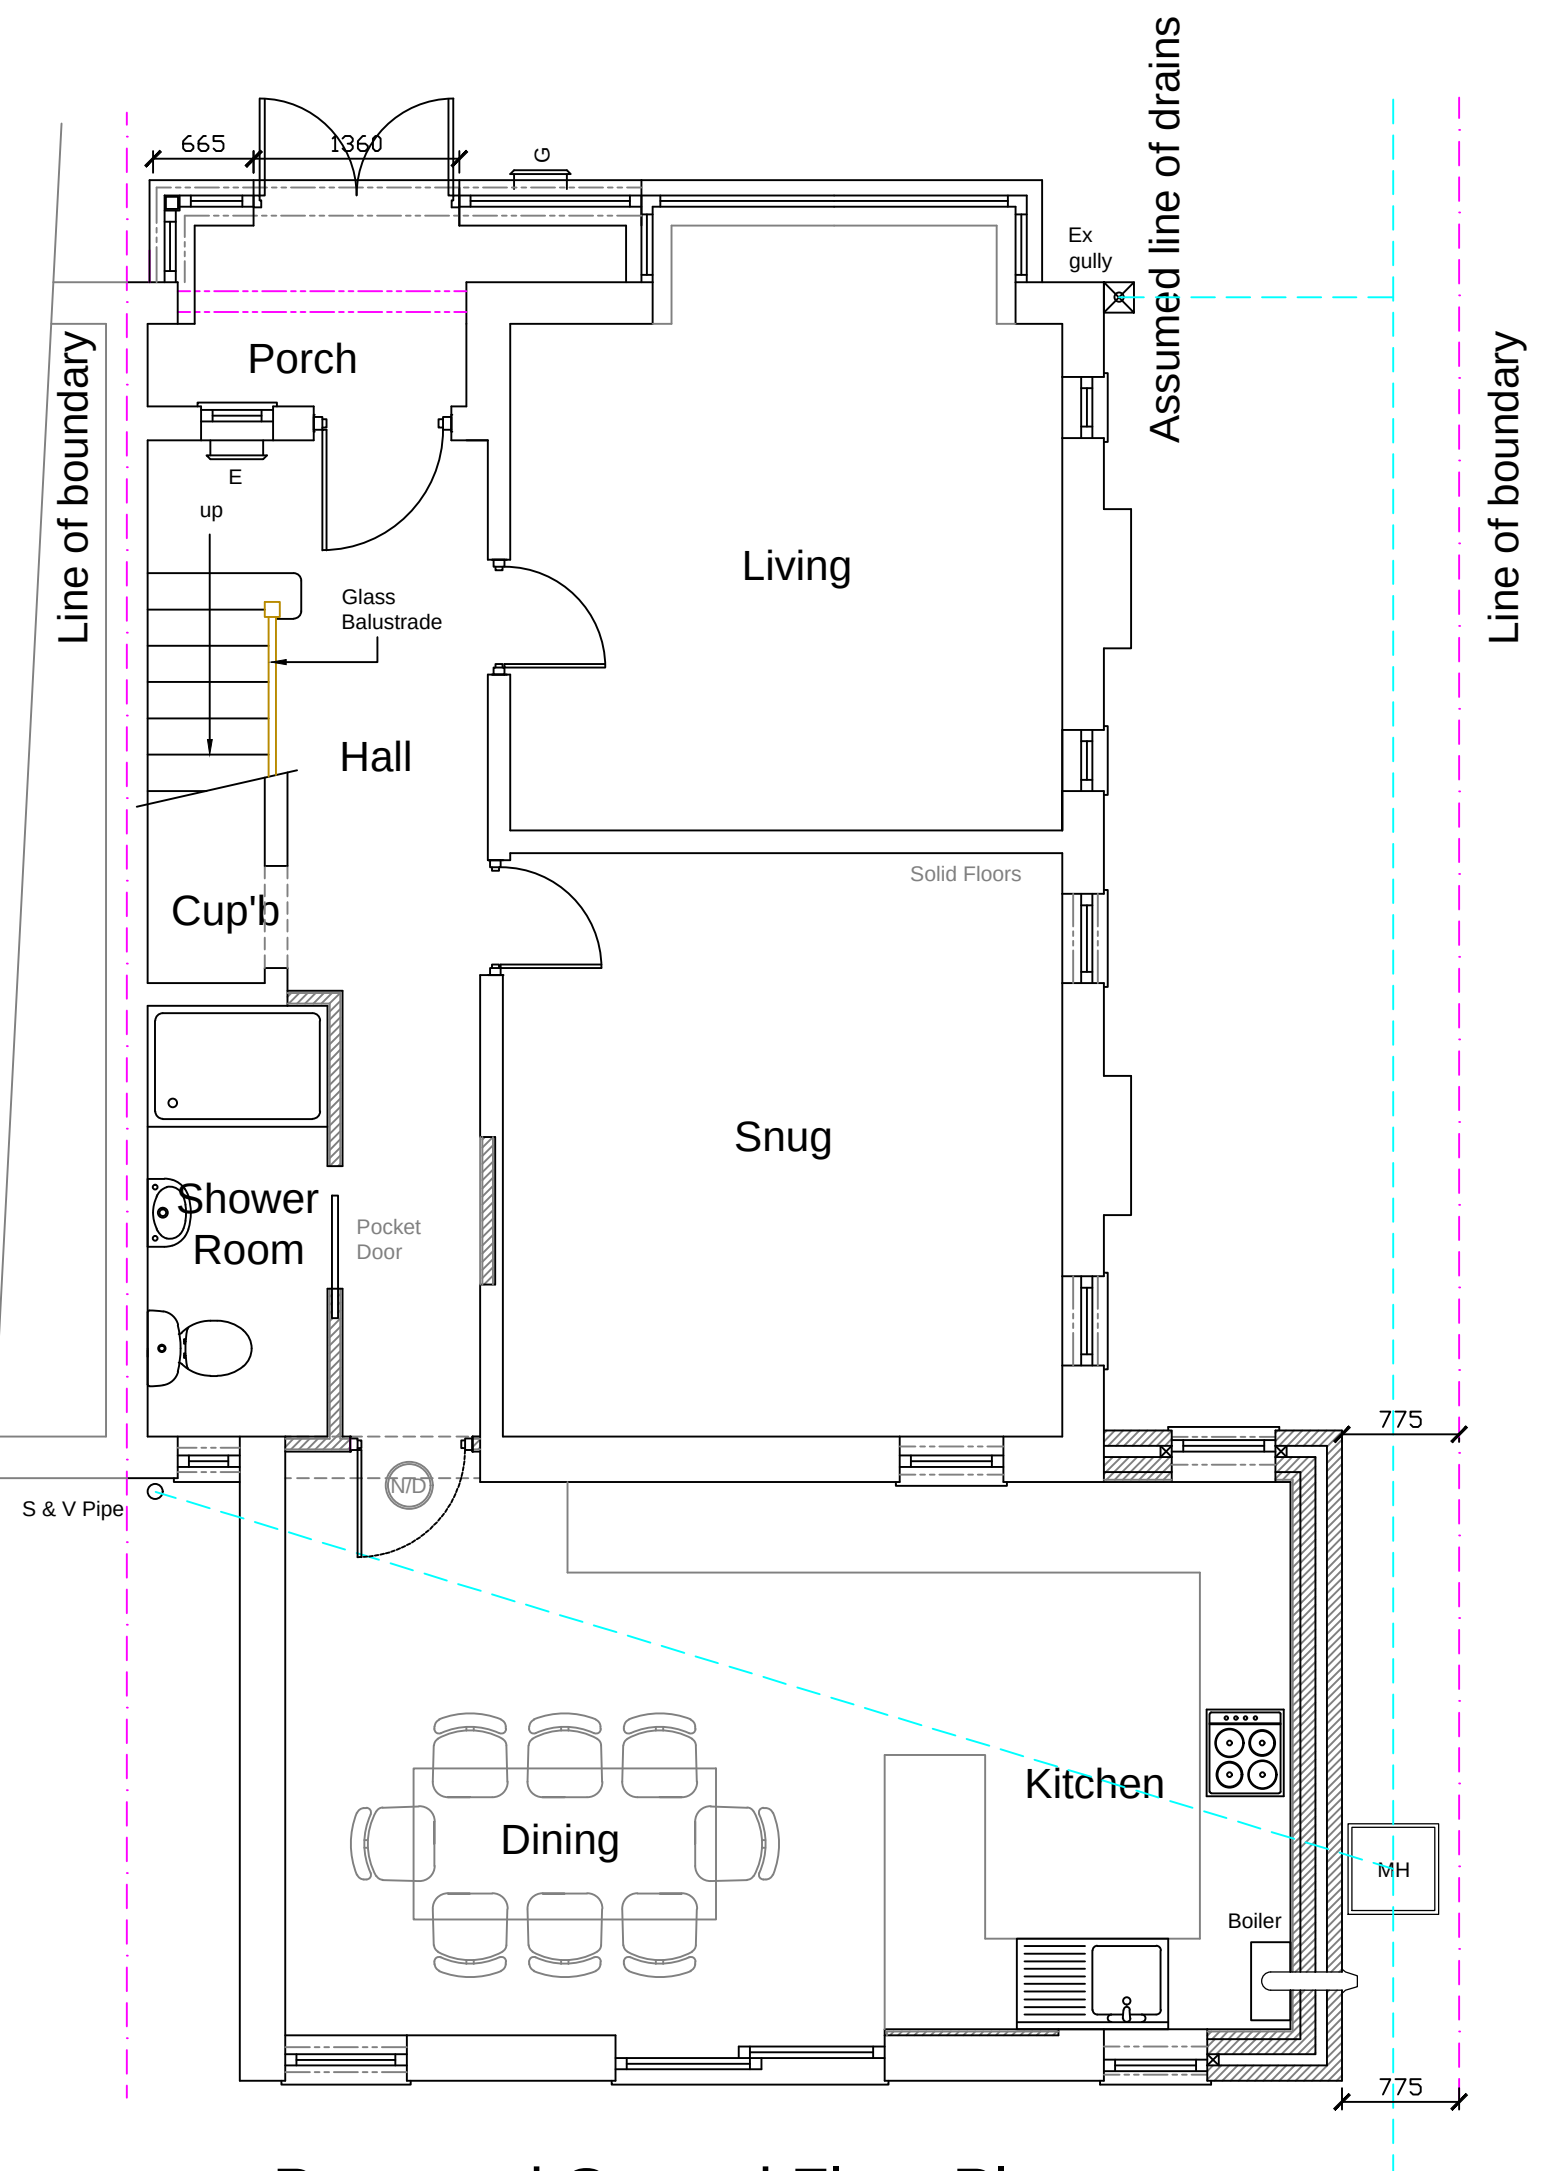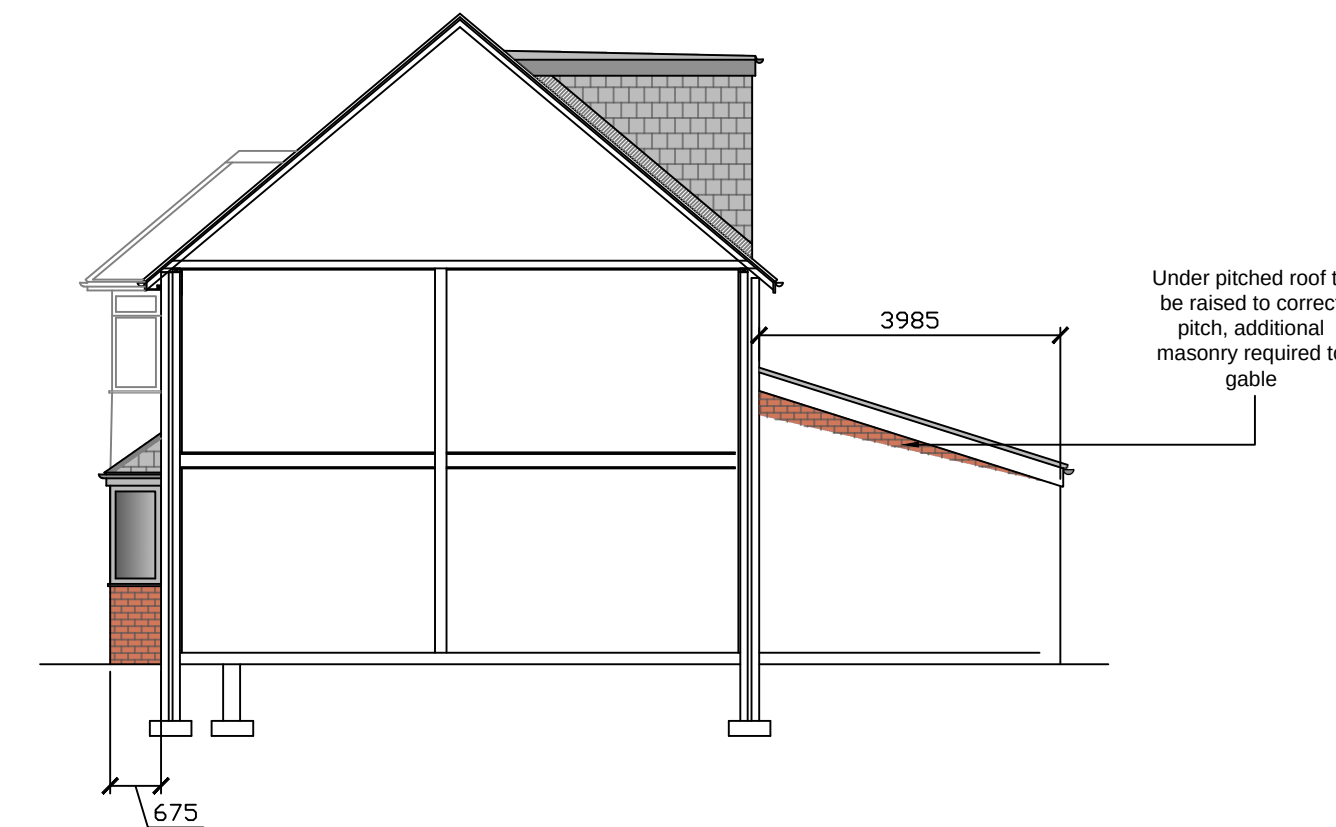


Proposed Ground Floor Plan

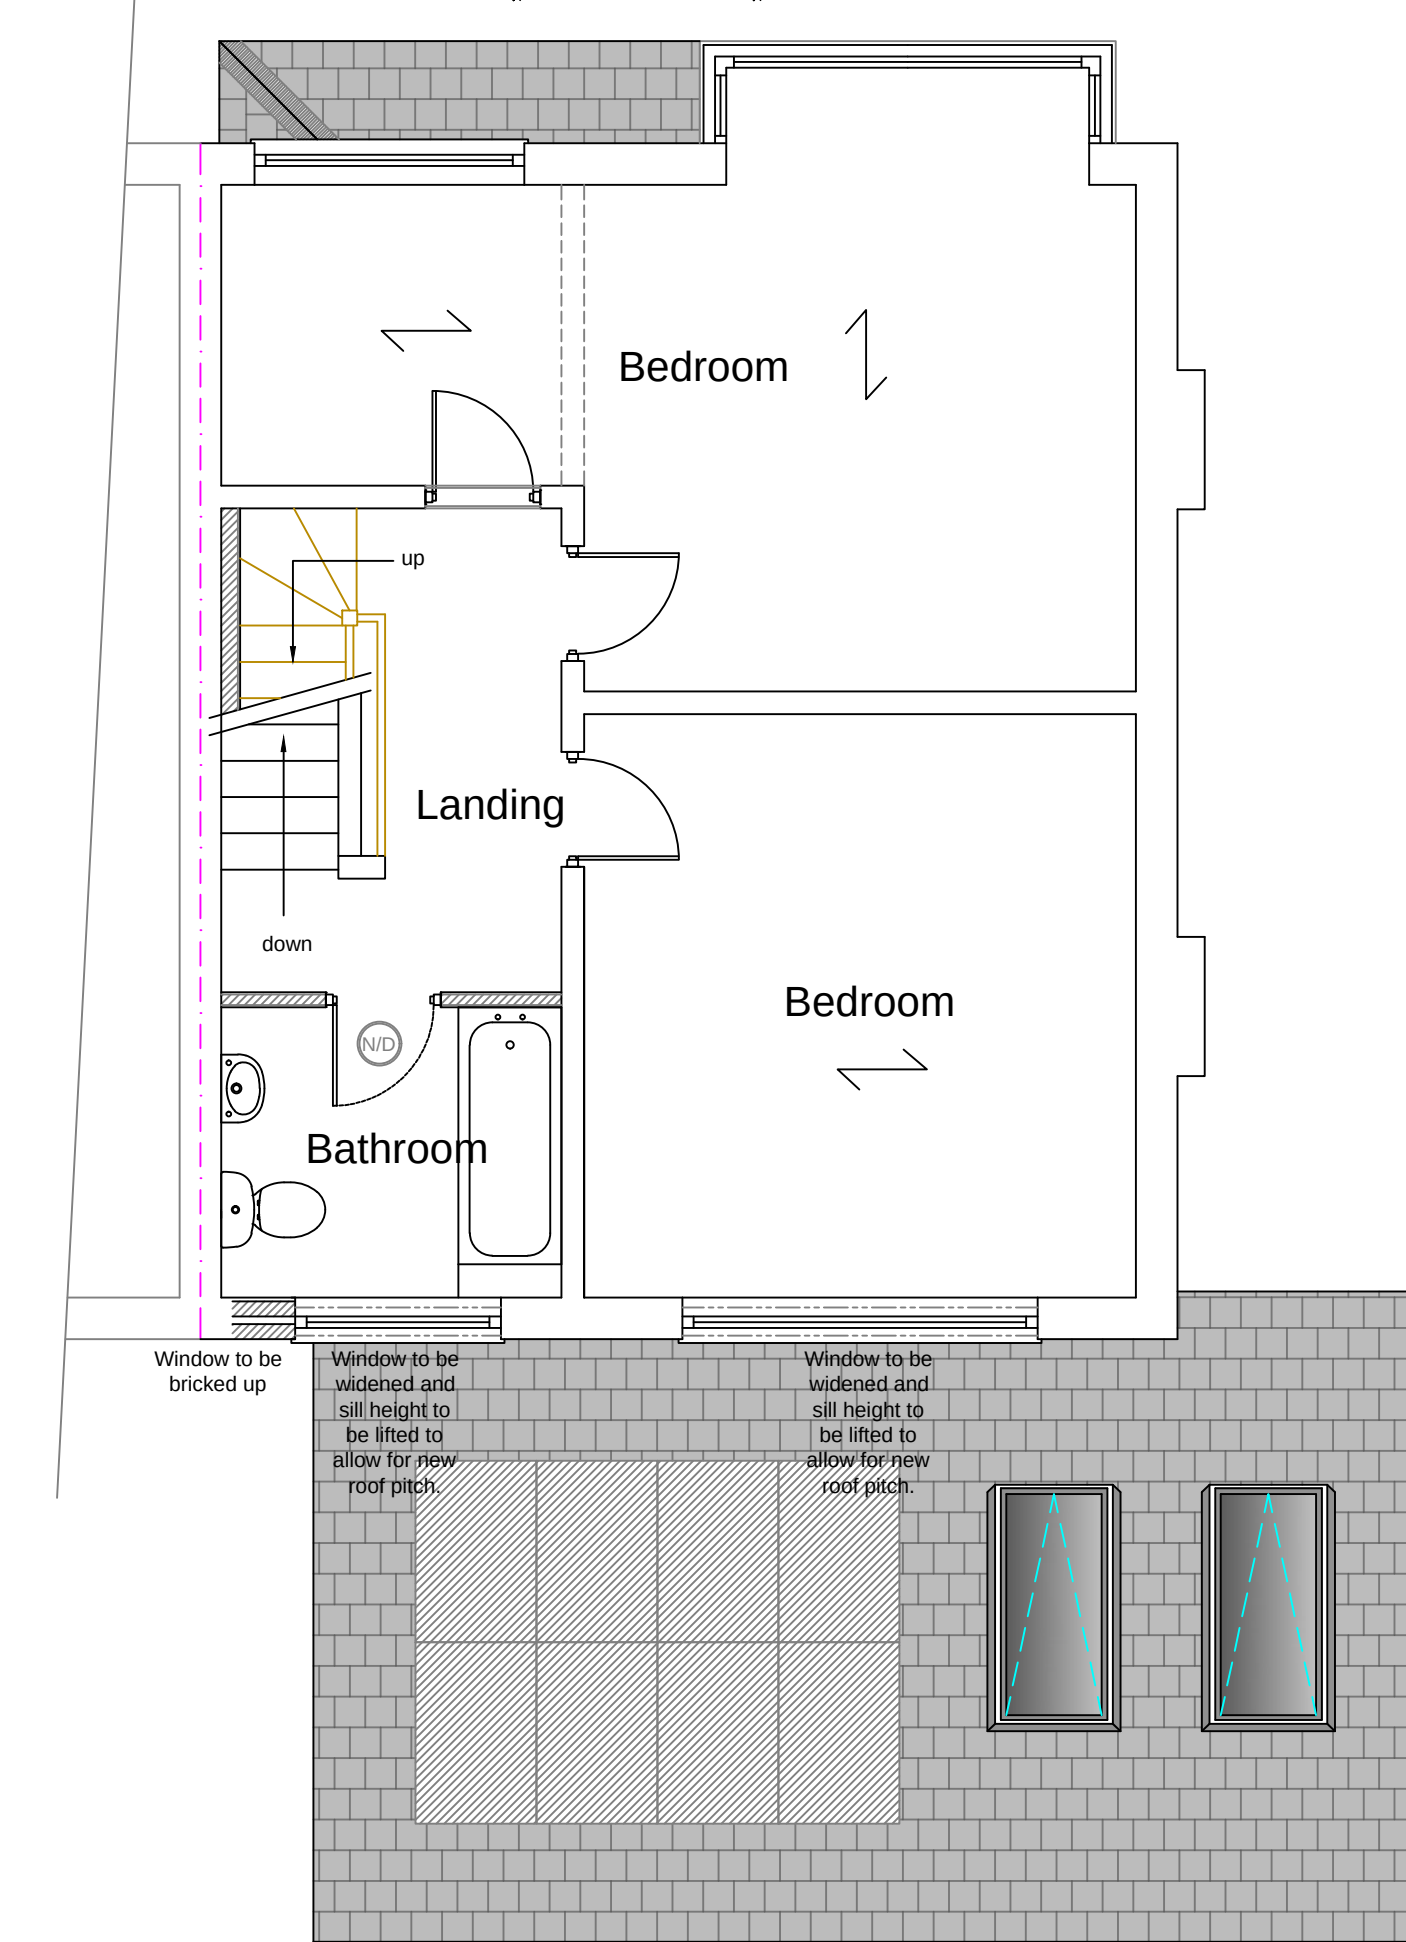

Proposed First Floor Plan

1:50

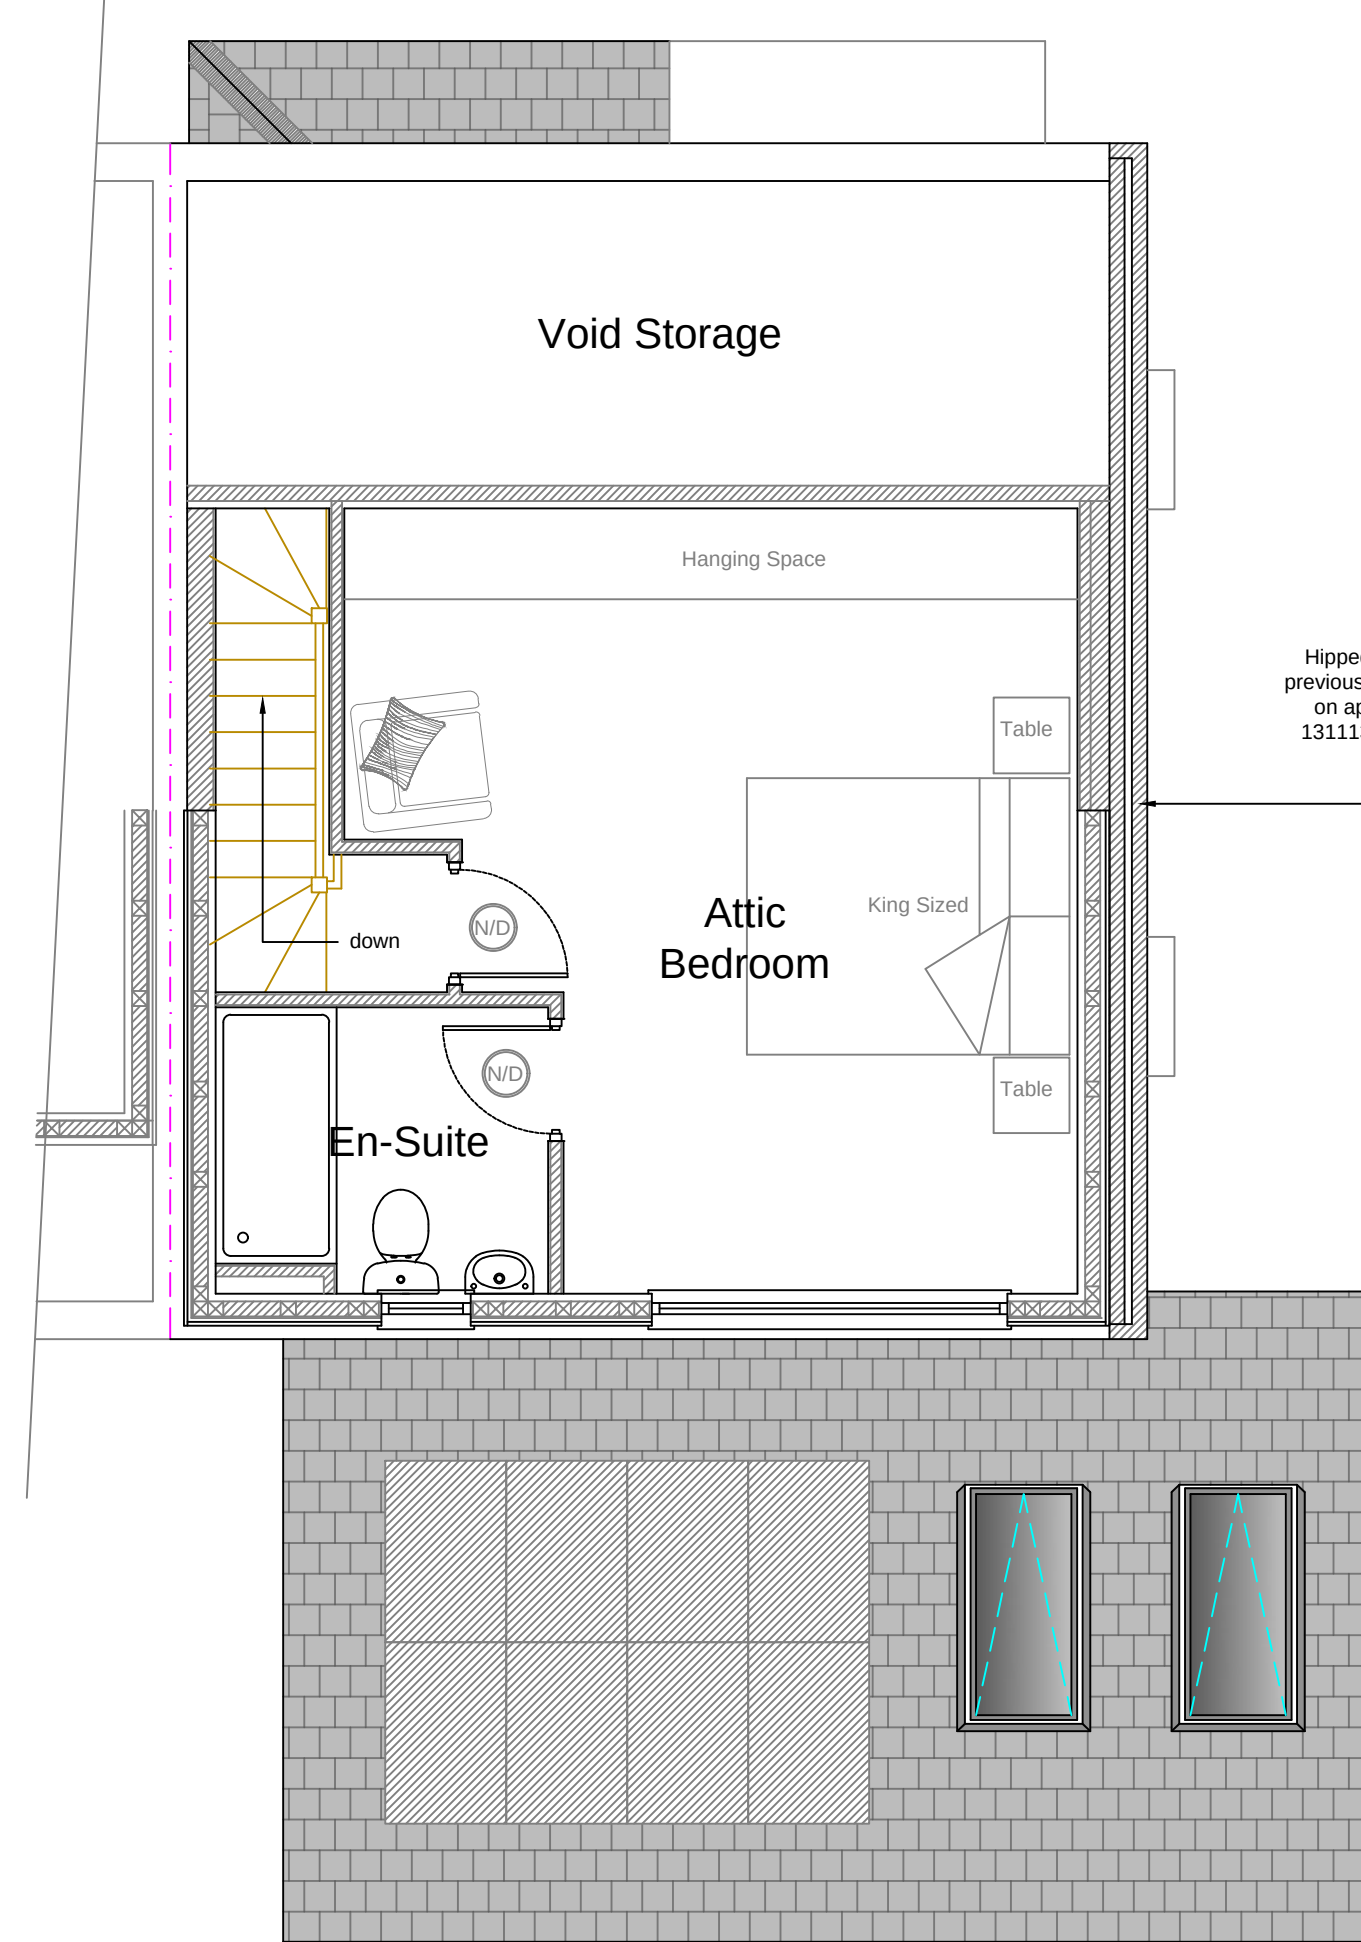

Proposed Second Floor Plan

Rev A 12 12 22
Porch added to front elevation
Rev B 16 12 22
Dimensions added to the drawing as per the planning officers comments

Stage :-	Householder Planning		
Project Title :-	Proposed Single Storey Side/Rear Extension Inc Front Porch Addition & Dormer Loft Conversion		
Drawing Title :-	Existing & Proposed Plans & Elevations		
Client :-	Mr & Mrs Graham		
Drwg No :-	11/22/145	Date :-	Nov '22
Scale :-	1:100 & 1:50@A1	Rev :-	Rev B
Site Address :-	16 Moorland Rd, Didsbury, Manchester, M20 6BD	Drawn:-	SCM
		Checked :-	