


General Notes


All dimensions are to be checked on site prior to construction, manufacture of any components and ordering of materials and equipment.

Any discrepancies are to be reported to the architect for clarification.

All materials and workmanship to be in accordance with the current British Standards and codes of practice.

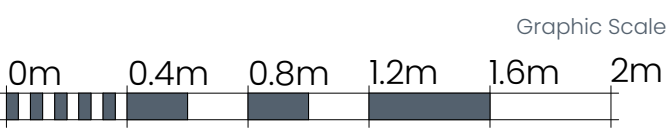

Building Key

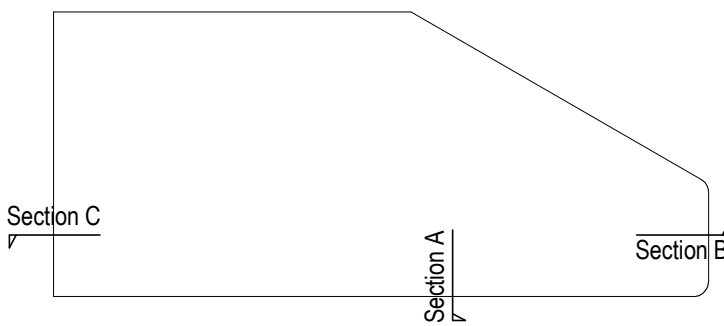


Sections key plan

1:500


Proposed Materials Key

1. Facing Brickwork
2. Capped Stick-Built aluminium or composite aluminium Curtain Wall or top hung operable windows, bronze finish.
3. Aluminium or composite aluminium Glazed Doors (door height 2100m) to Capped Stick-Built Curtain wall system, bronze finish.
4. Brick Faced Concrete Upstand
5. Early years canopy polycarbonate canopy, bronze finish to metal frame
6. Louvre System, bronze finish
7. Perforated metal panels infill (anticlimb - anti-trap), bronze finish
8. Bronze finish metal plinth.

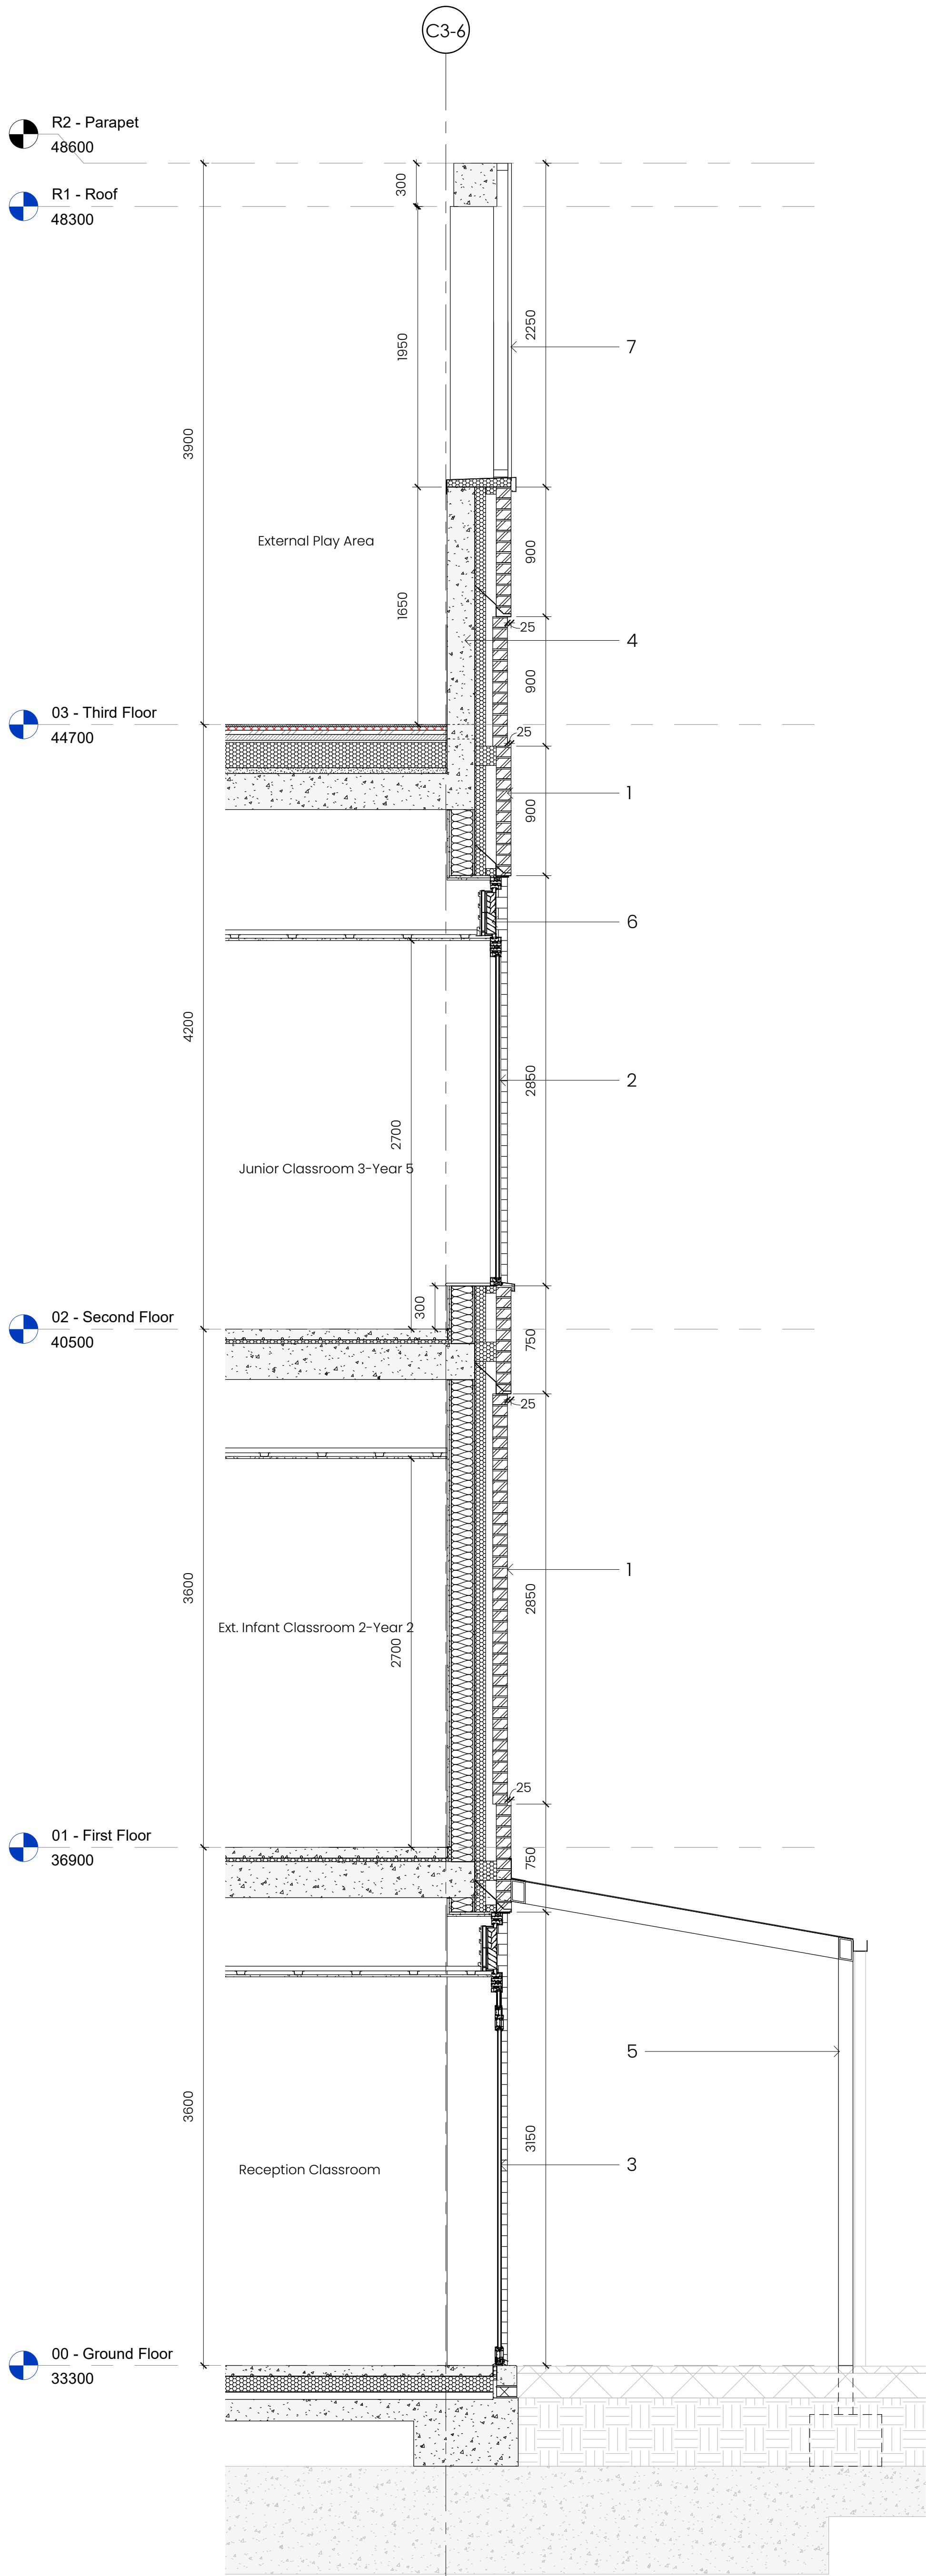

Section A

1:25

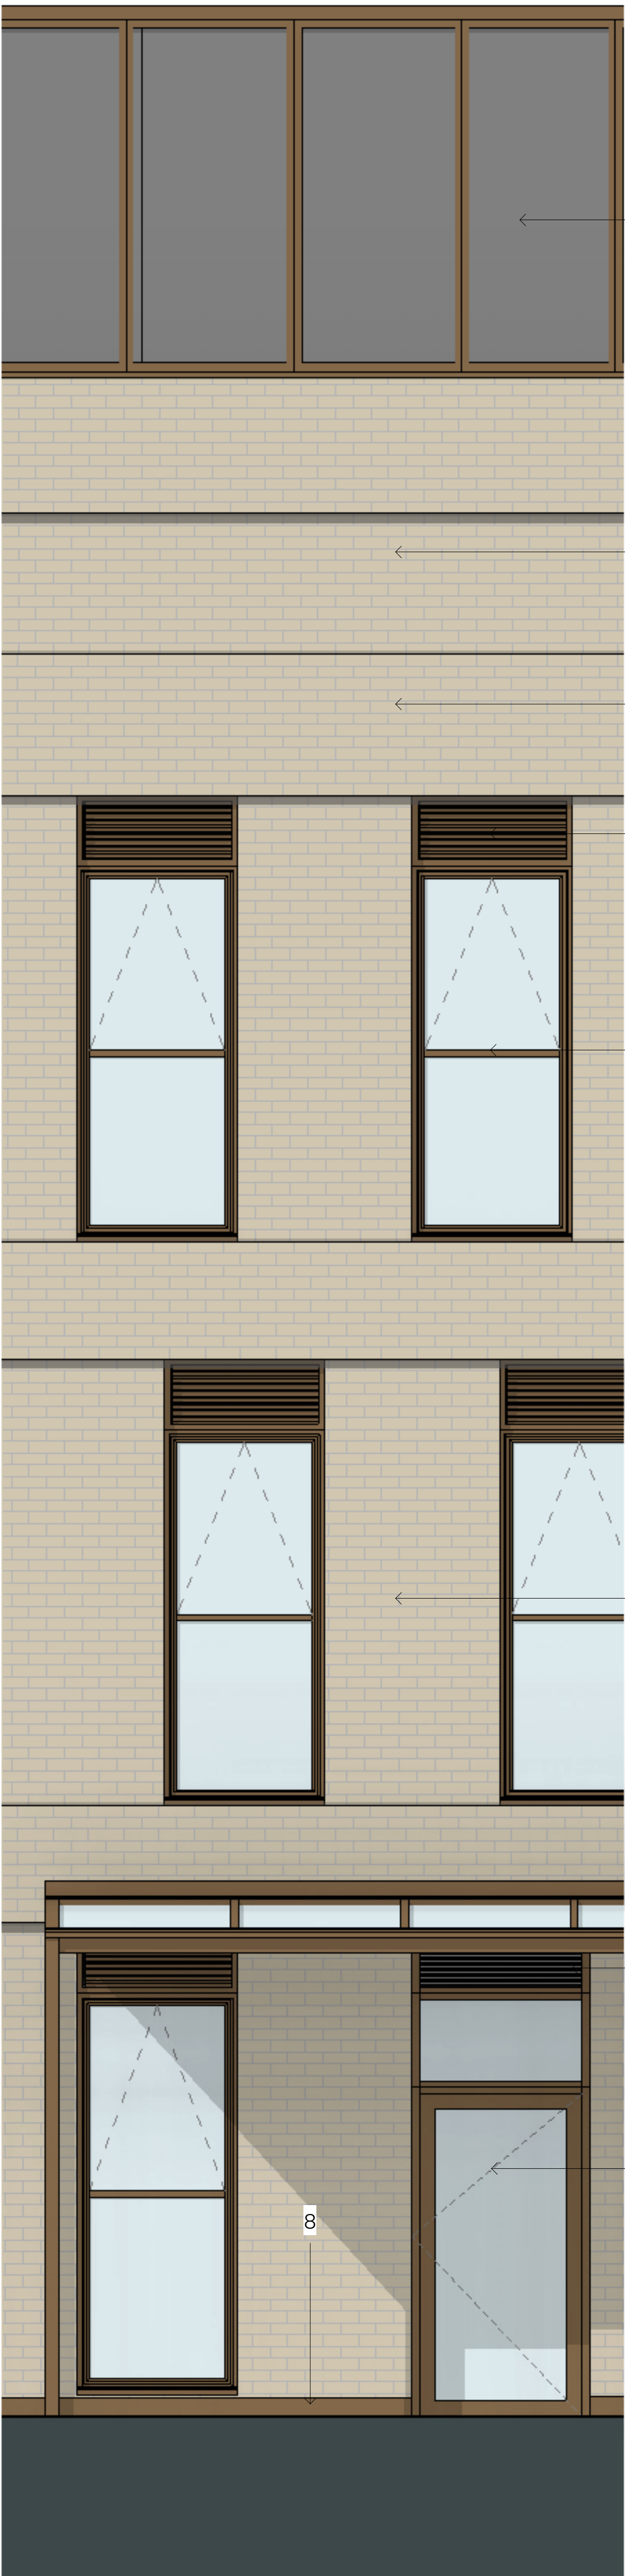

East Elevation Extract - Detail A

1:25

P02	07/11/22	KK	NMA Issue with amended door heights
P01	18/10/22	OH	NMA Issue
X01	31/03/22	KK	Reserved Matters Application Submission

Rev : Date : By : Description

arkilab
DESIGN STUDIO

www.arkilab.co.uk info@arkilab.design

Client
Renaker Build, MCC

Project
Crown Street Primary School

Drawing
External Facade Details (Section A)

Drawing Number
zone - originator - class - type - level - number

C3 - AKL - G251 - SE - XX - 0017 - P02

Suitability
S5

Suitability Description
For Client Approval

Stage
RIBA 03

Purpose
Planning

AKL Job Number
21018

Scale
As indicated @A1

Date
March 2022

Drawn By
RSB

Checked By
KK

Copyright of Arkilab Ltd 2022. All rights reserved. This drawing is not to be copied or disclosed by or to any unauthorised persons without the prior written consent of Arkilab Ltd.