



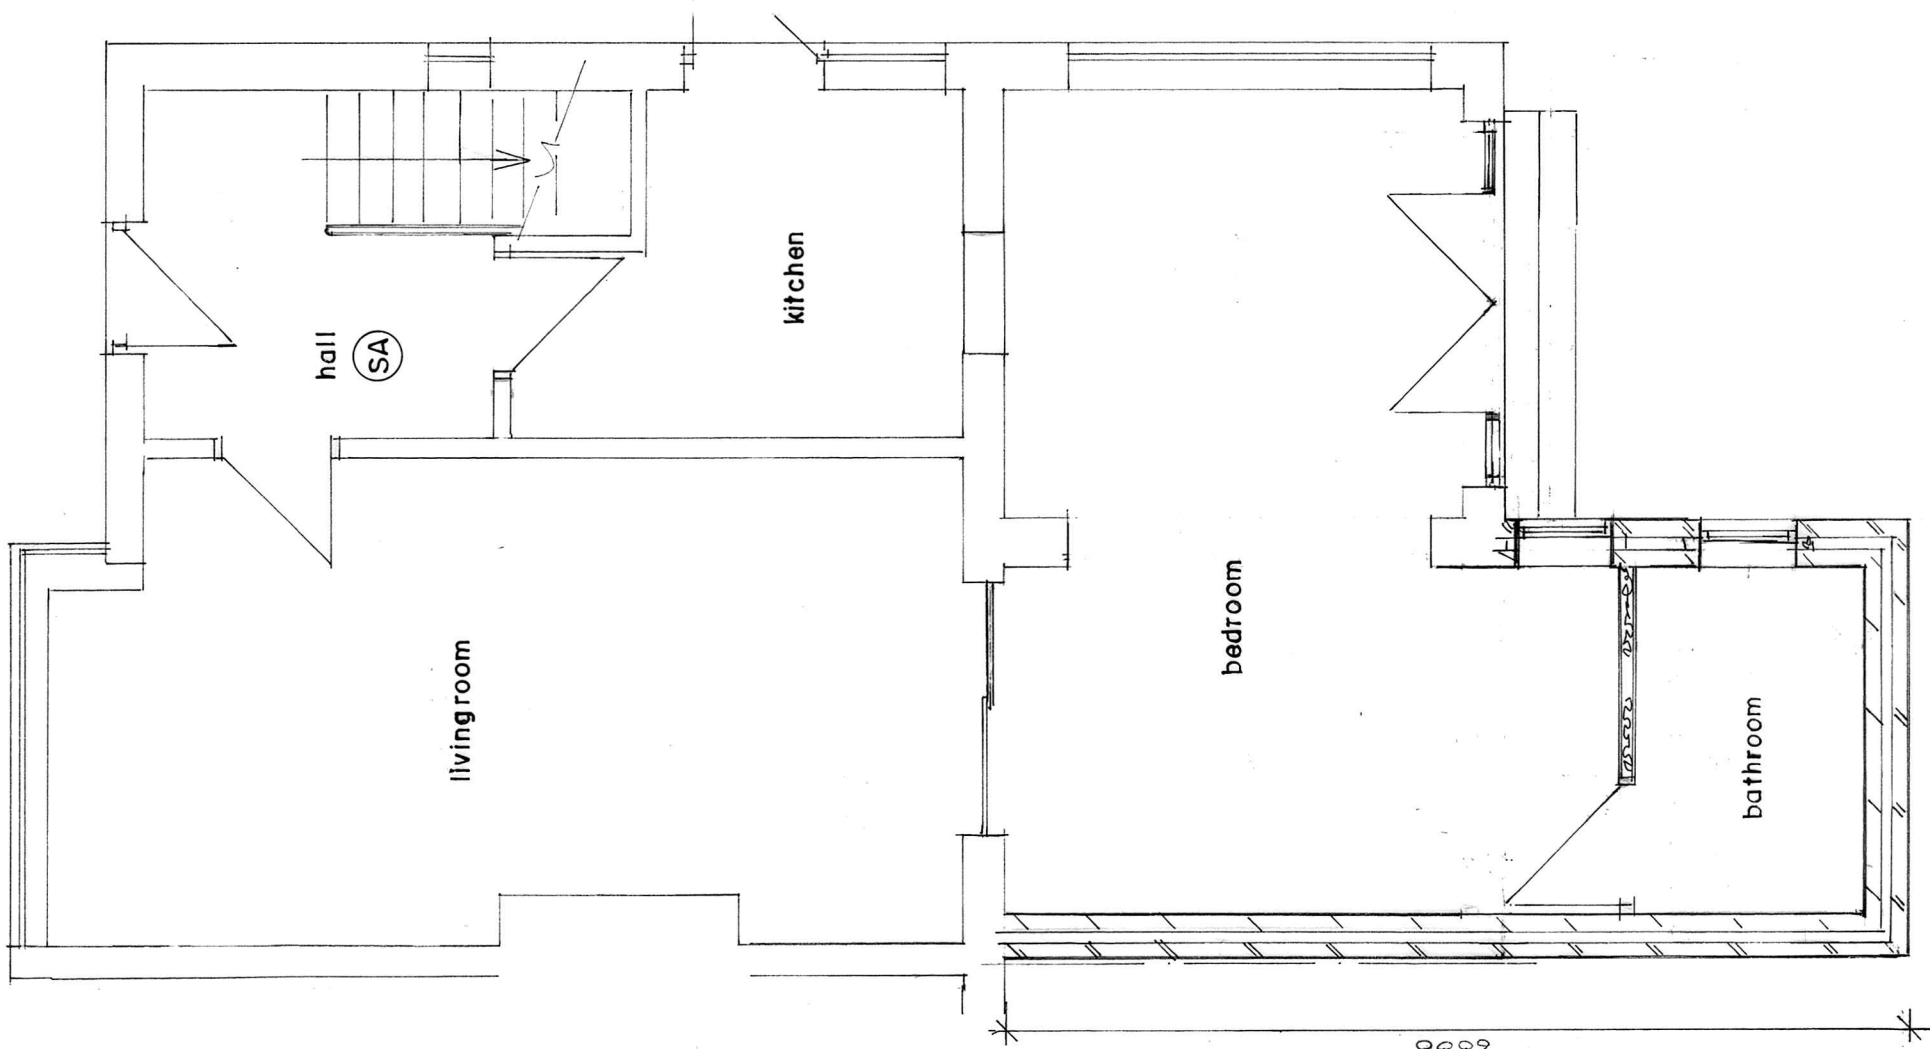


CAVITY TRAY WITH
CODE 4 150mm
LEAD FLASHING


BRICK WORK
MATCH TO
EXISTING

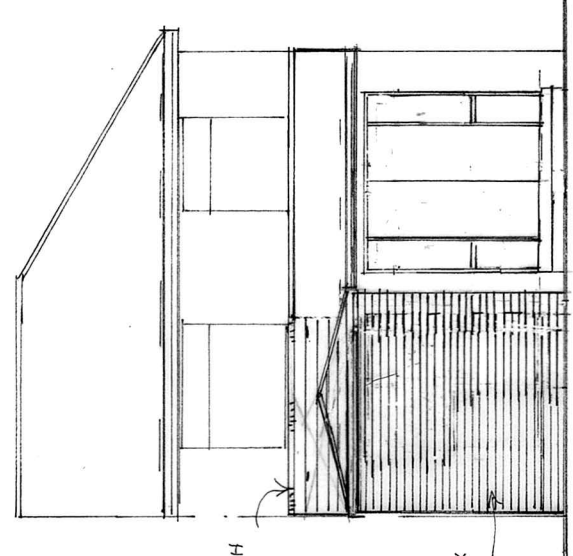

REAR ELEVATION
(PROPOSED)

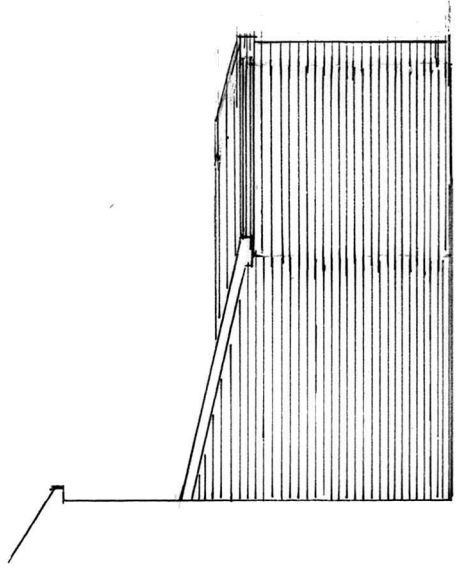

SIDE ELEVATION
(PROPOSED)

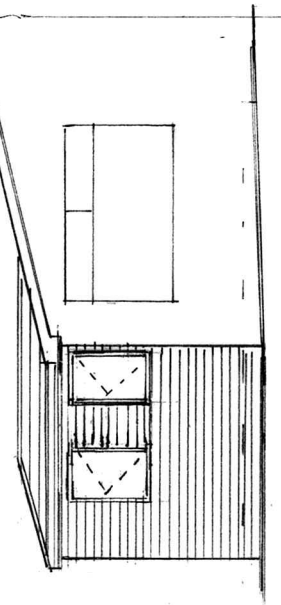

SIDE ELEVATION
(PROPOSED)

BUILDING DESIGN SERVICES		
M. FAROOQ		
6 Stock Close, Shawclough, Rochdale OL12 6BB		
Tel: 01706 712231 Mob: 07967605763		
PROPOSED SINGLE STOREY REAR EXTENSION AT		
58 WILTON ROAD CRUMPSALL MANCHESTER M8 4EN		
For: Mr & Mrs AHMED OMAR		
Plan	Scale 1:50	1649 / 2
Elevation	Scale 1:100	