


Illuminated 48-sheet
(6m wide by 3m high)
removed by previous advertiser

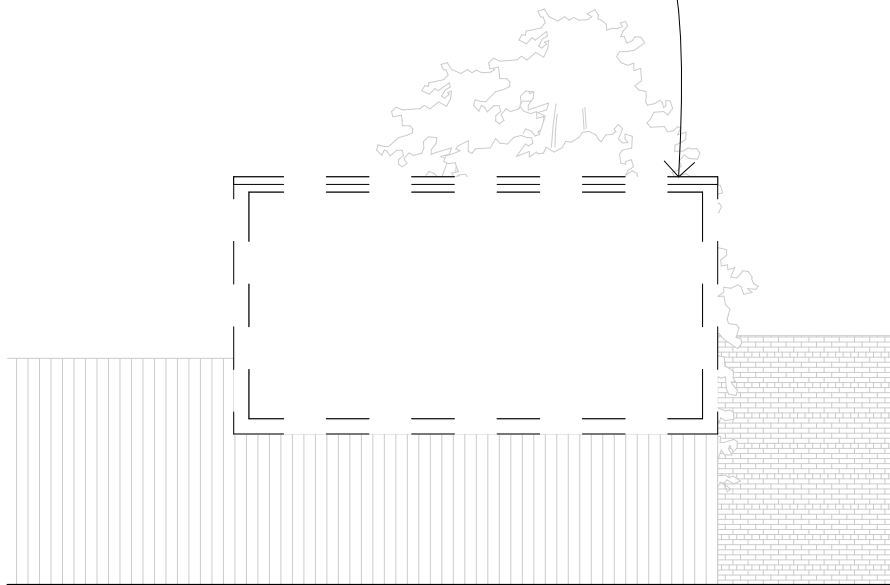


Existing
South West Elevation




Section

Proposed 48 sheet digital display
6m wide x 3m high

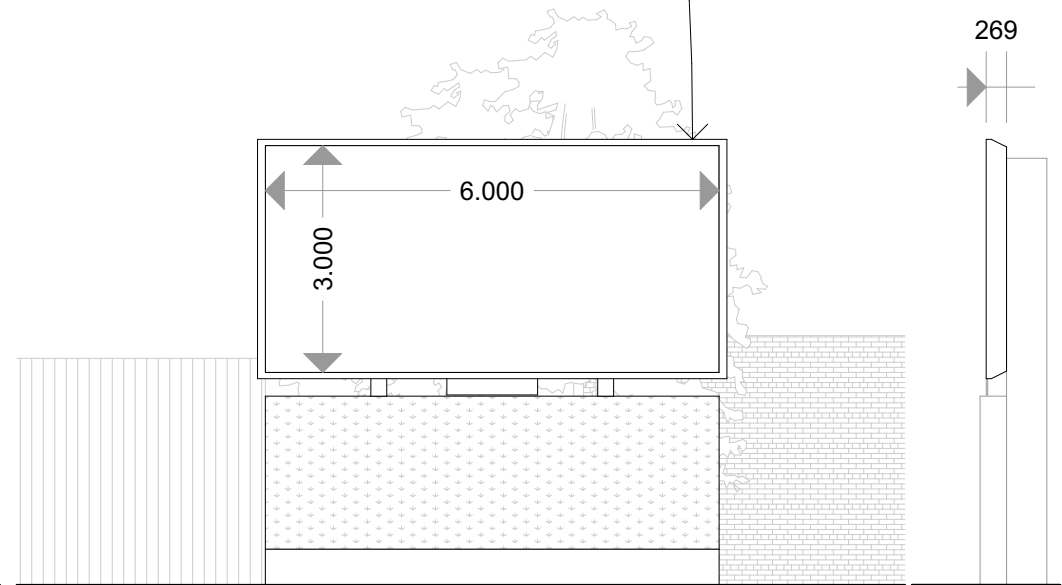

Proposed
South West Elevation

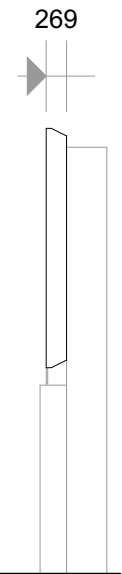

Section

Project	Drawing Name	Date	Drawing No.	Revision	Drawing Scale 1:100 @ A4	Turnkey A4
Land at Queens Road, MANCHESTER, M8 0JL	Elevations - Existing and Proposed	20.10.2022	T4752 A4 061		