


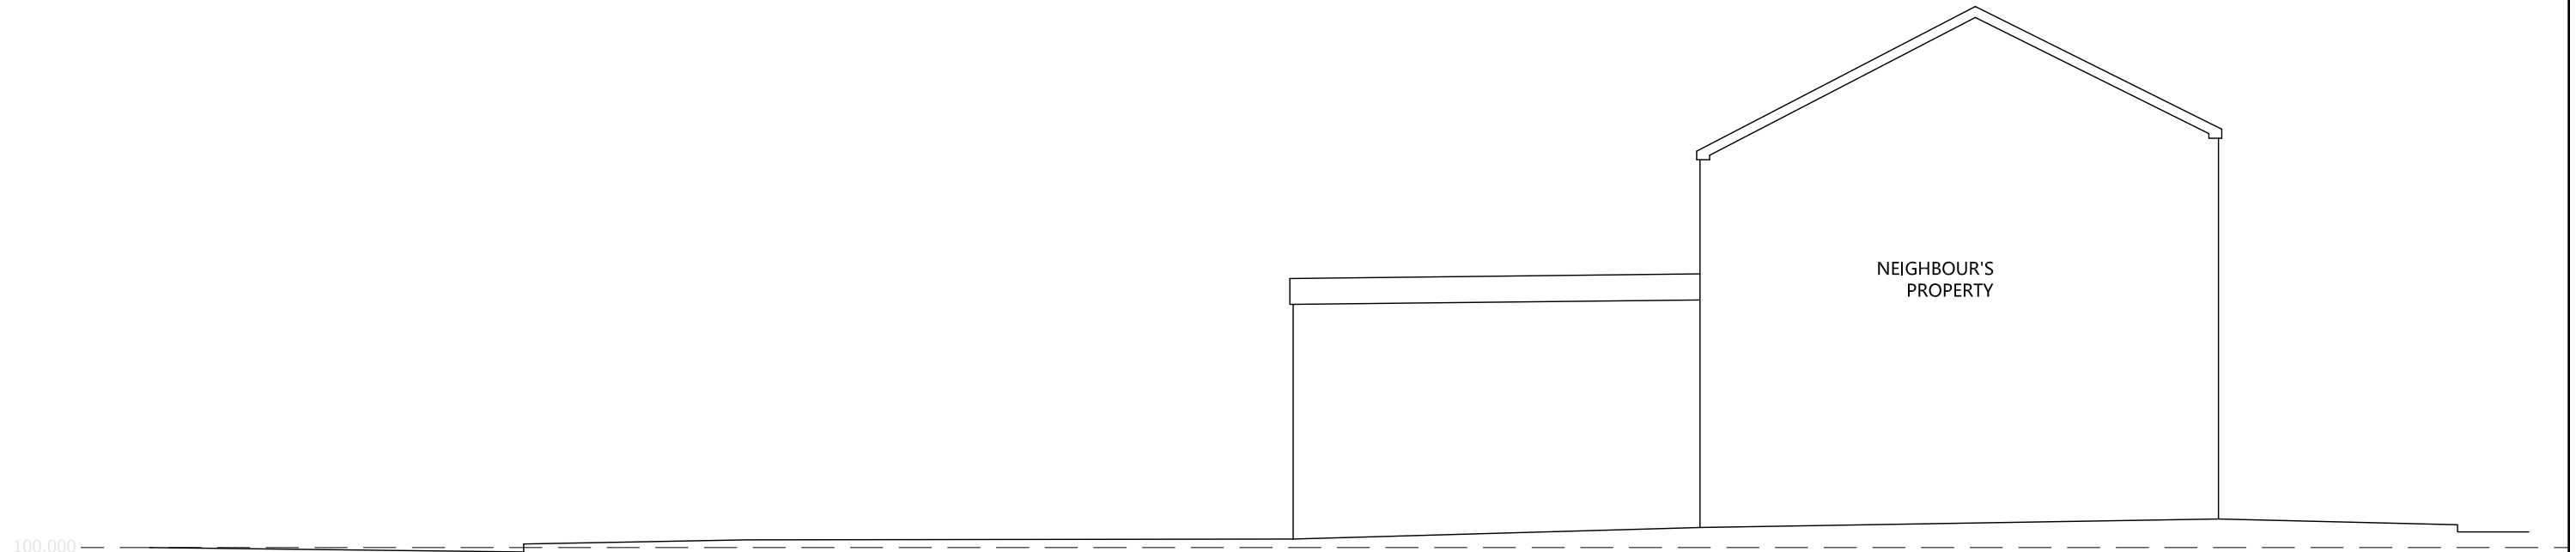

EAST ELEVATION



NORTH ELEVATION

Project 92-96 OLD CHURCH STREET MANCHESTER		
Drawing Title EXISTING ELEVATION		
Drawing No. 106		
Drawn: ZU	Status: Planning	Date 12.12.2022
Scale @ A3	 METRES 1 2 3 1:100	
XHAN Consulting 129 Centurion House Deansgate M3 3WR T: 7400012759		

