


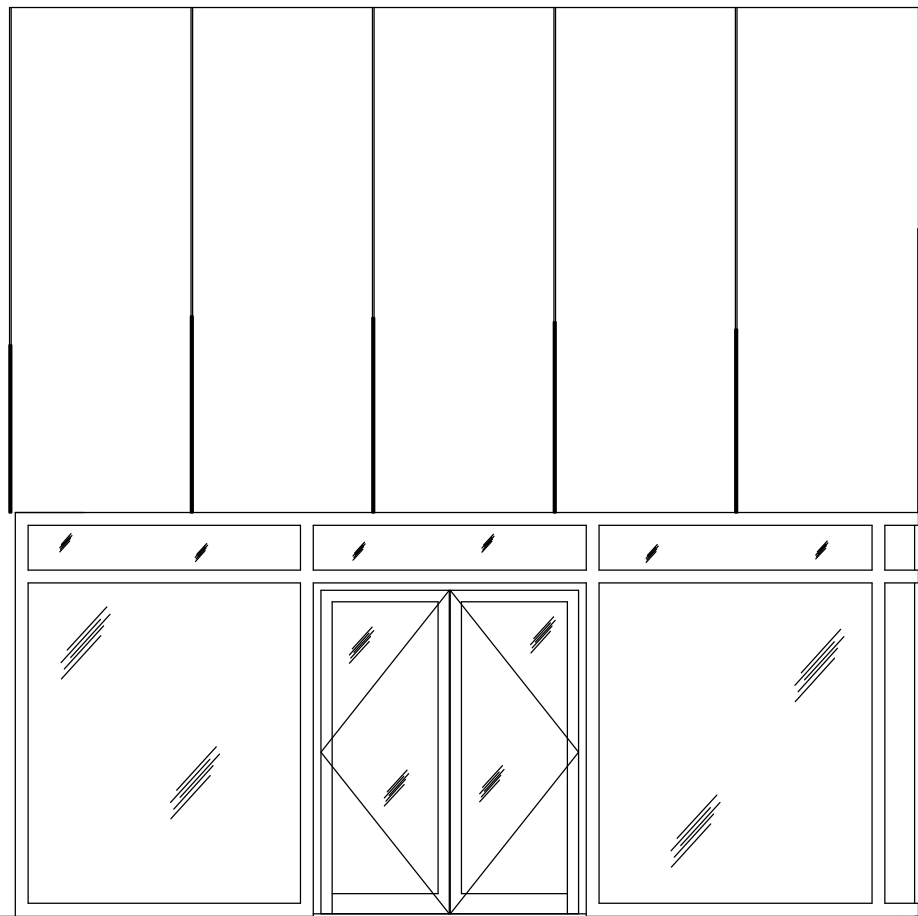


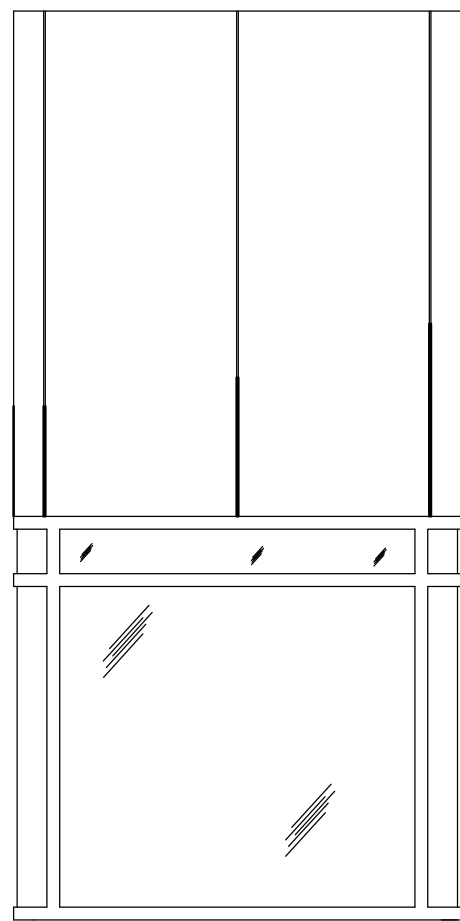


PROPOSED 'POD' REAR ELEVATION 1:50

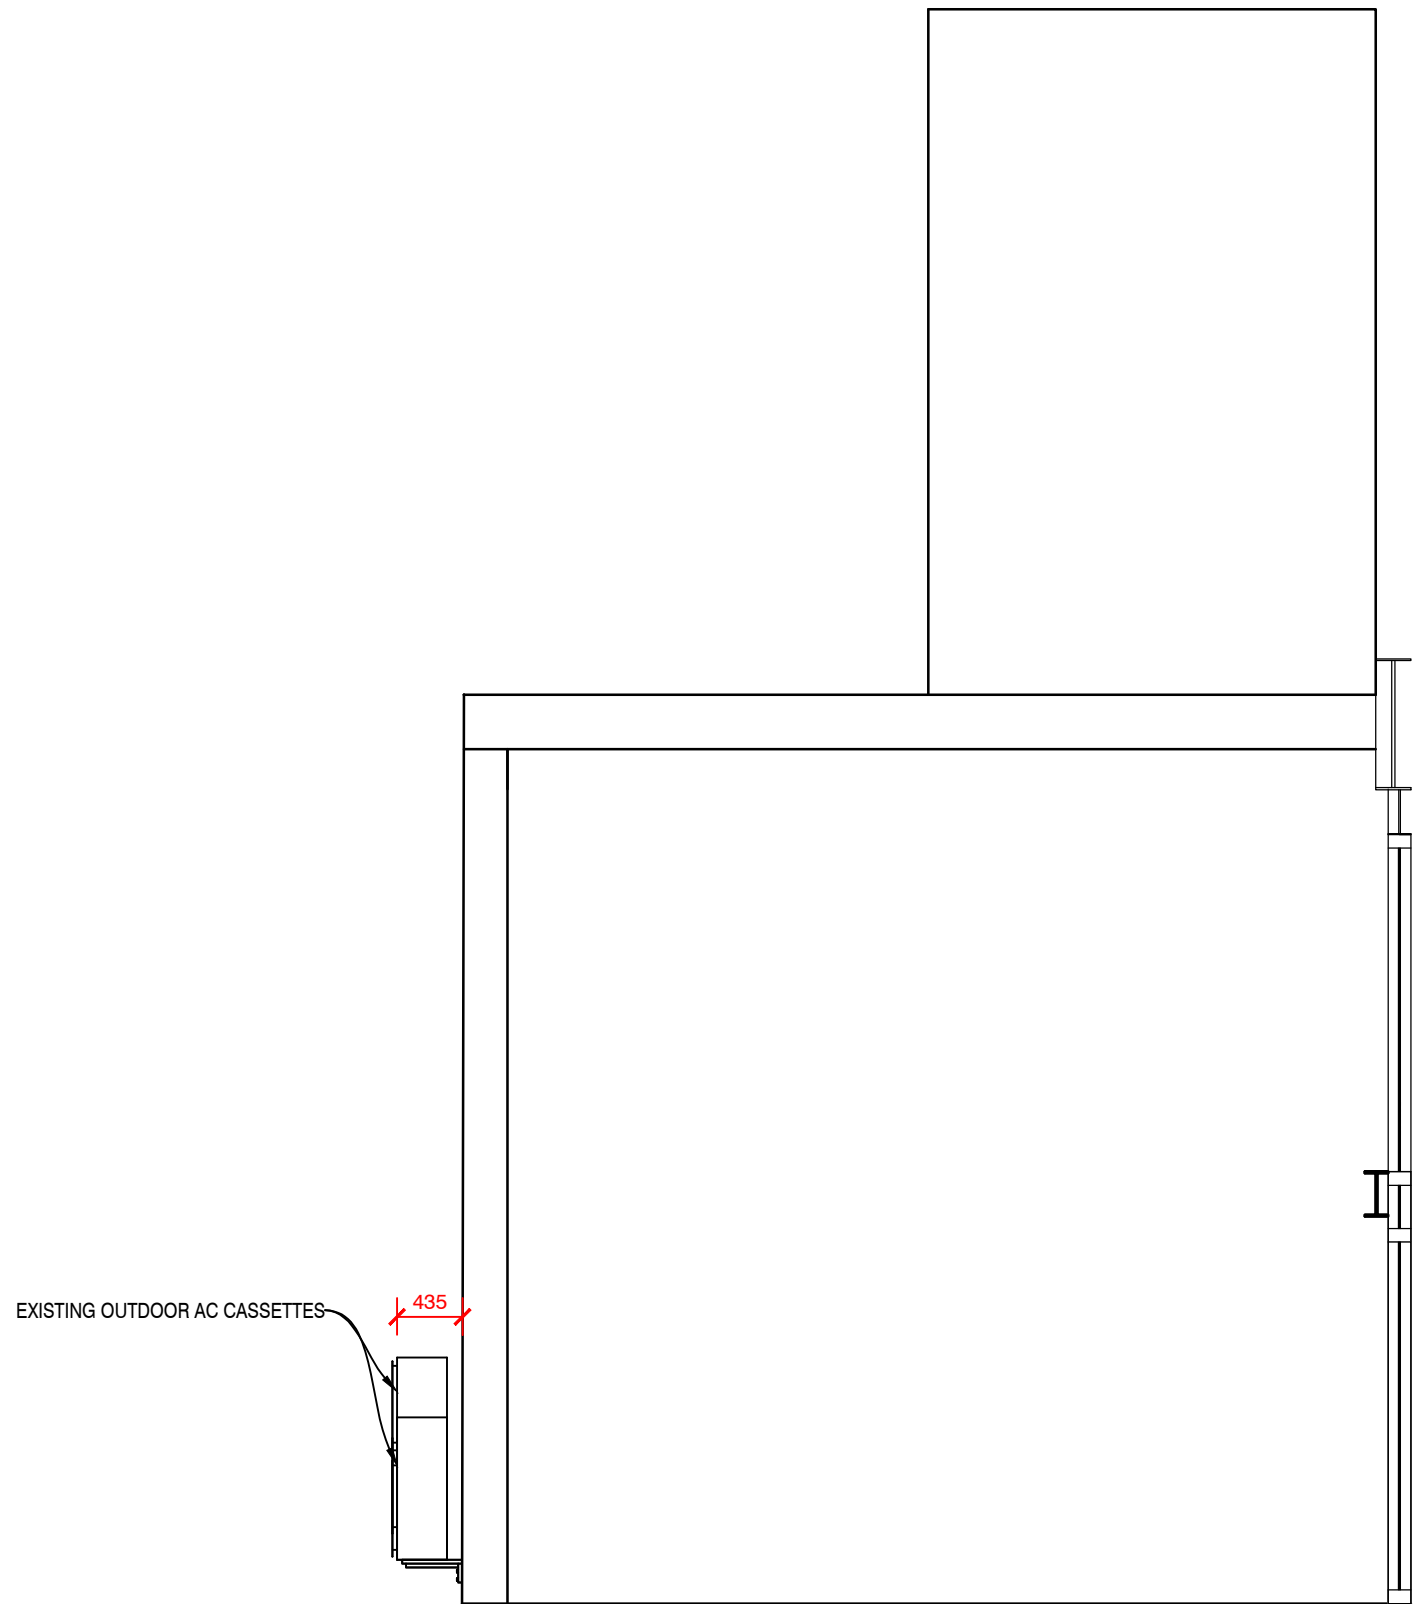

EXISTING 'POD' SIDE ELEVATION 1:50

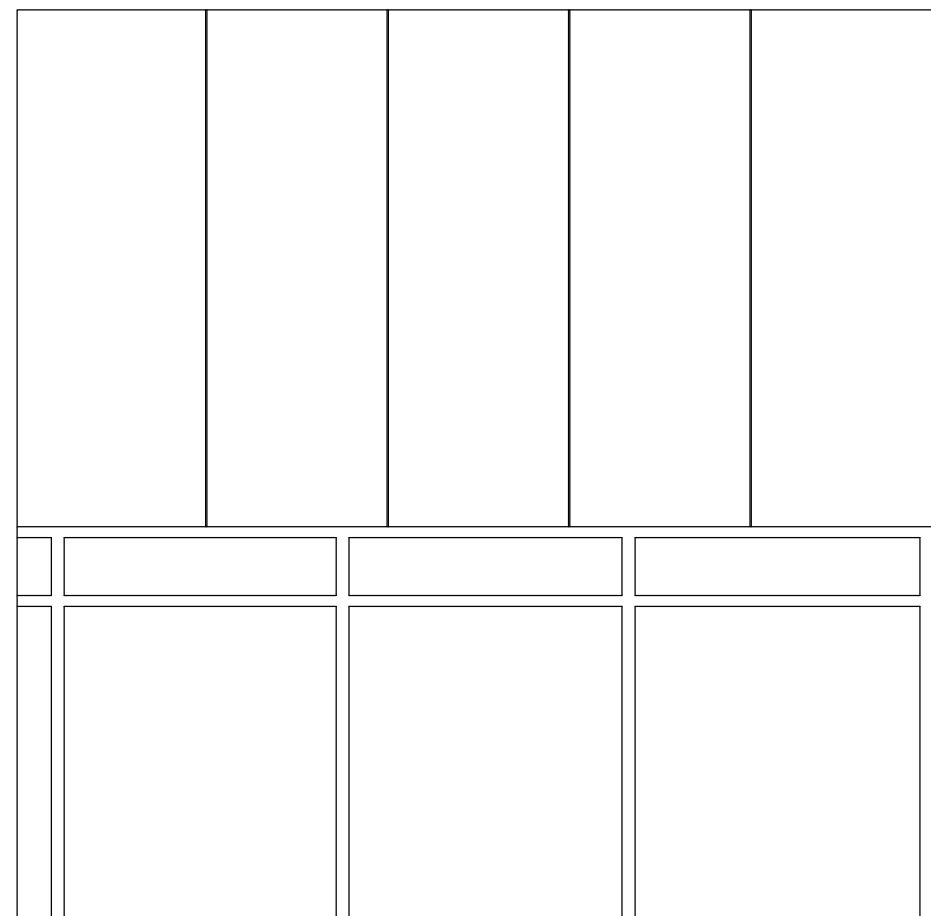

EXISTING SECTION THRU' 1:50

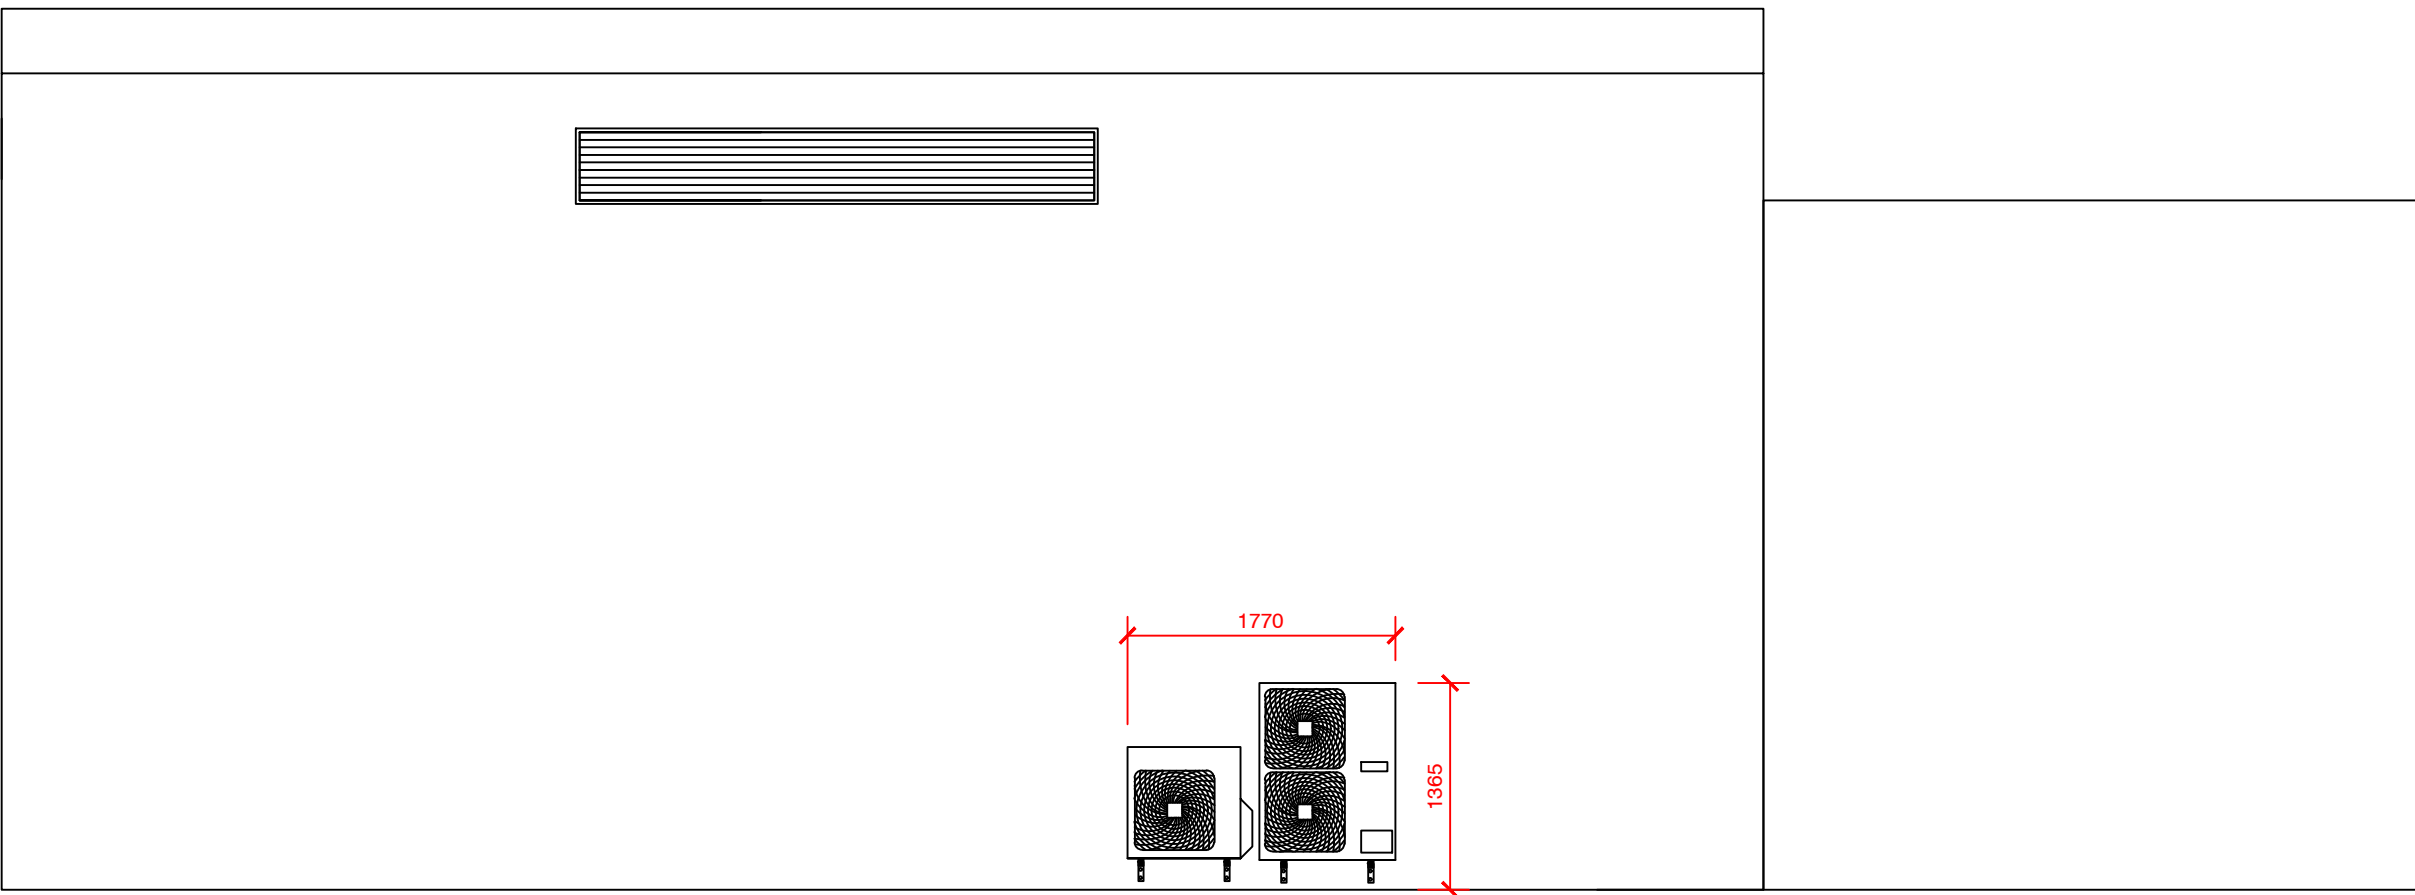

EXISTING MAIN SHOP REAR ELEVATION 1:50



EXISTING FRONT ELEVATION 1:50

GREGGS
VICTORIA STATION
MANCHESTER
M3 1WY

0 500 1000 1500 2000 2500mm
SCALE 1:50