


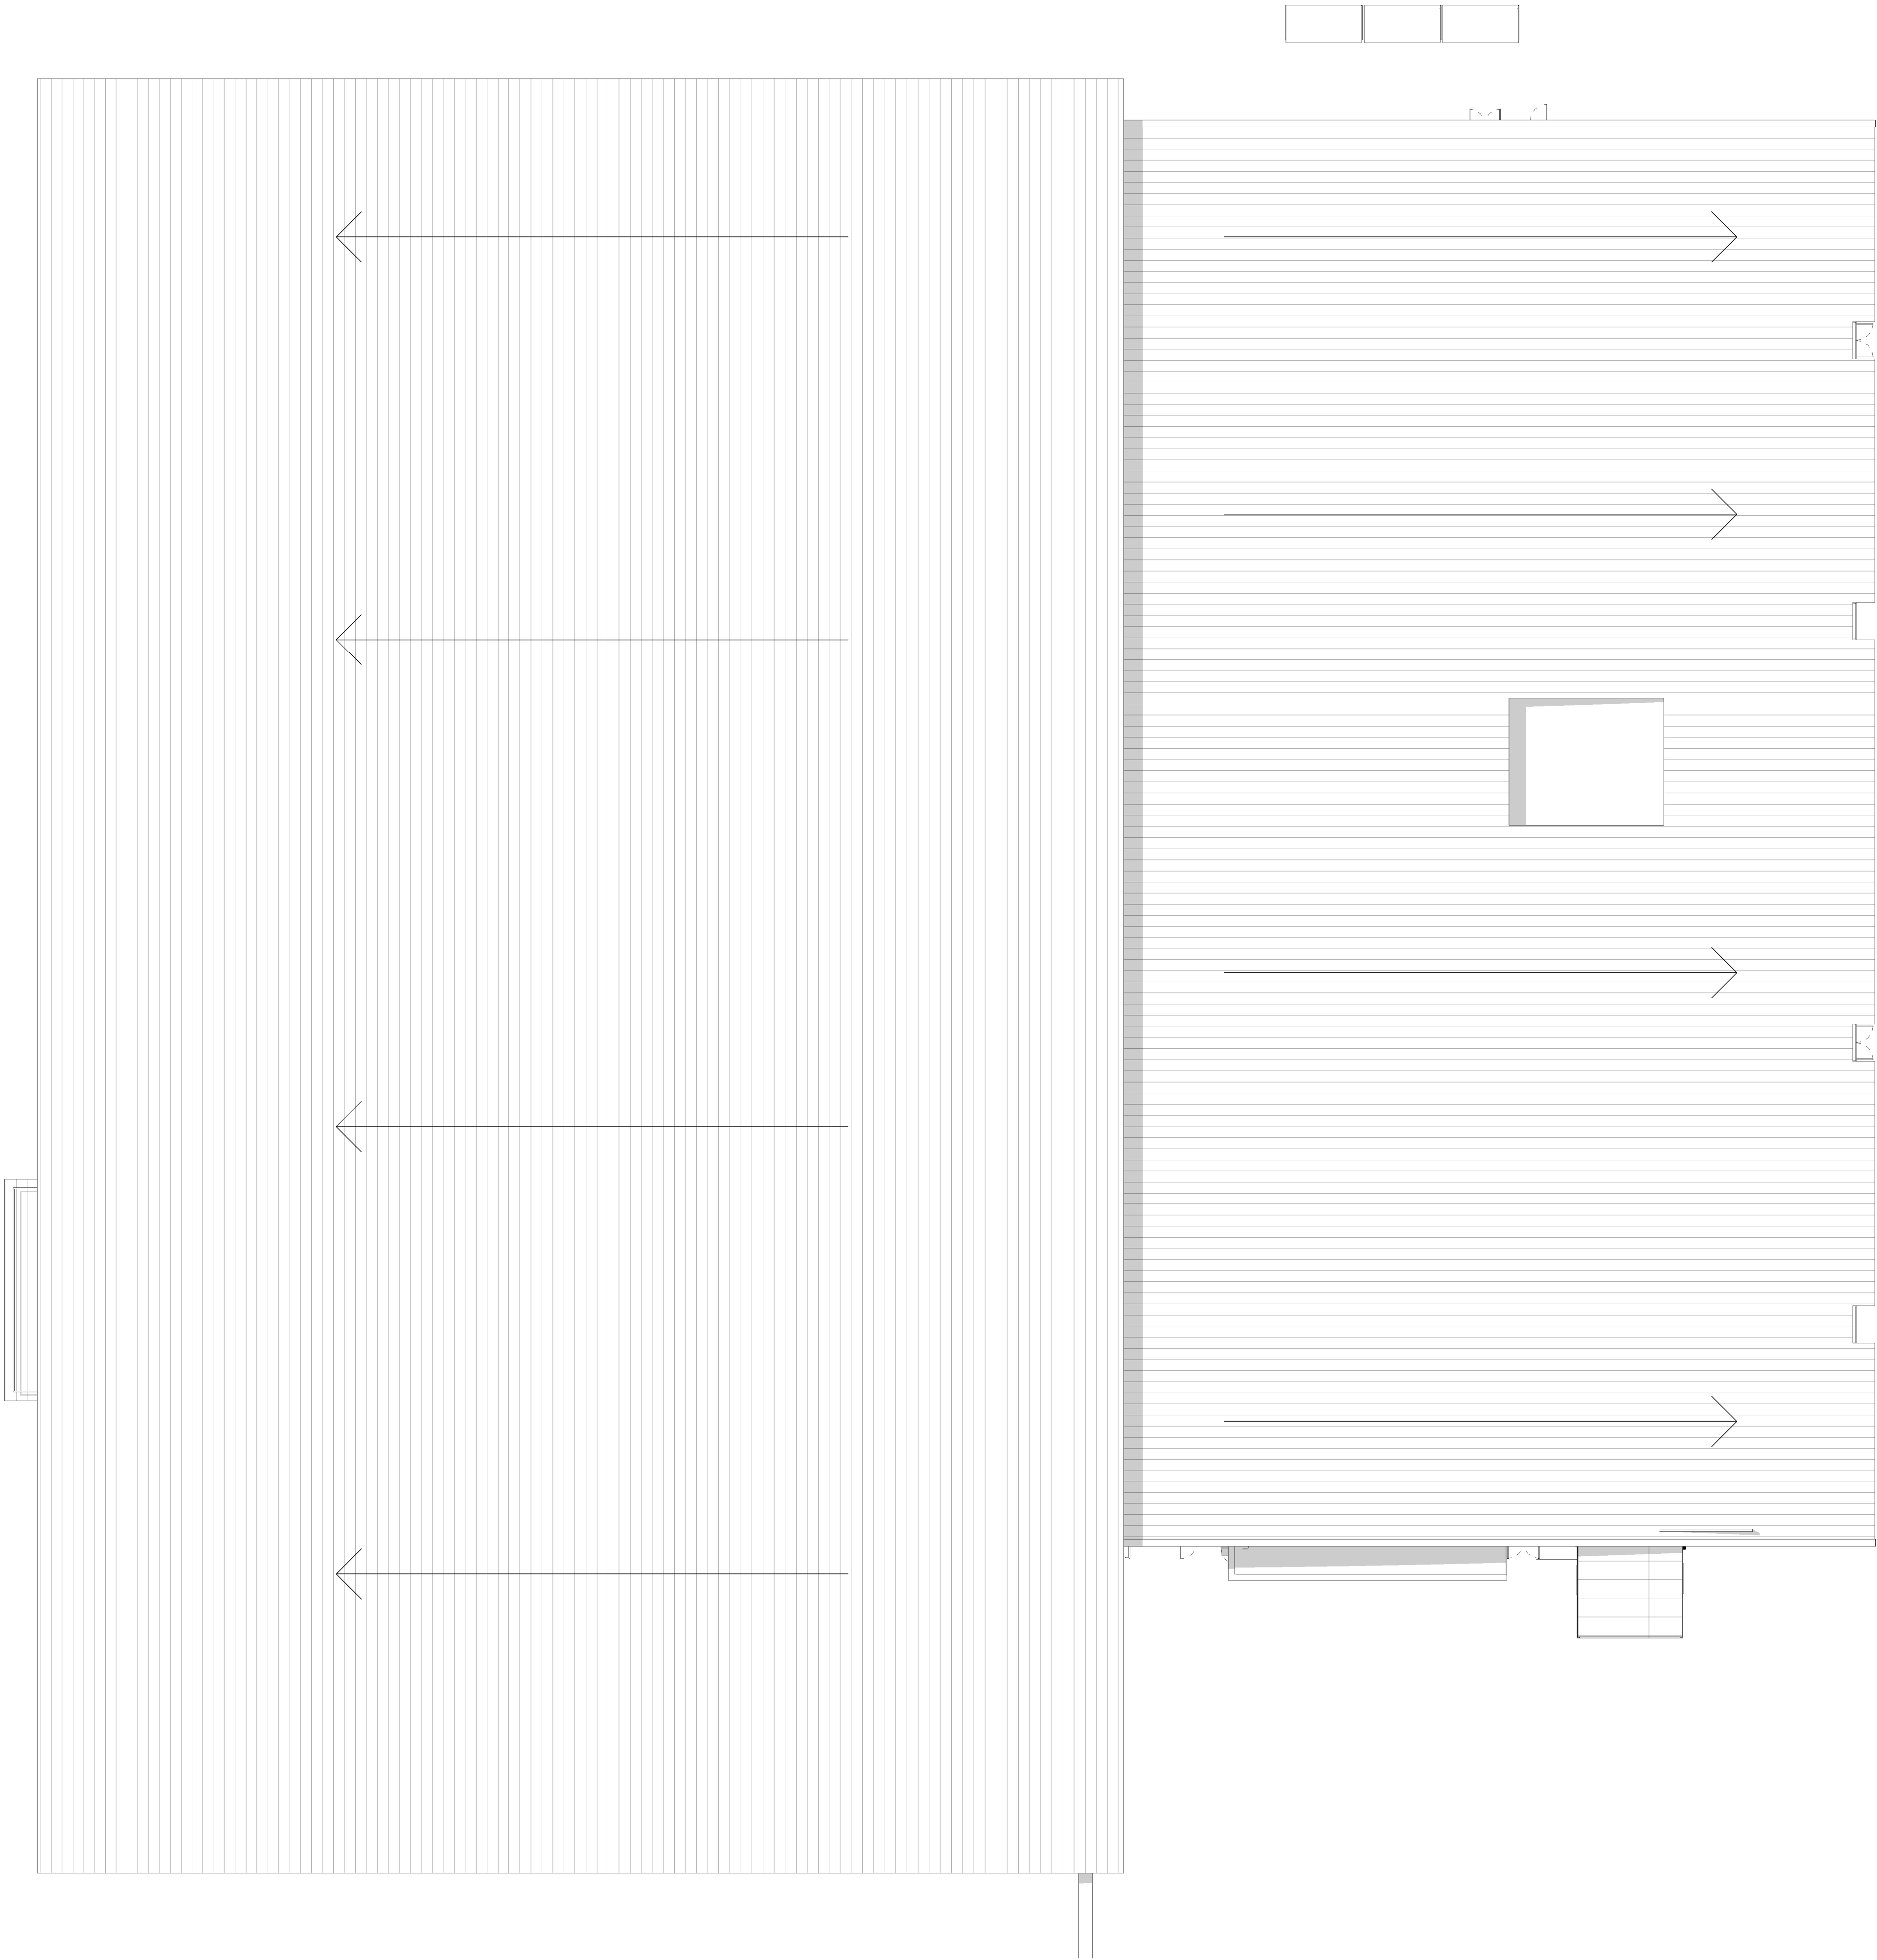

P1	Issued for Planning	04.01.23	ME	GG
Rev	Description	Date	Dr	App
by			by	by
MD		01/03/23	GG	



AHR Architects Ltd
7 Brewery Place
Brewery Wharf
Leeds
LS10 1NE
United Kingdom

T +44(0)113 3858757
F +44(0)113 3858777
E leeds@ahr.co.uk
www.ahr.co.uk

client name		Manchester City Council	
project		House of Sport	
drawing		Existing Roof Plan	
computer file	plot date		
C:\Users\mark.earse\LOCAL FILE\AHR\0022\A0-A-001\mark.earse.rvt			
project number	scale		
2019.00291.000	1 : 200		@A1
drawing number	rev	issue status	
HOS-AHR-00-R-DR-A-20-1004	P1	P1	
This drawing is to be read in conjunction with all related drawings. All dimensions must be checked and verified on site before commencing any work or producing shop drawings. The originator should be notified immediately of any discrepancy. This drawing is copyright and remains the property of AHR.			