



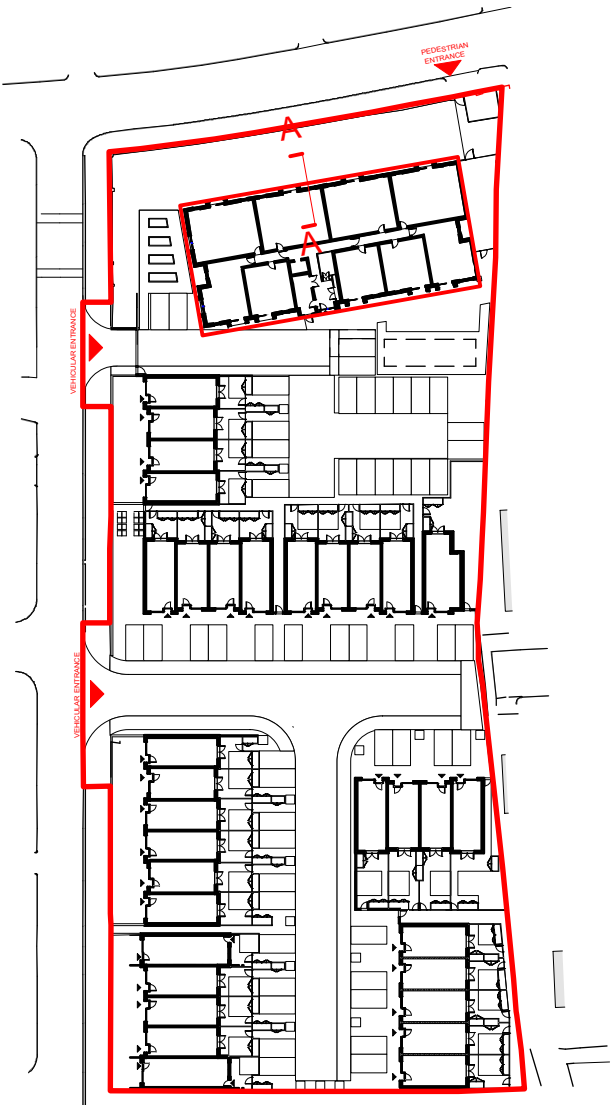

KEY PLAN
1:1000

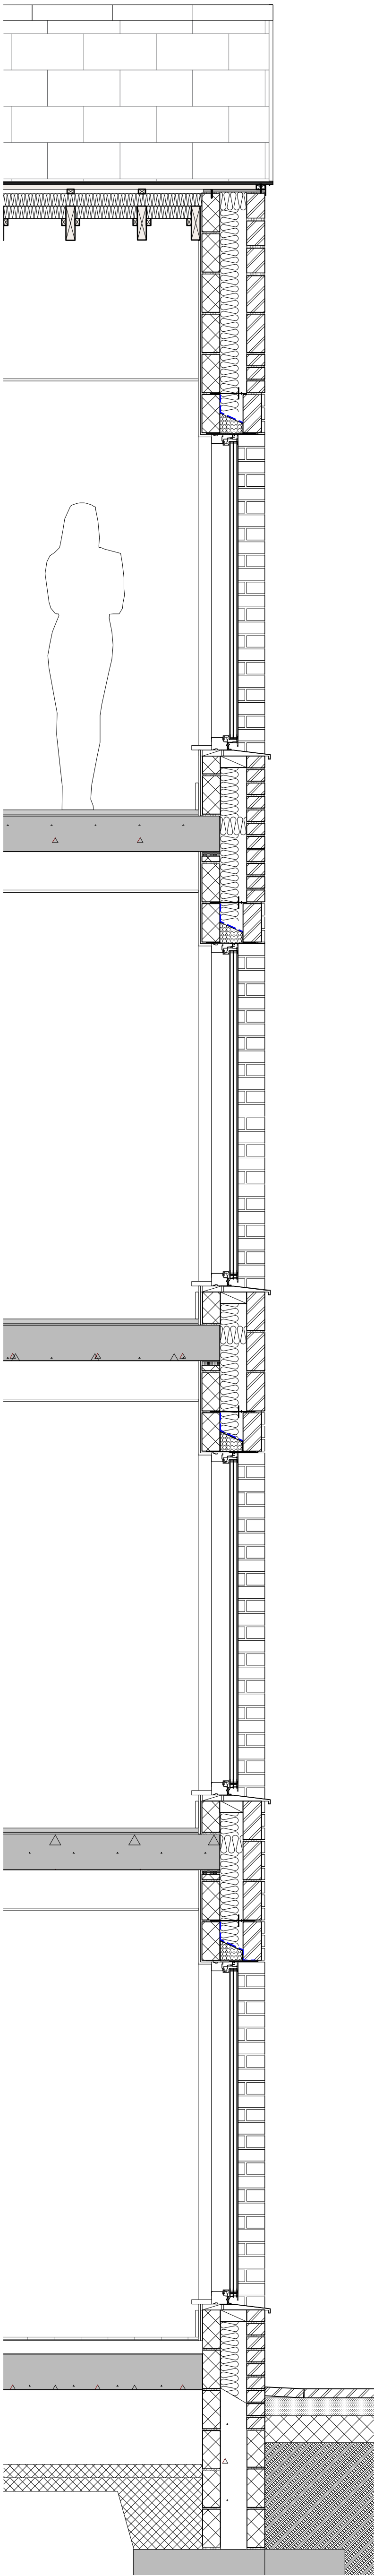

SECTION A-A
1:20



FRONT ELEVATION
1:20

PROPOSED DETAILED SECTION AA

1:20 @ A1

IMPORTANT NOTES:

B	05/10/22	ADDED DETAIL
A	14/09/22	AMENDED APARTMENT MIX
REVISION	DATE	DESCRIPTION

CLIENT: BRITANIA GROUP

PROJECT: PROPOSED RESIDENTIAL DEVELOPMENT

ADDRESS: VICTORIA PARK PROBATION CENTRE

DRAWING TITLE: BLOCK 1 ENVELOPE DETAIL SECTION AA

SCALE: 1:20@A1

DATE: JUNE 2022

DRAWING NO: A662_P_900

OLLIER SMURTHWAITE ARCHITECTS

40 King Street, Manchester, M2 6BA
T 0161 883 0839
F 0161 883 0839
E mail@olliersmurthwaite.com