



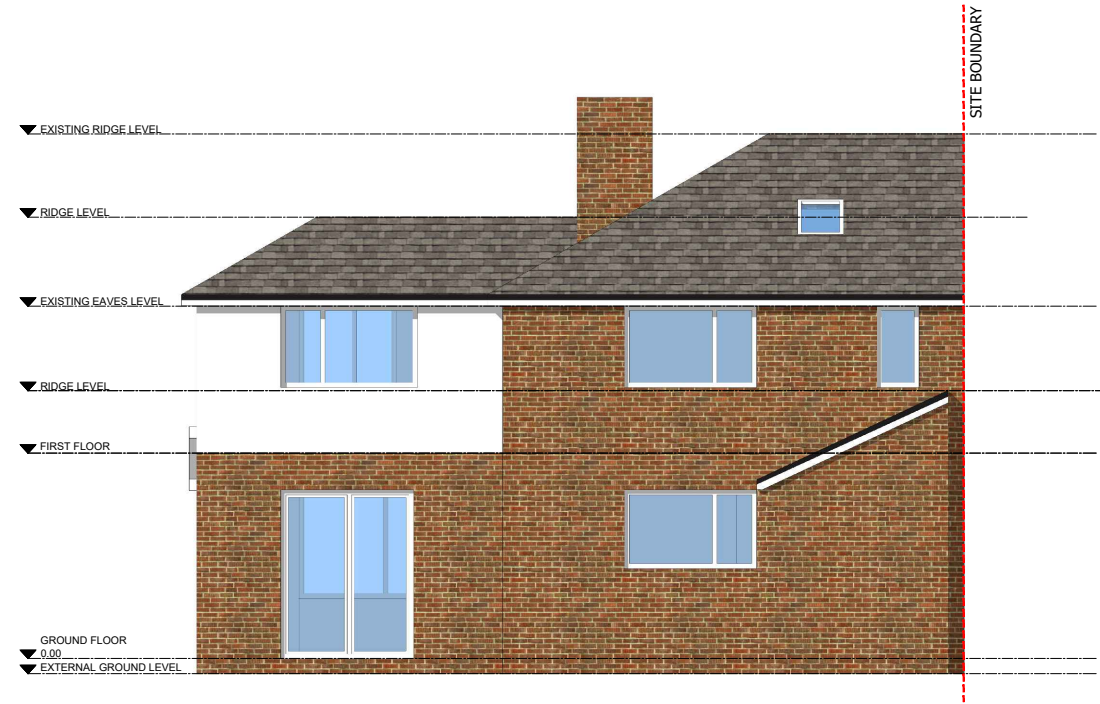


PROPOSED REAR ELEVATION

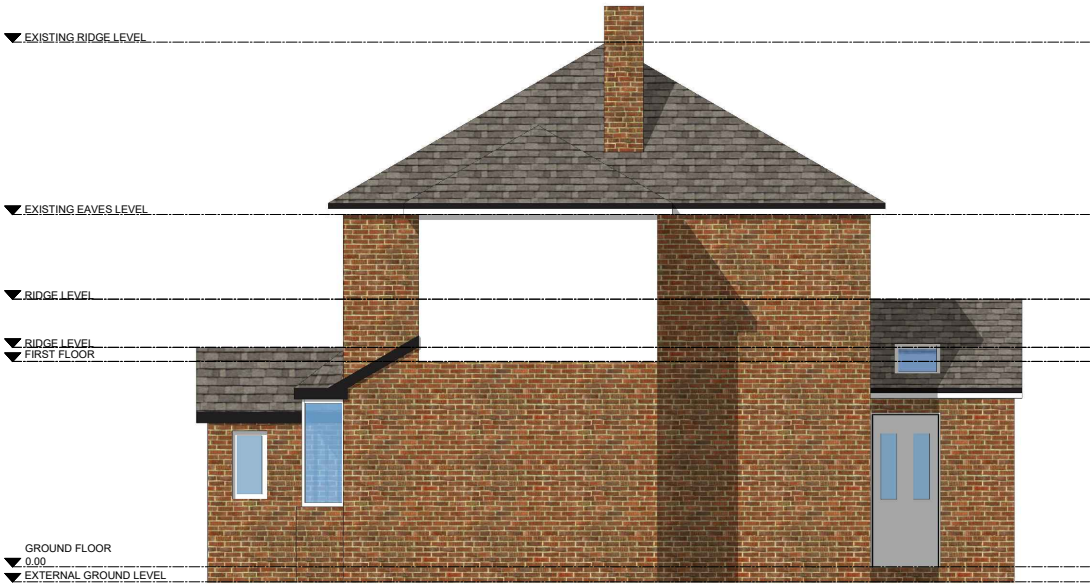

PROPOSED SIDE ELEVATION



PROPOSED FRONT ELEVATION

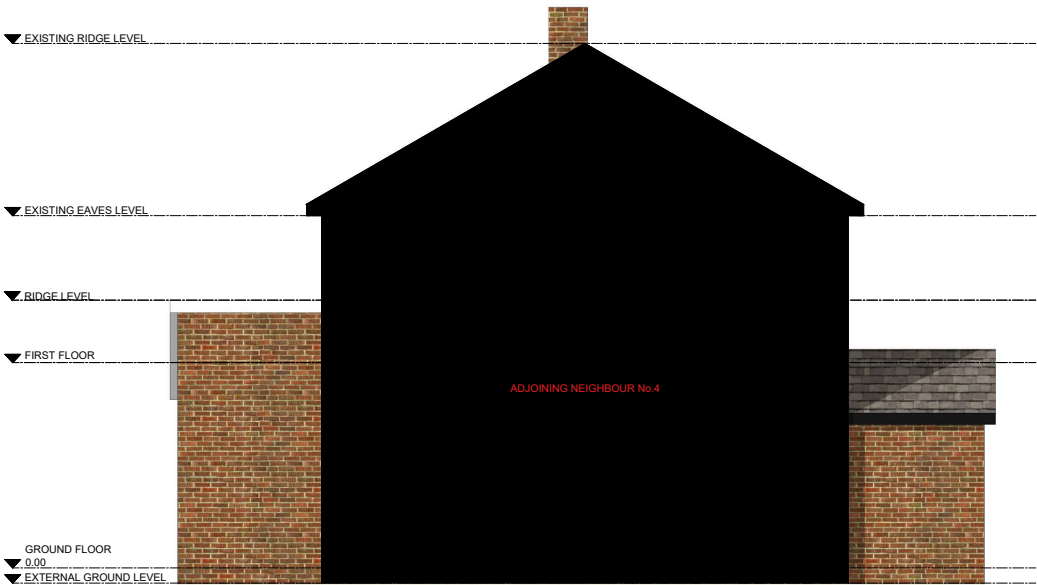

PROPOSED SIDE ELEVATION (To Adjoining Neighbour)



- GENERAL NOTES:**
- 1 All boundaries, dimensions and levels are to be checked on site before construction and any discrepancies reported to the Architect / Designer.
 - 2 Partial Service: Any discrepancies with site or other information is to be advised to the Architect / Designer and directionand / or approval is to be sought before the implementation of the detail.
 - 3 Block and site plans are reproduced under license from the Ordnance Survey.
 - 4 Do not scale this drawing.
 - 5 For the purpose of coordination, all relevant parties must check this information prior to implementation and report any discrepancies to the Architect / Designer.

CLIENT Mr Paul Weall			DRAWING Exsting Elevations	
PROJECT 2 Marne Avenue, Manchester			SCALE 1:100	PAPER SIZE A3
A	Issued For Planning	22.12.22	DATE 22/12/2022	DRAWN BY
			DRAWING No. PD005	REVISION A
			DRAWING STATUS PLANNING	
REV	DESCRIPTION	DATE		