




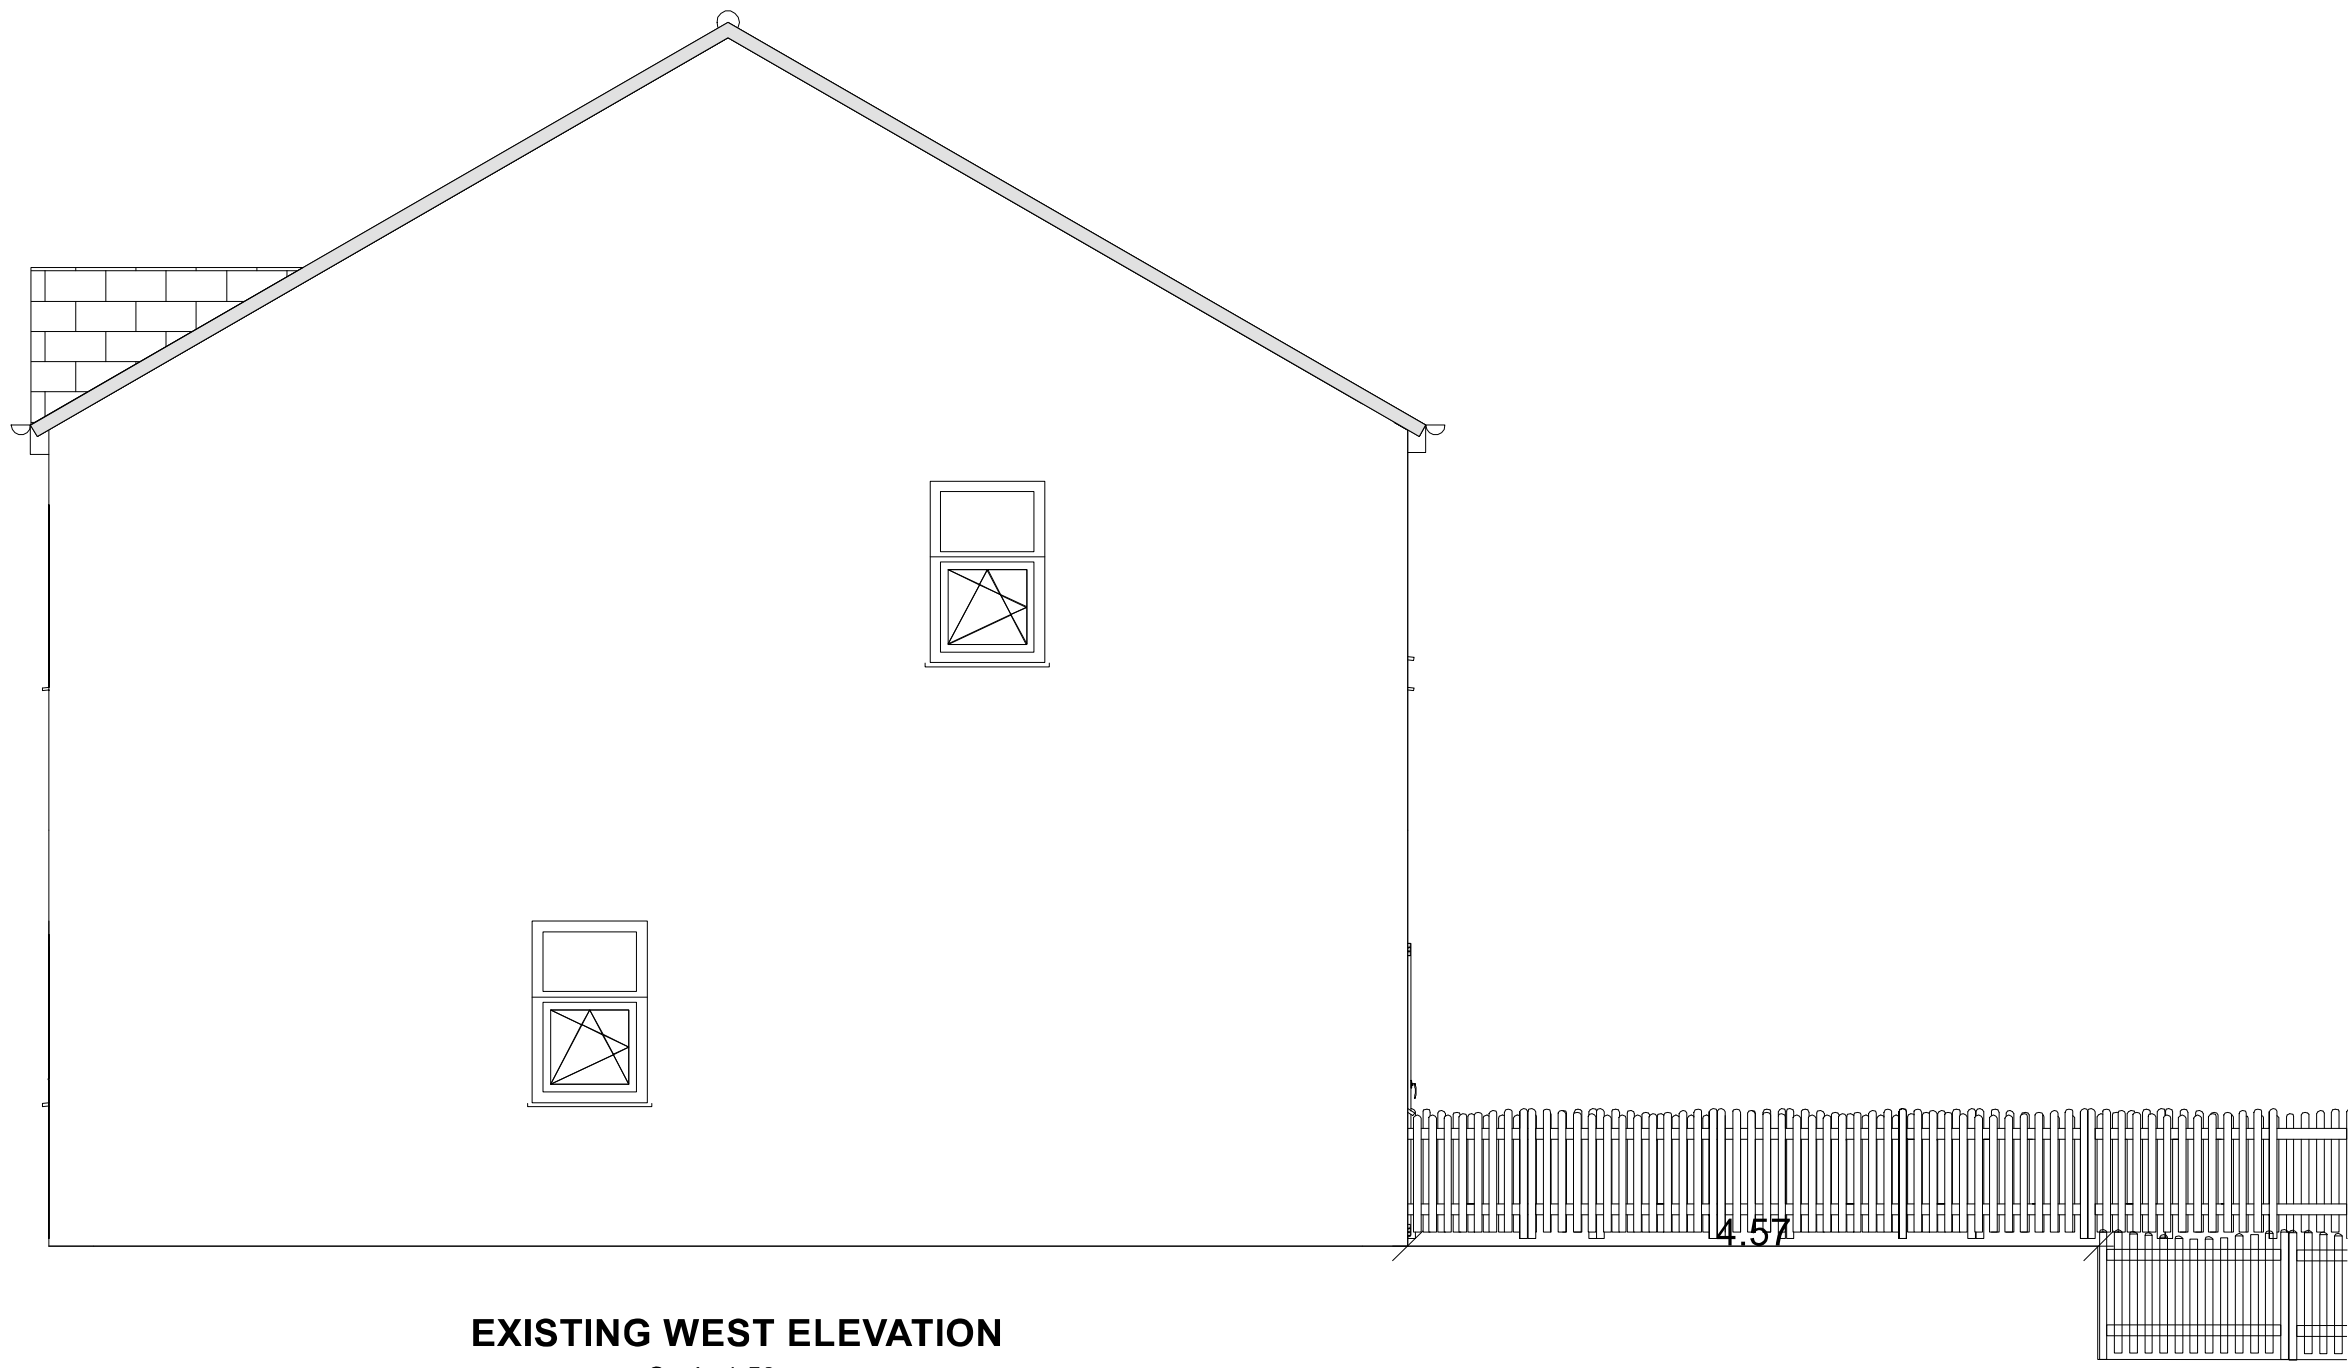


EXISTING WEST ELEVATION
Scale 1:50

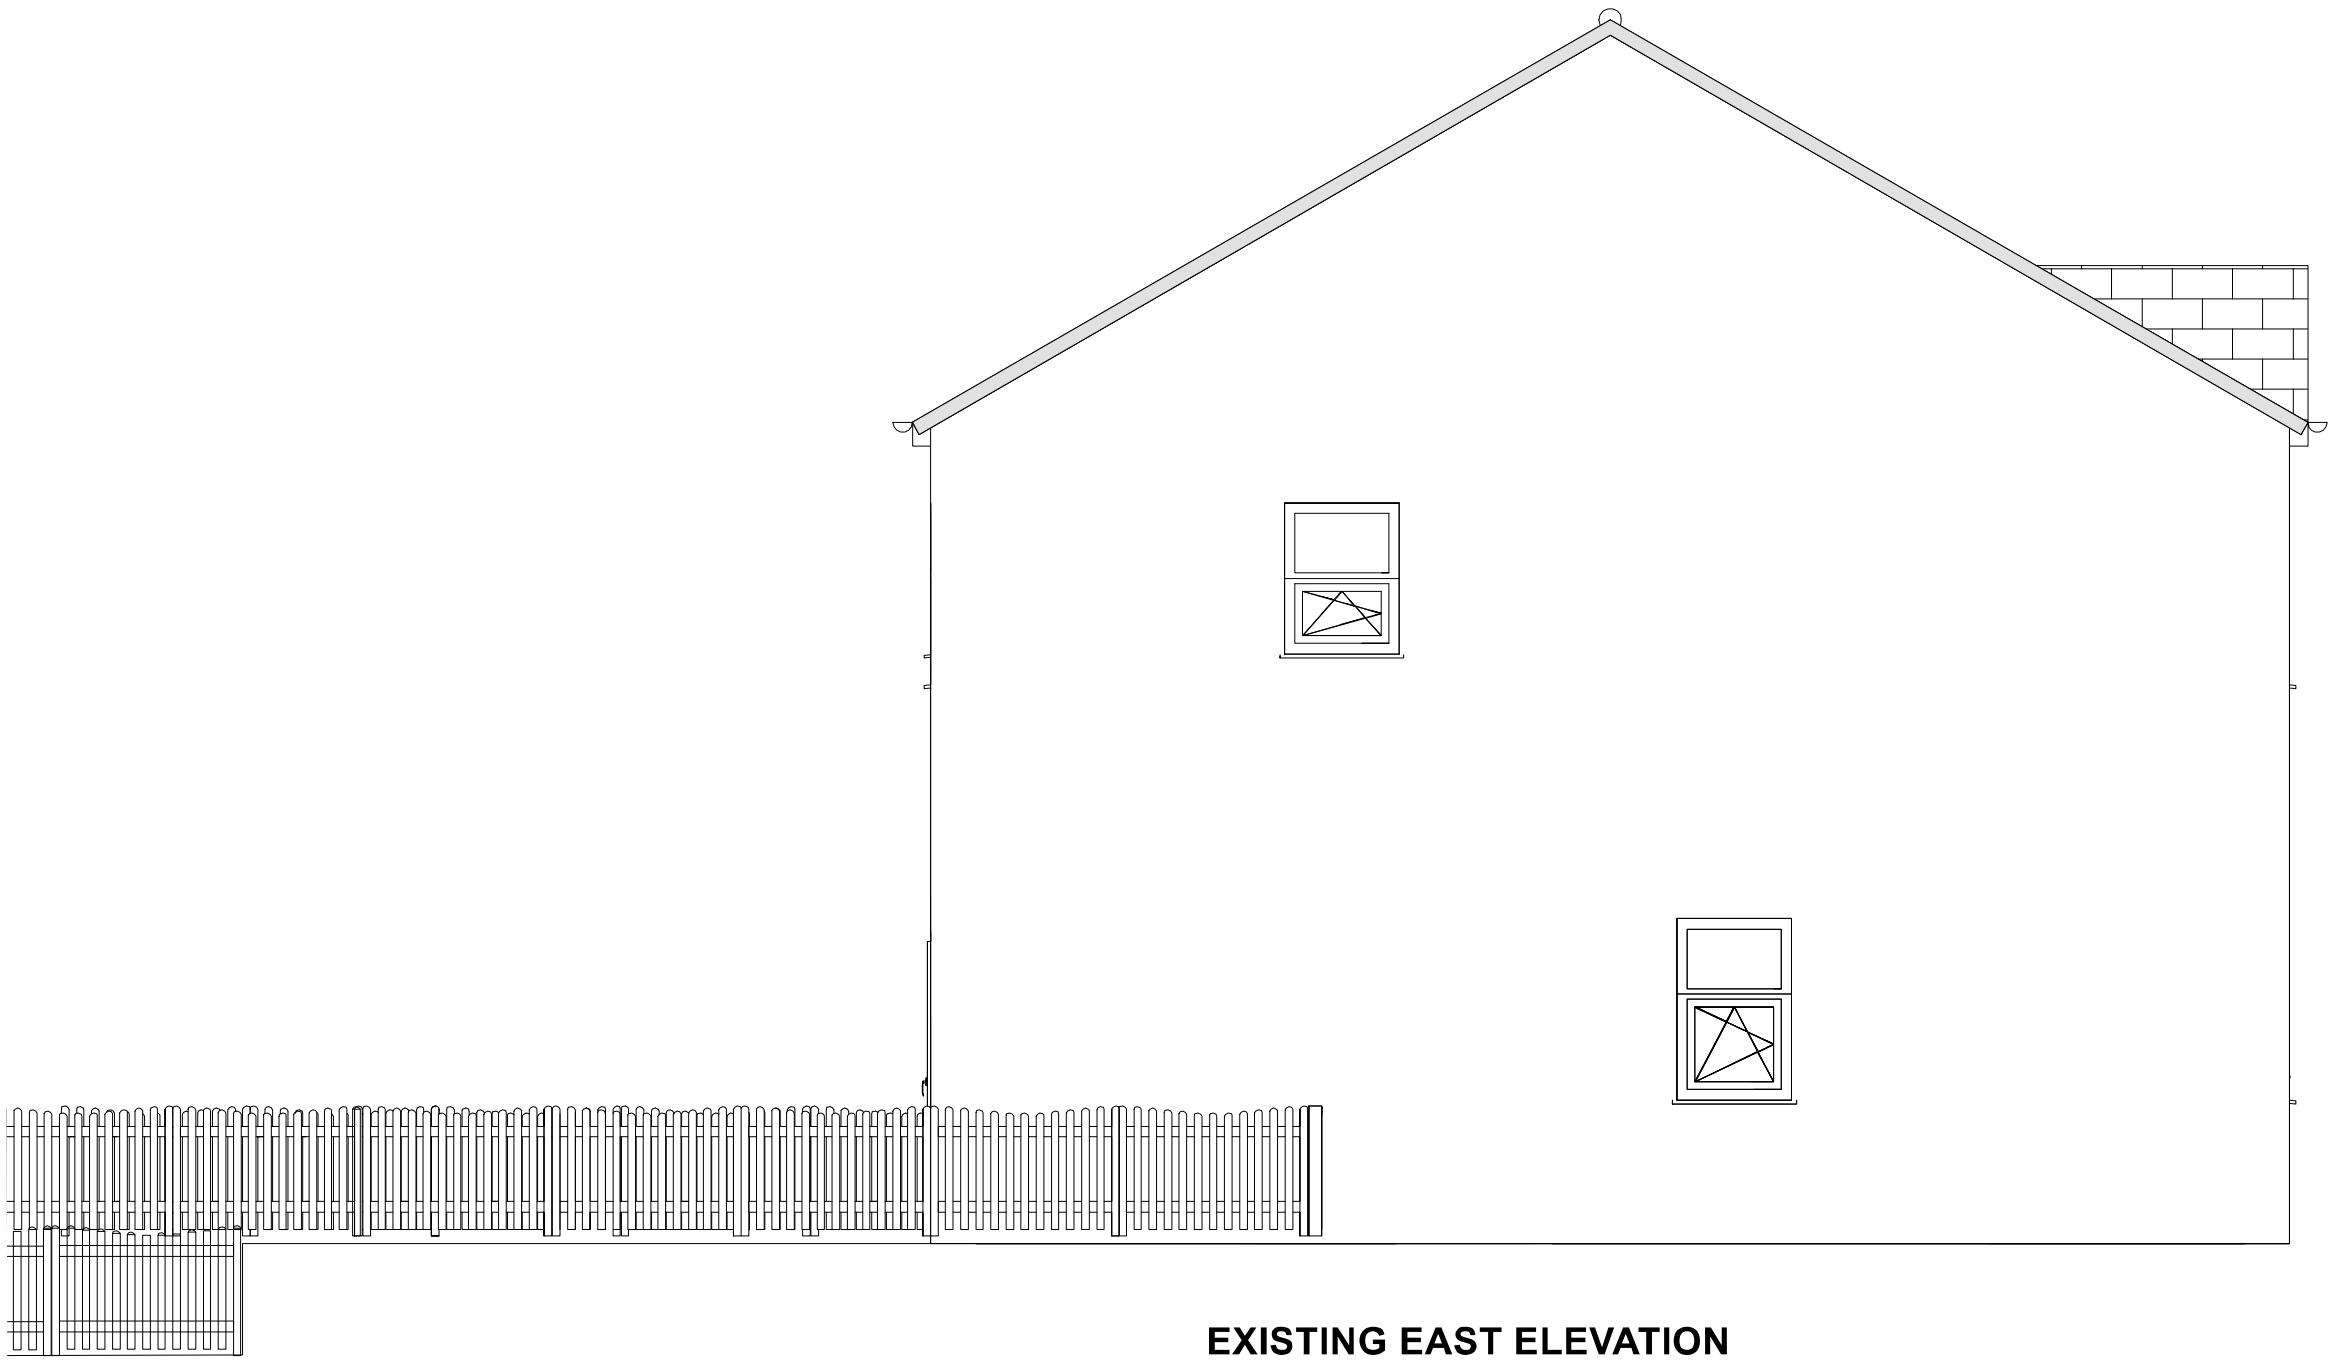

EXISTING EAST ELEVATION
Scale 1:50

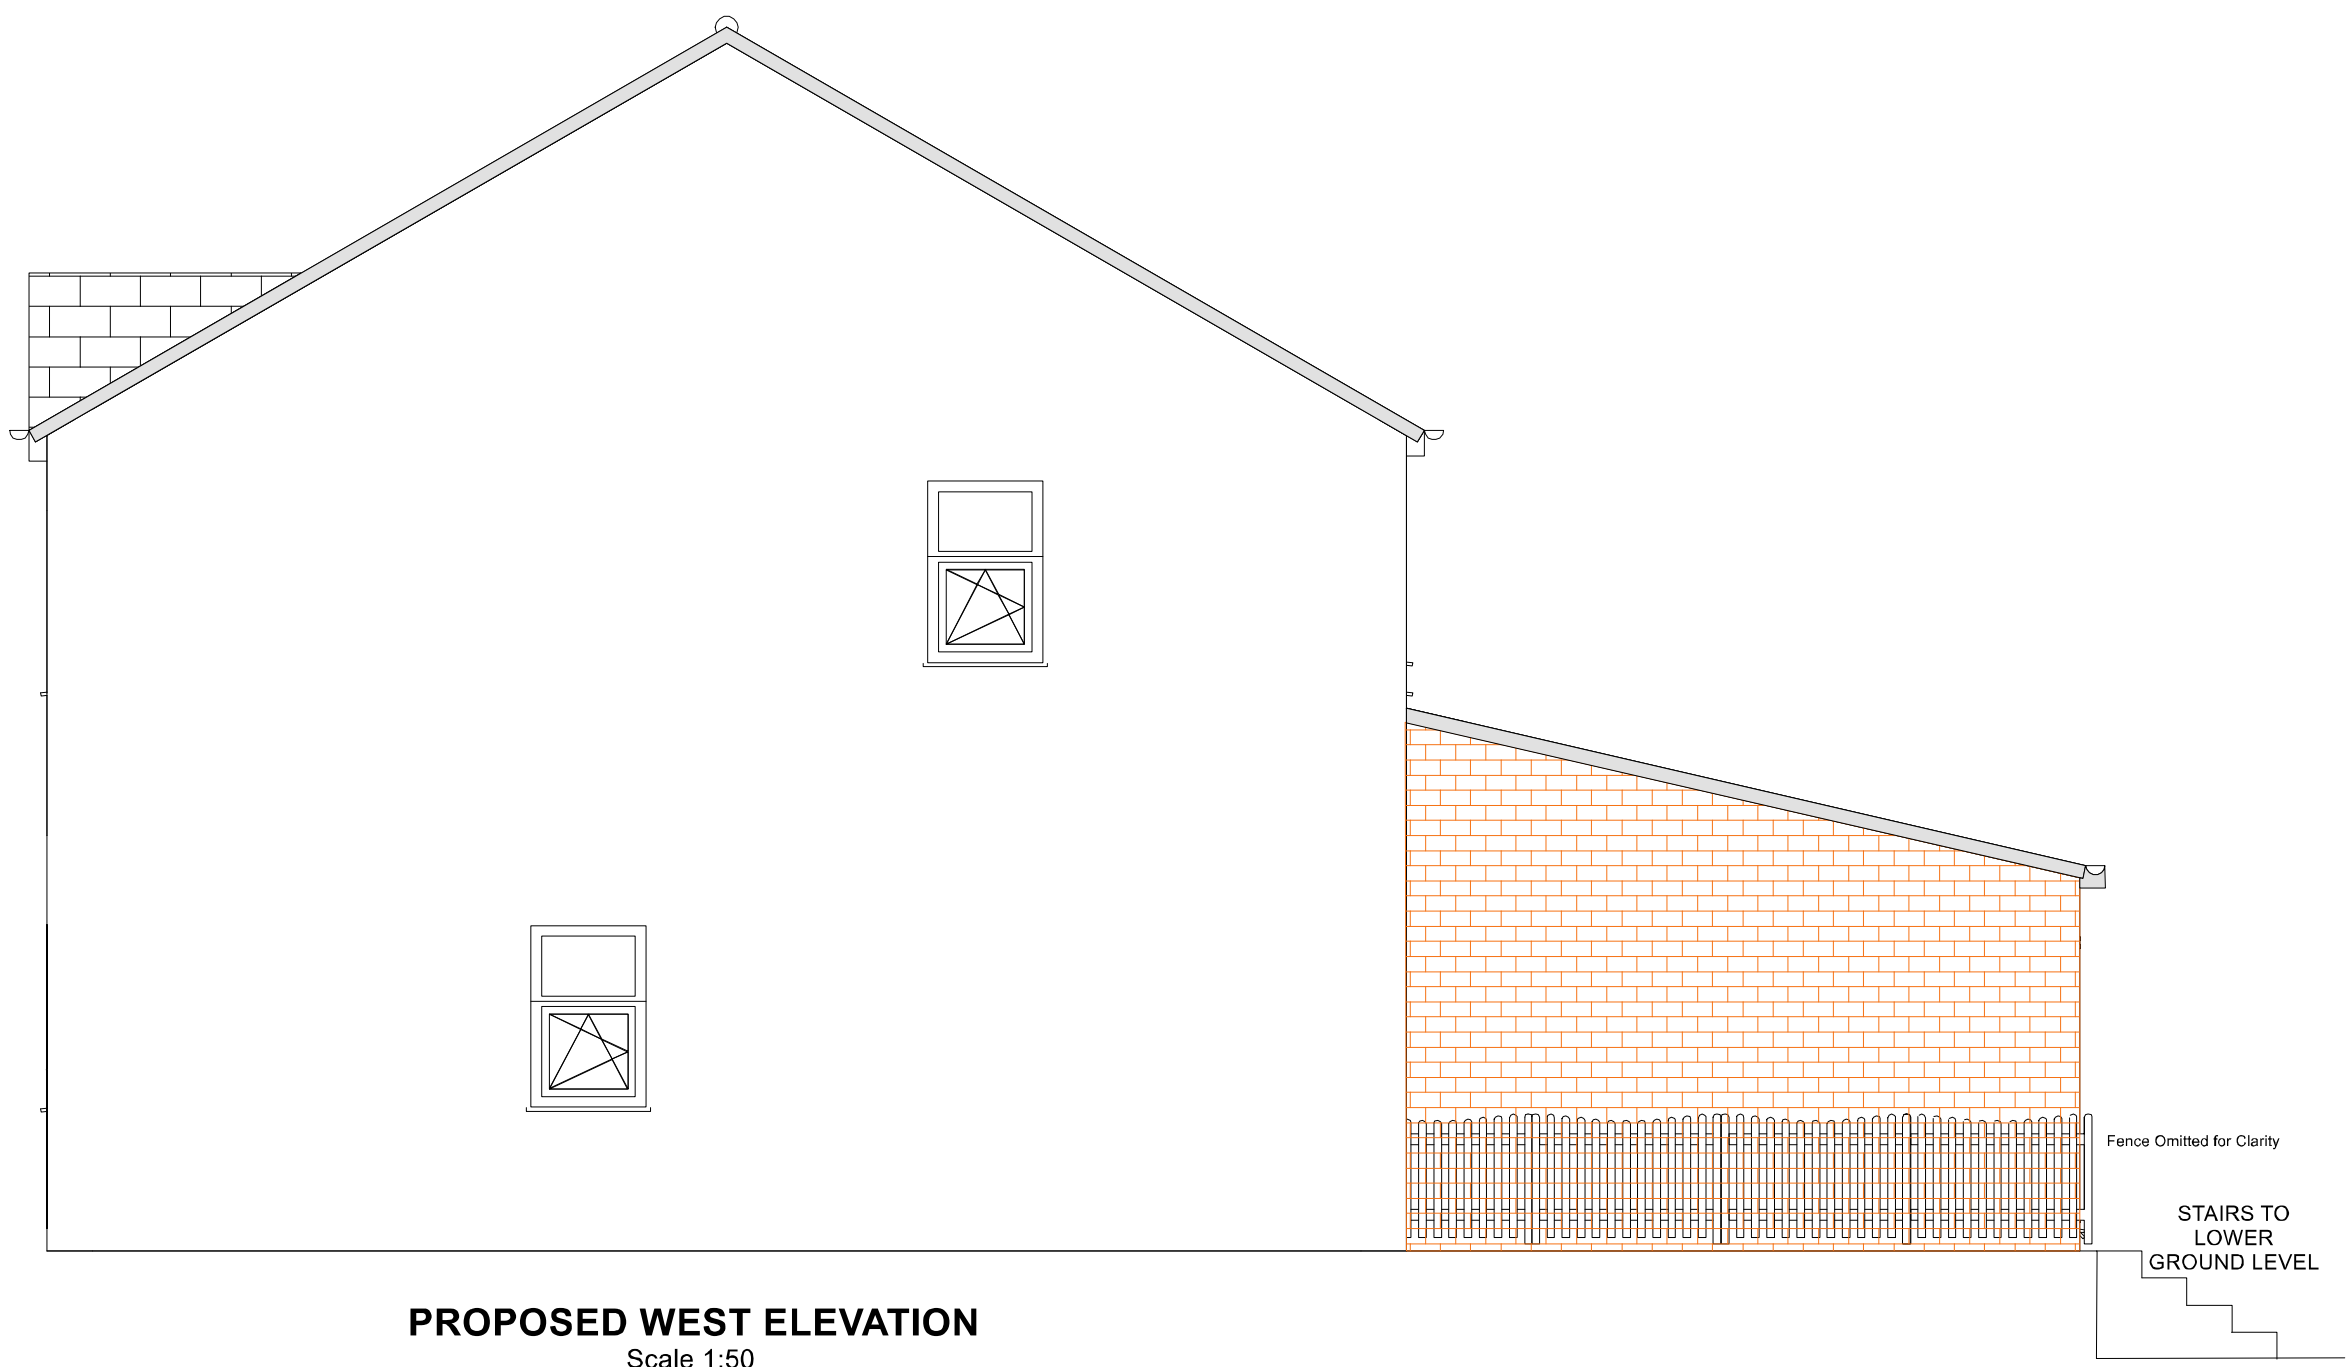

PROPOSED WEST ELEVATION
Scale 1:50

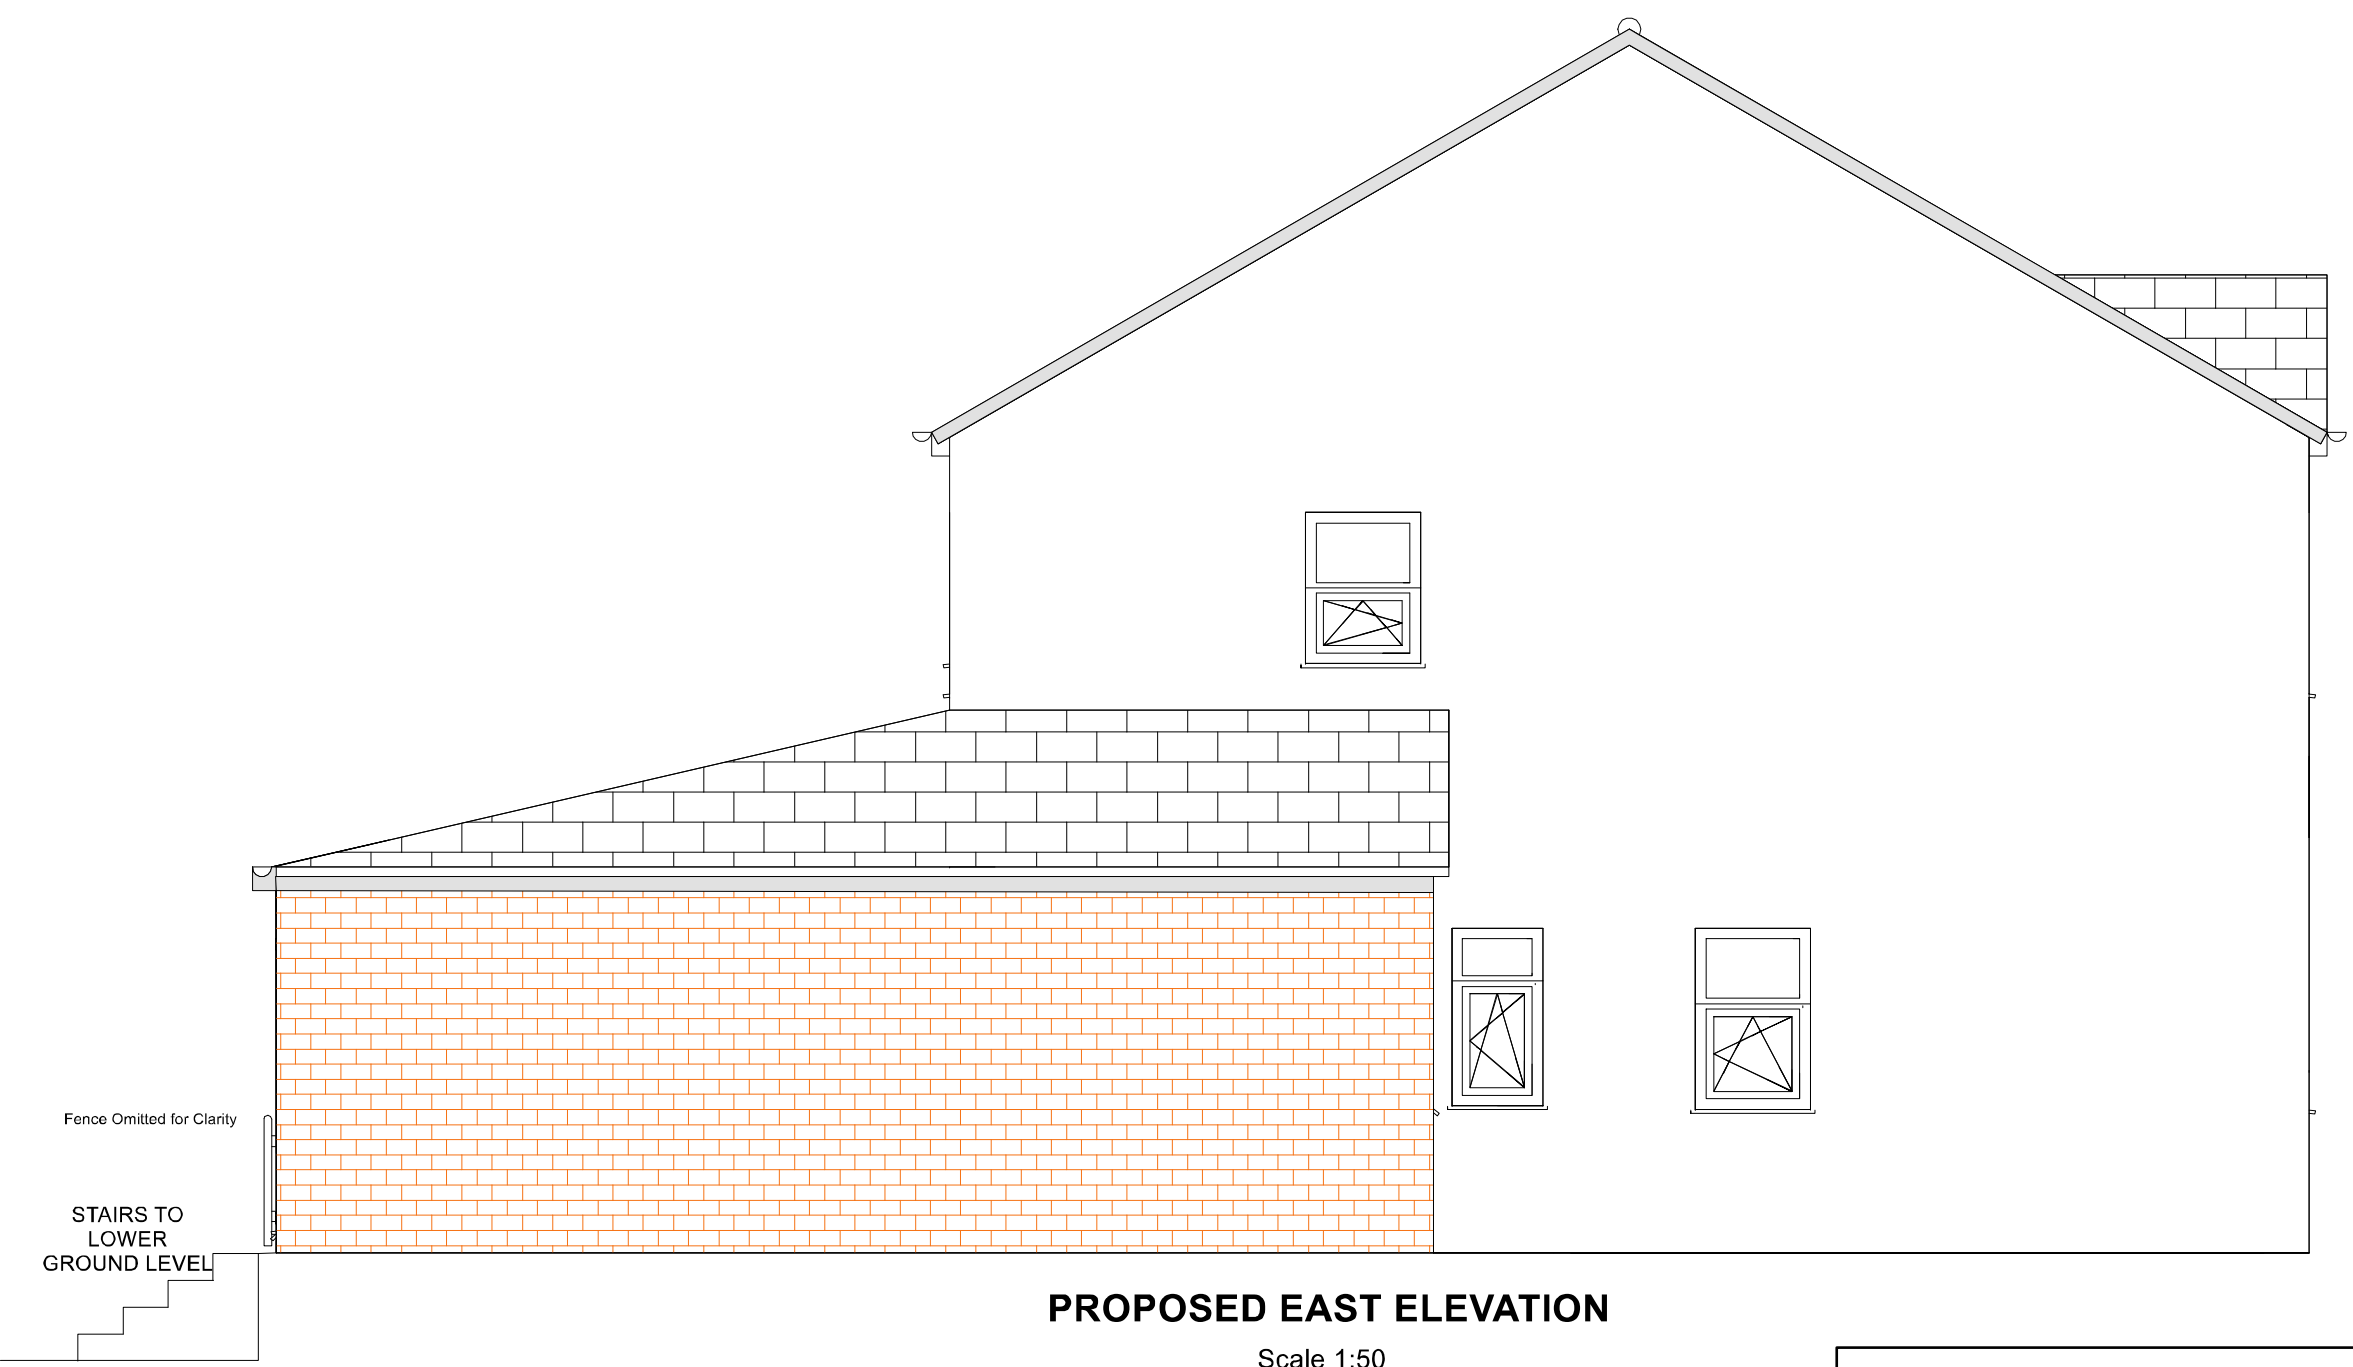

PROPOSED EAST ELEVATION
Scale 1:50

Drawing title: 4 Saddlecote Close, Rear Extension Sheet 2 of 3		
Client: Mr Javid Hussien Zadeh 4 Saddlecote Close Manchester M8 5EG	Drawing no.	Scale:
	2022/4SCL/002	1:50@A1
	Date created: 05/11/2022	
	General notes: 1. This drawing is intended for the use in planning ONLY at this stage. 2. Do not Scale this drawing. 3. Contractor to check all levels and dimensions on site prior to commencing works.	
 SR ENGINEERING SERVICES LIMITED srengsandservices@gmail.com Contact: 07809659032		