


© Darwent Architectural Ltd. This drawing must not be copied or reproduced without consent. Unless marked as such, this drawing should not be used for Tender or Construction purposes. Figured dimensions only are to be taken from this drawing. Contractor to check all dimensions and levels on site prior to commencement and inform architect in writing of any inaccuracies to drawings. All contractors are to be responsible for taking and checking all dimensions relative to their work. All noted dimensions are in millimetres unless stated otherwise. To be read in conjunction with all other consultants' drawings, specifications and schedules. In the event of uncertainty, please consult the Architect.


KEY

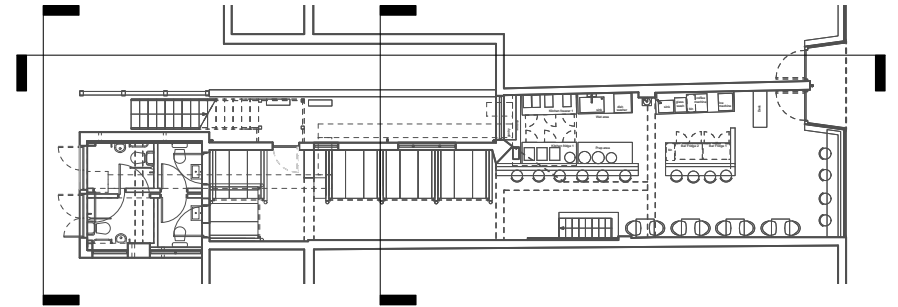

Courtyard Elevation



Rear Elevation

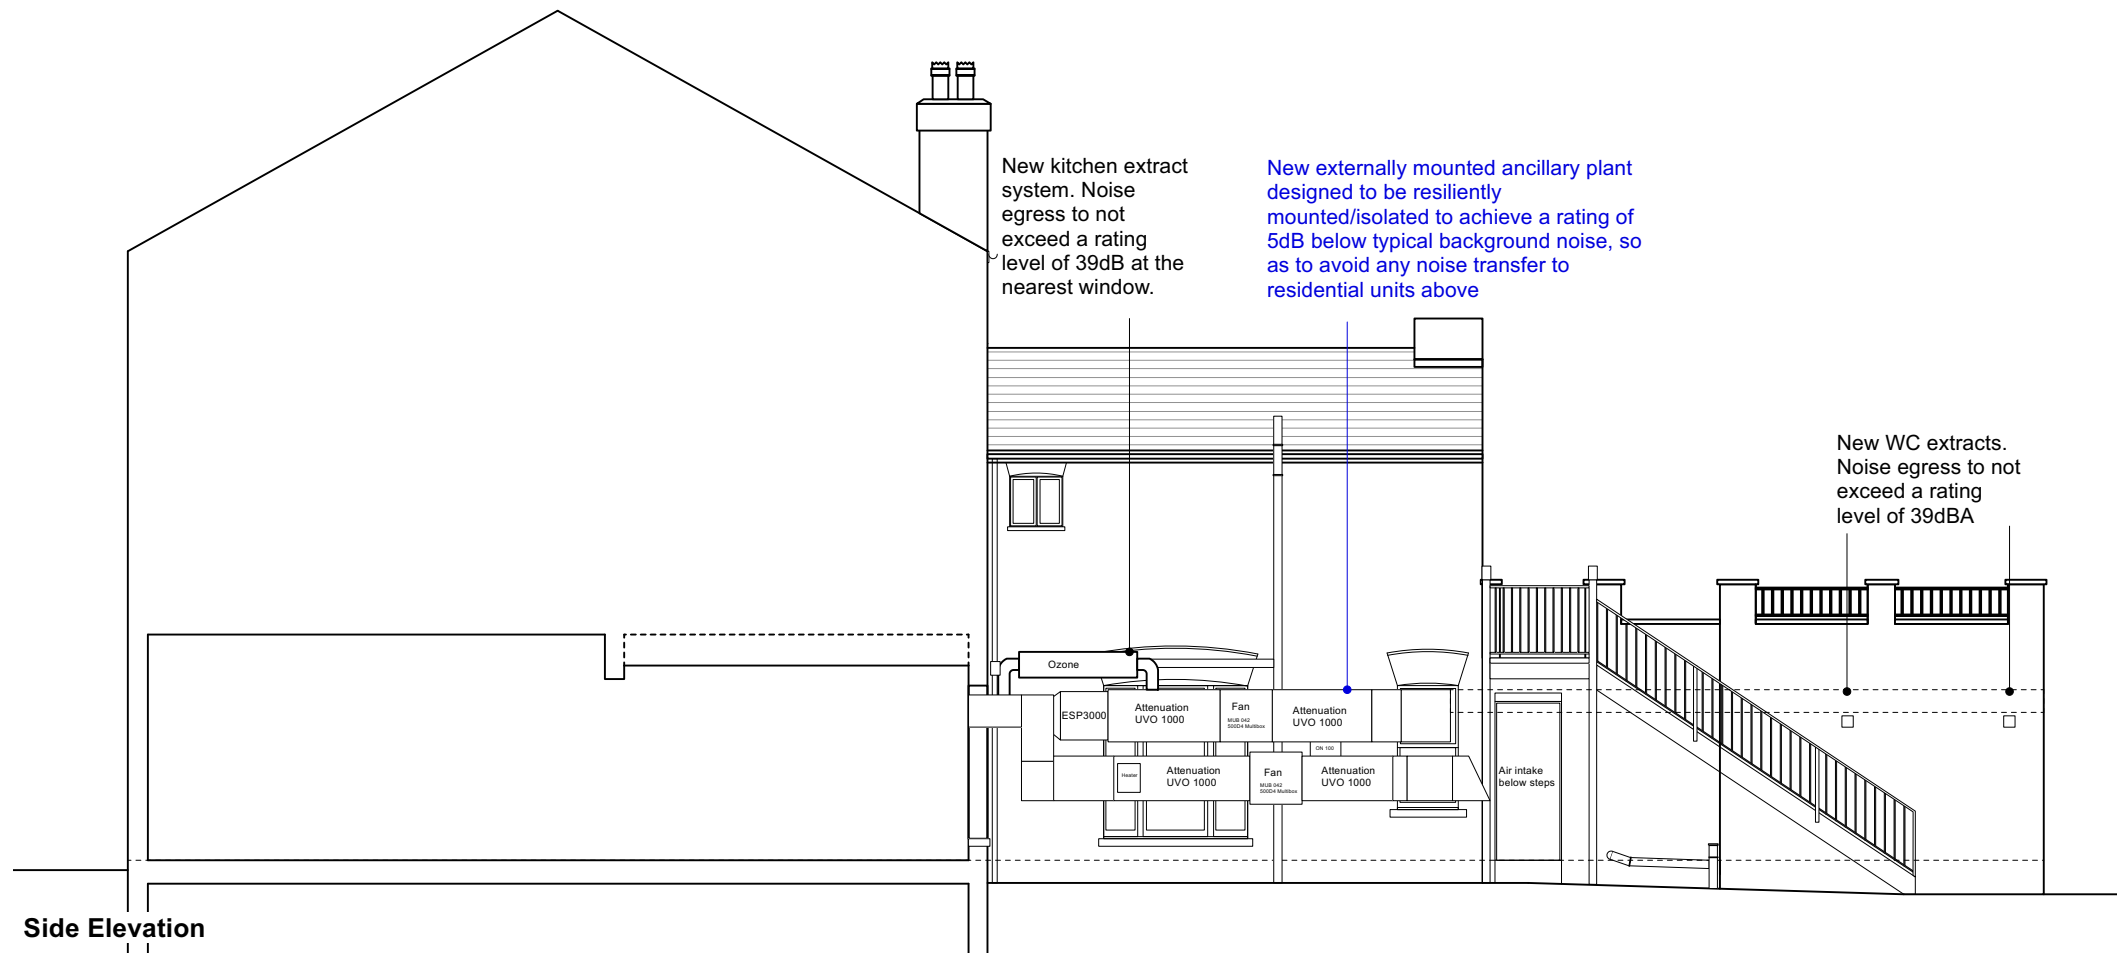

Side Elevation

REV C (22.12.22) Notes updated (CJ)

REV C (28.11.22) Alternative Extract Design (CJ)

REV B (19.10.22) Alternative Extract Design (CJ)

REV A (05.10.22) Flue to terminate 1m above eaves level- previously 0.6m. (CJ)

darwent architecture ltd ©

Trafalgar House, 5-7 High Lane, Chorlton-Cum-Hardy, Manchester, M21 9DJ
The Island, Castleton, Hope Valley, Derbyshire, S33 8WN
e info@darwentarchitecture.co.uk w www.darwentarchitecture.co.uk
Company number: 8246259

PROJECT			
516 Wilbraham Road, Chorlton-cum-Hardy, M21 9AW			
CLIENT			
Yane Foods Limited			
DWG. NO.		REVISION	DRAWN BY
401_ PL009		D	CJ
DATE		ISSUE	SCALE
November 2022		Planning Application	1:100@A3