


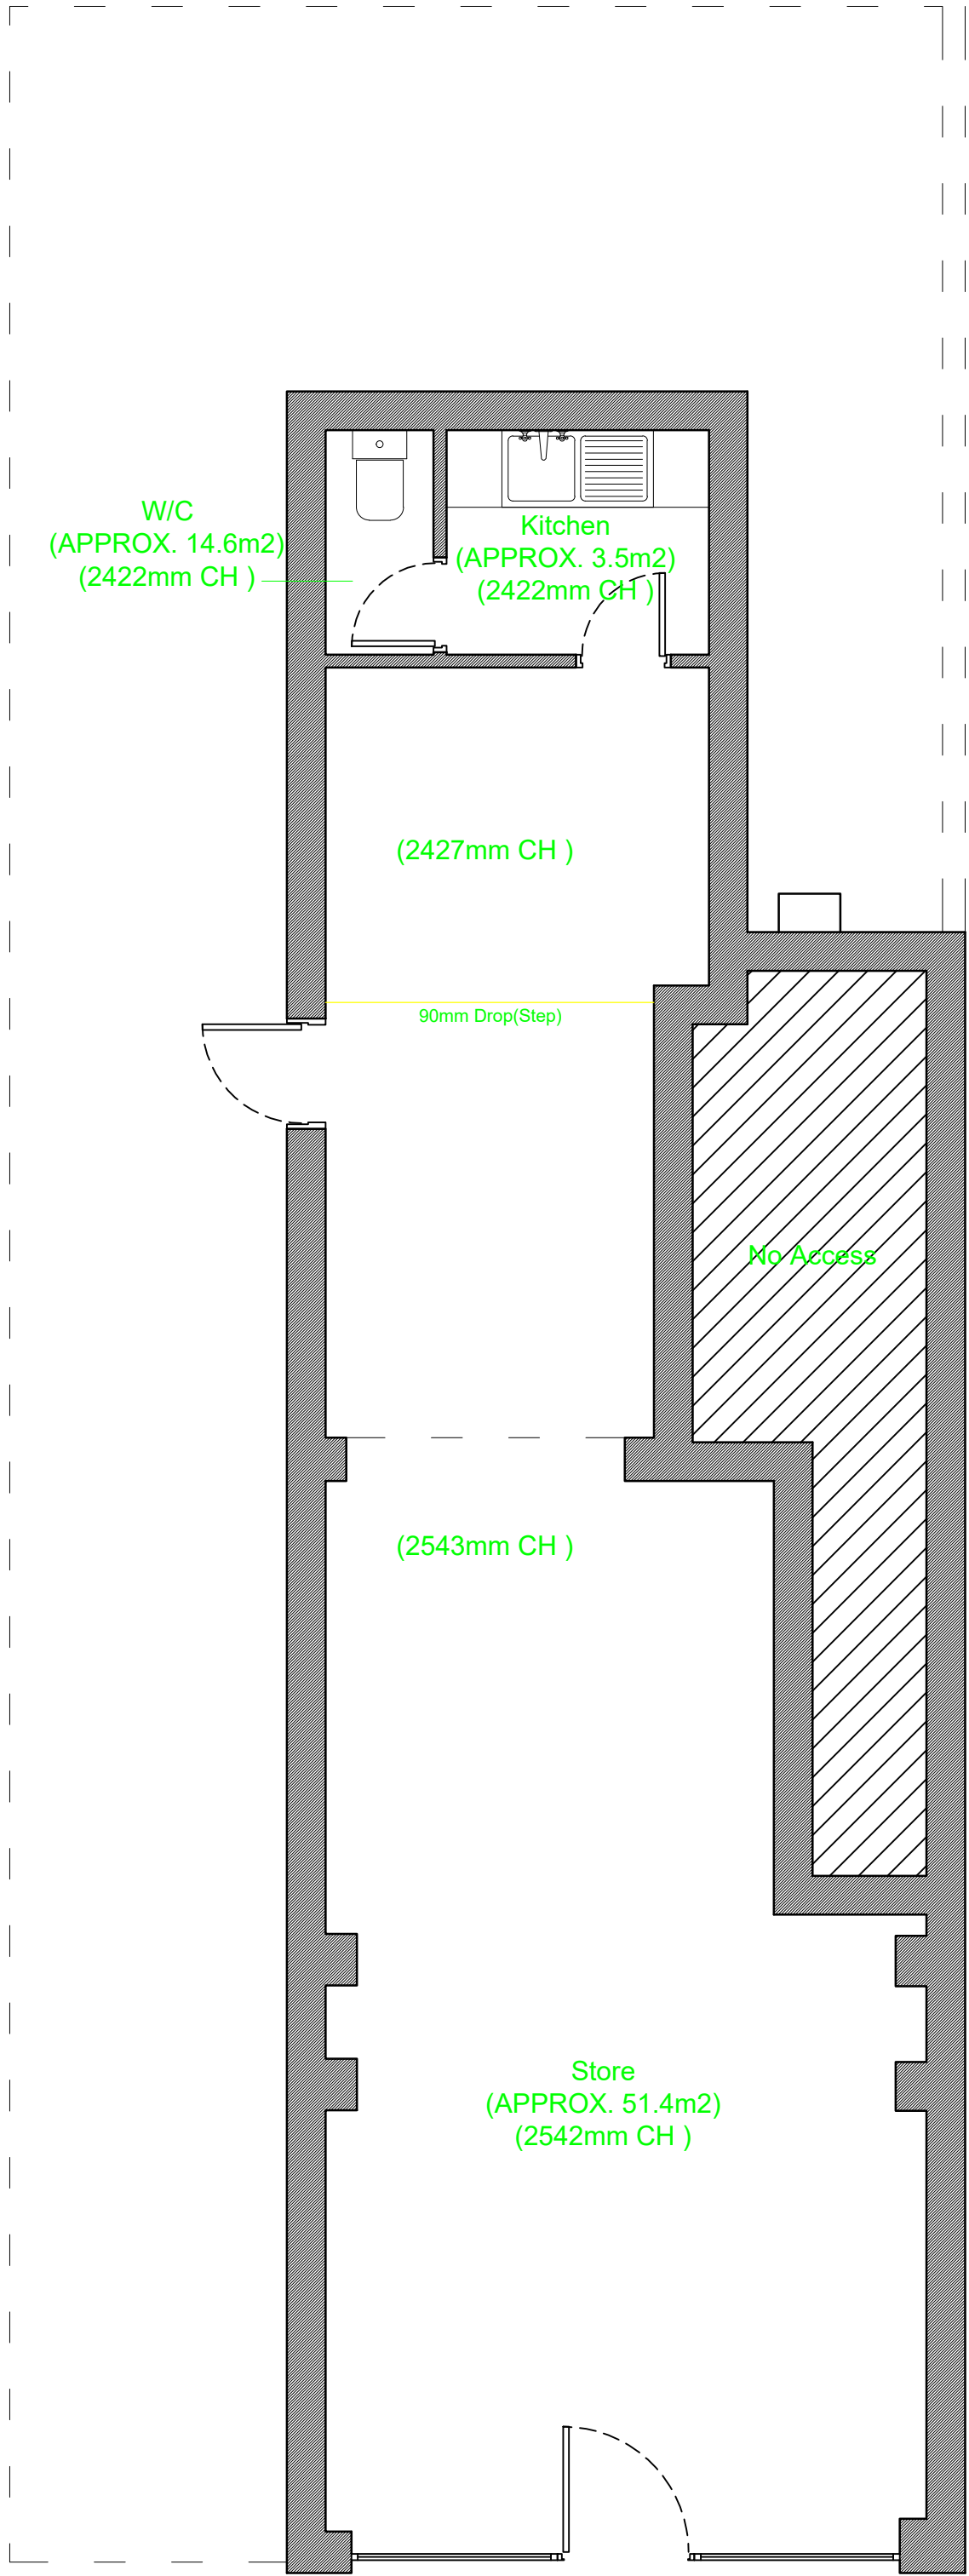
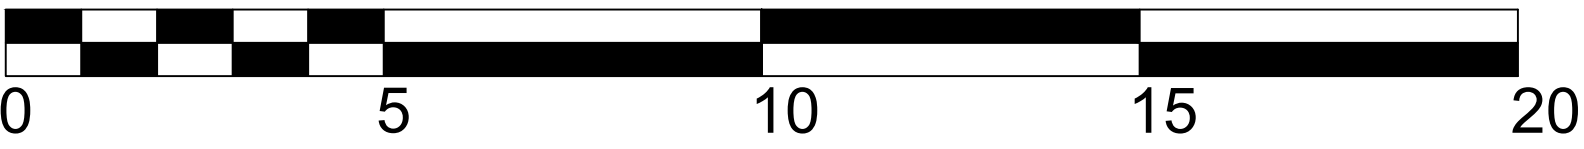
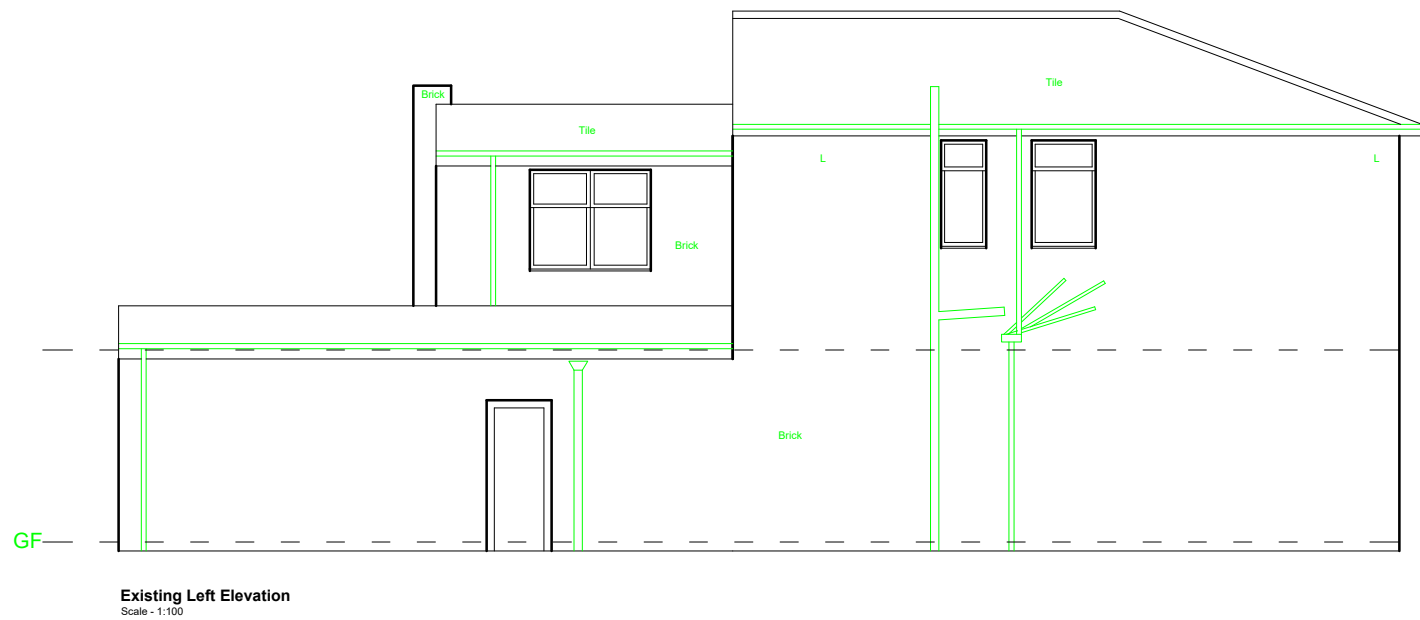


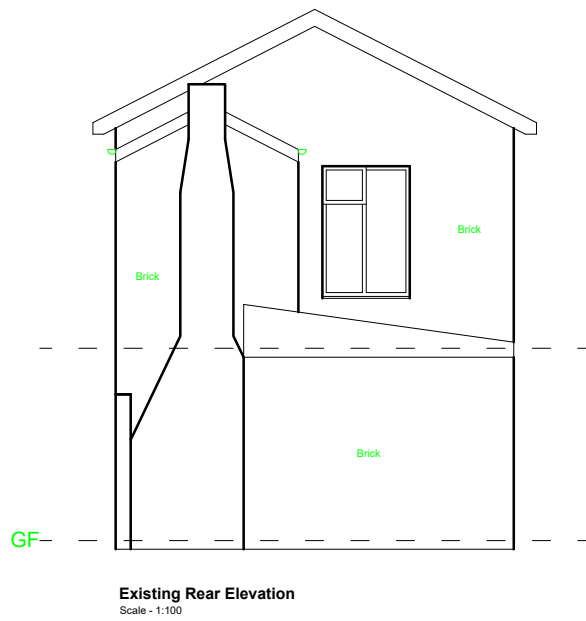

Existing Ground Floor Plan
Scale - 1:50

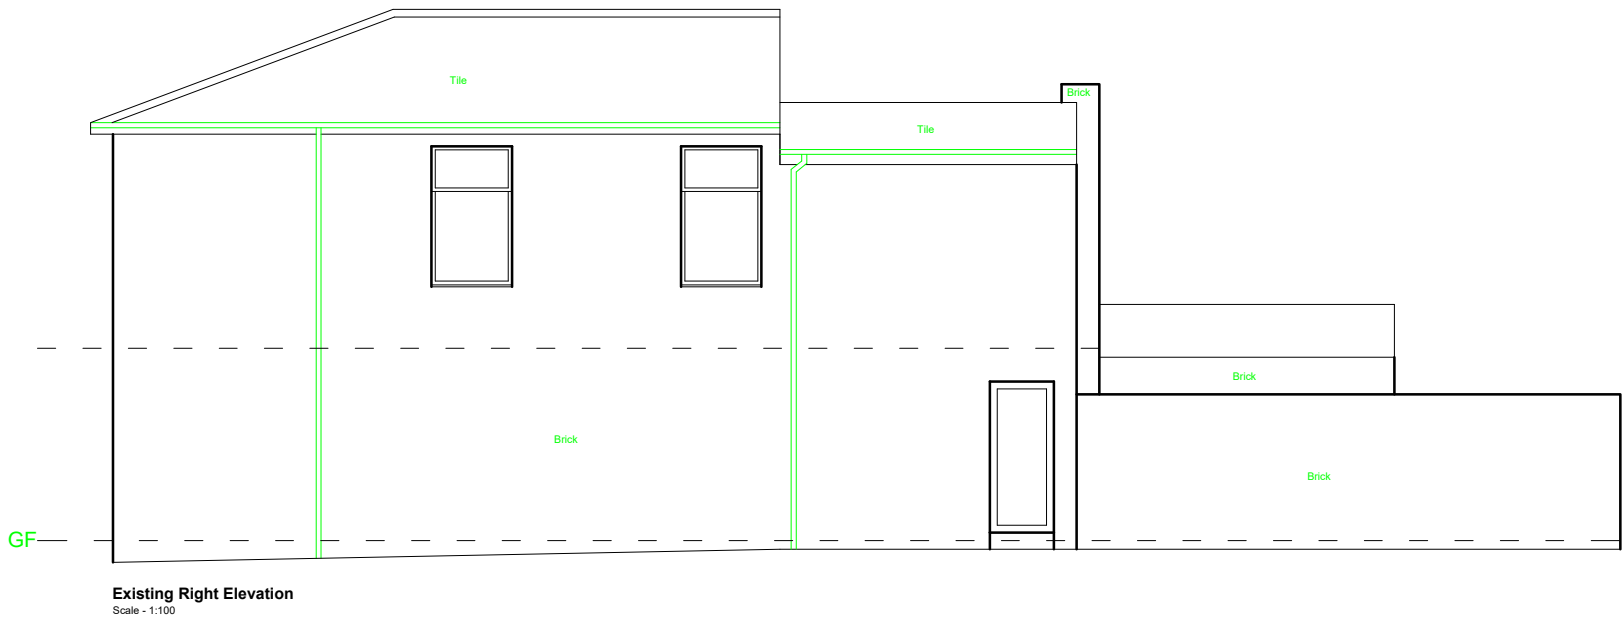

SCALE BAR 1:100

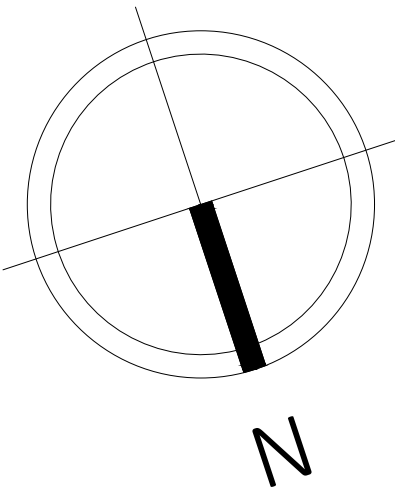

- NOTES.
1. All interior dimensions including ceiling heights are taken to and from finished surfaces unless stated otherwise.
 2. All levels and dimensions must be checked on site prior to work commencing or ordering materials.
 3. These drawings are room layout guidelines, they should not be used as a set of construction drawings & Tuedge will not take any responsibility.
 4. All material and workmanship must comply with British Standard and codes of practice.
 5. All works to be carried out with due care so that it does not impair the stability of the building/adjacent works/site personnel or third parties. All works and procedures in accordance with HSE directives and the CDM regulation.



ISSUED FOR APPROVAL		
REV	DETAILS	DATE



ARCHITECTURE | SURVEYING | WEBSITE | GRAPHICS | GLASS/STEEL

WWW.TUEDGE.COM
Contact:07422689259
Email:Tuedge@hotmail.com

DRAWN BY	CHKD BY	DATE	SCALE
RA	RA	23/12/22	Varies@A1
CLIENT			
Christina			
CONTRACT			
67 Victoria Avenue Manchester M9 0RD			
DRAWING TITLE			
Planning Drawing Existing Plans, Elevations & Roof Plan			
DRAWING No.			
TUE15 - 1			