




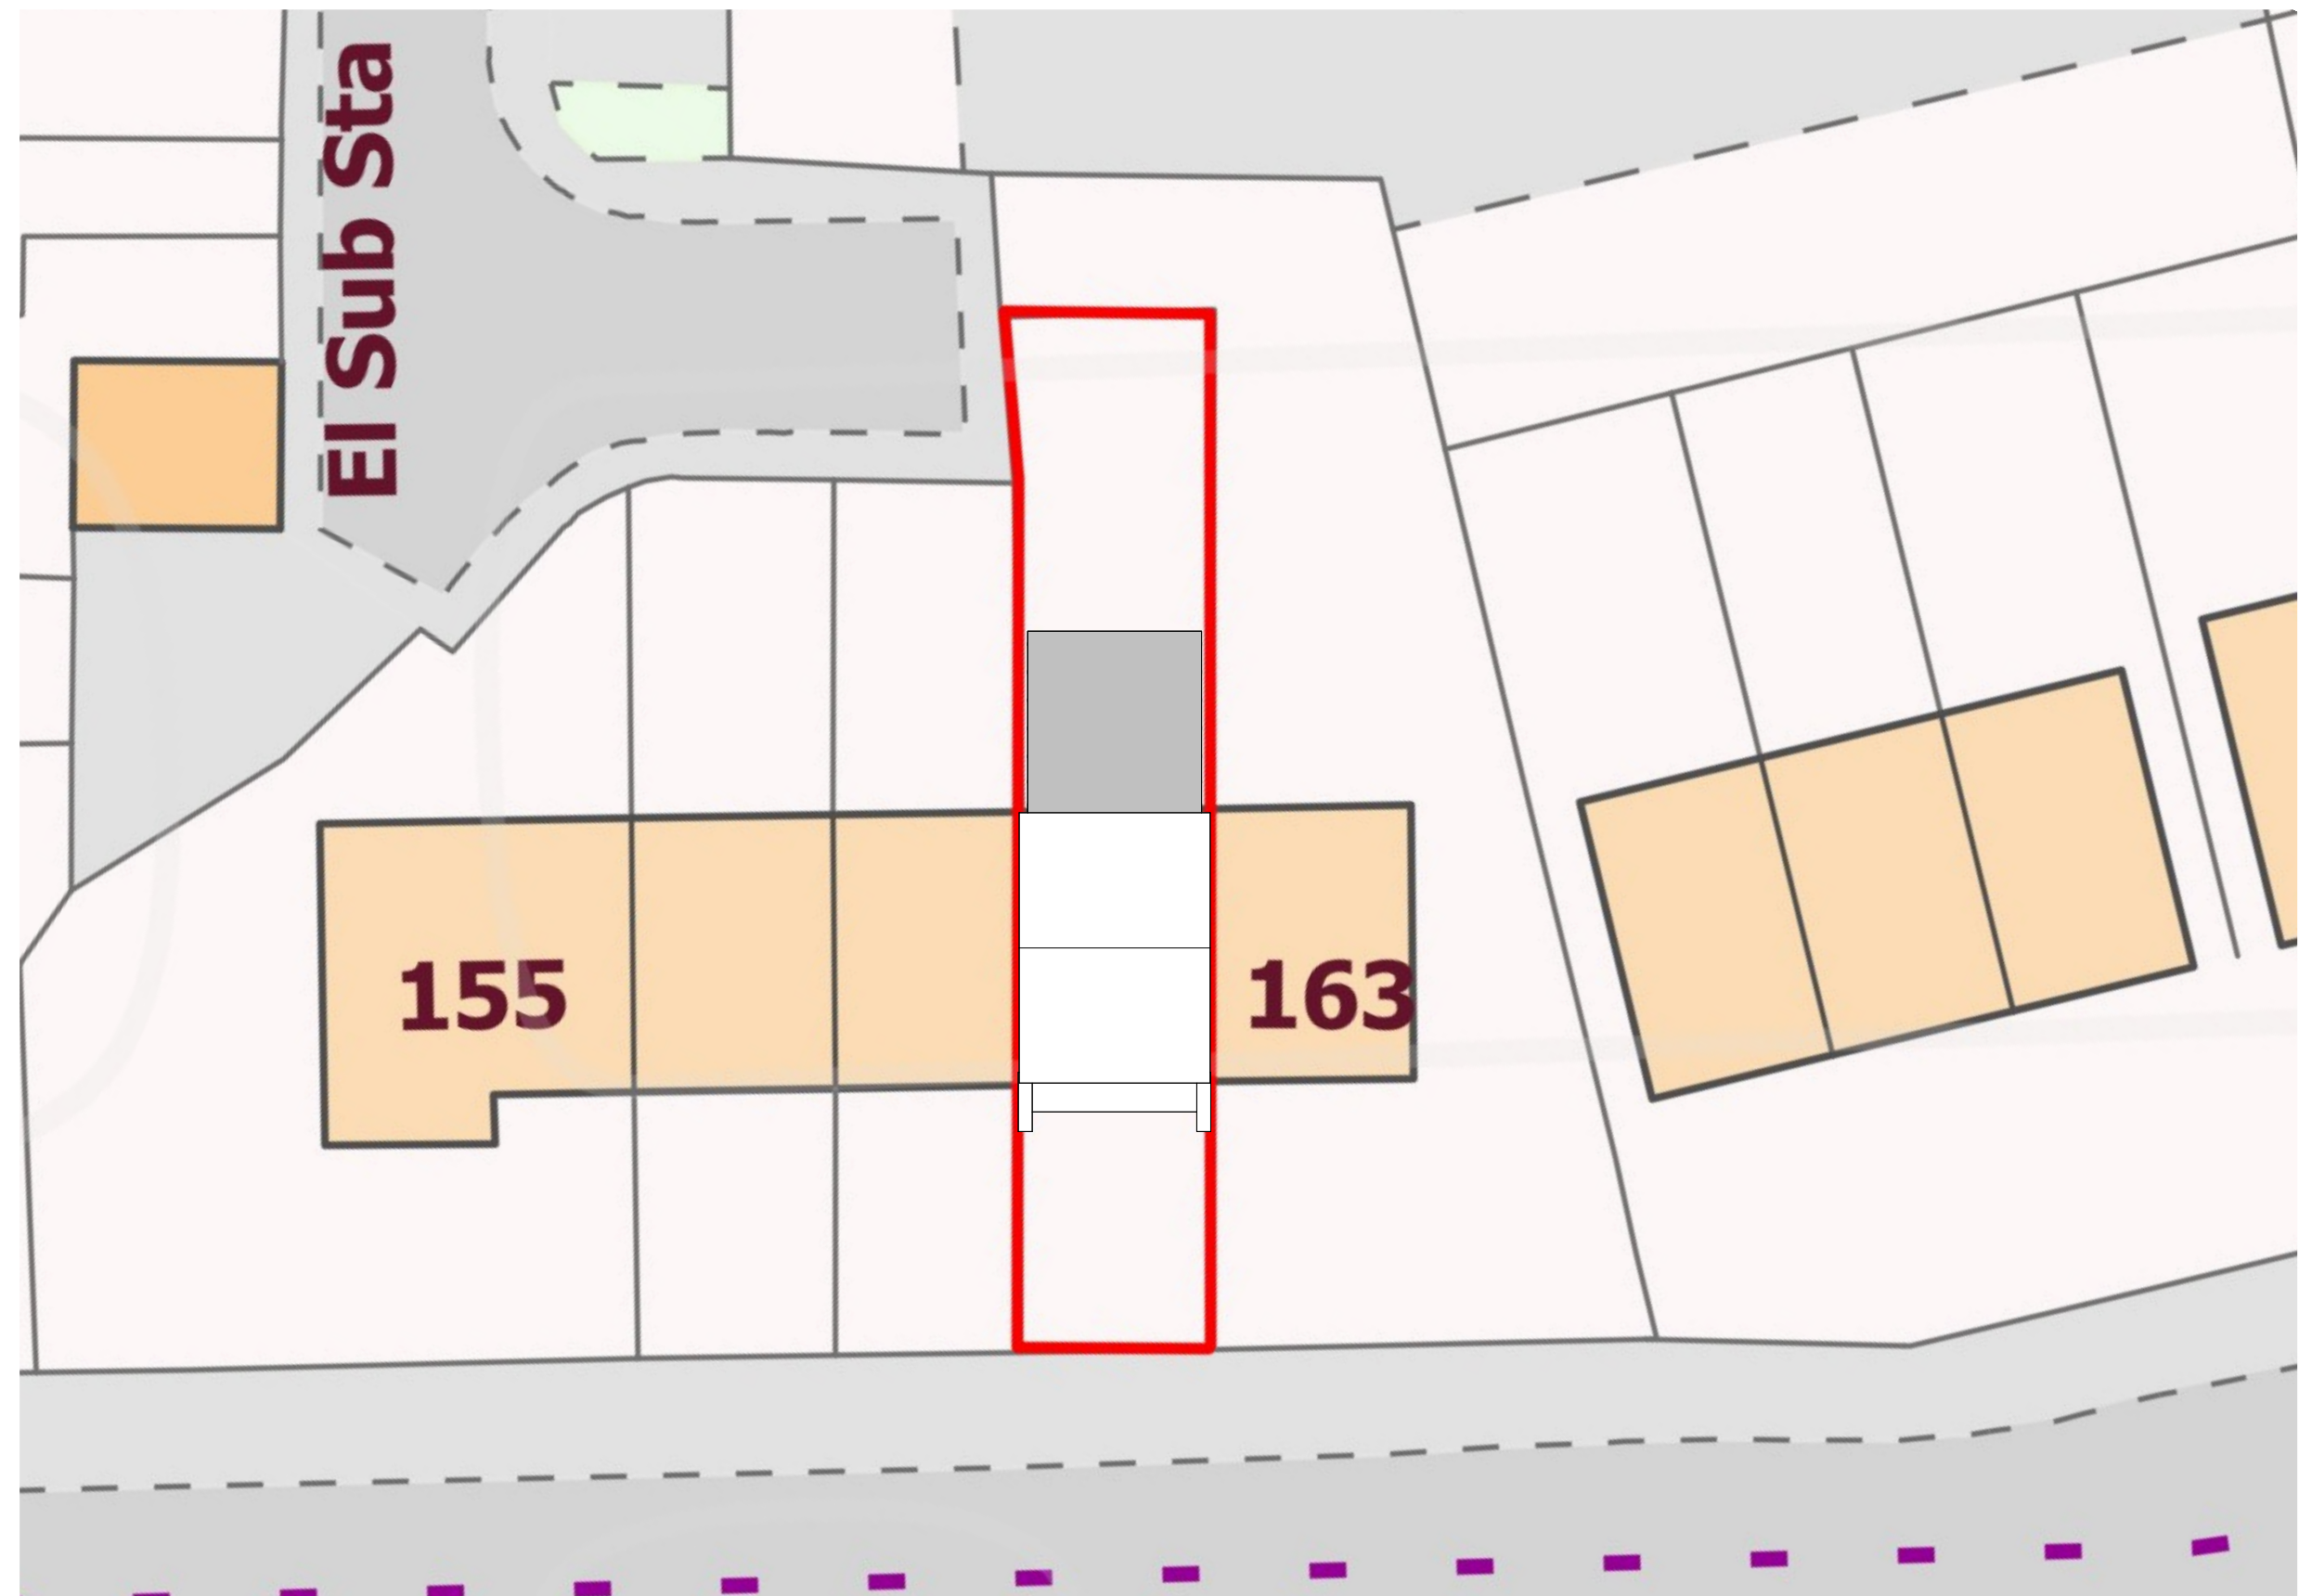

This drawing is the copyright of LDM Deisgn.
All dimensions to be checked on site.
Do not scale.
All levels to be checked on site and refer to Ordnance Survey Datum Newlyn
unless alternative datum given.
All errors and omissions to be reported to the Architect prior to commencement.
This drawing must be read in conjunction with the relevant specification clauses.
This drawing must not be used on site unless issued for construction.

1 Existing Site Plan
1 : 200

 

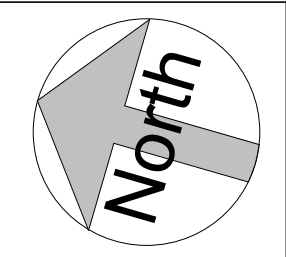

LDM Design

PROJECT 161 Butler Street, M4 7JD	CLIENT Miss Shuai Li		
	Scale (@ A3) As indicated		
SHEET Existing Site Plan	Drawn by BA	DRAWING NUMBER A111	REV D
	Checked by KK		