



PROJECT REF
22054

DRAWING REF
001 A

Bluechip Architecture

SCALE
1:50 / 1:100 @ A1



DATE
JULY '22

CLIENT
MR & MRS BARDSLEY
28 KAYSWOOD ROAD
MARPLE
STOCKPORT
SK6 6EW






PROJECT
SINGLE STOREY REAR EXTENSION
CREATION OF BASEMENT
INTERNAL REMODELLING

EXISTING FLOOR PLANS &
ELEVATIONS

DRAWING TITLE
PLANNING

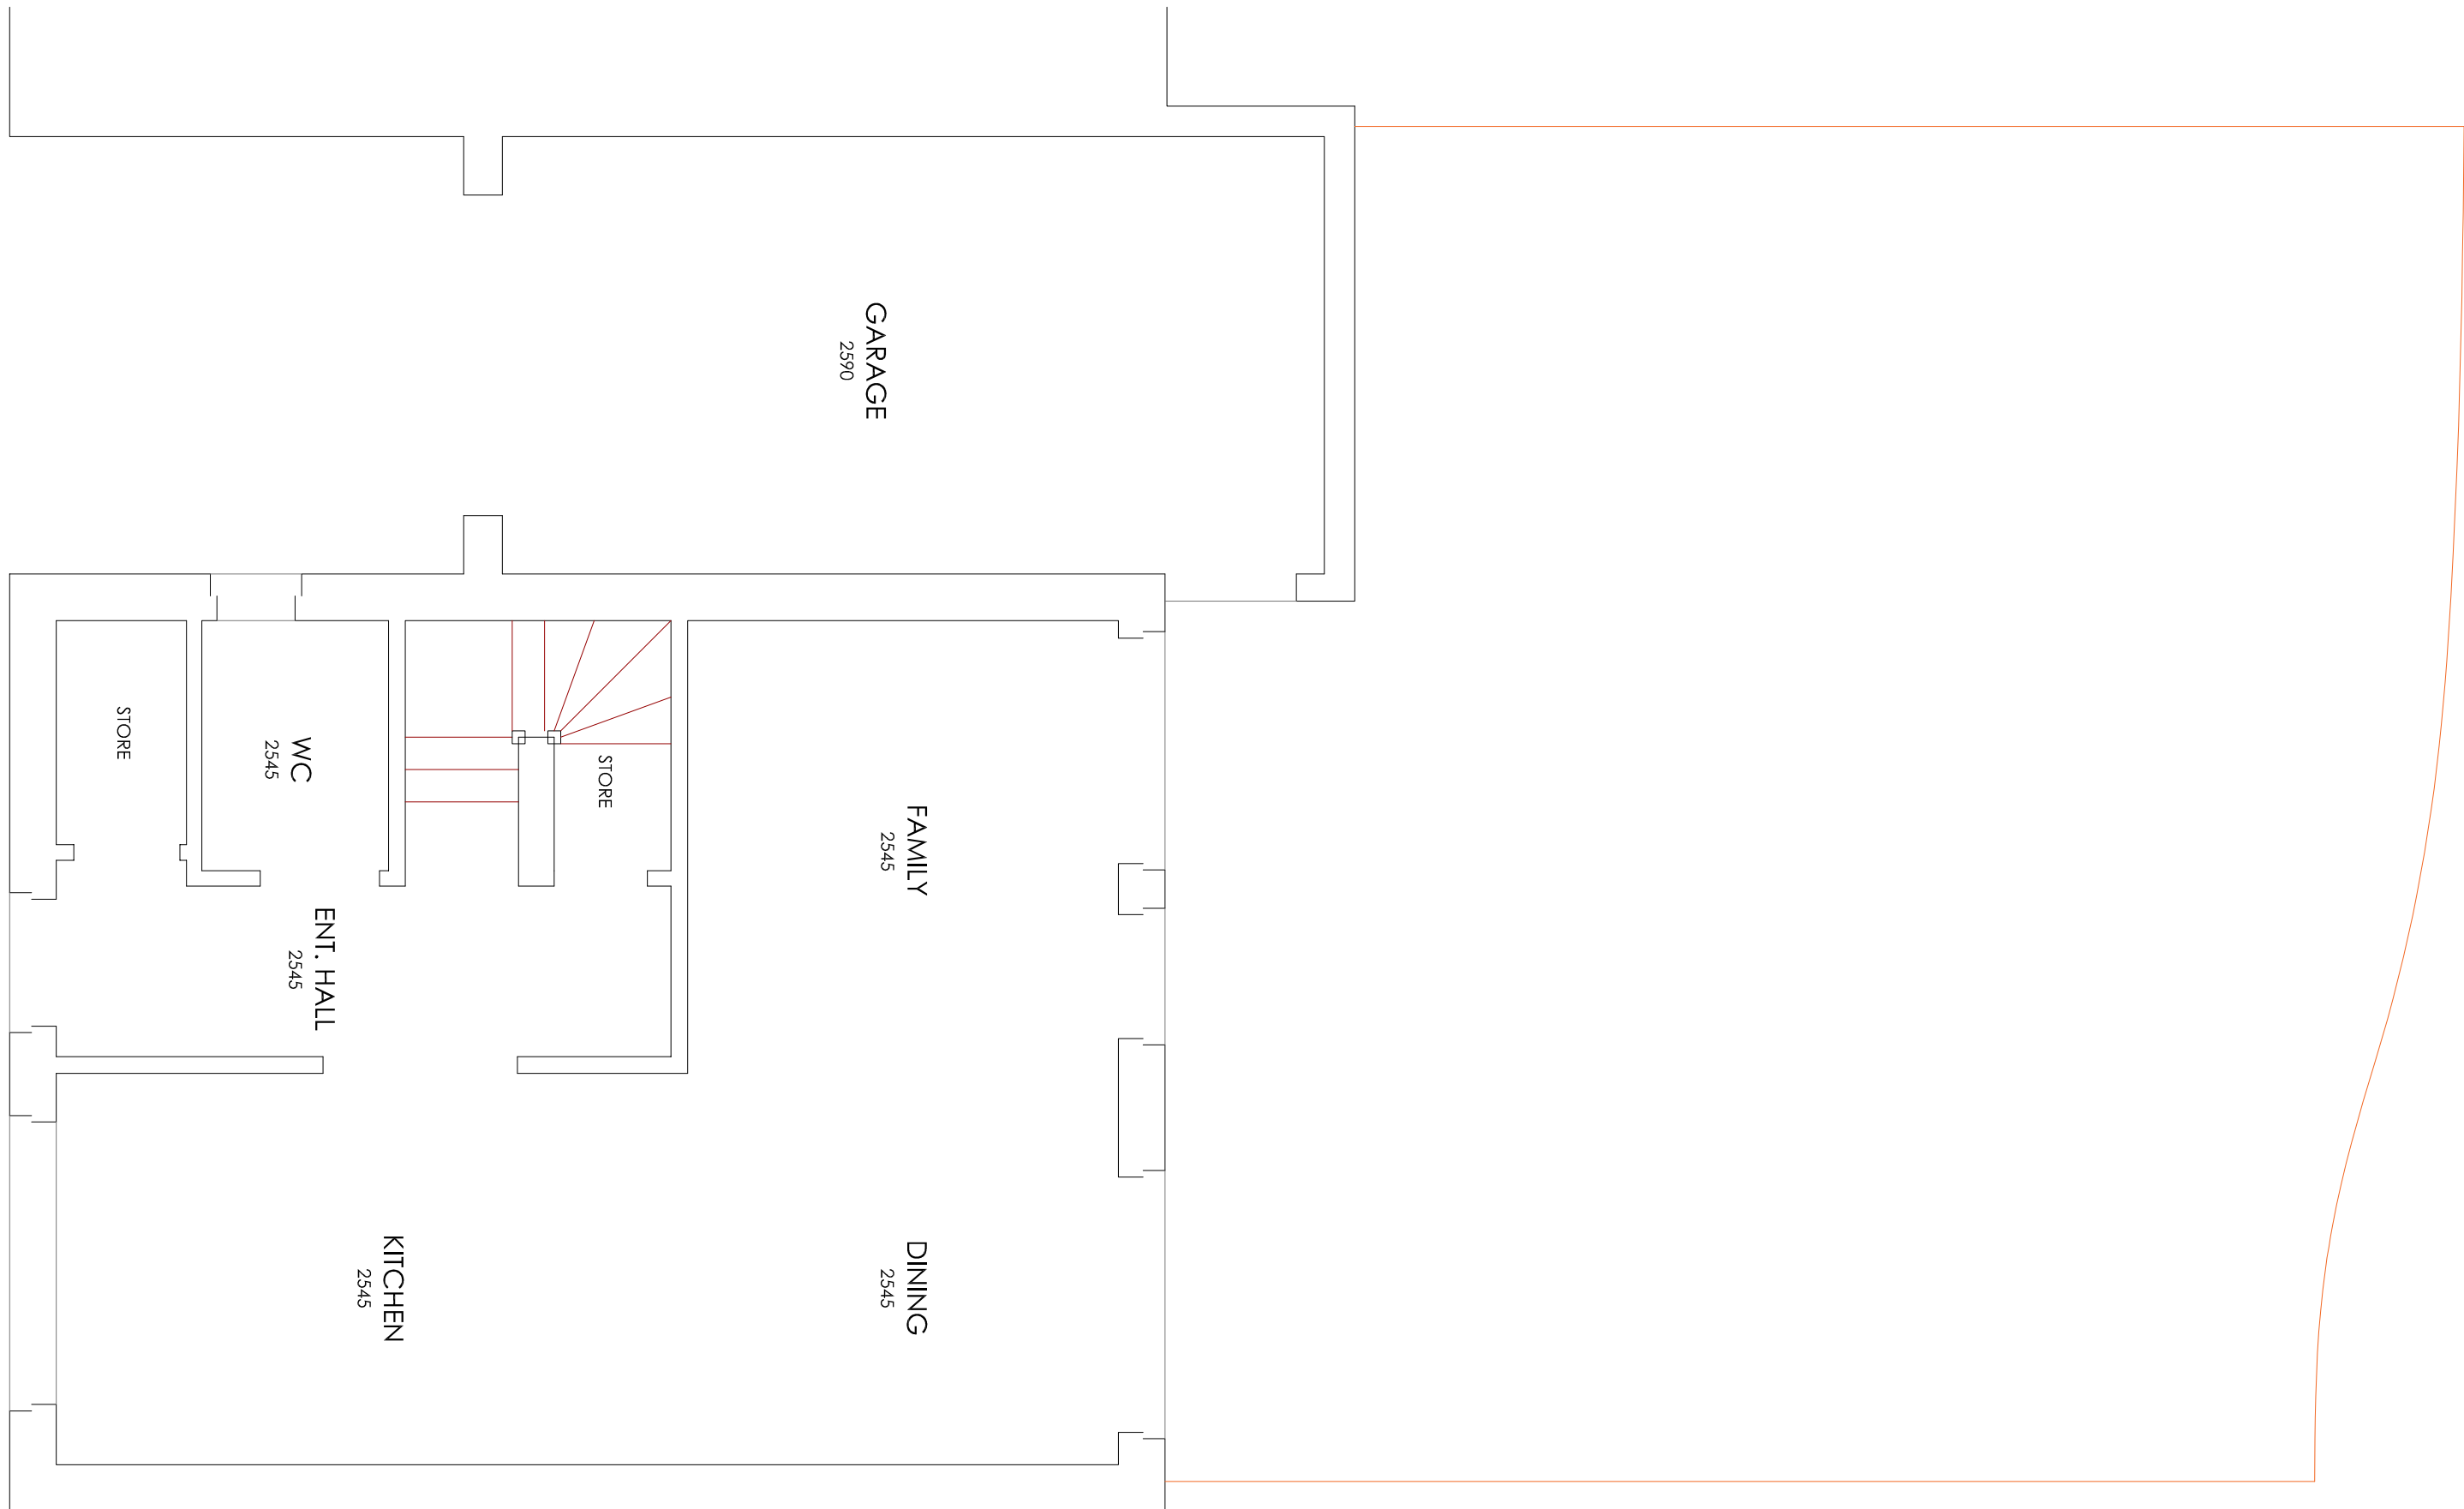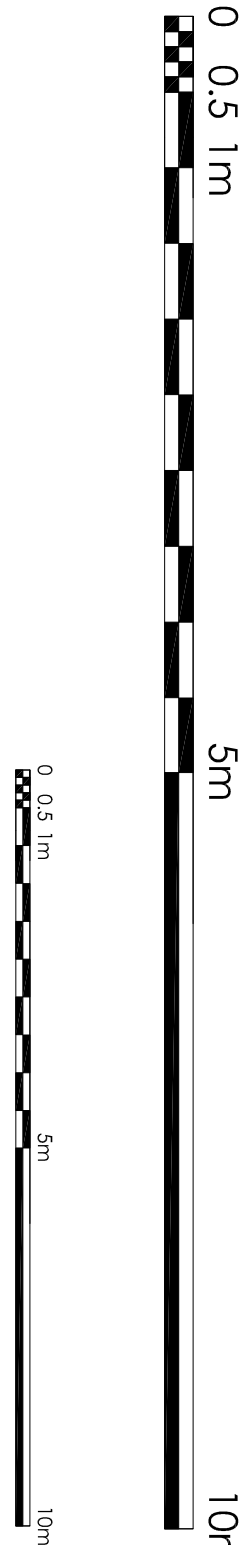

GROUND FLOOR

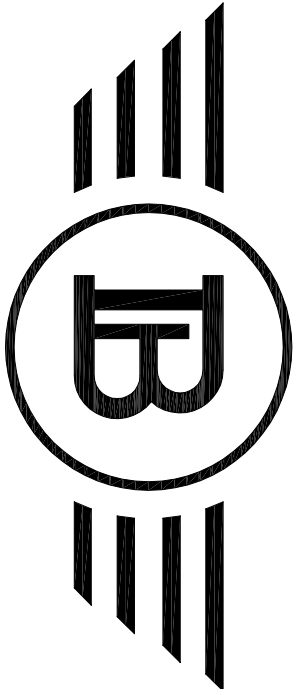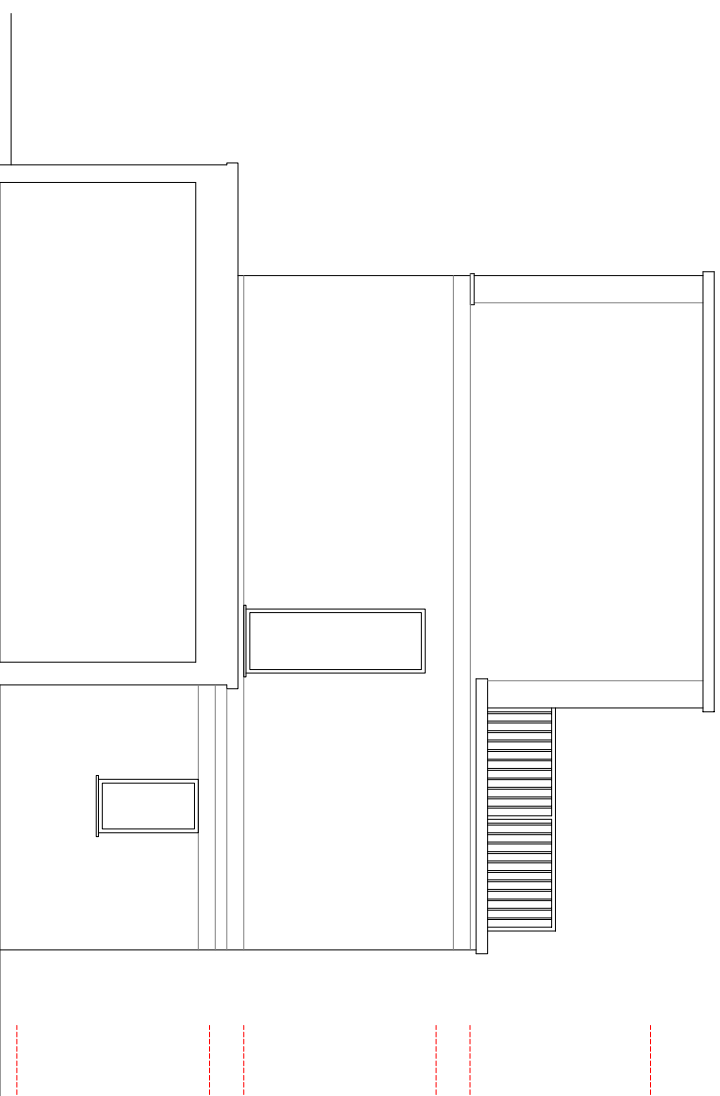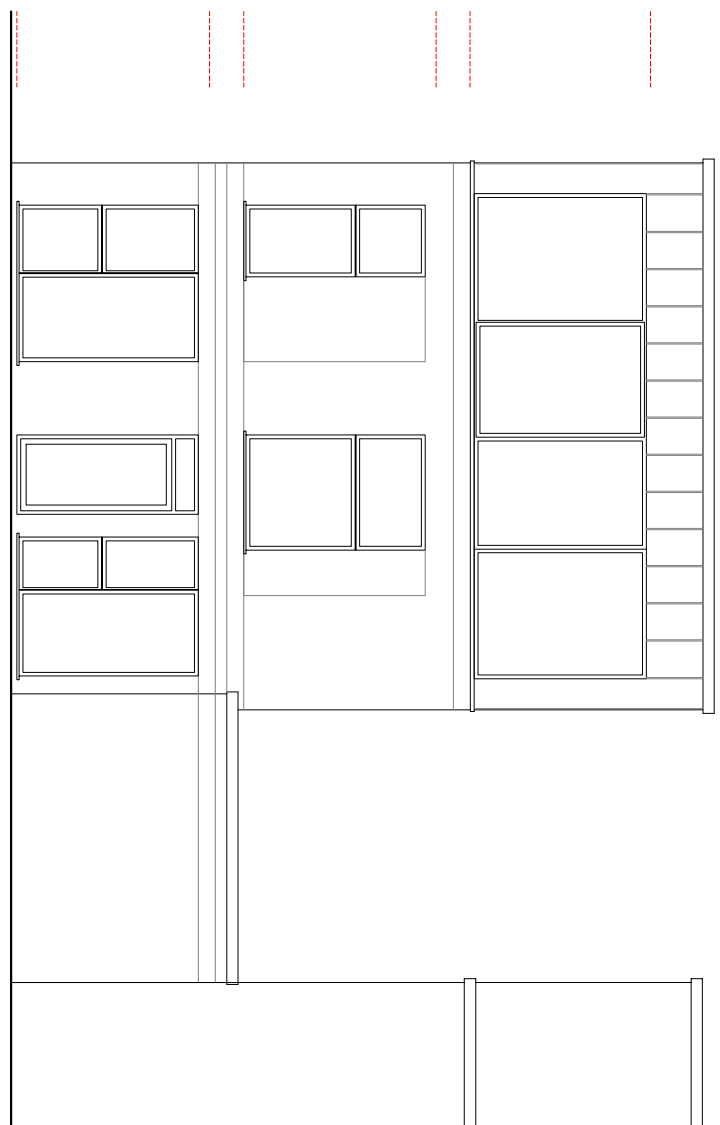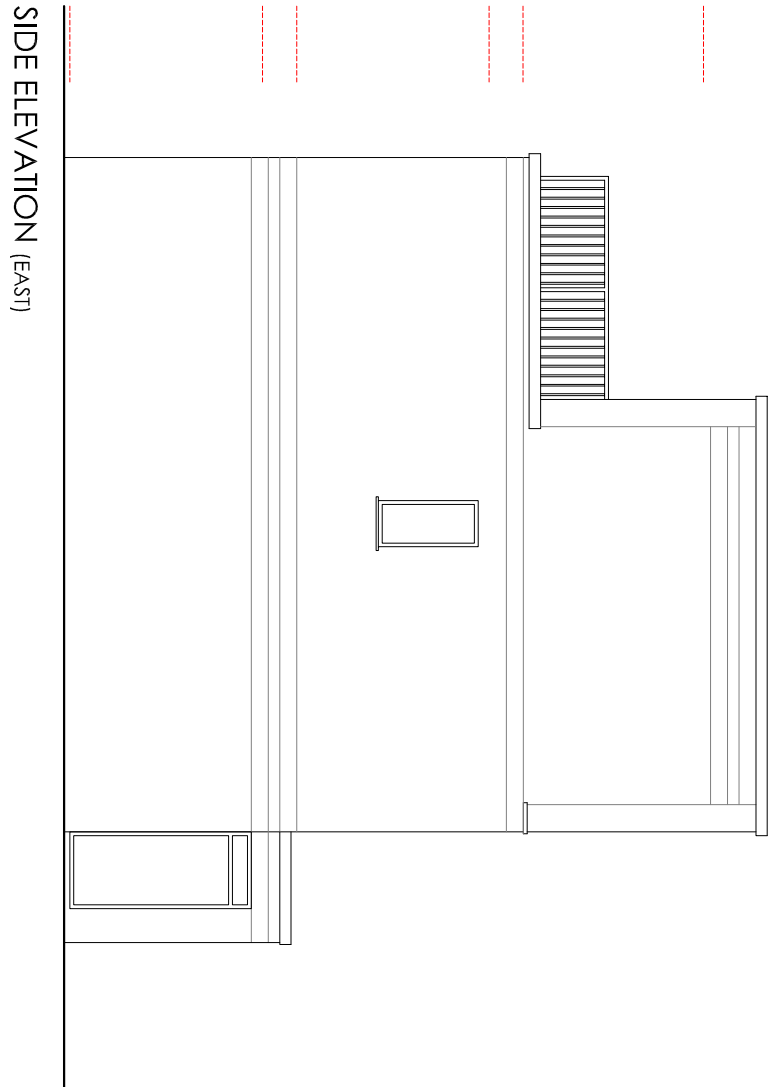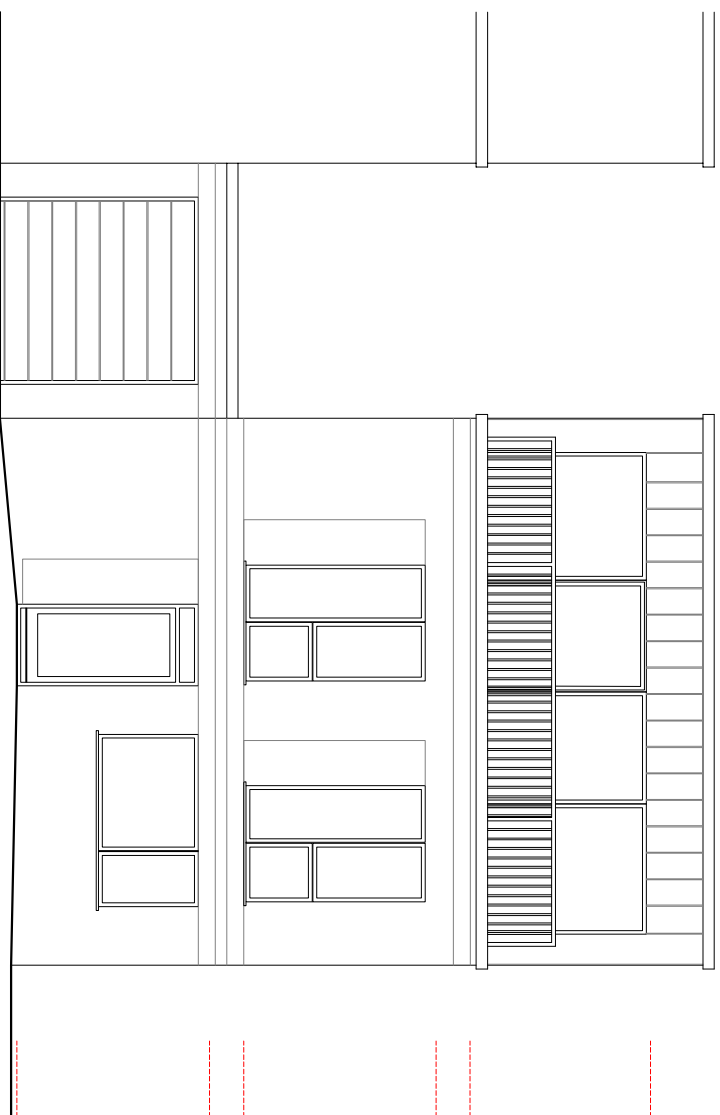

Bluechip Architecture

07999 294 675

DESIGN@BLUECHIP-ARCHITECTURE.CO.UK
WWW.BLUECHIP-ARCHITECTURE.CO.UK

LOWRY MILL | LEE ST. | SWINTON | MANCHESTER | M27 6DB
DO NOT SCALE FROM THE DRAWING. COPYRIGHT PROTECTED & ISSUED
UNDER LICENCE TO THE CLIENT NAMED BELOW. ALL INFORMATION
CONTAINED WITHIN IS NON-TRANSFERABLE WITHOUT APPROVAL FROM
BLUECHIP ARCHITECTURE

PROJECT DESCRIPTION AMENDED 14.09.22
ISSUED FOR PLANNING APPROVAL 25.08.22