

[illegible]

1. ALL DIMENSIONS IN MM UNLESS OTHERWISE NOTED.

A	Issued for Planning	JMS	RWB	28.11.22
REV	MODIFICATION	BY	CH	DATE

Green Park,
450 Longwater Avenue
Reading,
RG30 3UR

Design Consultant & Principal Contractor:



Site Name:

WOODHOUSE PARK

3UK Nominal ID:

MAN19589

Address:

CORNISH WAY
WYTHENSHAW
MANCHESTER
M22 0LD

Title:

001 DRAWING REGISTER

Project:

UNILATERAL SW

Purpose of Issue:

PLANNING

MBNL/TM/H3G Cell ID:

MAN628/TBC/M1263


Drawing No:

MAN19859 MAN628 TBC M1263 GA REV A

Issu	
------	--


Y¹

SITE LOCATION

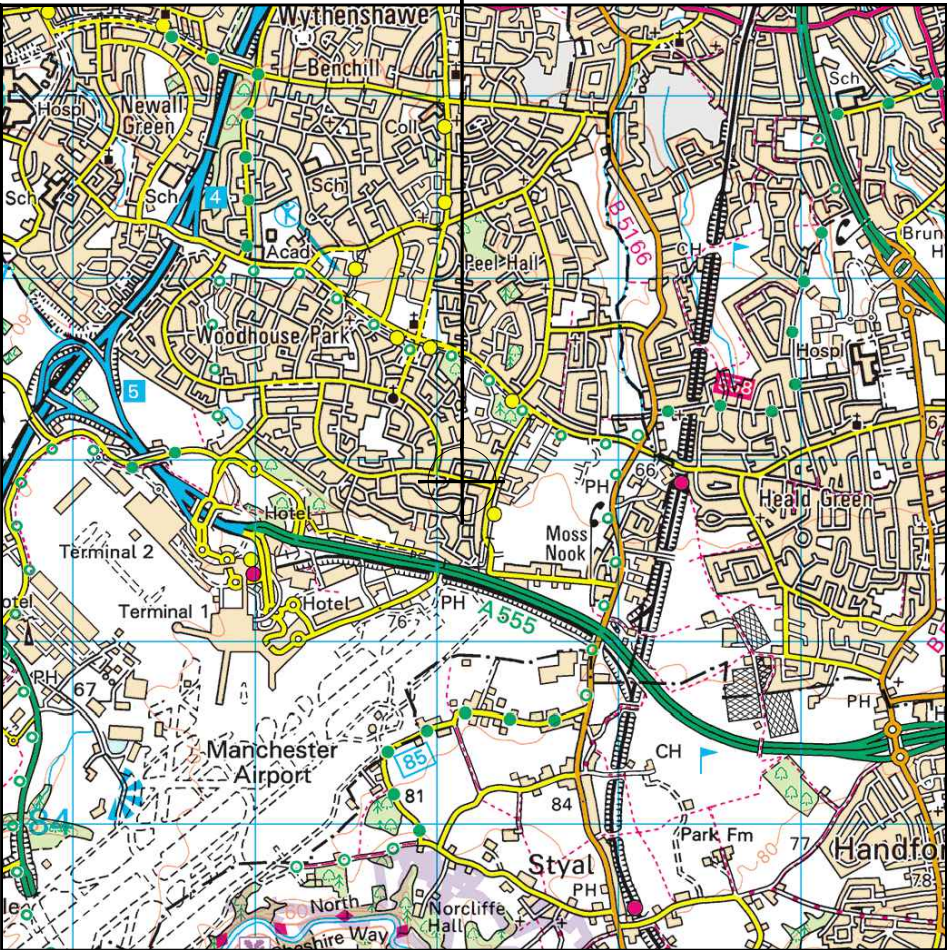

Reproduced by permission of Ordnance Survey on behalf of the Controller of Her Majesty's Stationery Office
All rights reserved. © Crown Copyright licence no. 100022432


SITE AREA PLAN

 

SITE PHOTOGRAPH




PARKING LOCATION

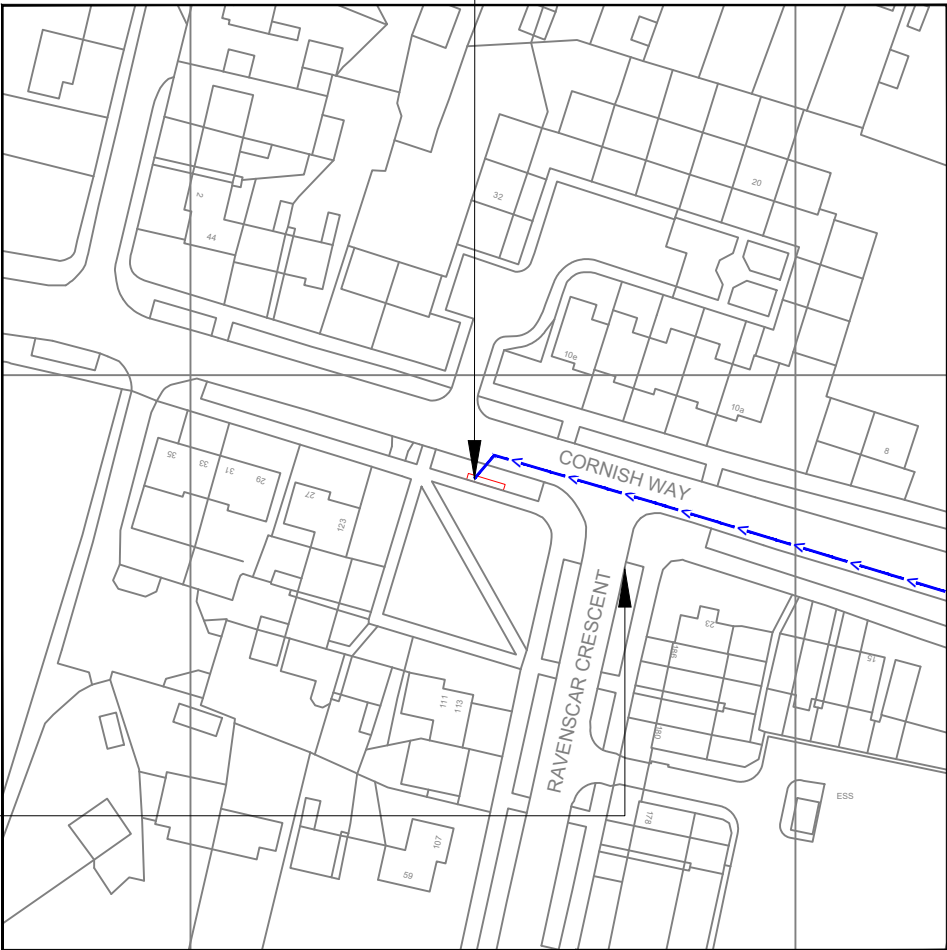

Reproduced by permission of Ordnance Survey on behalf of the Controller of Her Majesty's Stationery Office
All rights reserved. © Crown Copyright licence no. 100022432

NGR E: 383148 N: 385887

SITE LOCATION PLAN

 

GOOGLE MAPS QR CODE

GOOGLE MAPS - <https://goo.gl/maps/5Eck9kGBdKGXC6837>

STREETVIEW - <https://goo.gl/maps/2f7Mq3sLJHUsxXGq6>

NOTES:

1. ALL DIMENSIONS IN MM UNLESS OTHERWISE NOTED.

Access Route To Site:

Directions To Site: - Head south on M56, At junction 4, exit towards Wythenshawe, Turn left onto Simonsway (signs for Sharston/Moss Nook/Wythenshawe Centre), Turn right onto Shadowmoss Rd, Turn right onto Cornishway, Destination will be on the left.

A	Issued for Planning	JMS	RWB	28.11.22
REV	MODIFICATION	BY	CH	DATE

CK Hutchison
Networks (UK)
Limited

Green Park,
450 Longwater Avenue
Reading,
RG30 3UR

Design Consultant & Principal Contractor:



Great British Communications
Lapwing House, Block 3 Forward Point,
Tan House Lane, Widnes, Cheshire, WAB 0SL
t. 44 (0)151 420 4128
www.gbcservices.co.uk

Site Name: WOODHOUSE PARK

3UK Nominal ID: MAN19589

Address: CORNISH WAY
WYTHENSHAW
MANCHESTER
M22 0LD

Title: 002 SITE LOCATION PLAN


Project: UNILATERAL SW

Purpose of Issue: PLANNING

MBNL/TM/H3G Cell ID:
MAN628/TBC/M1263

Drawing No: MAN19859_MAN628_TBC_M1263_GA_REV A

Issue: A

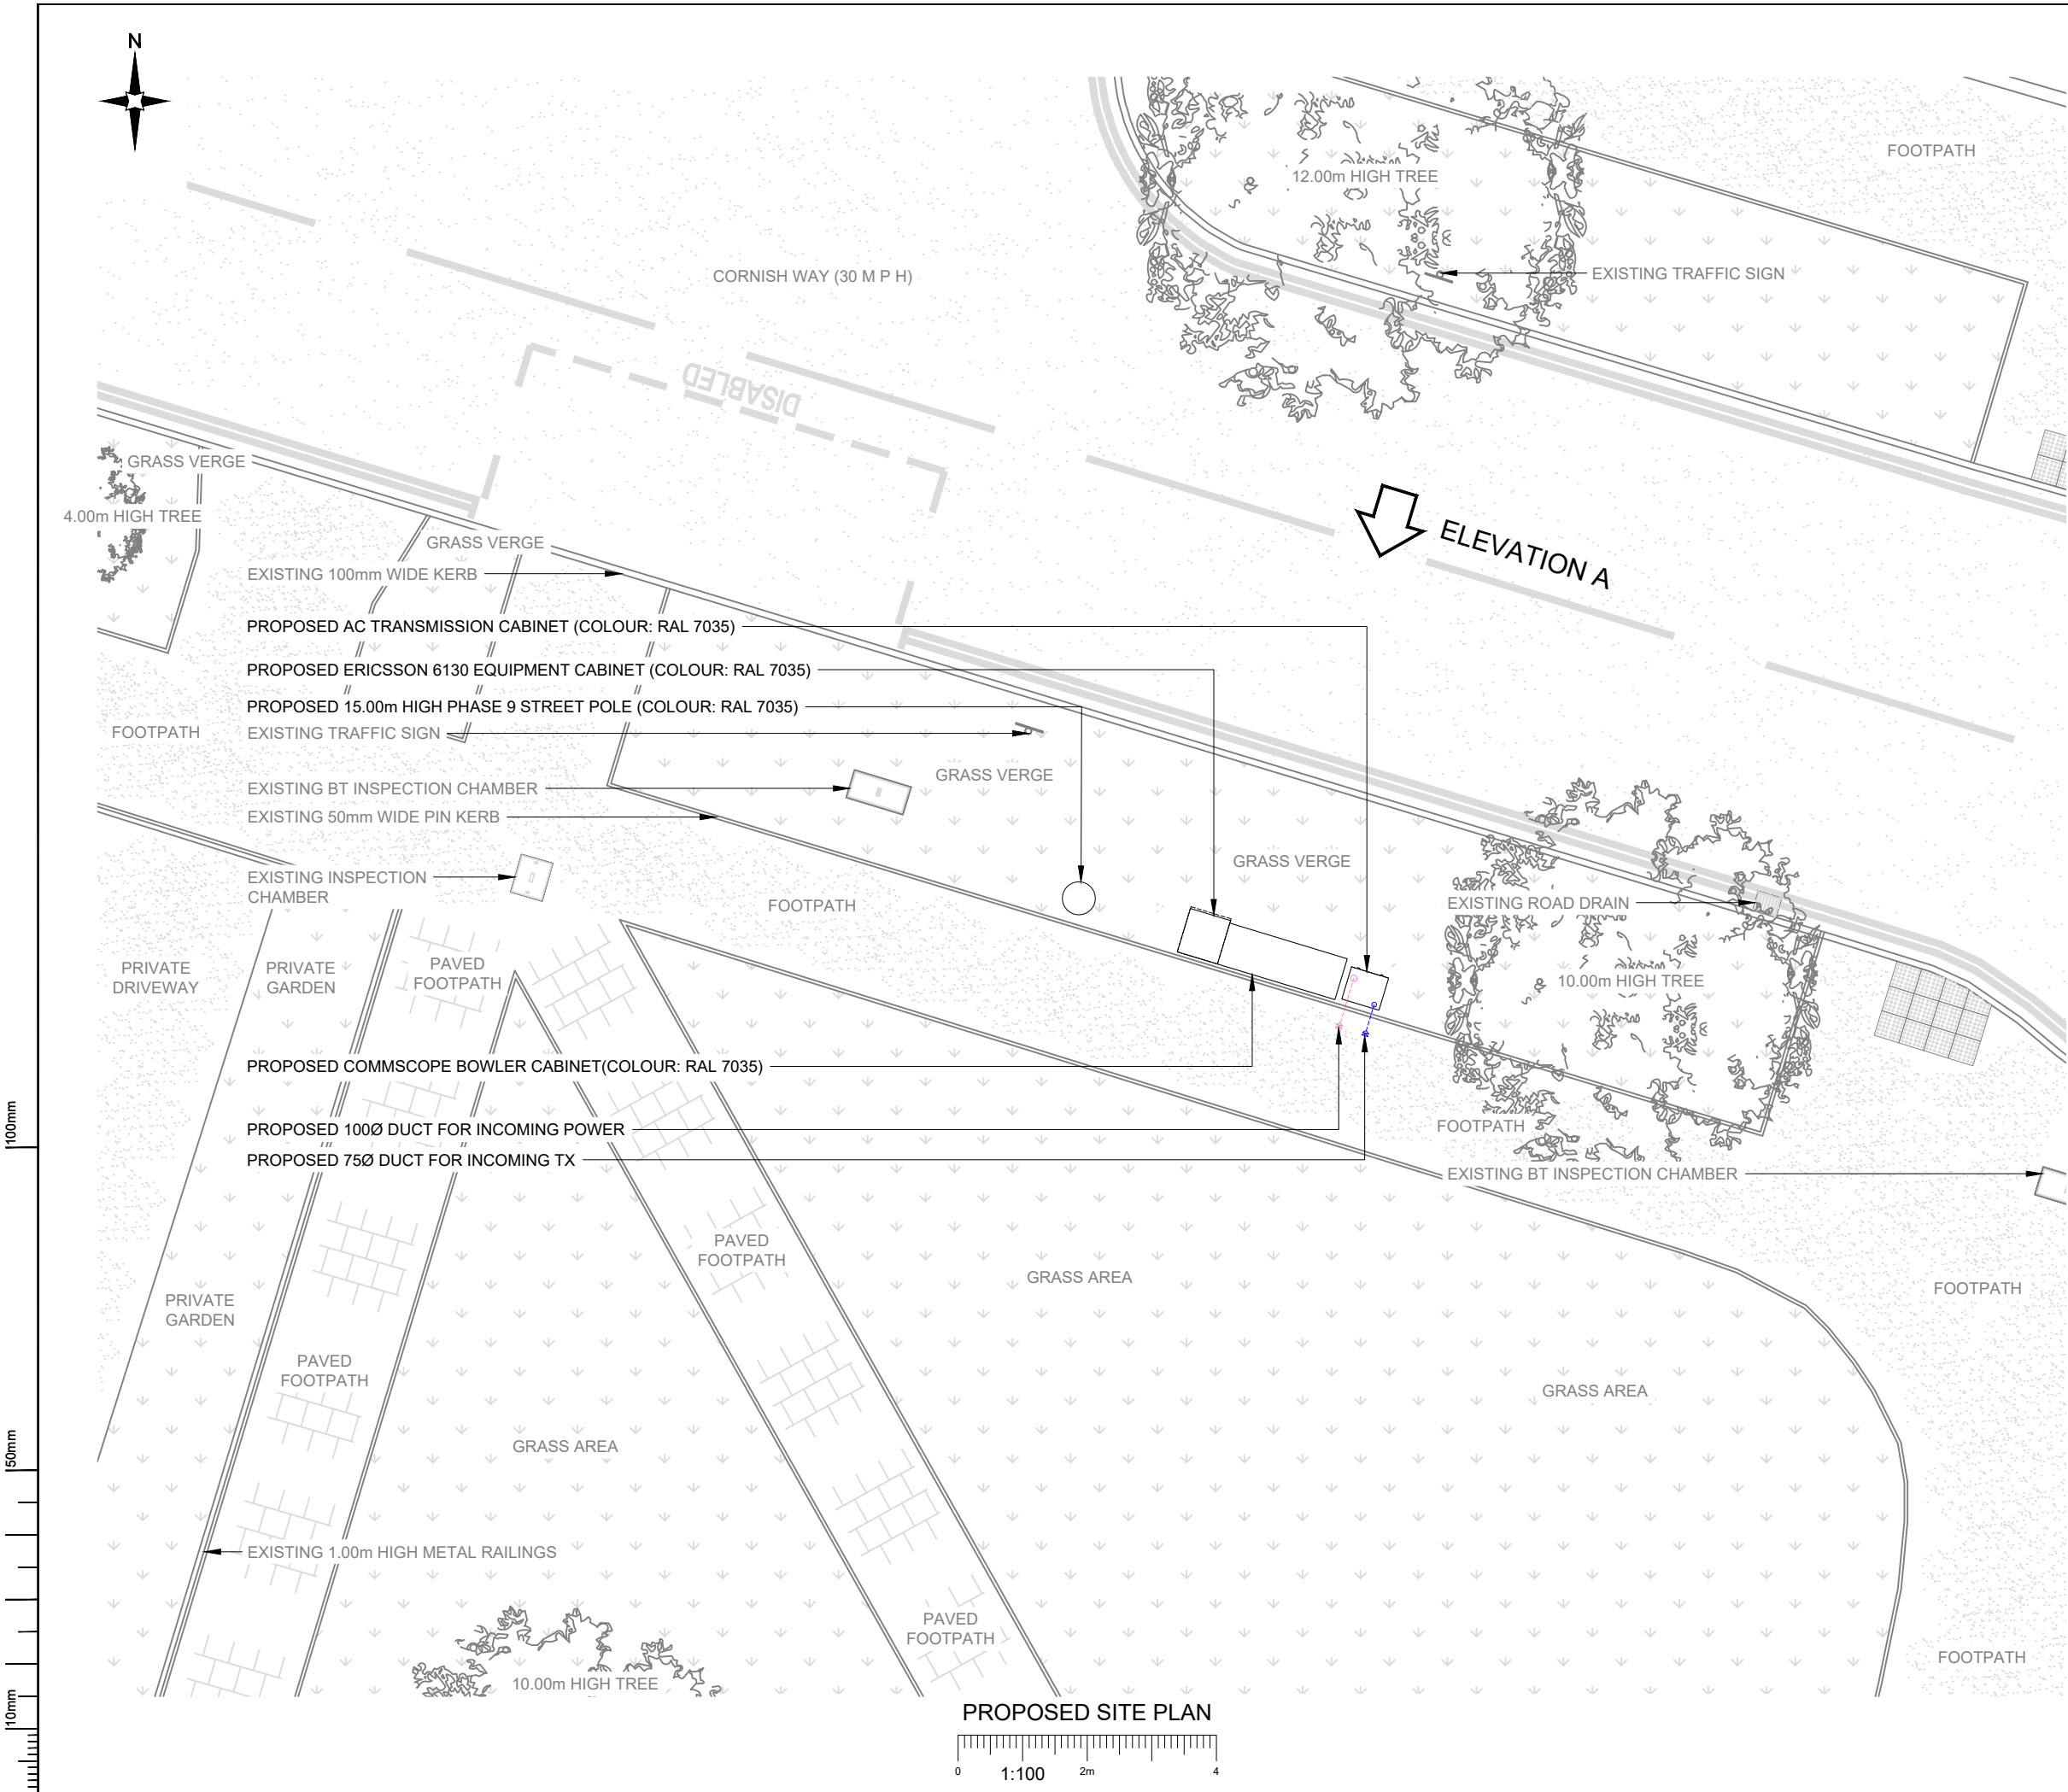

- NOTES:
- ALL DIMENSIONS IN MM UNLESS OTHERWISE NOTED.

A	Issued for Planning	JMS	RWB	28.11.22
REV	MODIFICATION	BY	CH	DATE

**CK Hutchison
Networks (UK)
Limited**
Green Park,
450 Longwater Avenue
Reading,
RG30 3UR

Design Consultant & Principal Contractor:

GBC
Great British Communications
Lapwing House, Block 3 Forward Point,
Ton House Lane, Widnes, Cheshire, WAB 0SL
t. 44 (0)151 420 4128
www.gbcservices.co.uk

Site Name: **WOODHOUSE PARK**

3UK Nominal ID: **MAN19589**

Address:
**CORNISH WAY
WYTHENSHAW
MANCHESTER
M22 0LD**

Title: **215 PROPOSED SITE PLAN**

Project: **UNILATERAL SW**

Purpose of Issue: **PLANNING**


MBNL/TM/H3G Cell ID:
MAN628/TBC/M1263

Drawing No: **MAN19859_MAN628_TBC_M1263_GA_REV A**


Issue: **A**

Antenna Aperture ID	Proposed 4G/5G Bearing
A1	60°
A2	60°
B1	180°
B2	180°
C1	300°
C2	300°

- NOTES:
- ALL DIMENSIONS IN MM UNLESS OTHERWISE NOTED.

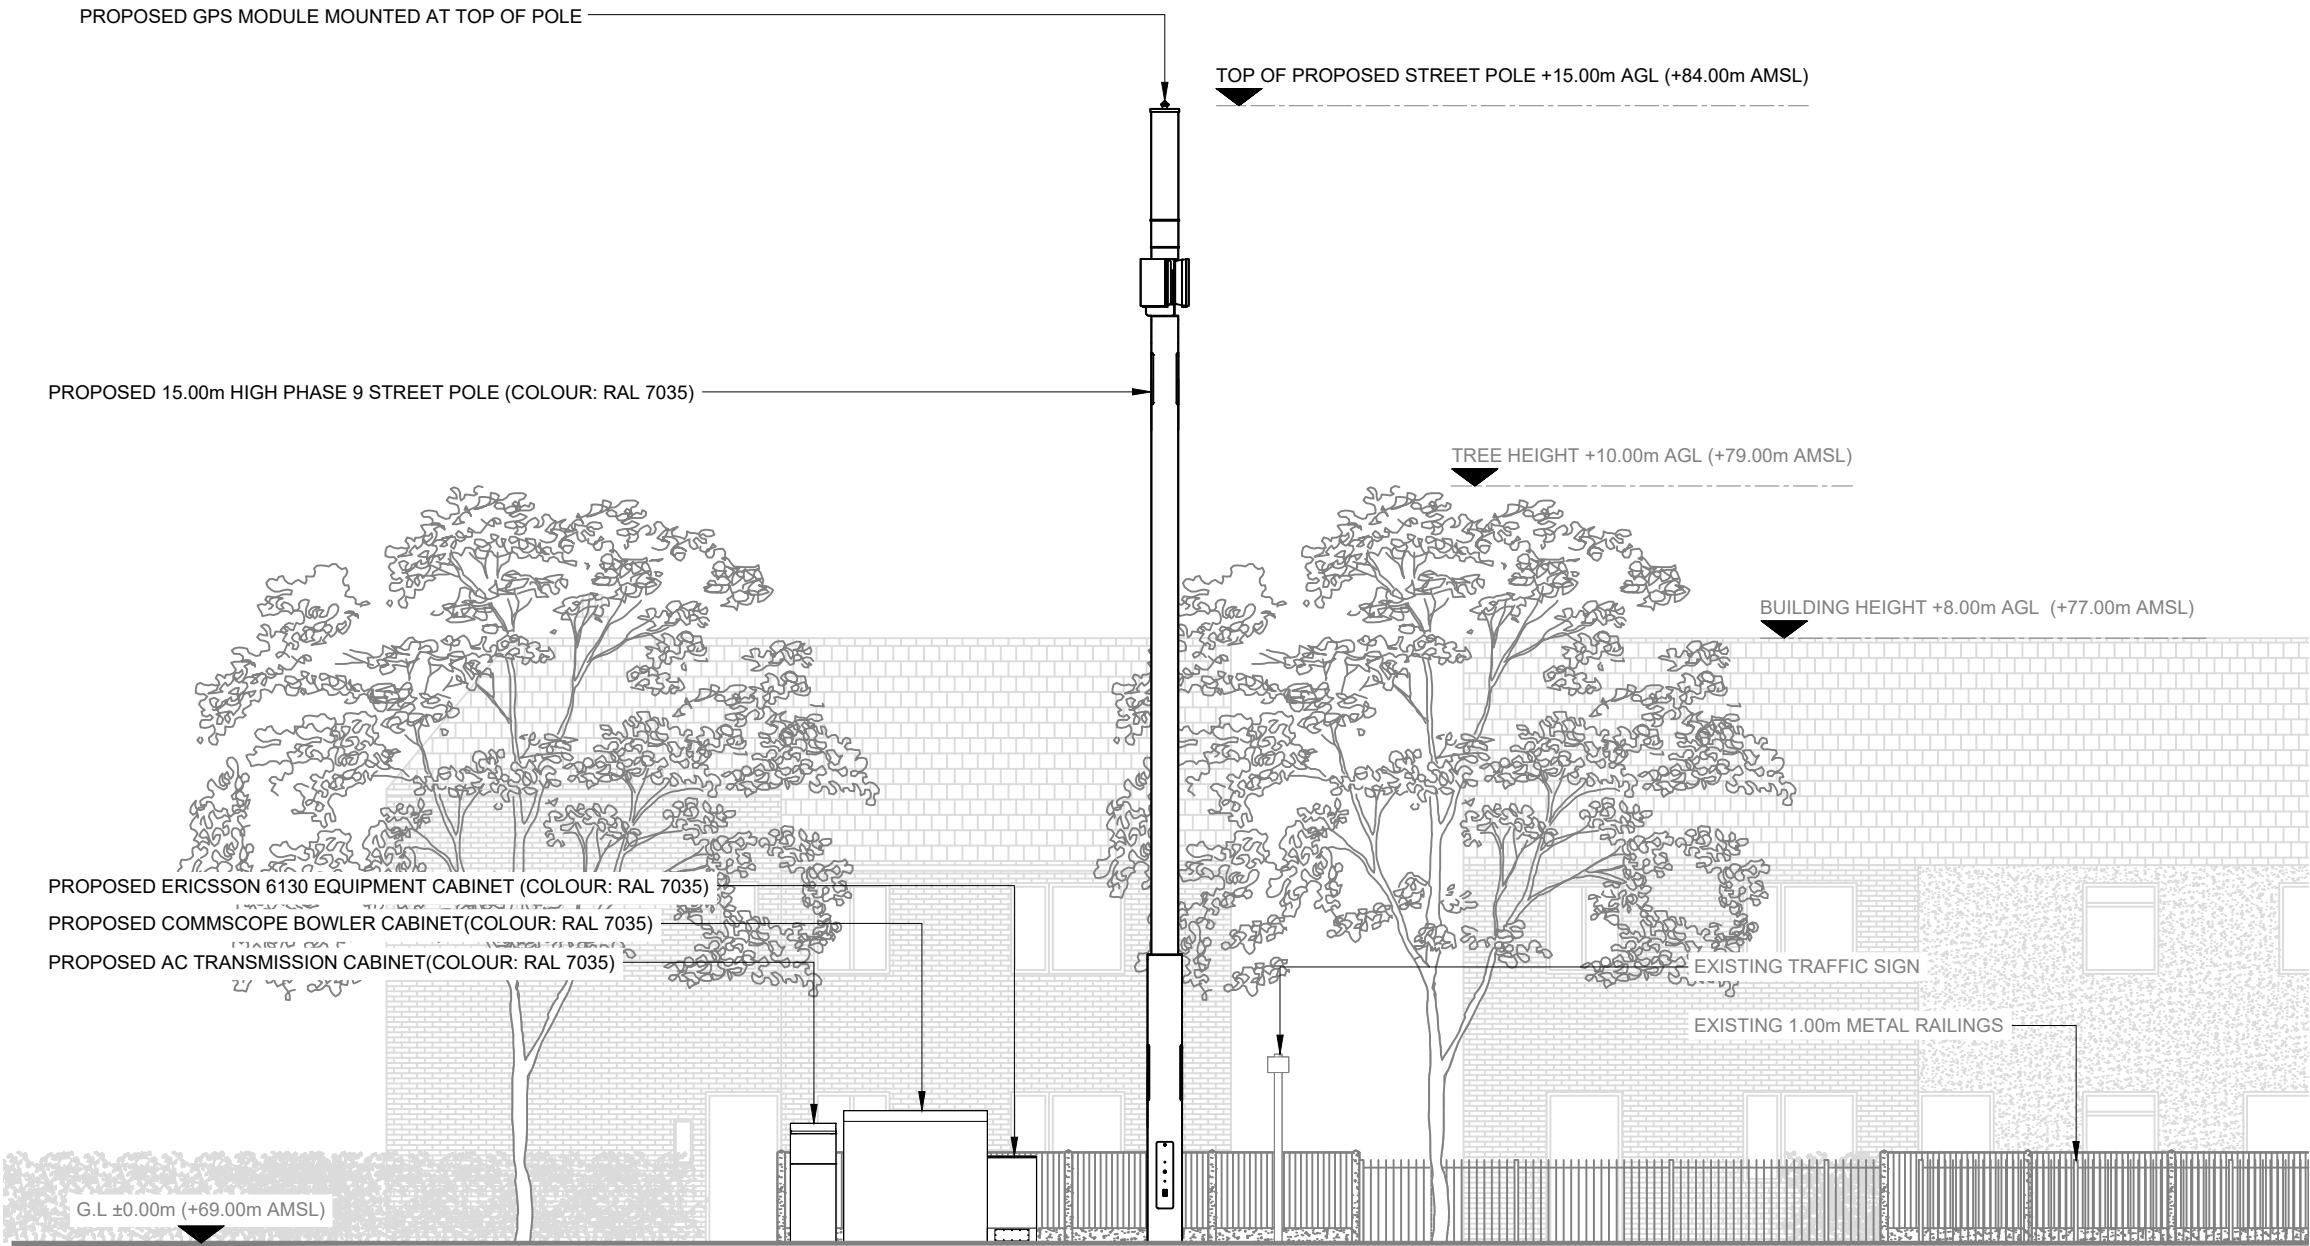

PROPOSED SITE ELEVATION A

 

**CK Hutchison
Networks (UK)
Limited**

Green Park,
450 Longwater Avenue
Reading,
RG30 3UR

Design Consultant & Principal Contractor:



Great British Communications
Lapwing House, Block 3 Forward Point,
Ton House Lane, Widnes, Cheshire, WA8 0SL
t. 44 (0)151 420 4128
www.gbcservices.co.uk

Site Name: **WOODHOUSE PARK**

3UK Nominal ID: **MAN19589**

Address:
**CORNISH WAY
WYTHENSHAW
MANCHESTER
M22 0LD**

Title: **265 PROPOSED SITE ELEVATION**

Project: **UNILATERAL SW**

Purpose of Issue: **PLANNING**

MBNL/TM/H3G Cell ID:
MAN628/TBC/M1263

Drawing No: **MAN19859_MAN628_TBC_M1263_GA_REV A**

Issue: **A**