



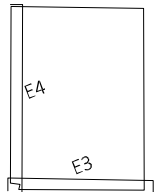

Note:
Do not scale from this drawing.
Dimensions are to be checked on site.
If in doubt please ask.

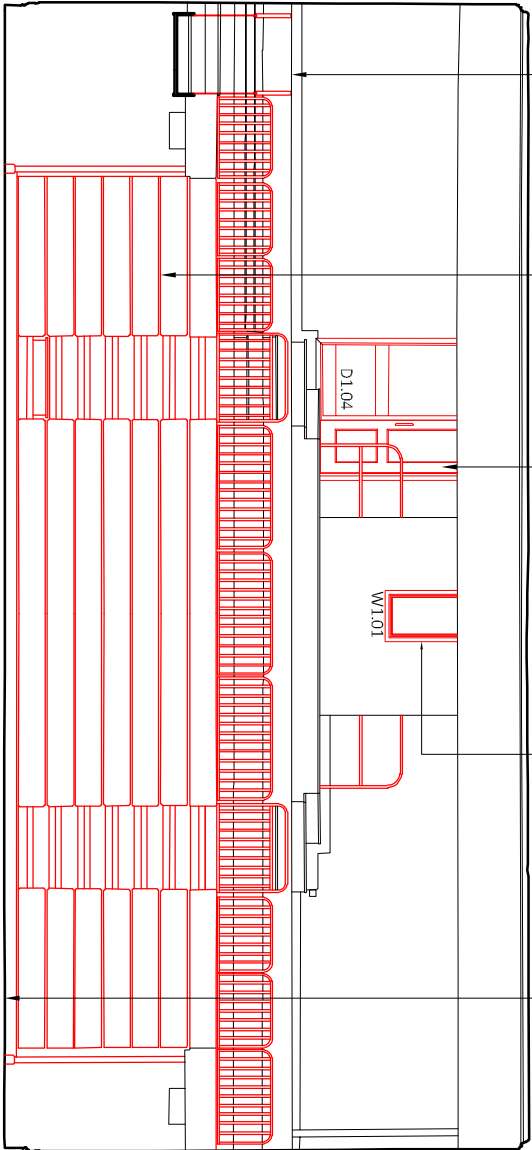


- Allow to carefully remove existing metal bannister and rails to both sides of the existing stair and provide temporary edge protection.
- Allow to carefully remove existing retractable seating and make good all surfaces and all connections with existing fabric.
- Allow to remove existing doors and screens and prepare all surfaces to receive new fire doors as shown on proposed drawings.
- Allow to remove existing window and architrave and make good ready to receive new fire rated window to control booth.
- Allow to remove existing floor boards and prepare for new flooring to be laid as shown on proposed drawing (04) 001.



South Elevation 03

- Allow to carefully remove existing fire doors and frames to D0.02 and D0.06. Allow to make good all materials to match existing and adjacent.
- Allow to carefully remove existing metal bannister and rails to both sides of the existing stair and provide temporary edge protection.
- Allow for a scheme of repair to existing windows as shown on window schedule (31) 001.
- Allow to isolate all radiators and carefully remove. Make good any materials impacted by the works and prepare for new radiators to be installed. All works to M and E design and specification to manufacturer's requirements.
- Allow to remove existing boxing detail at high level and isolate and remove existing services to allow access to the ceiling for repairs.
- Allow to remove existing boxing in, and make good all surfaces to match existing and adjacent. Isolate the boxed in radiator and carefully remove. Make good any materials impacted by the works and prepare for new radiator to be installed. All works to M and E design and specification to manufacturer's requirements.

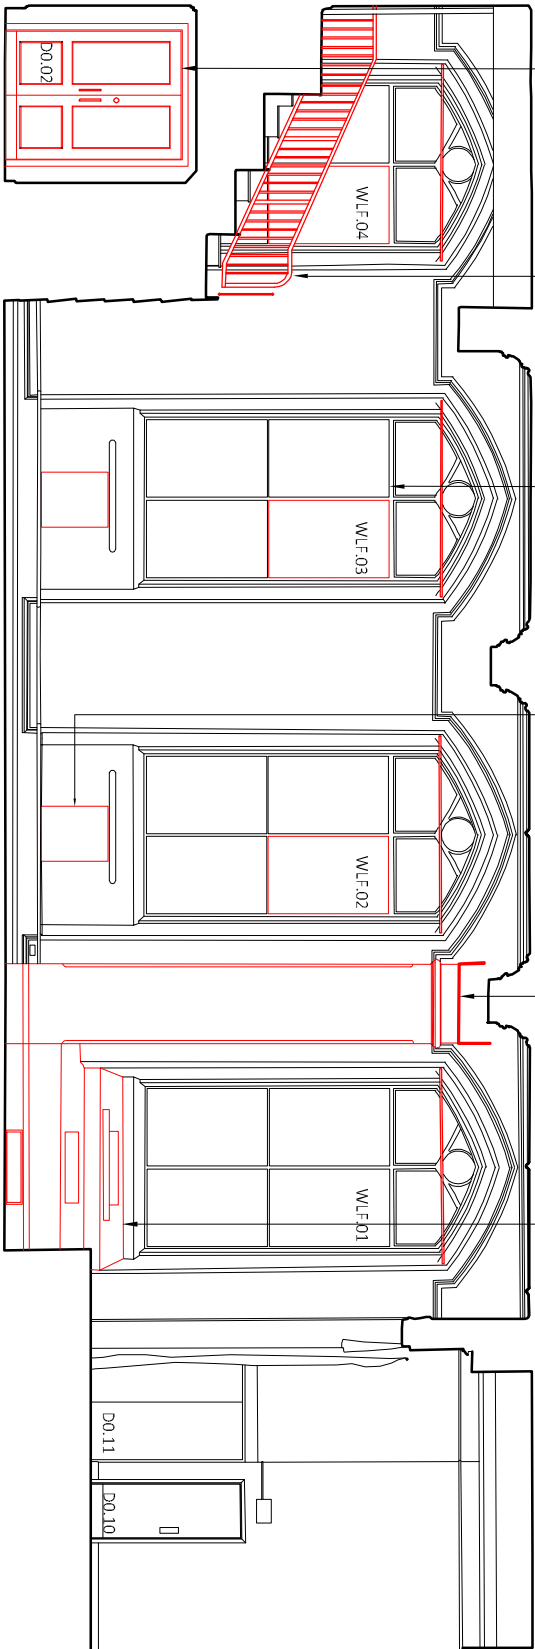

West Elevation 04

P1	17/10/22	Revised following client review.
LU		
Rev	Date/nits	Details

© The moral rights of the author are hereby asserted.
This drawing is the property of Buttress Ltd and must not be reproduced without permission.
Buttress Ltd is registered in England and Wales 13382573

Buttress

A1 Bengal St
Manchester
M4 6AF

T 0161 236 3303
E contact@buttress.net
W www.buttress.net

Project Title	CSM - Whiteley Hall
Client	Chetham's School of Music
Location	Manchester

Drawing Title	Existing Internal Elevations
---------------	------------------------------

Date	12/08/22	Scale	1:100
Checked	LU	Orig Paper Size	A3

Status INFORMATION

Project:	Origin:	Zone:	Level:	Type:	Disc:	Number:	Rev:
----------	---------	-------	--------	-------	-------	---------	------

9357-BA - ZZ - ZZ - DR - A - (02)002 - P1