





KEY PLAN
1:1000

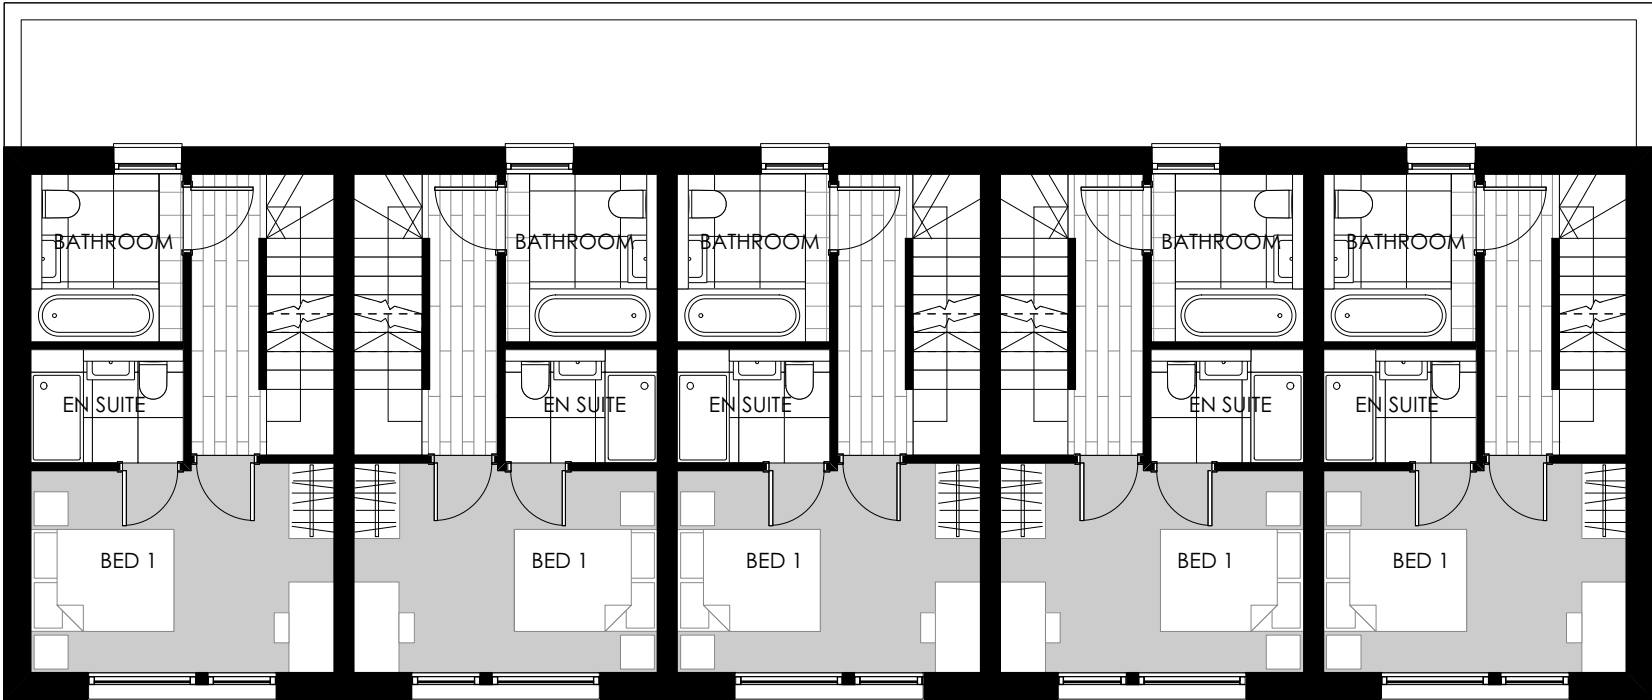


FIRST FLOOR PLAN
1:100



ROOF PLAN
1:100

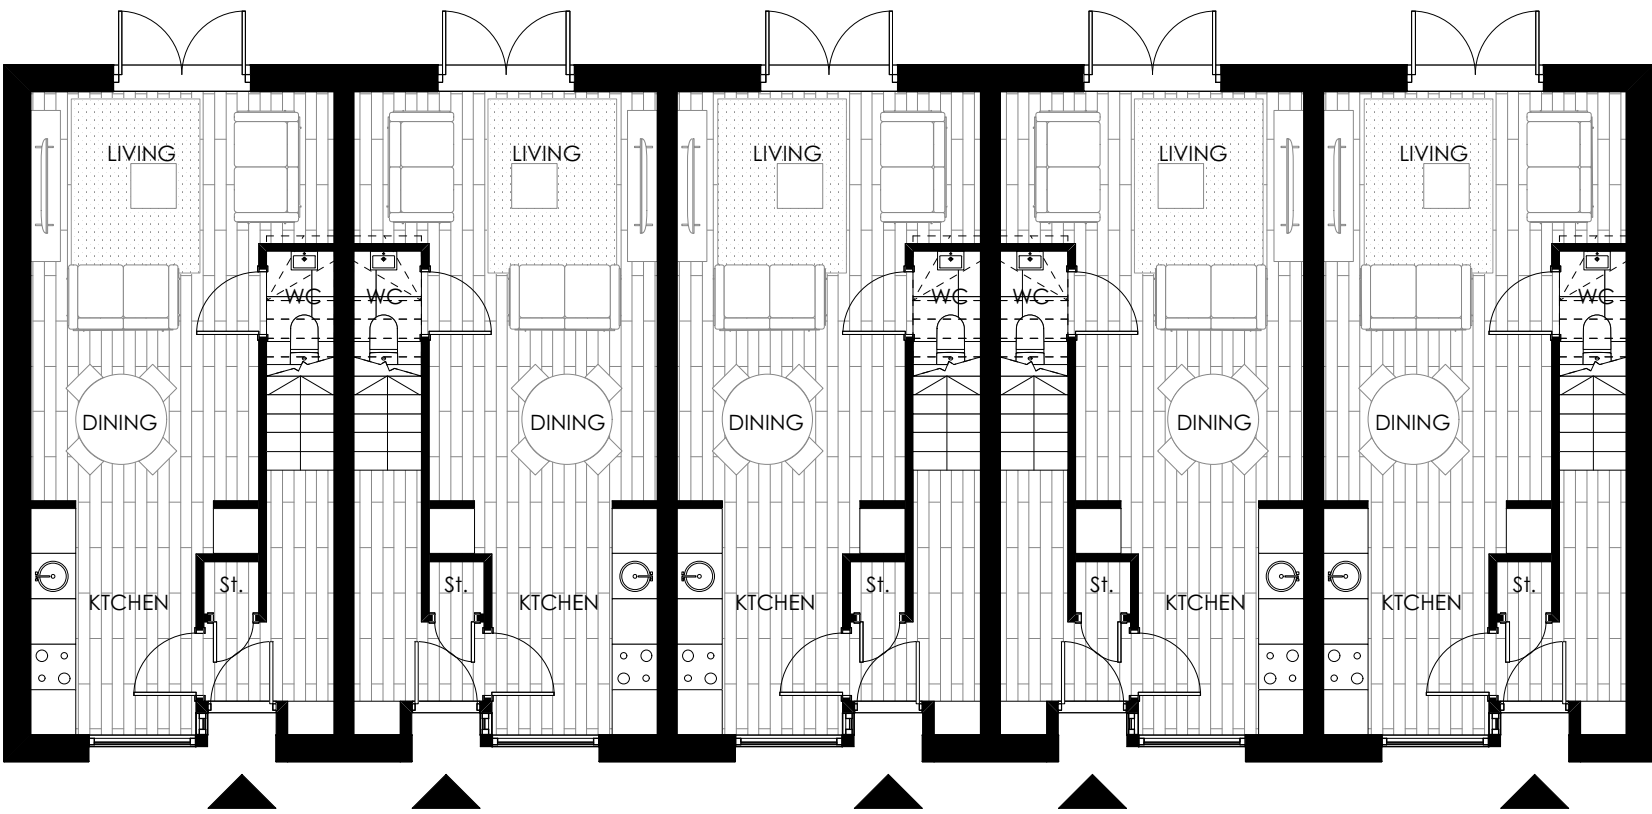

GROUND FLOOR PLAN
1:100

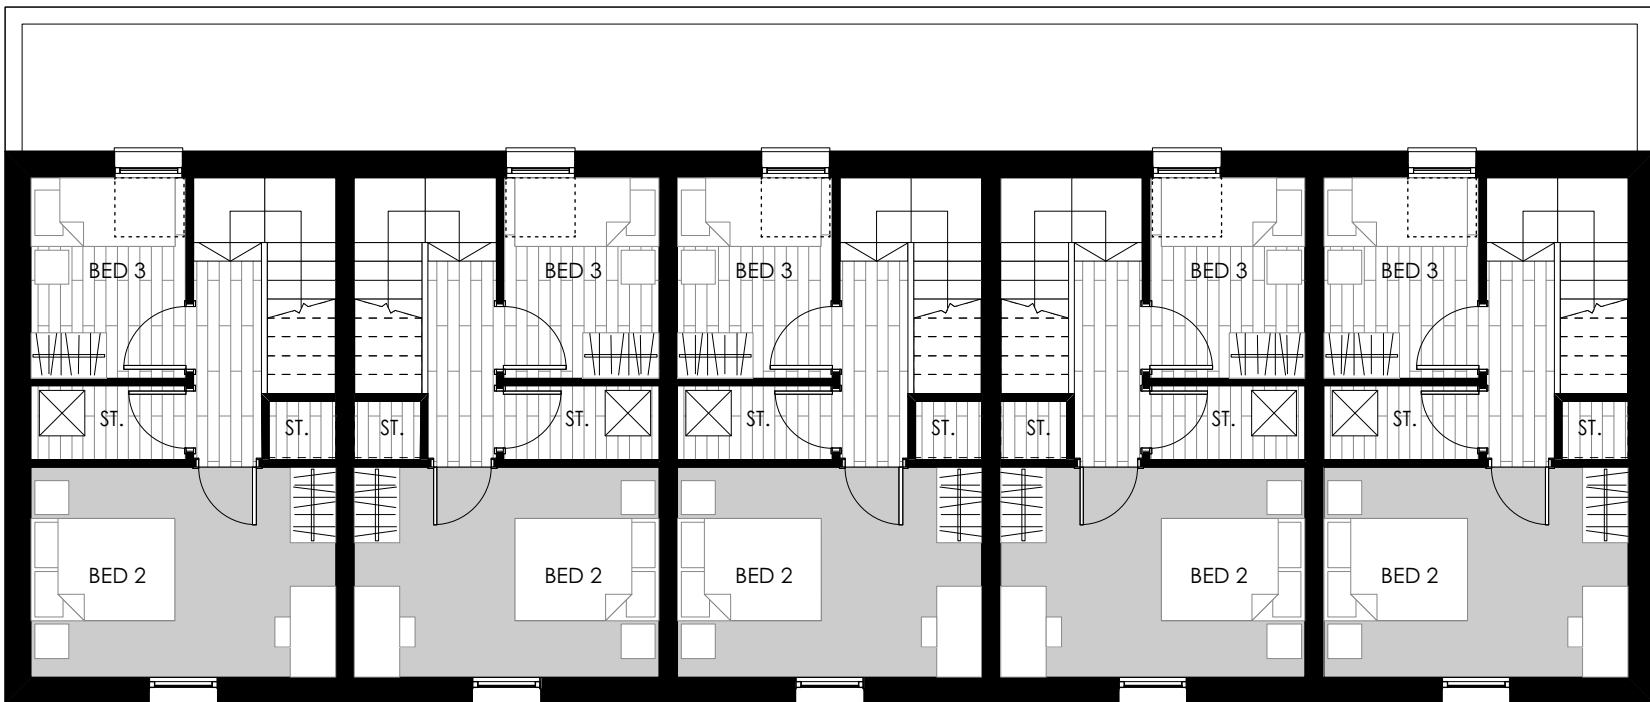

SECOND FLOOR PLAN
1:100

BLOCK 8 PLANS
1:100@A1

PLANNING

IMPORTANT NOTES:

A	05/12/22	AMENDED LAYOUT TO INCLUDE PROTECTED STAIR
REVISION	DATE	DESCRIPTION

CLIENT: BRITANNIA GROUP	
PROJECT: PROPOSED RESIDENTIAL DEVELOPMENT	
ADDRESS: VICTORIA PARK PROBATION CENTRE	
DRAWING TITLE: BLOCK 8 PLANS	
SCALE: 1:100@A1	DATE: OCTOBER 2022
DRAWING NO: A662_P_800A	

OLLIER SMURTHWAITE ARCHITECTS
40 King Street, Manchester, M2 6BA
T: 0161 883 0838
F: 0161 883 0839
E: mail@olliersmurthwaite.com