



Do not scale off this drawing. All dimensions to be checked on site prior to manufacture and construction. This drawing is the property of Just-H Architects and should not be reproduced without permission. All discrepancies to be brought to the attention of the architect immediately. This drawing to be read in conjunction with the specification / bill of quantities and related drawings.


REVISION			
A	FIRST ISSUE	00.00.00	xx
B	CLIENT UPDATES		HK
C	PLANNING SUBMISSION	13.04.22	HK
D	DRAWING UPDATES	14.04.22	
E	UPDATES FOR NEW REAPPLICATION	20.10.22	HK

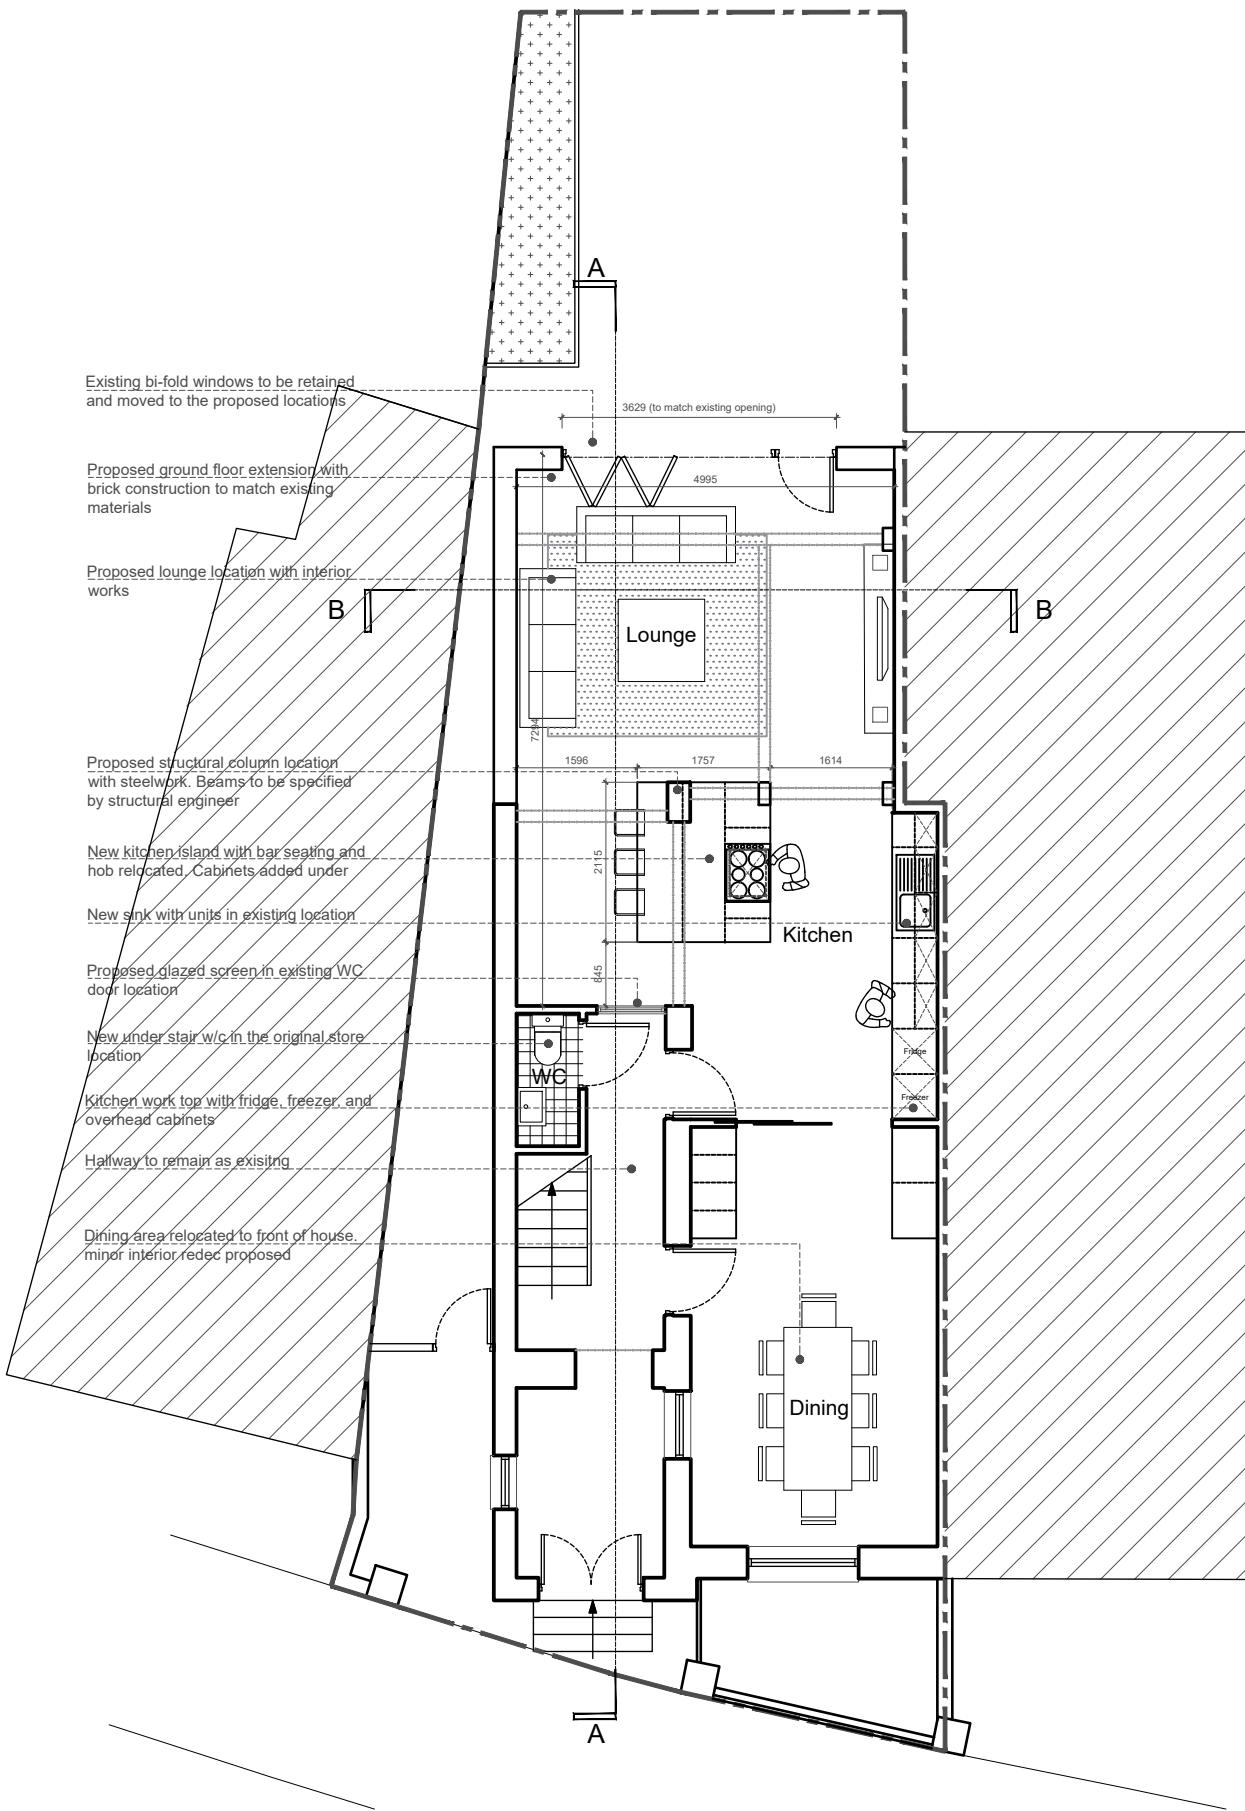

GROUND FLOOR

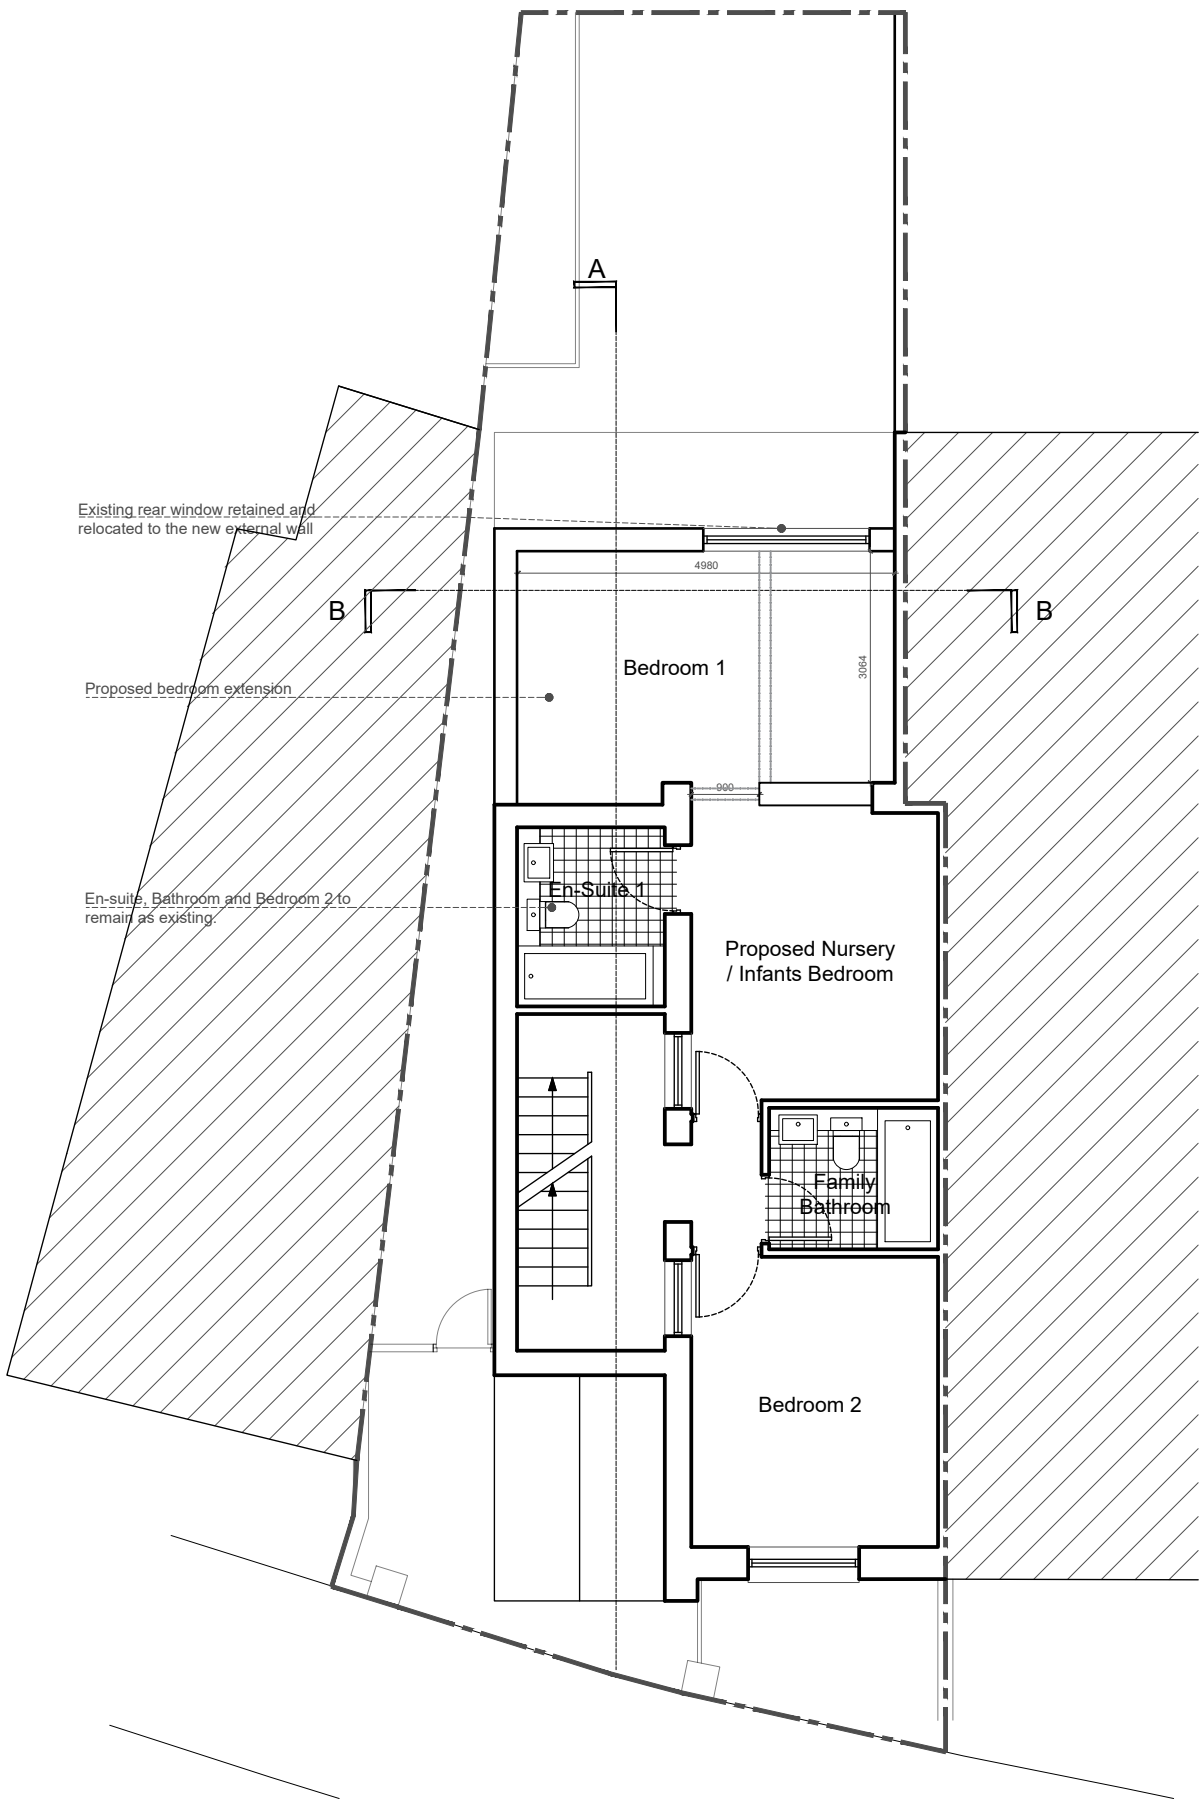

FIRST FLOOR

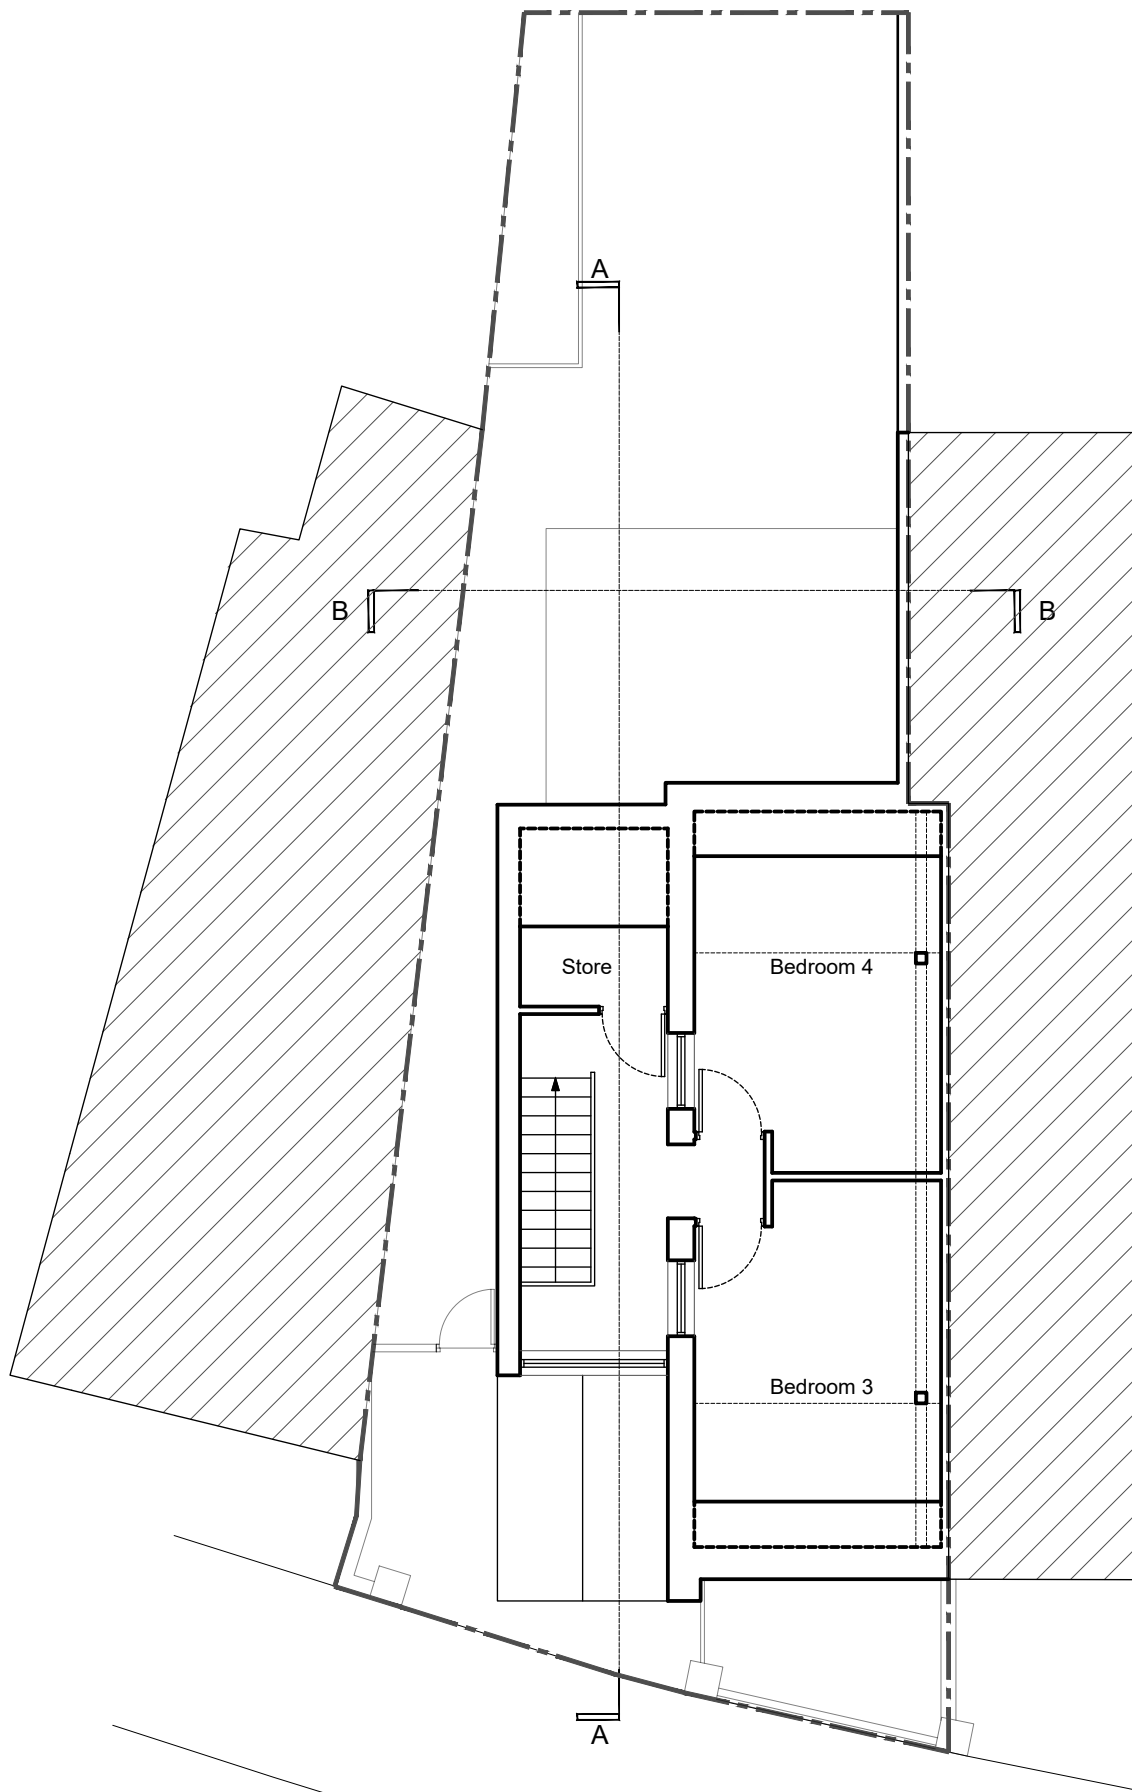

SECOND FLOOR



STAN MURRAY-HESSION	client
31A CHORLTON GREEN M21 9FQ	project
PROPOSED FLOOR PLANS	title
X085	job No.
AL.01	dwg No.
1:100 @ A2	scale
SK	drawn

Just H Architects

107 Timber Wharf
32 Worsley Street
Castlefield, Manchester
M15 4NX
0161 237 5500
info@justharchitects.co.uk