

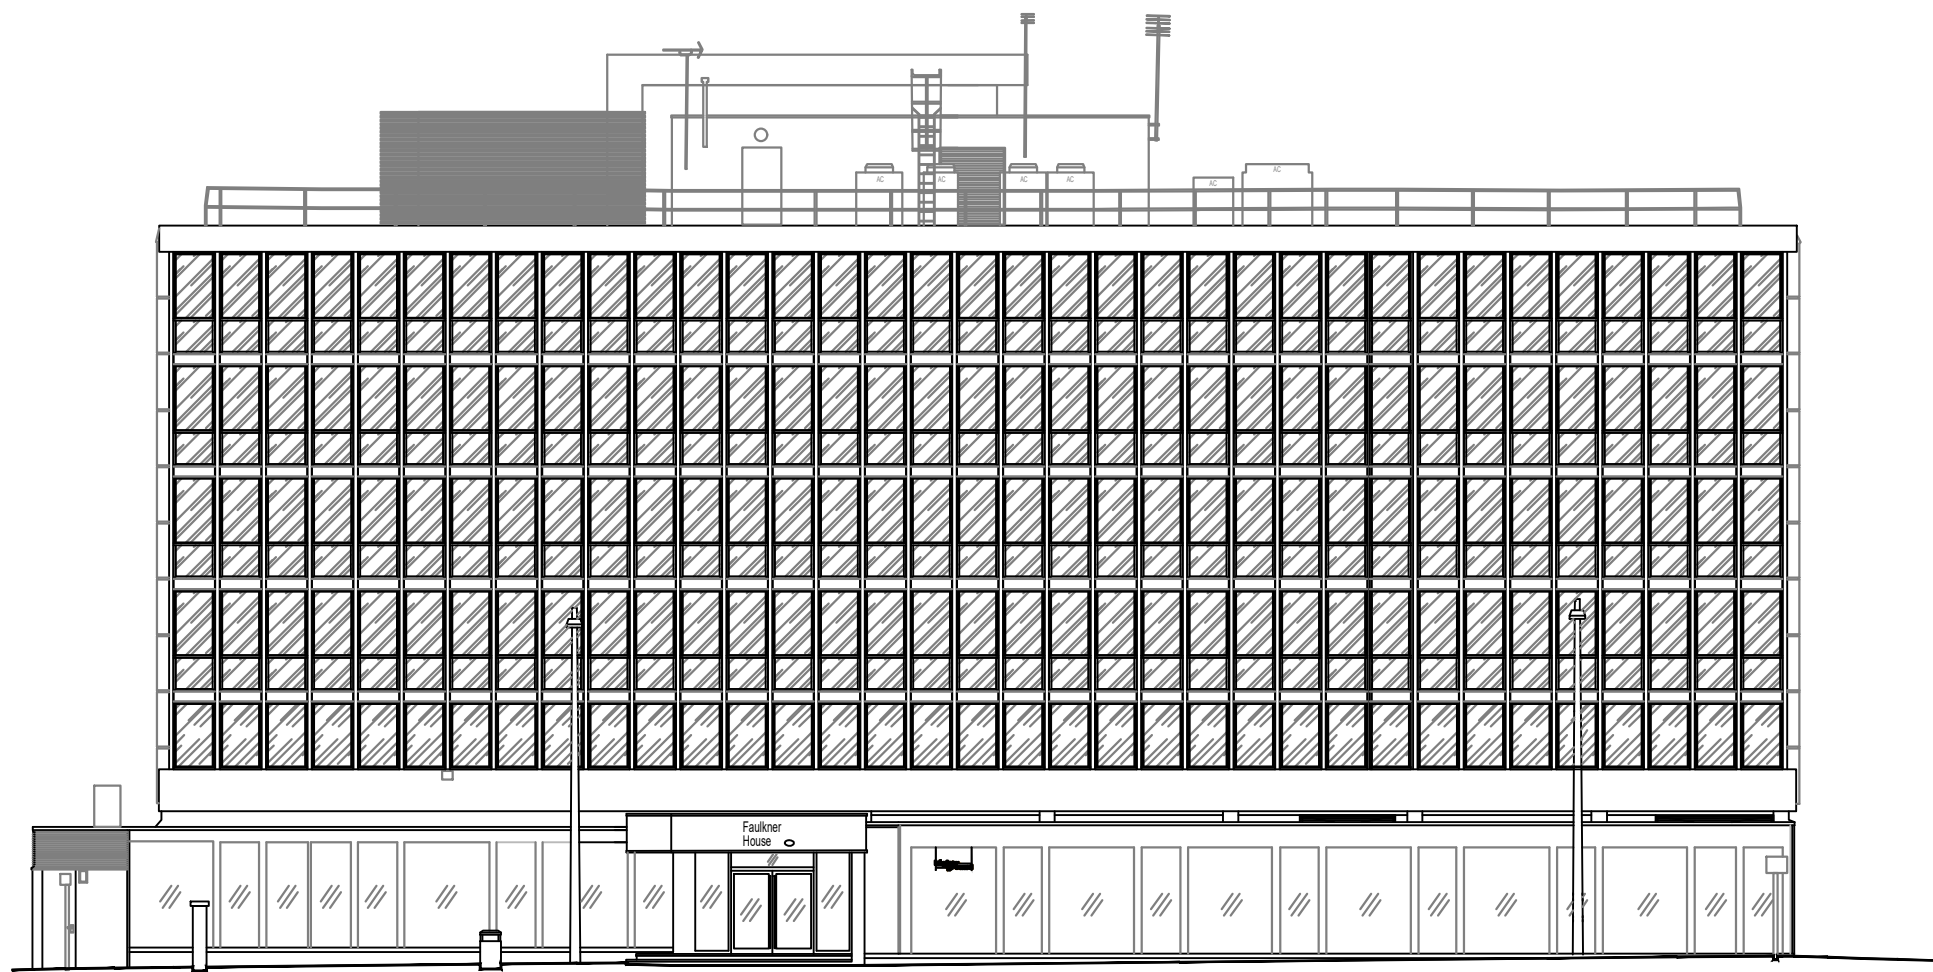


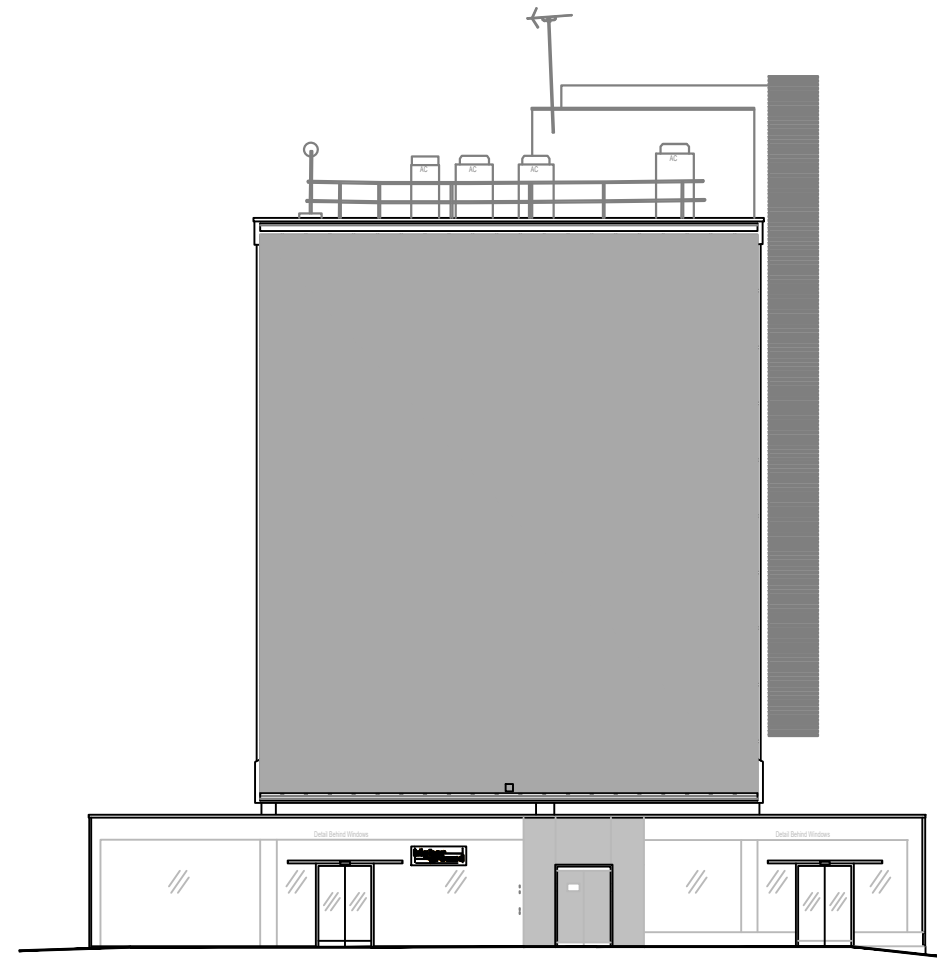


Faulker Street Elevation
1:200@A1

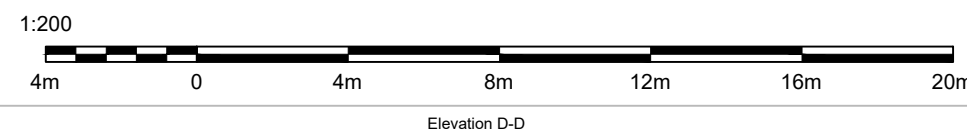

New York Street Elevation
1:200@A1

Elevation B-B

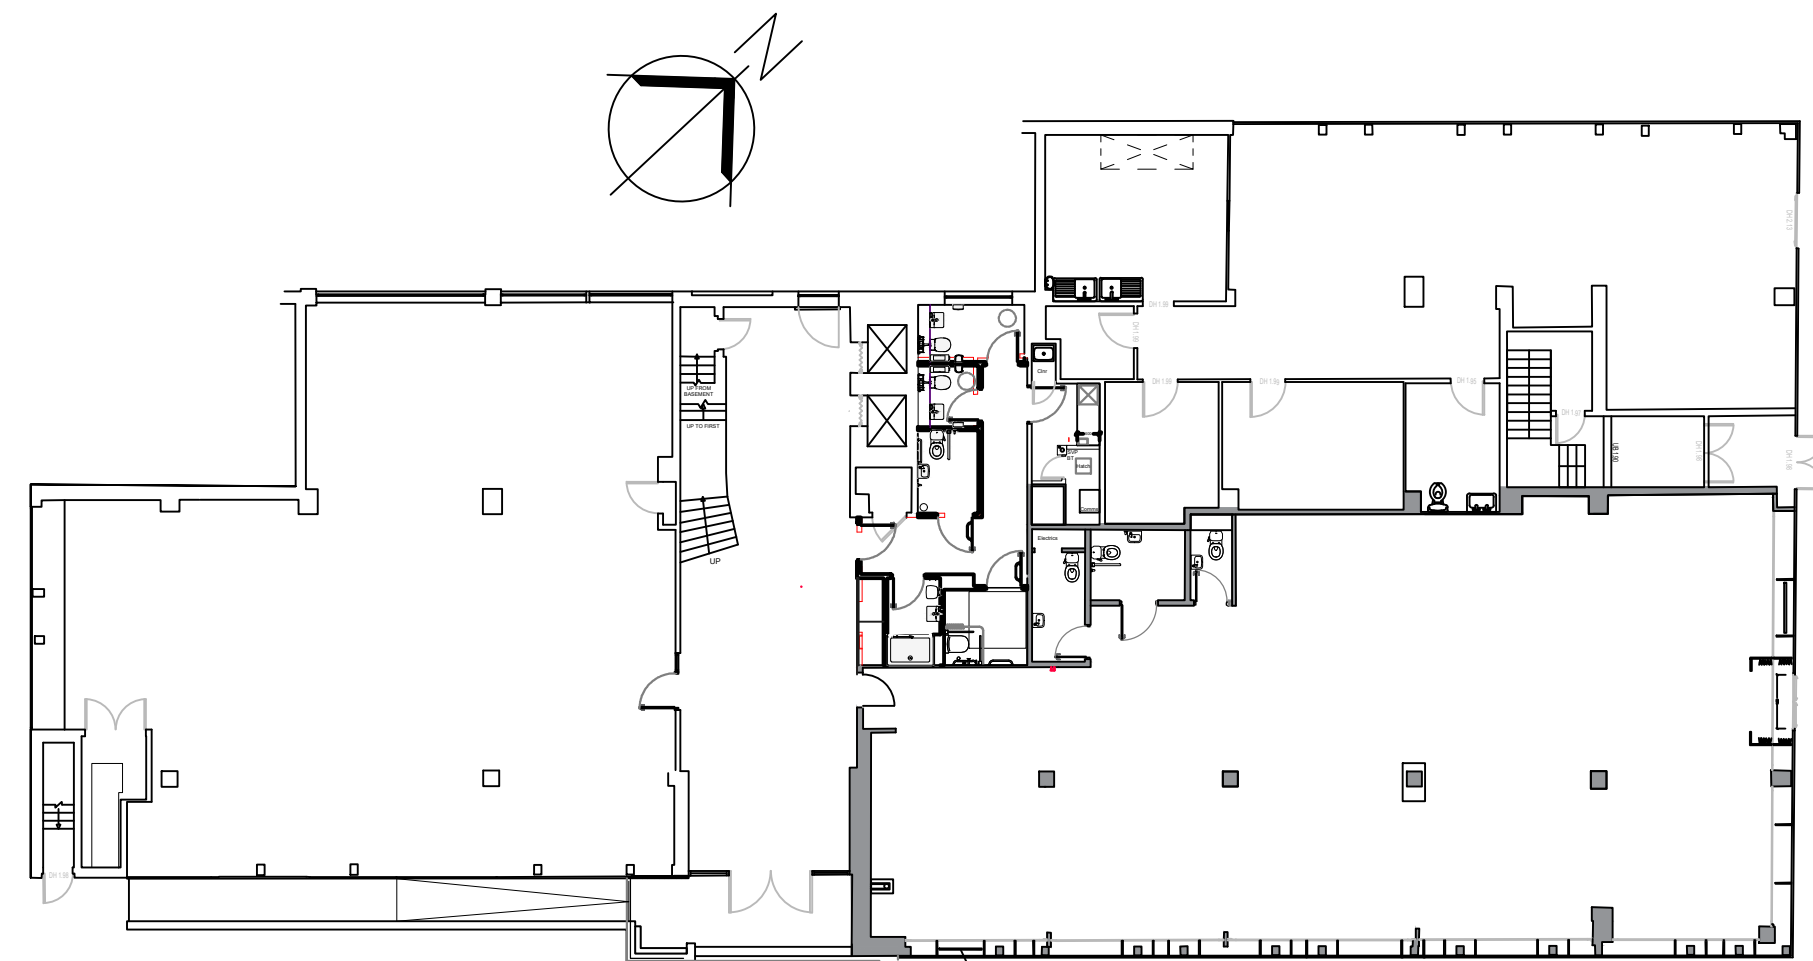

Site Plan
1:200@A1



Internal suspended
LED sign

Faulkner Street

New York Street




Faulker Street Elevation
1:50@A1

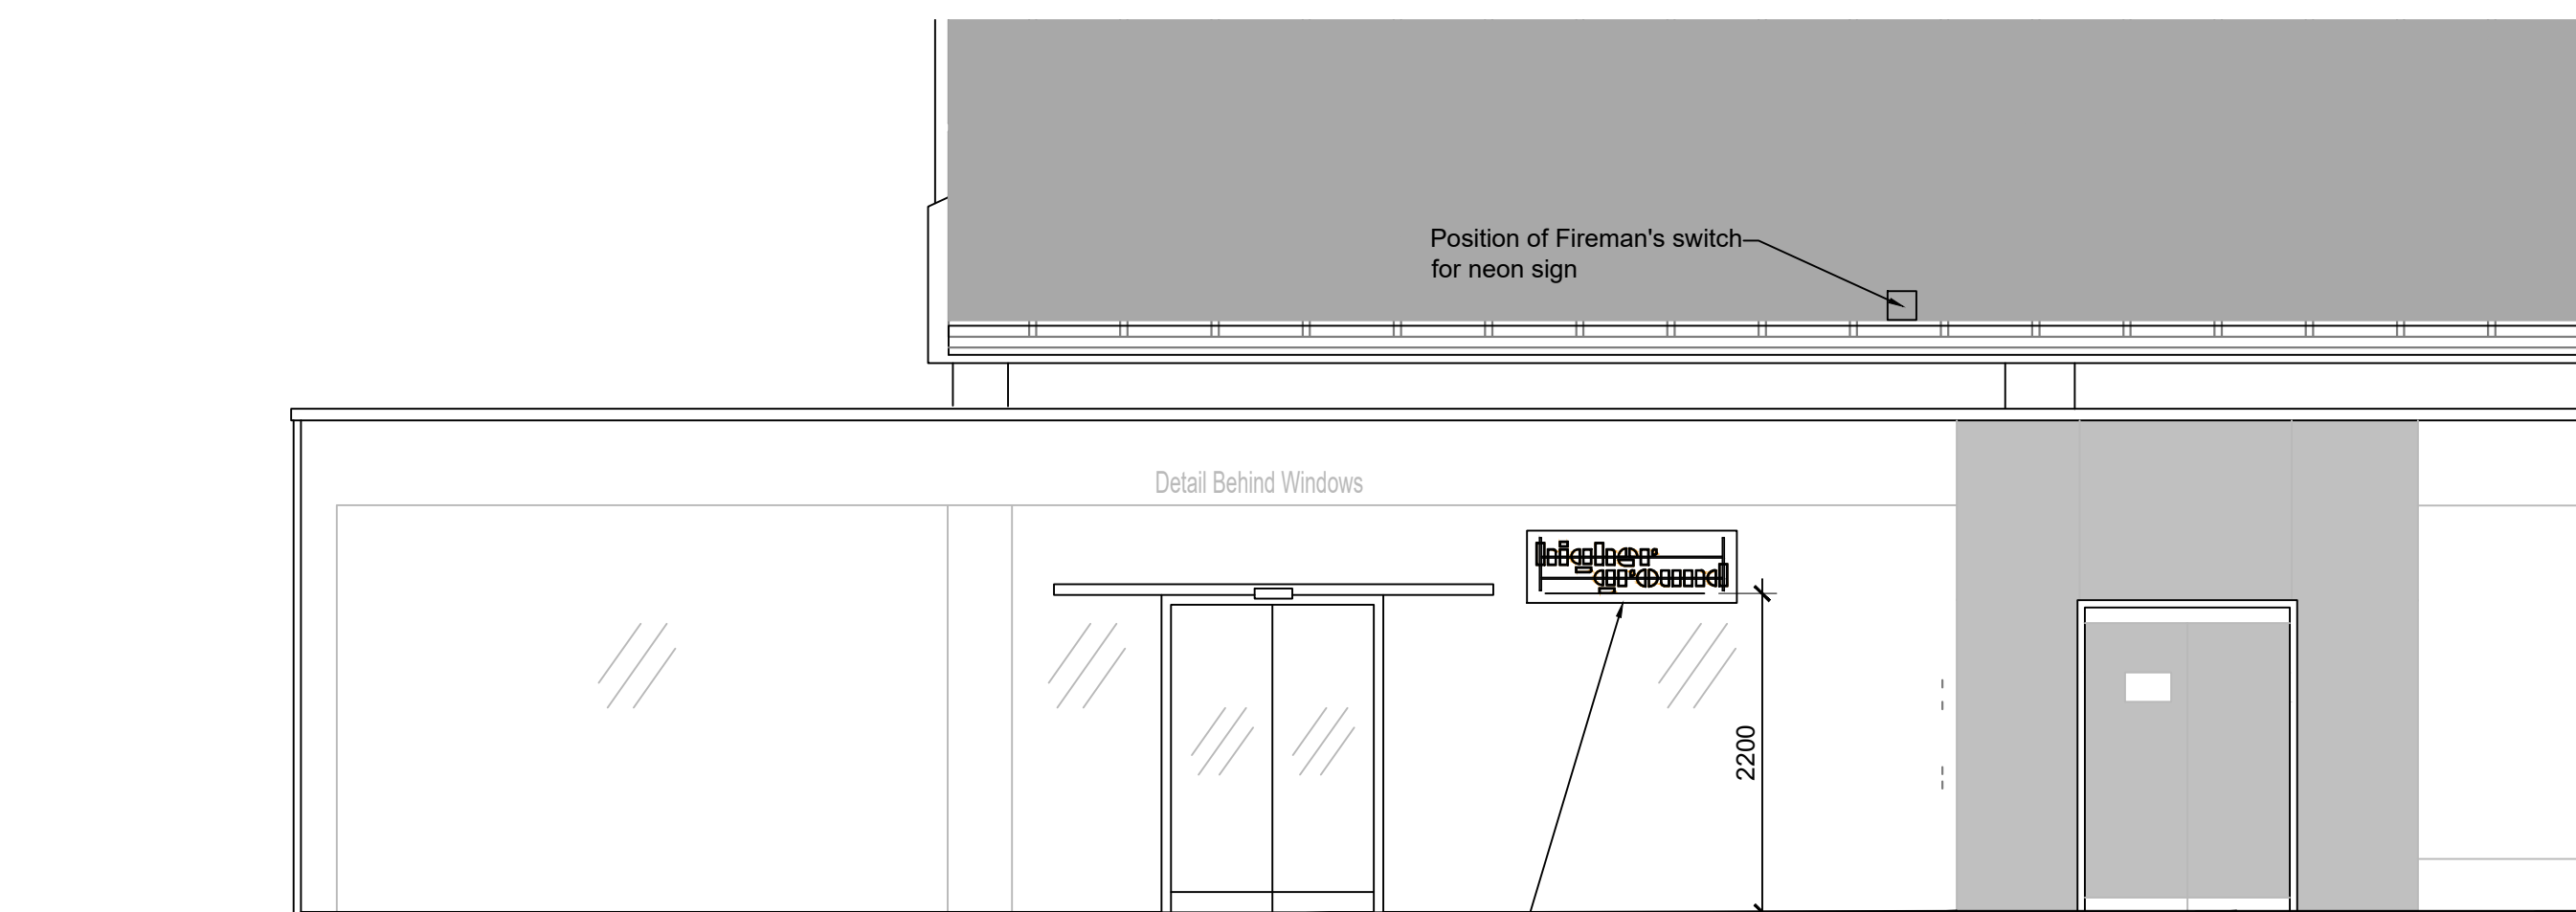 


New York Street Elevation
1:50@A1

Internal suspended
Neon (B) sign on metal frame

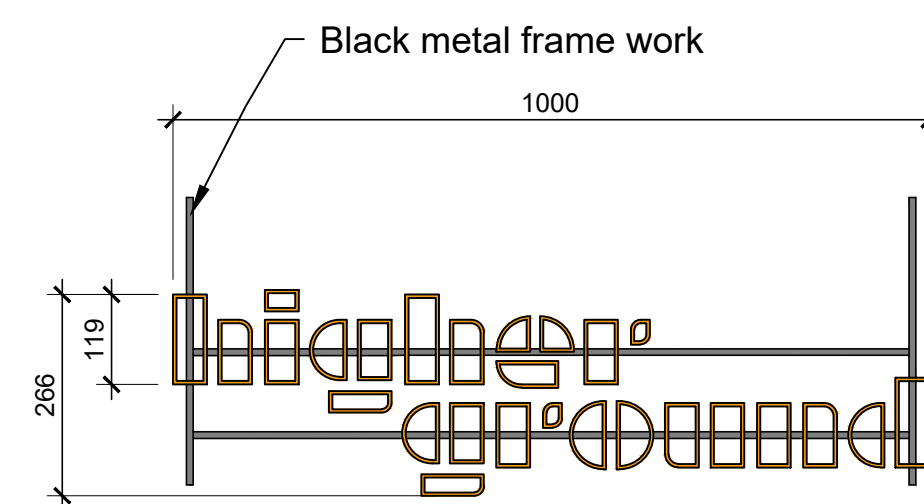

LED Faux Neon Sign A

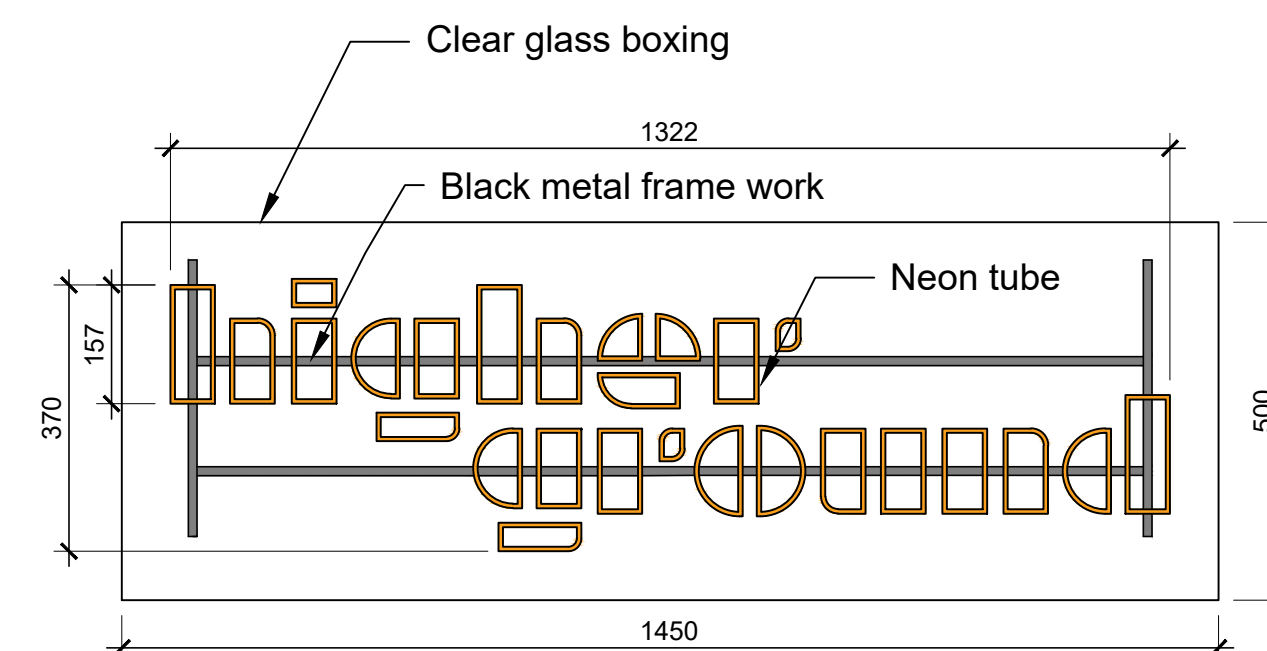

Neon Sign B



Neon to match



Client

Project
HIGHER GROUND
Faulkner Street
Manchester
M1 4DY

Drawing Title
**Proposed Elevations
Adverts**

Drawing No 3382.121
Scale 1:200, 1:50, 1:10@A1
Date 26.10.22
Drawn By DMcD

Revision