



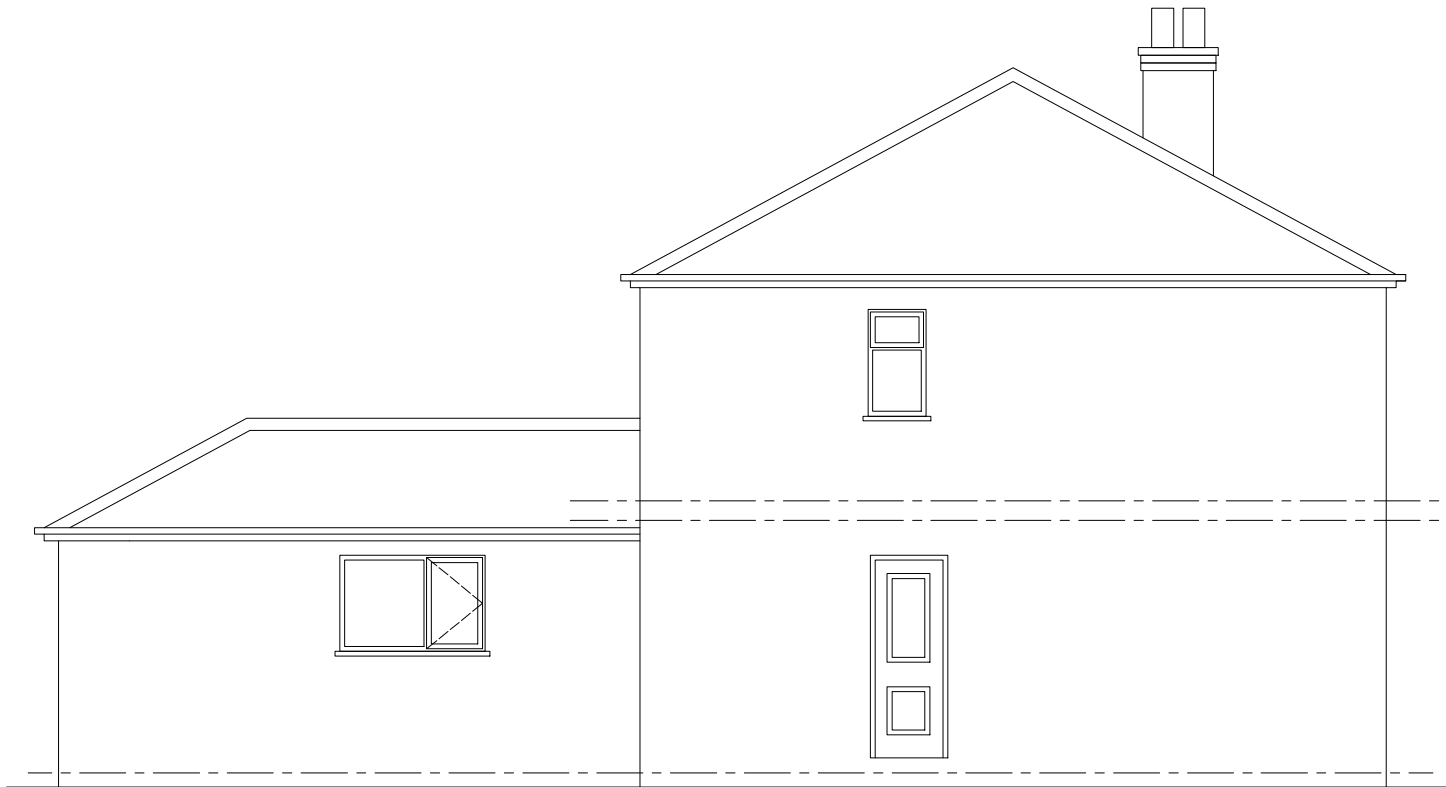


EXISTING SIDE ELEVATION

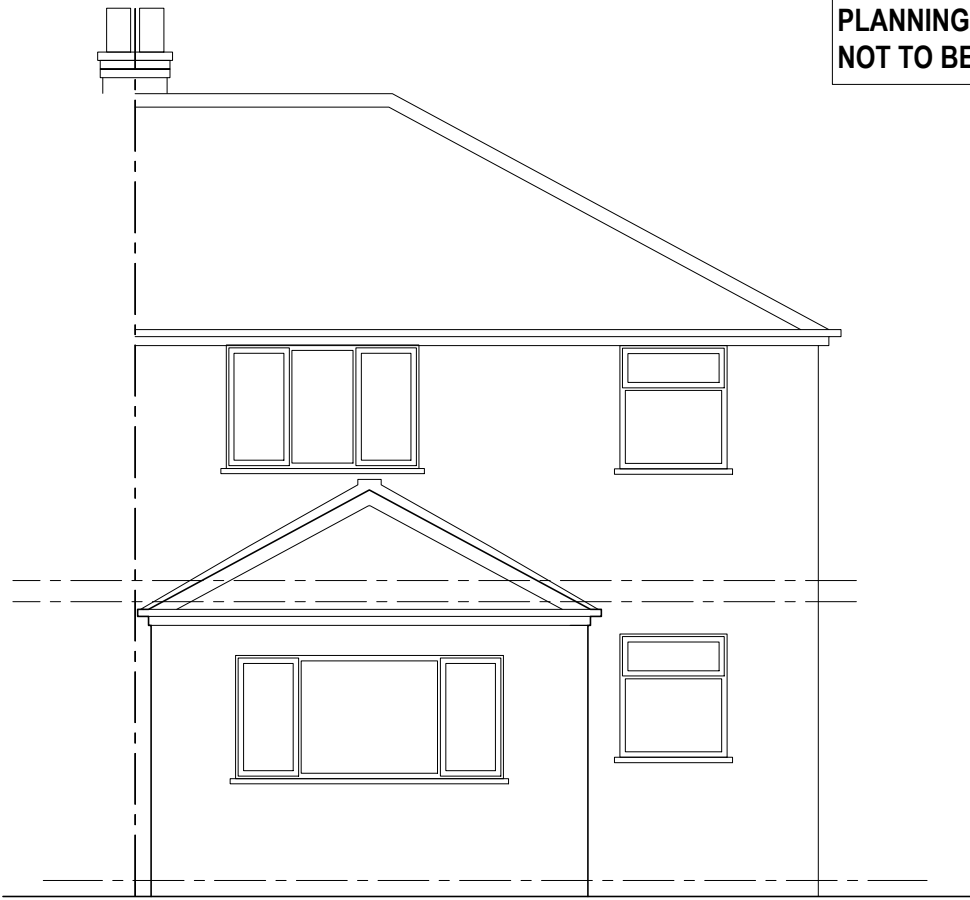

EXISTING REAR ELEVATION



33 Old Hall Lane, Manchester, M13 0TH

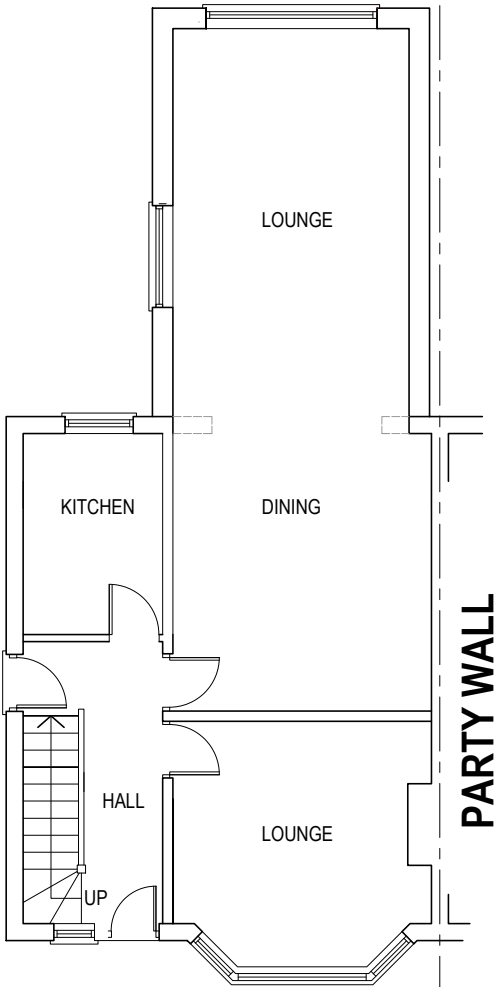

EXISTING GROUND FLOOR PLAN

PROJECT: 33, OLD HALL LANE,
MANCHESTER, M13 0TH

SCALE: NTS

DRAWN: VH

DESIGNER: VH

TITLE: EXISTING DETAILS

CLIENT: Mr & Mrs. IMRAN KHAN

DRAWING NUMBER: 2200

REV: A