


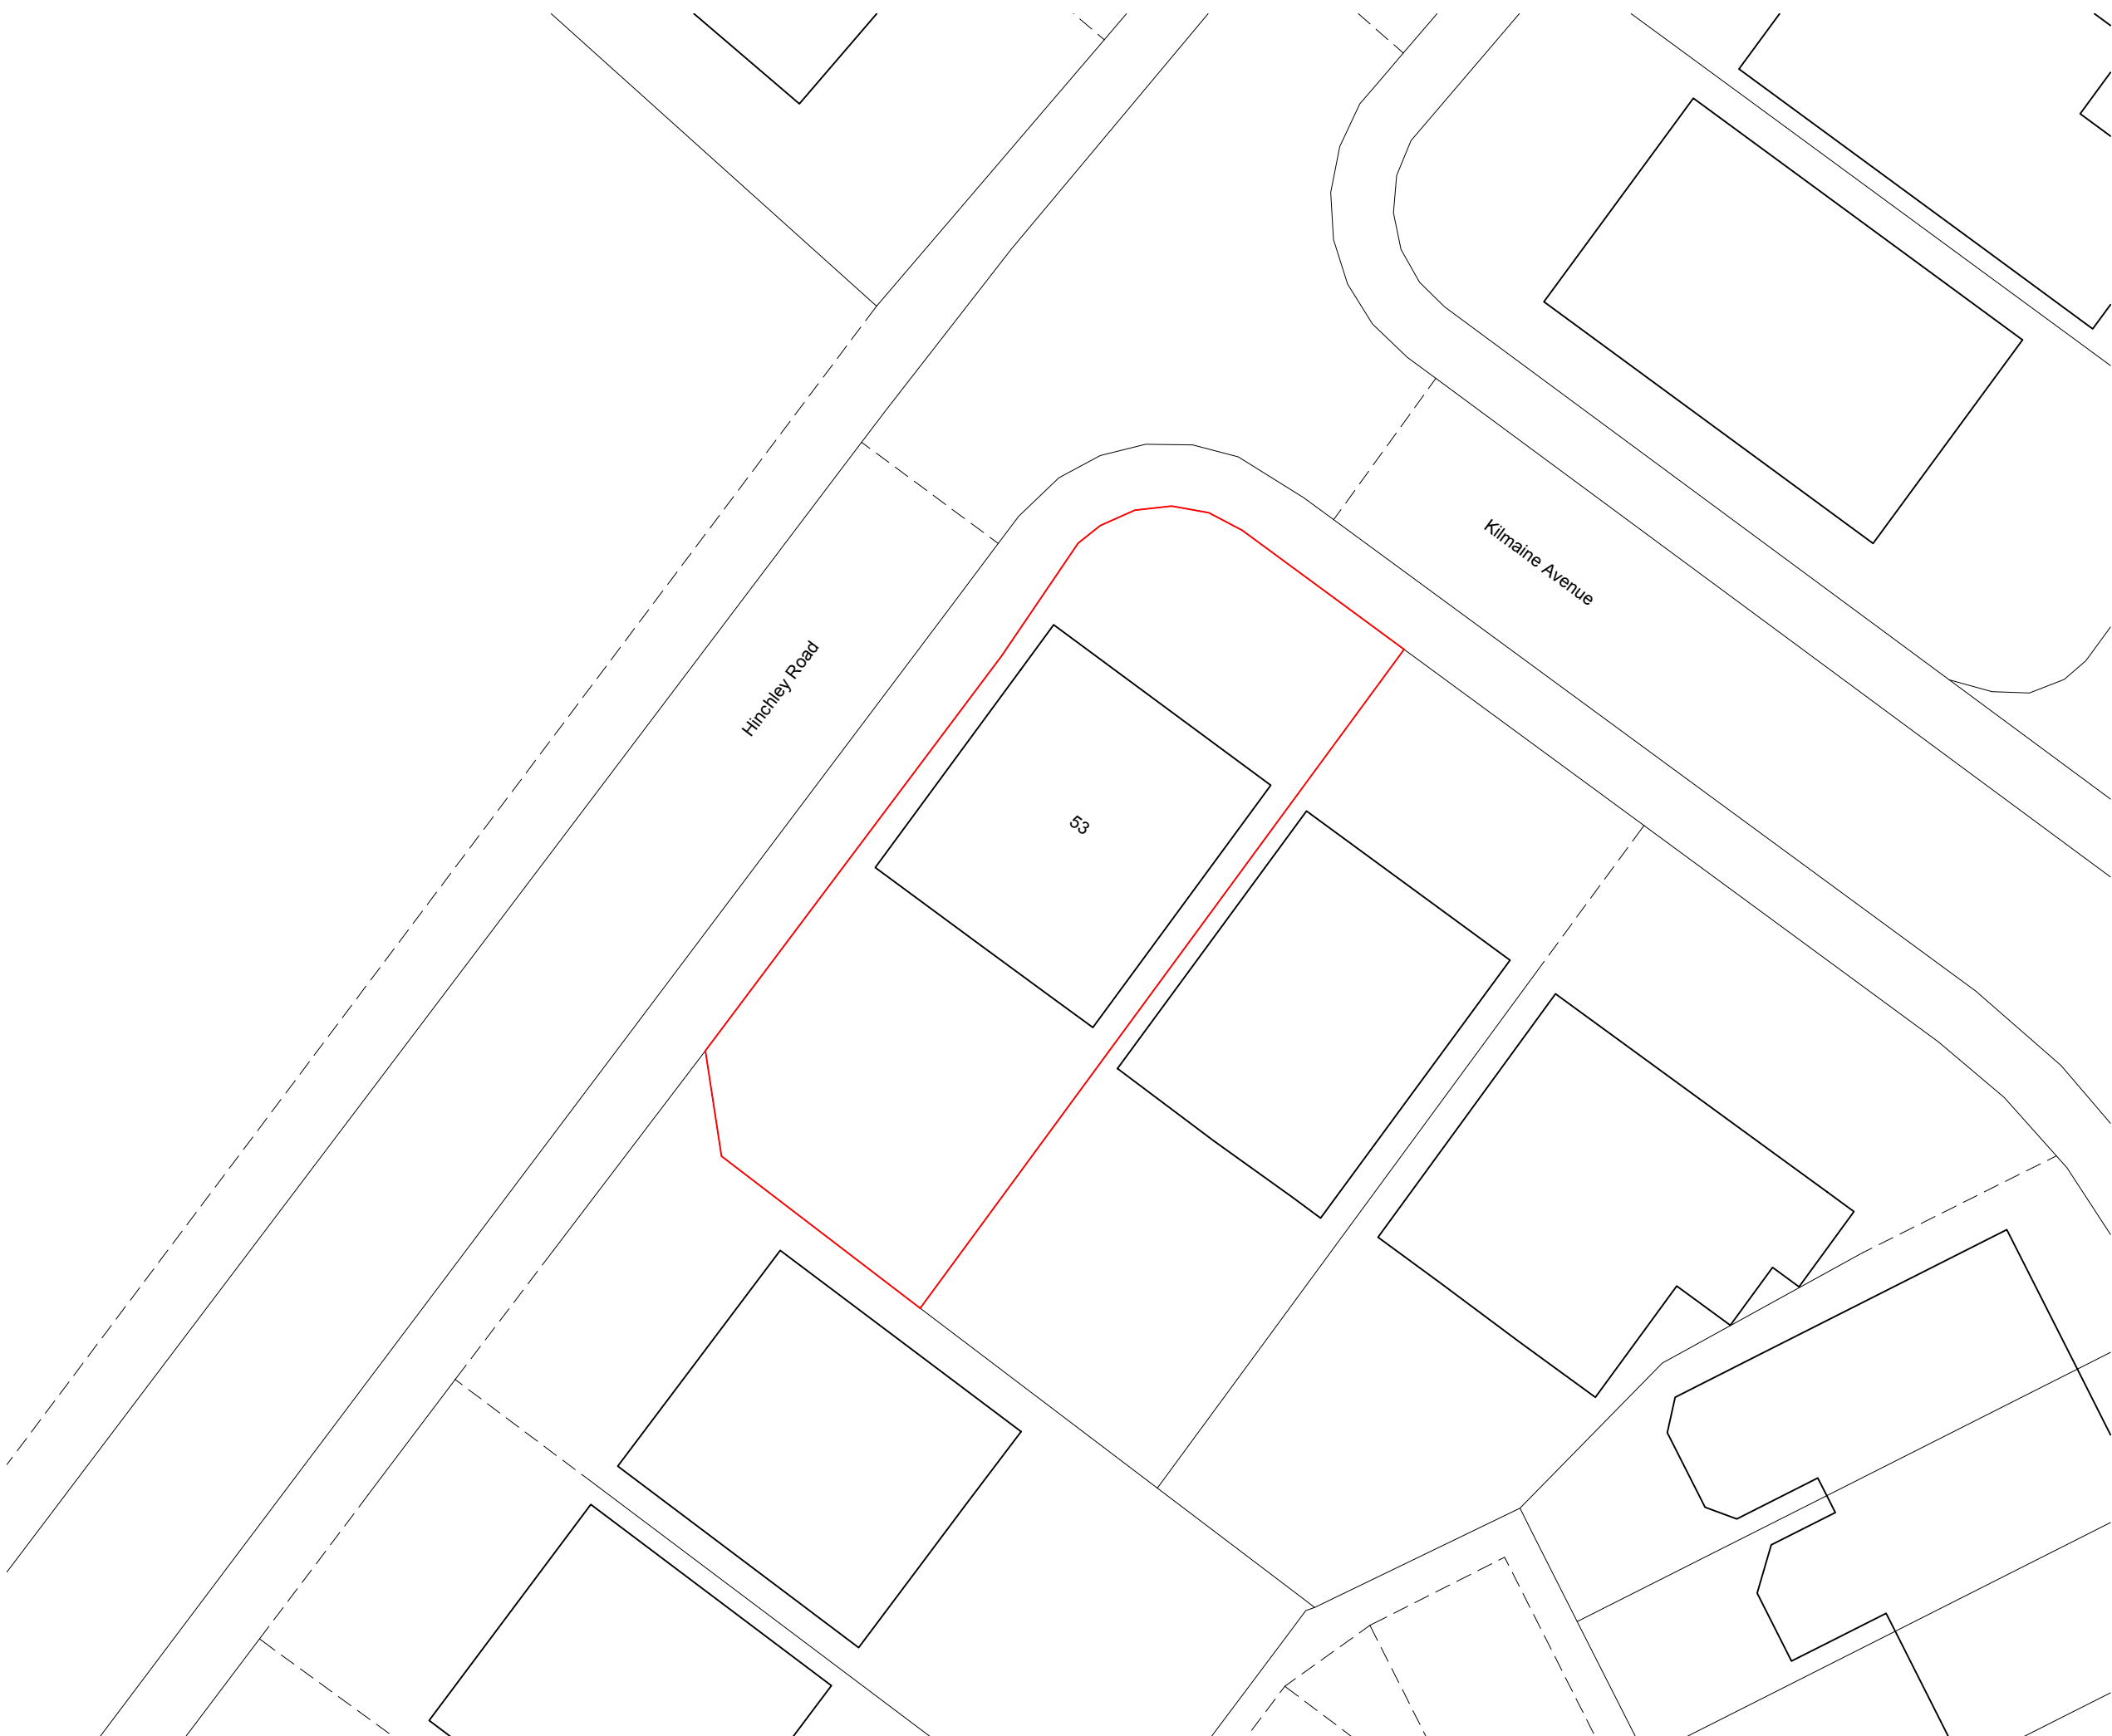

Project:
53 KILMAINE AVENUE
Client:
MR & MRS CHU
Title:
EXISTING SITE PLAN
Status:
FOR INFORMATION
Date:
23.08.2022
Scale:
1:200 @ A3
Drawn by:
SK

Drawing no.
1100

Rev.
-