


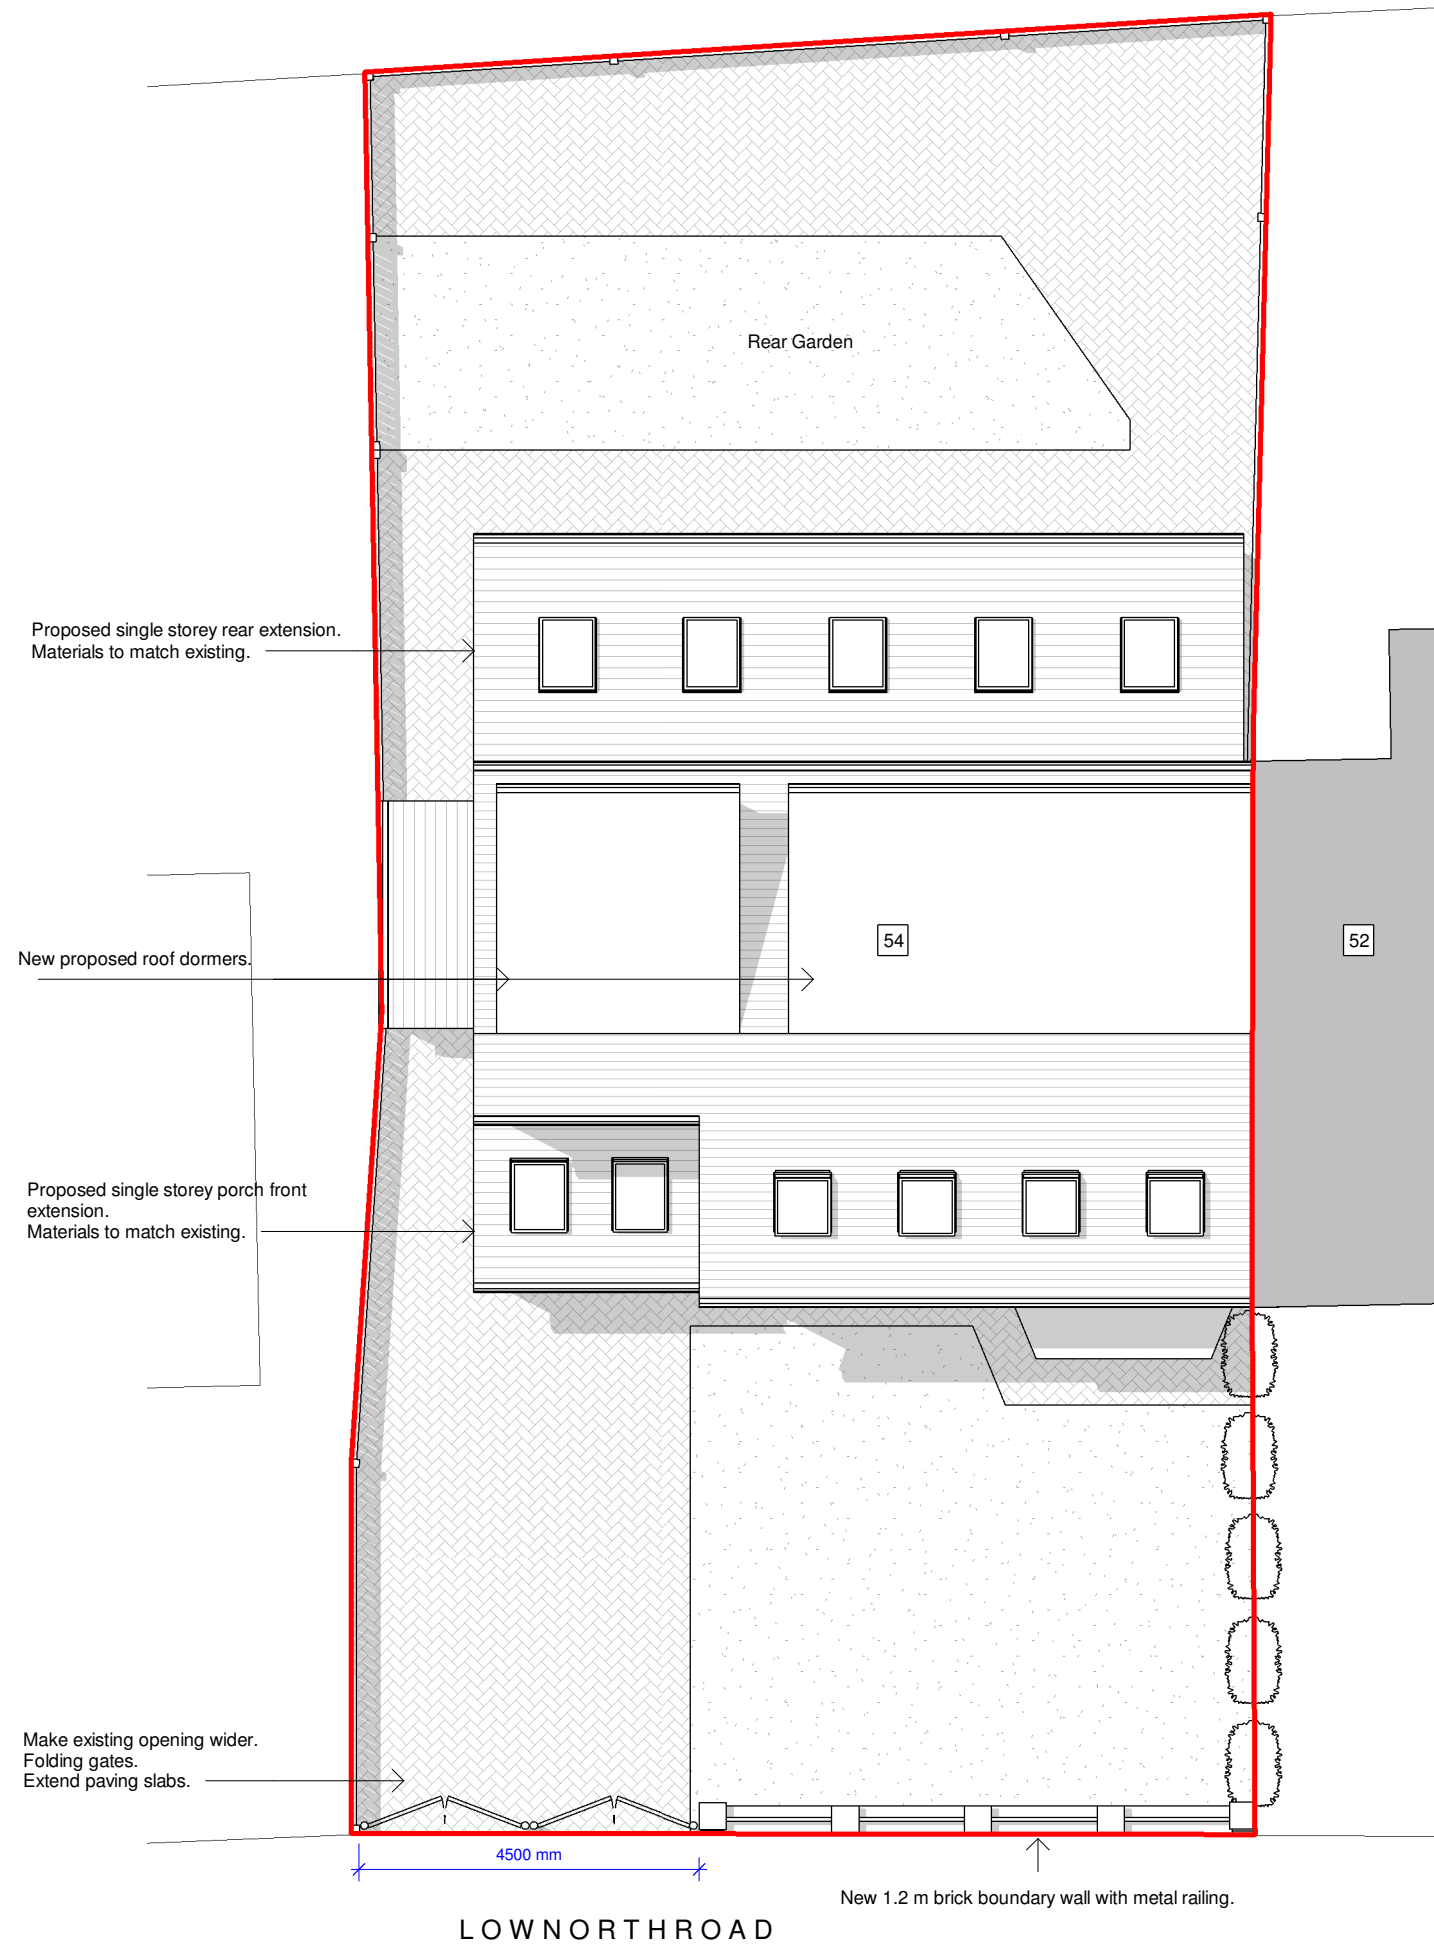

General Notes

The Architect shall have no responsibility for any use made of this document other than for that which it was prepared and issued.

All dimensions should be checked on site. Do not scale from this drawing

To be read in conjunction with all other Consultant's drawings.

The Architect to be immediately notified of any discrepancies.

Copyright on this drawing retained by the Architect.

LEGEND

— Site Boundary

P2	19/07/22	AK	SH	Initial Issue	
P1	27/06/22	AK	SH	Initial Issue	
No.	Date	Dwn	Chk	App	Revision or reason for issue

Client
Lee Grimshaw

create it studios
... leave an impression

Create It Studios (NW) Ltd
Universal Square
Devonshire Street North
Manchester
M12 6JH
info@createitstudios.co.uk

Project Title
54 Lownorth Rd, Wythenshawe, M22 0JZ

Scale / North Point
1 : 100

Drawing Title
Proposed Site Plan

Drawing Number A1446(02)AP001	Revision P2
Drawing Status Preliminary	

0 1 2 3 4m
1:100