


Revision Number	Revision Date	Revision Description
-----------------	---------------	----------------------




1 Front Existing
1 : 100

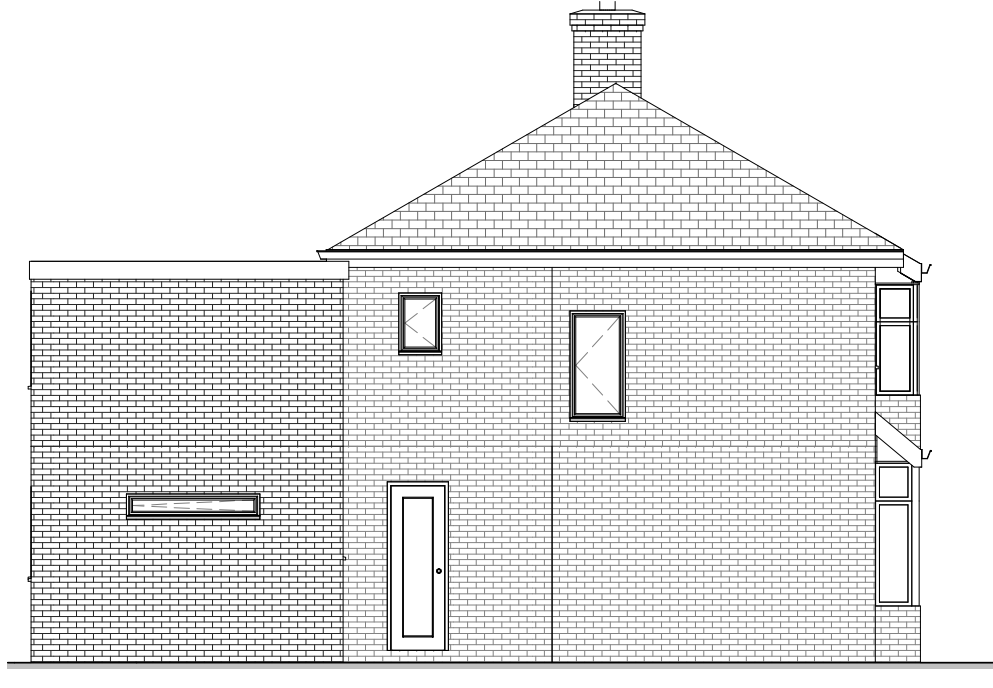

2 LHS Existing
1 : 100



3 Rear Existing
1 : 100

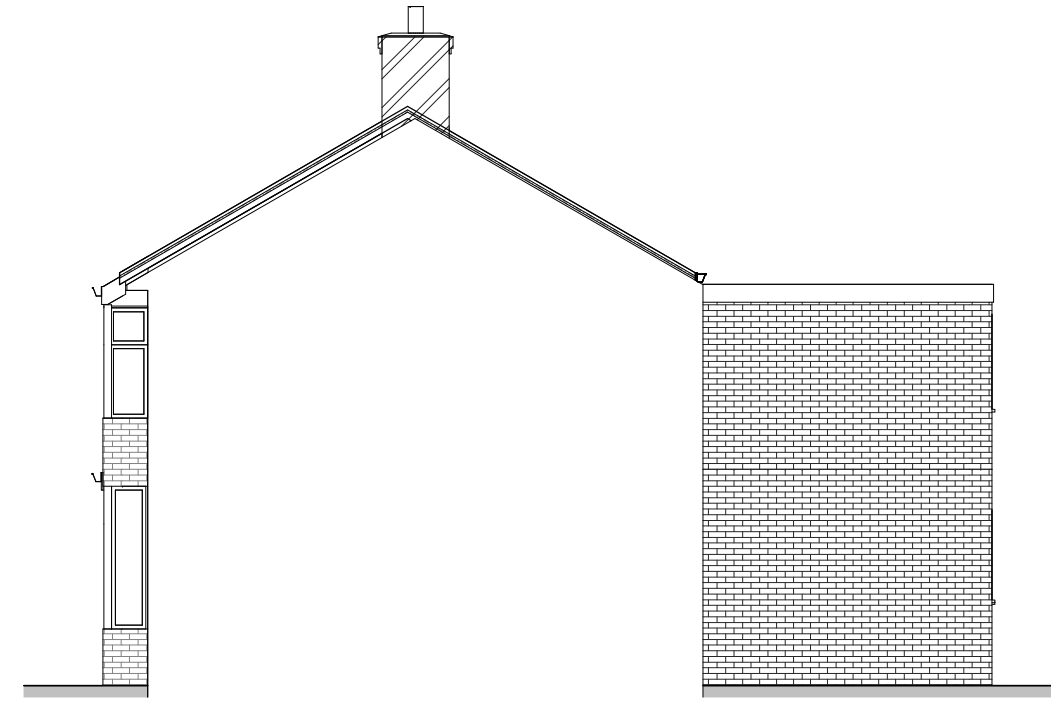


4 RHS Existing
1 : 100




5 Front Proposed
1 : 100



6 LHS Proposed
1 : 100

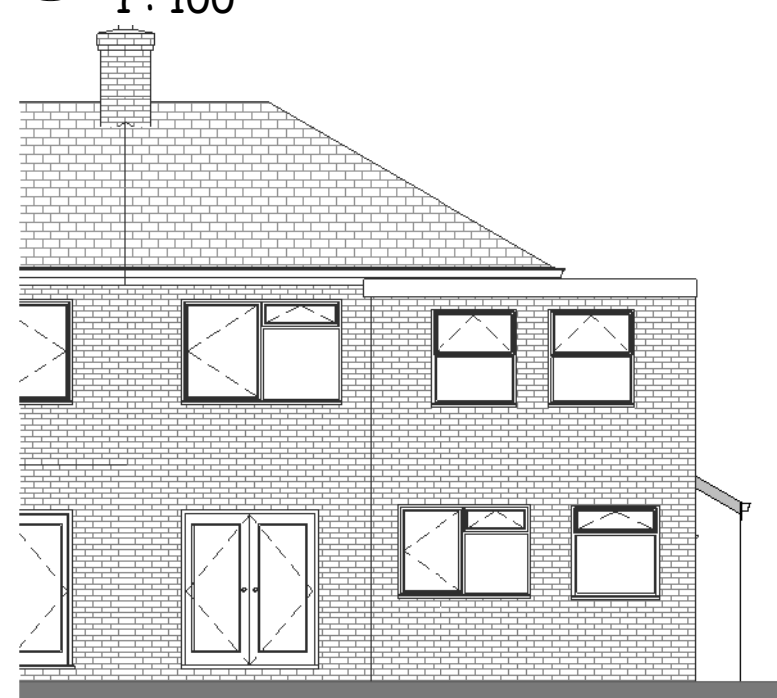


7 Rear Proposed
1 : 100

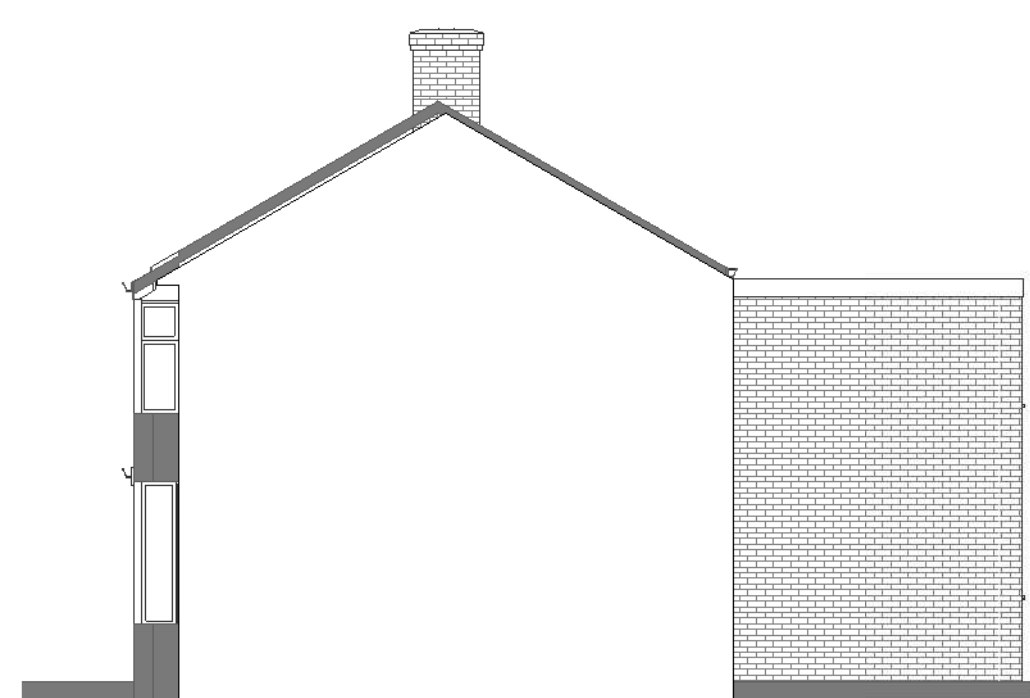

8 RHS Proposed
1 : 100




15 Front Camera

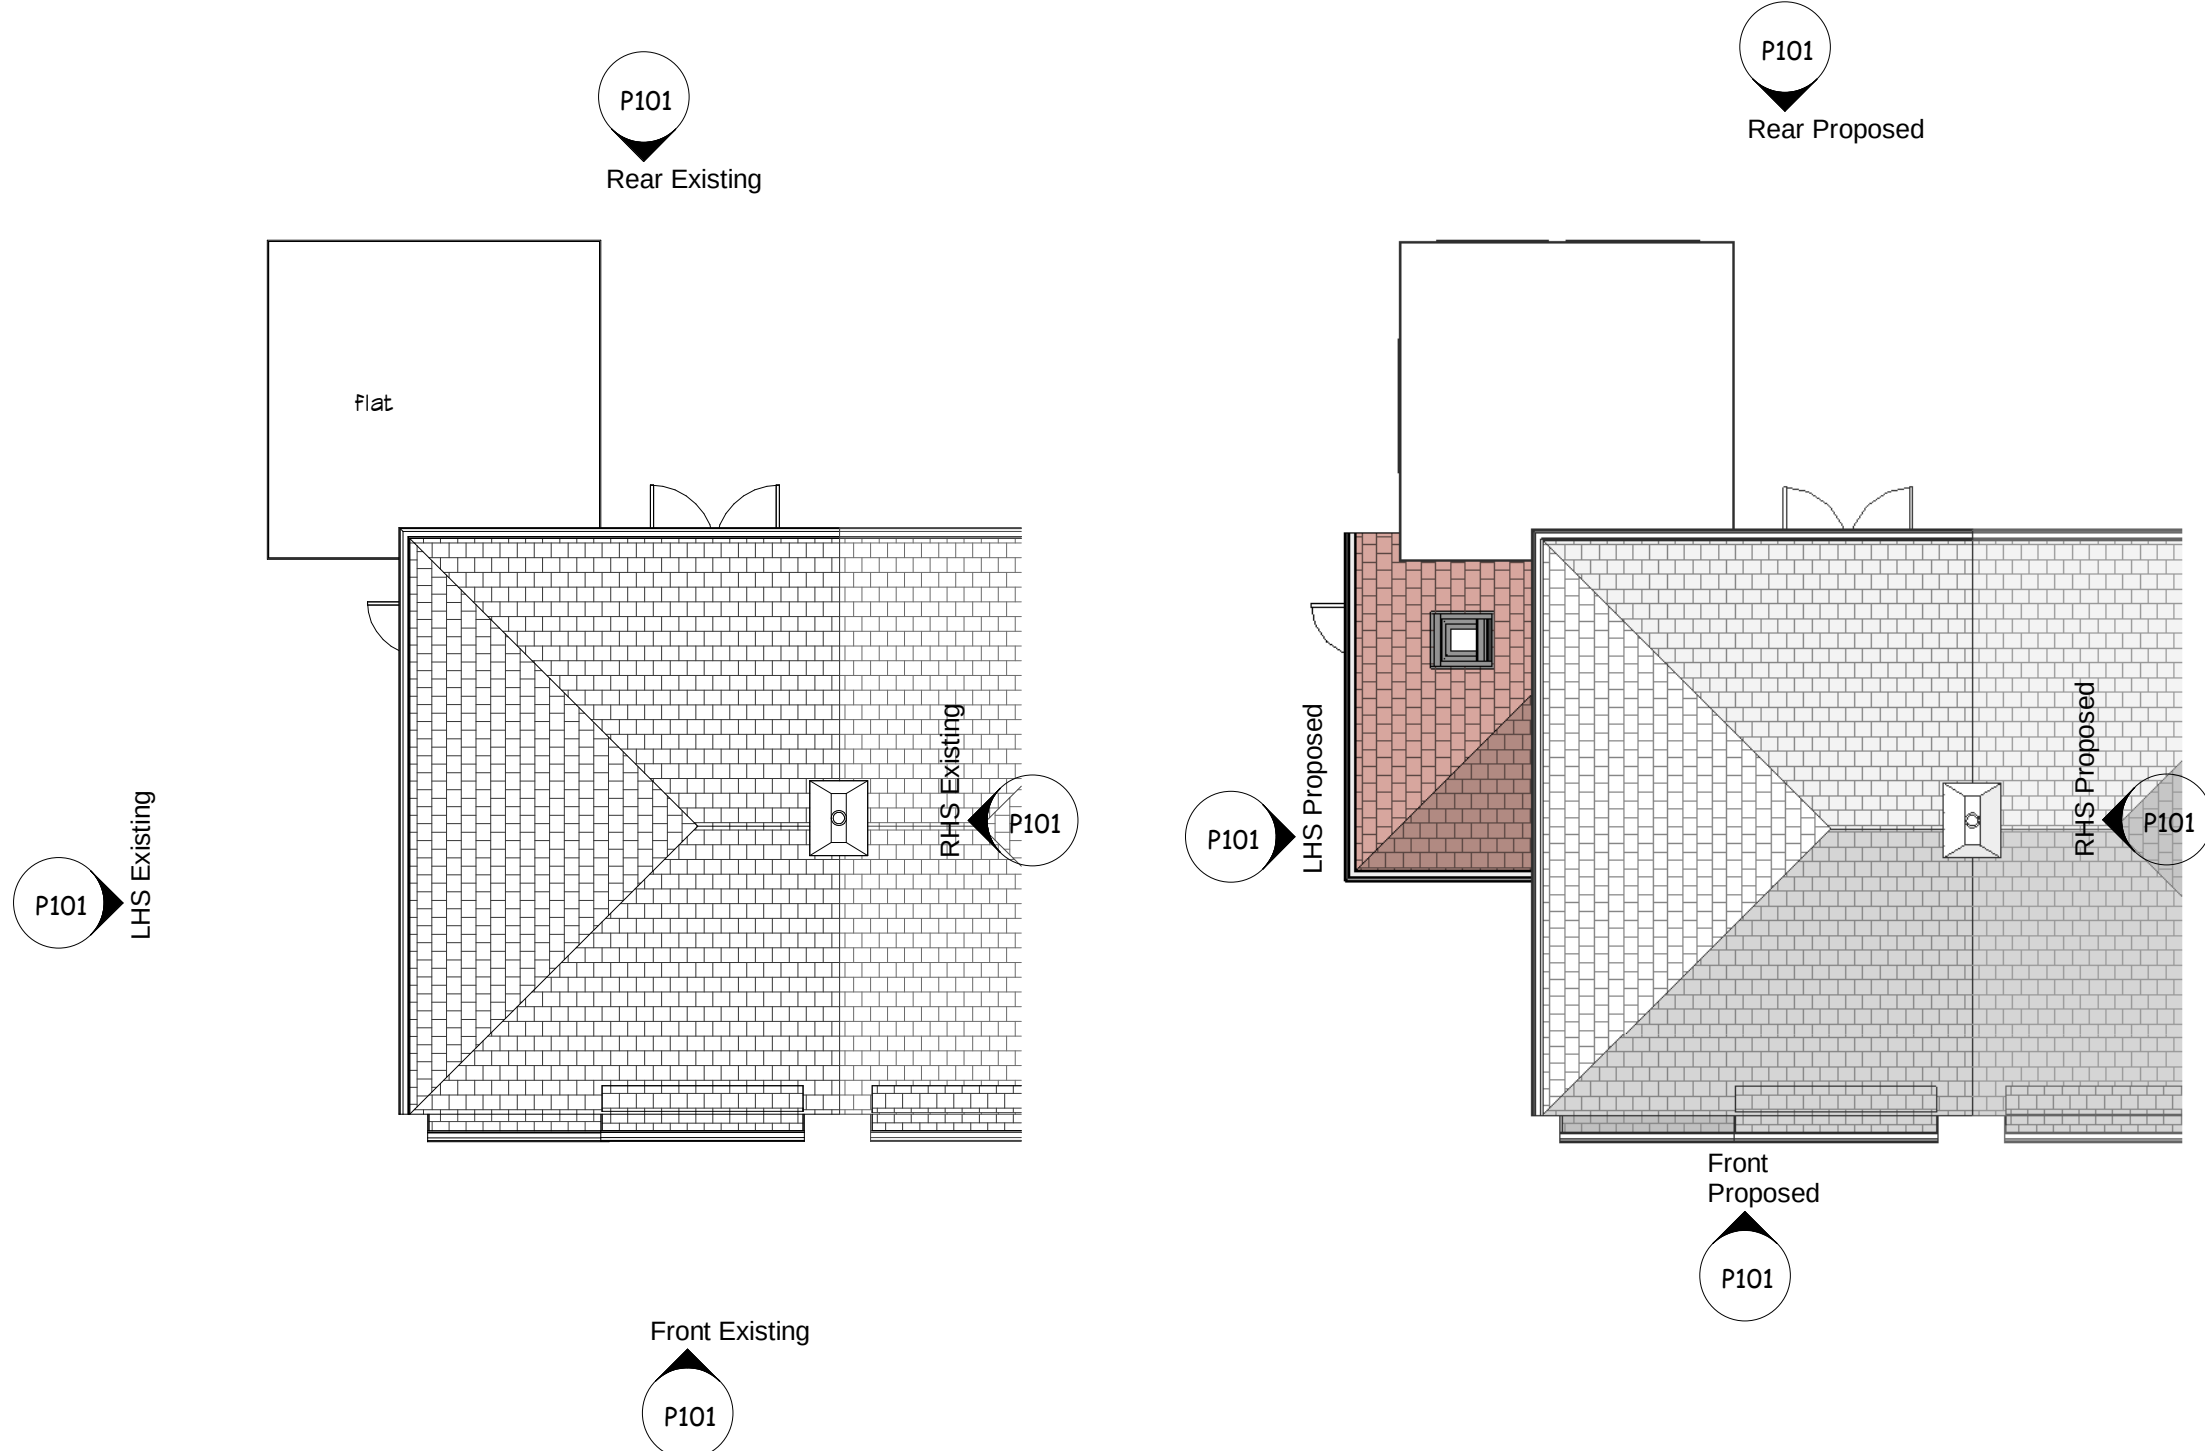


9 Roof Plan Existing
1 : 100


12 Roof Plan Proposed
1 : 100

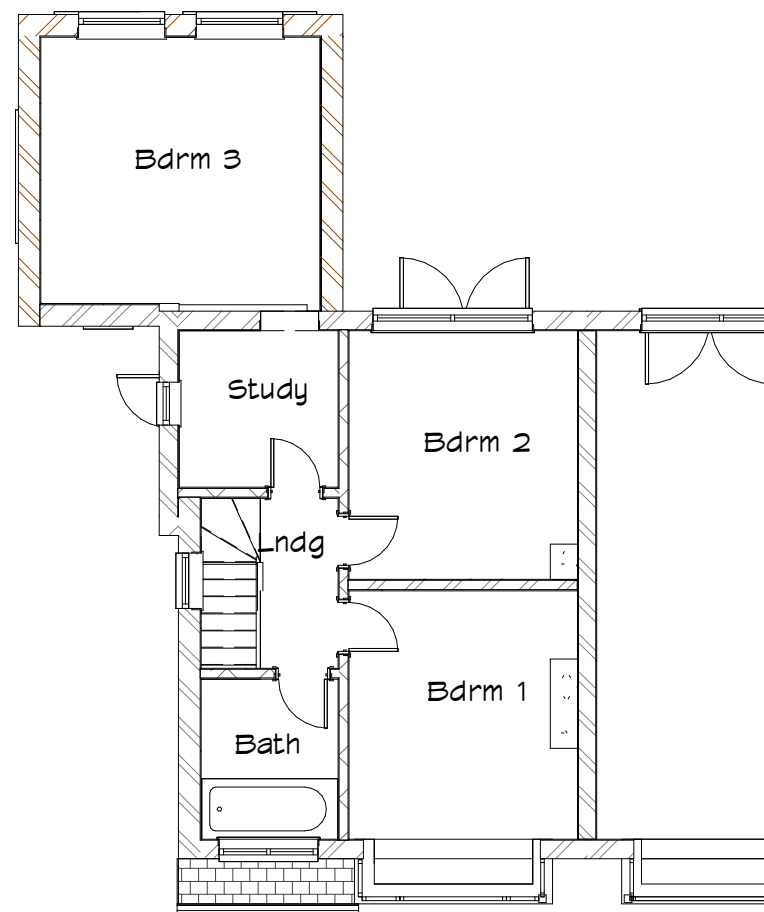


10 L1 First FFE Existing
1 : 100

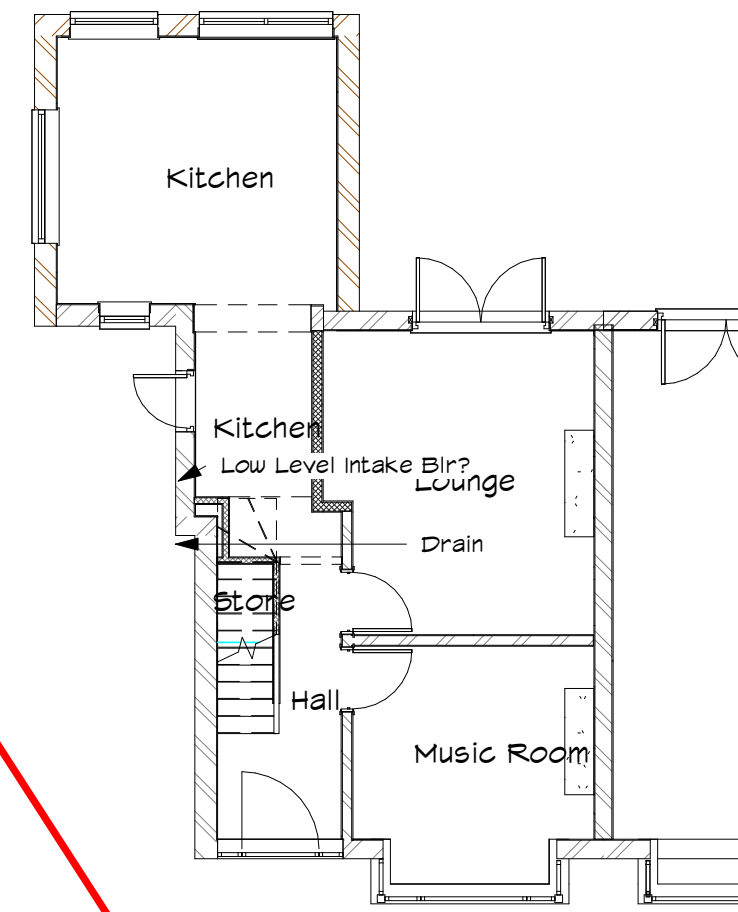


11 L0 Ground FFE Existing
1 : 100

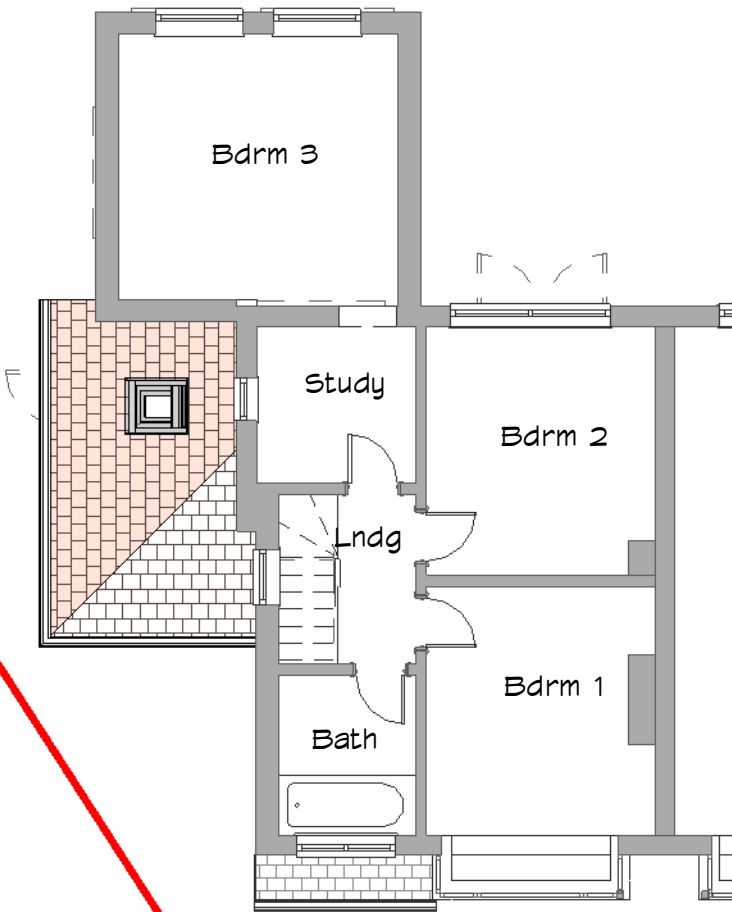

13 1 First FFE proposed
1 : 100

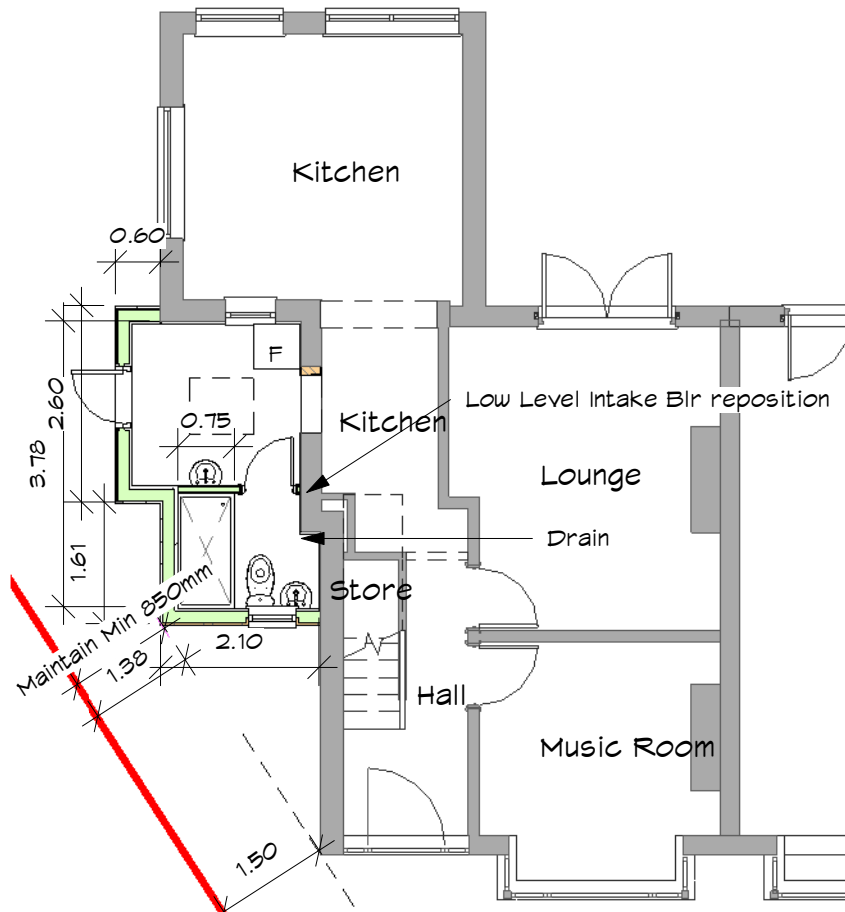

14 0 Ground Proposed
1 : 100

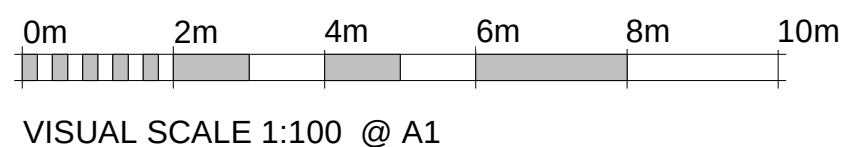

VISUAL SCALE 1:100 @ A1

Sheet List	
Sheet Number	Sheet Name
P100	Location
P101	Plans and Elevations

These are Planning drawings and should not be used for construction. All structural elements are illustrative and dimensions are estimates - no calculations have been completed or specification for building regulations.

Date	Revision

Client Andrew Wood

Job No Wood-Mereland

Site 5 Mereland Avenue Didsbury
M20 6SF

Project Side Extension

Status Planning A

plans and planning
Petworth Lodge
1a Hillbrook Rd
Bramhall
Stockport SK7 2BT

Email - pfkirke@gmail.com Tel - 07710 820611
www.plansandplanning.co.uk

Drawing No; P101 -

Drawing; Plans and Elevations

Print to Scale on A1 16/11/2022 10:37:38