


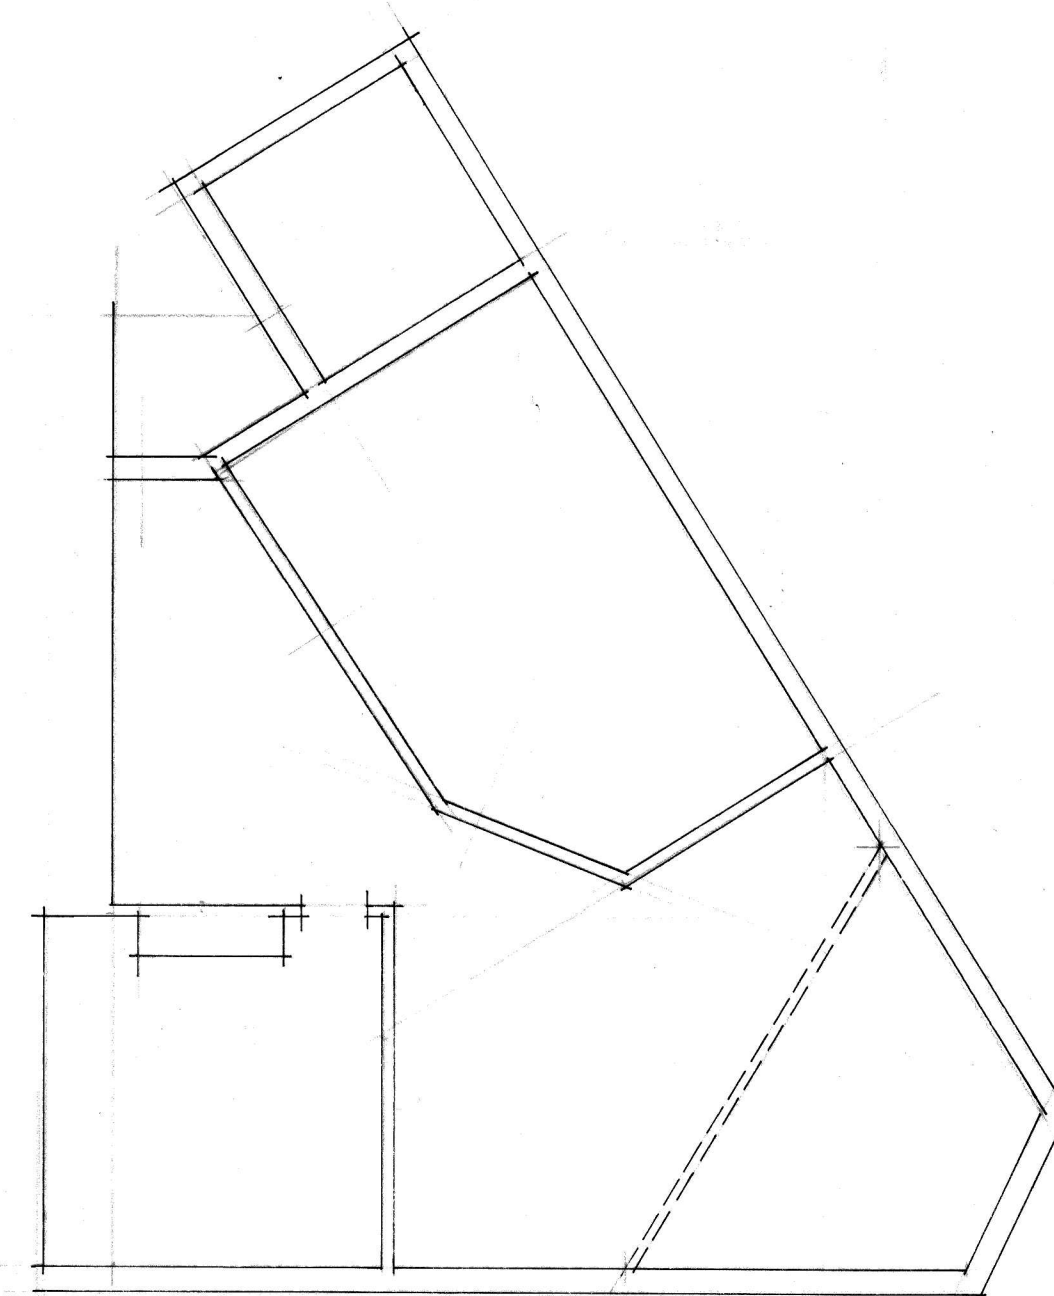


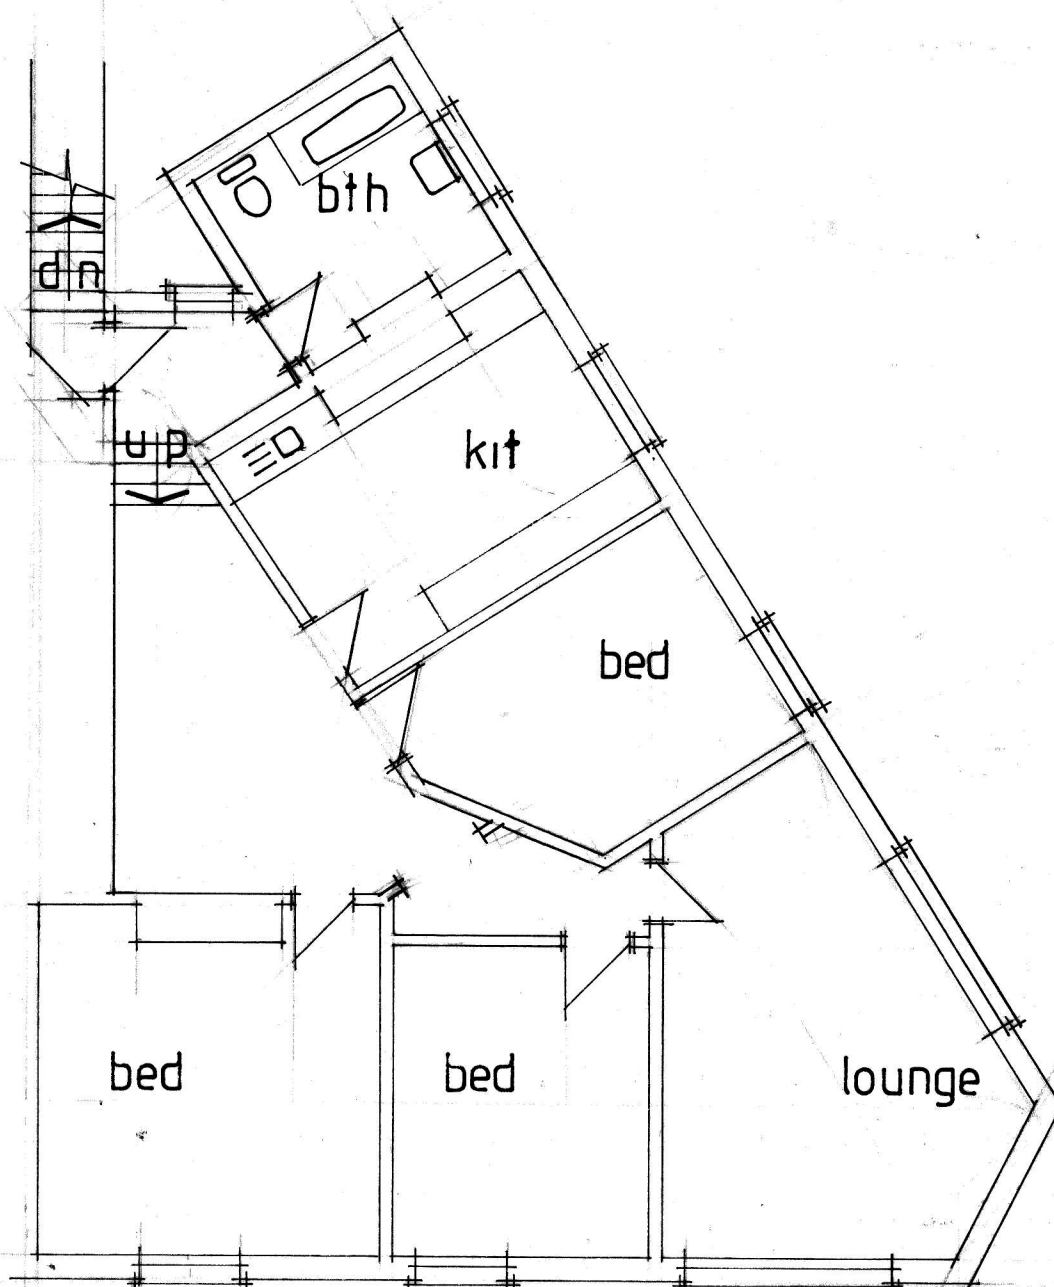


Roofspace

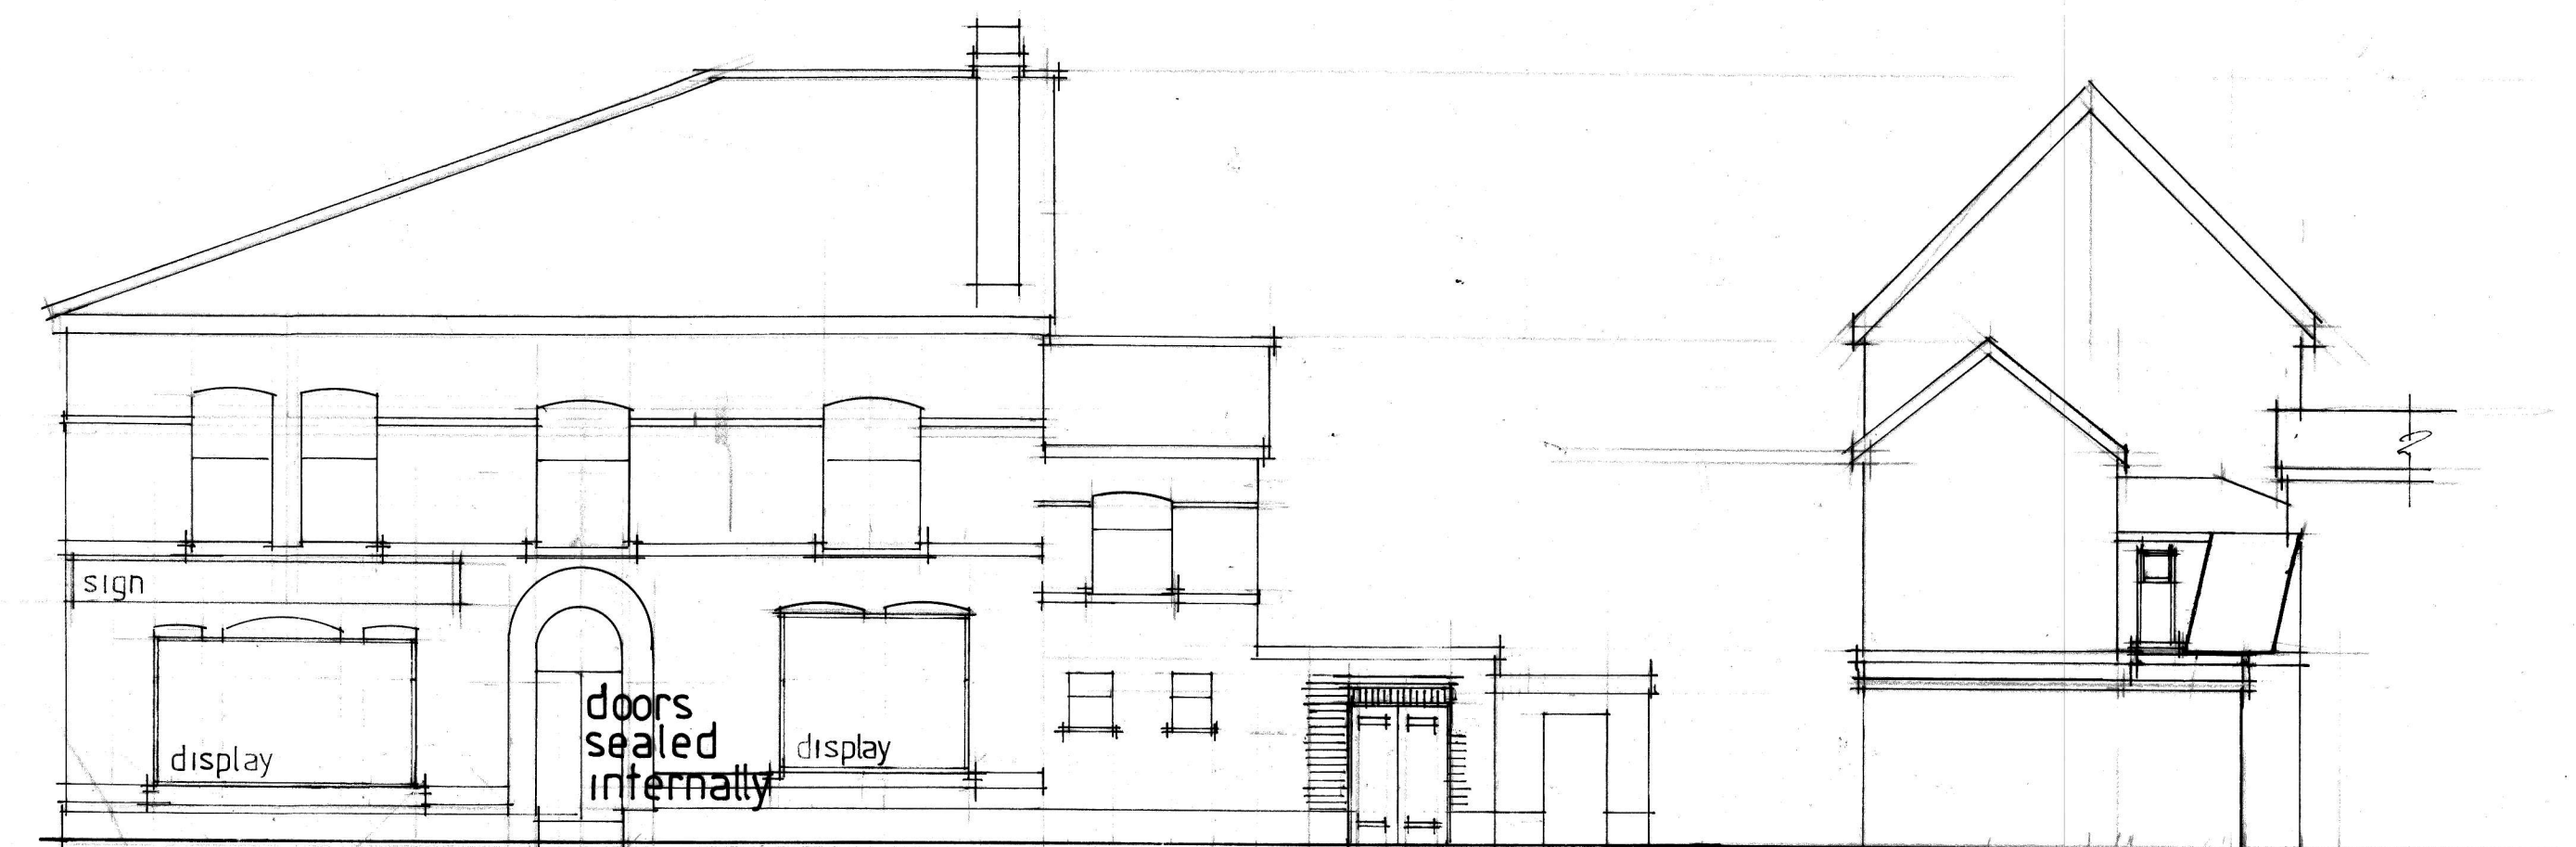


First Floor (no change)

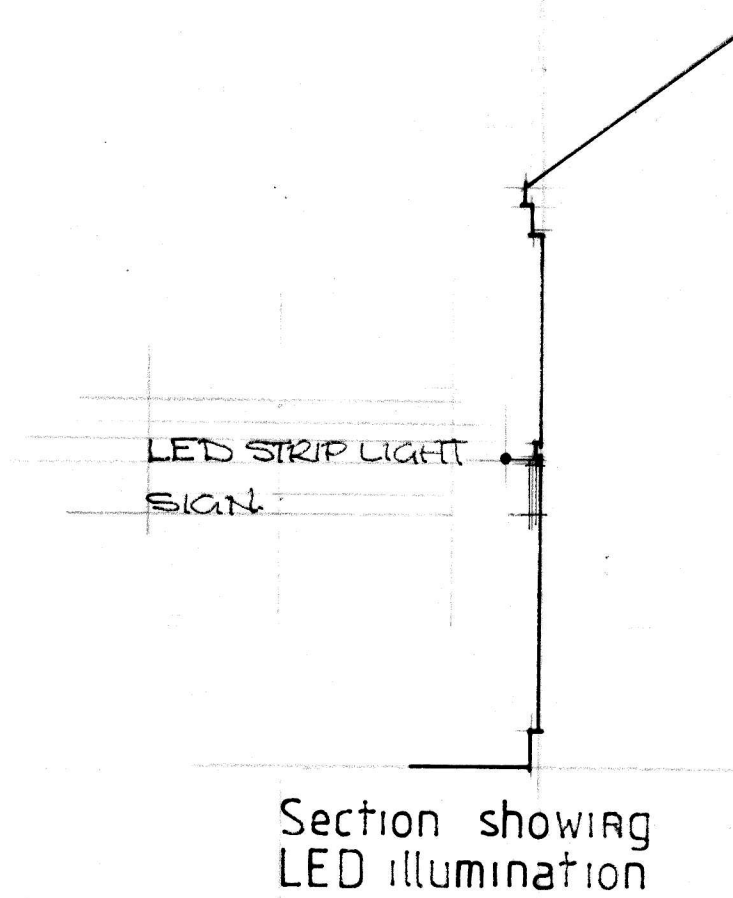


Borwell Street Elevation (no change)

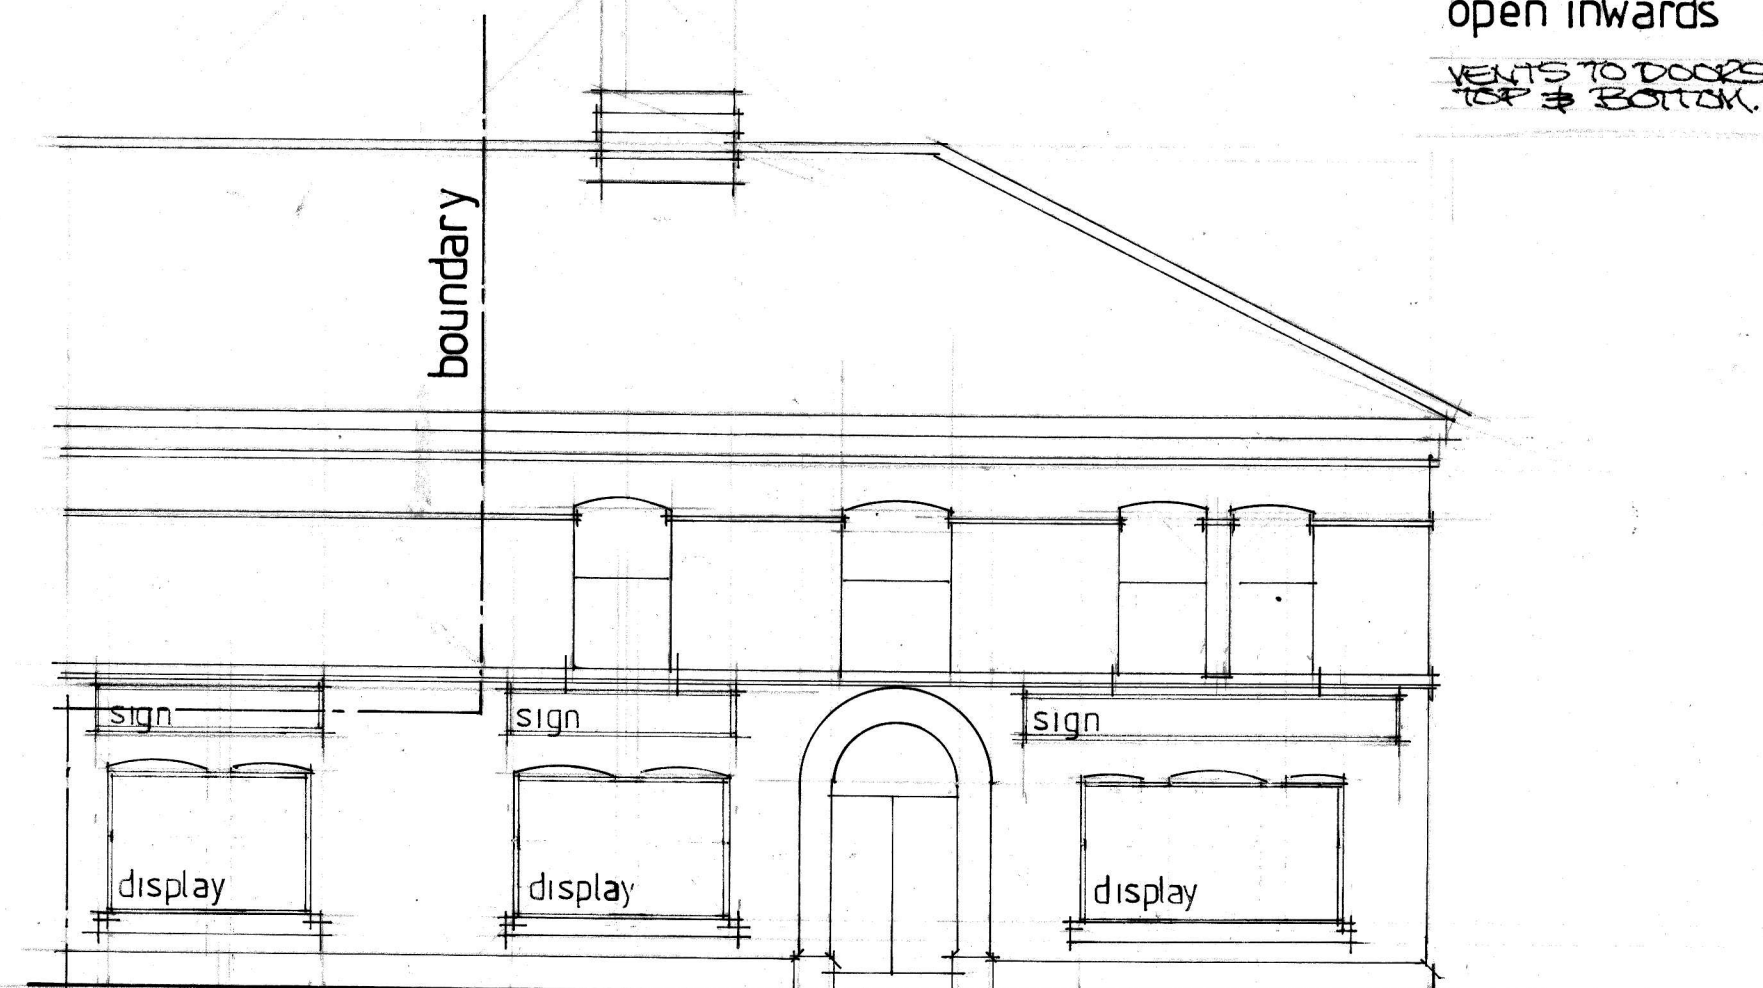

Gorton Lane Elevation (no change)

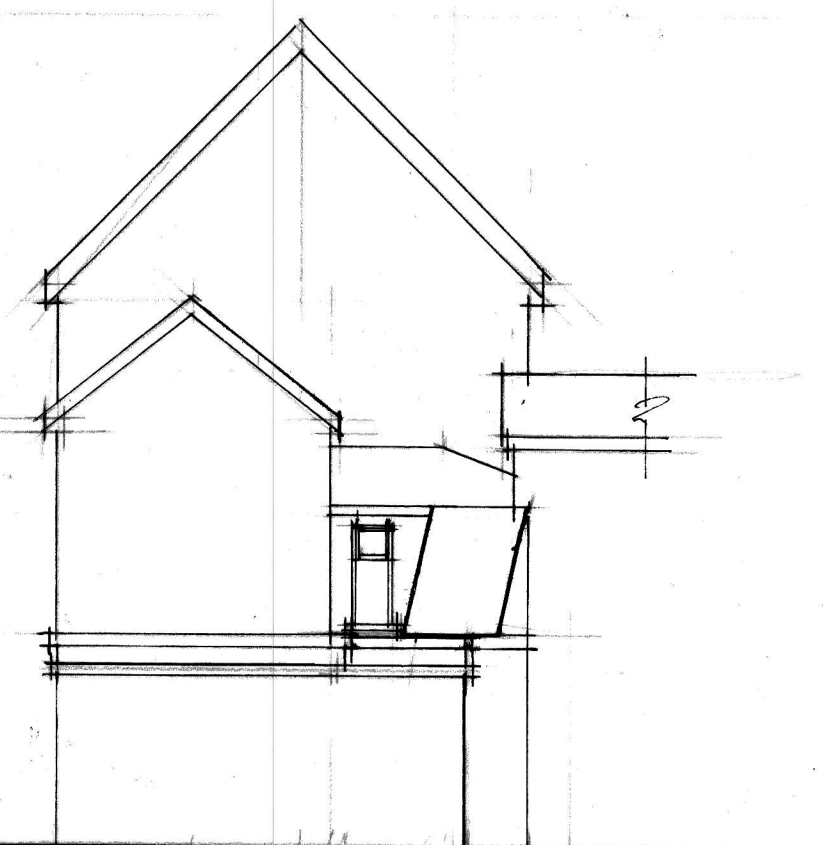

Rear Elevation (no change)

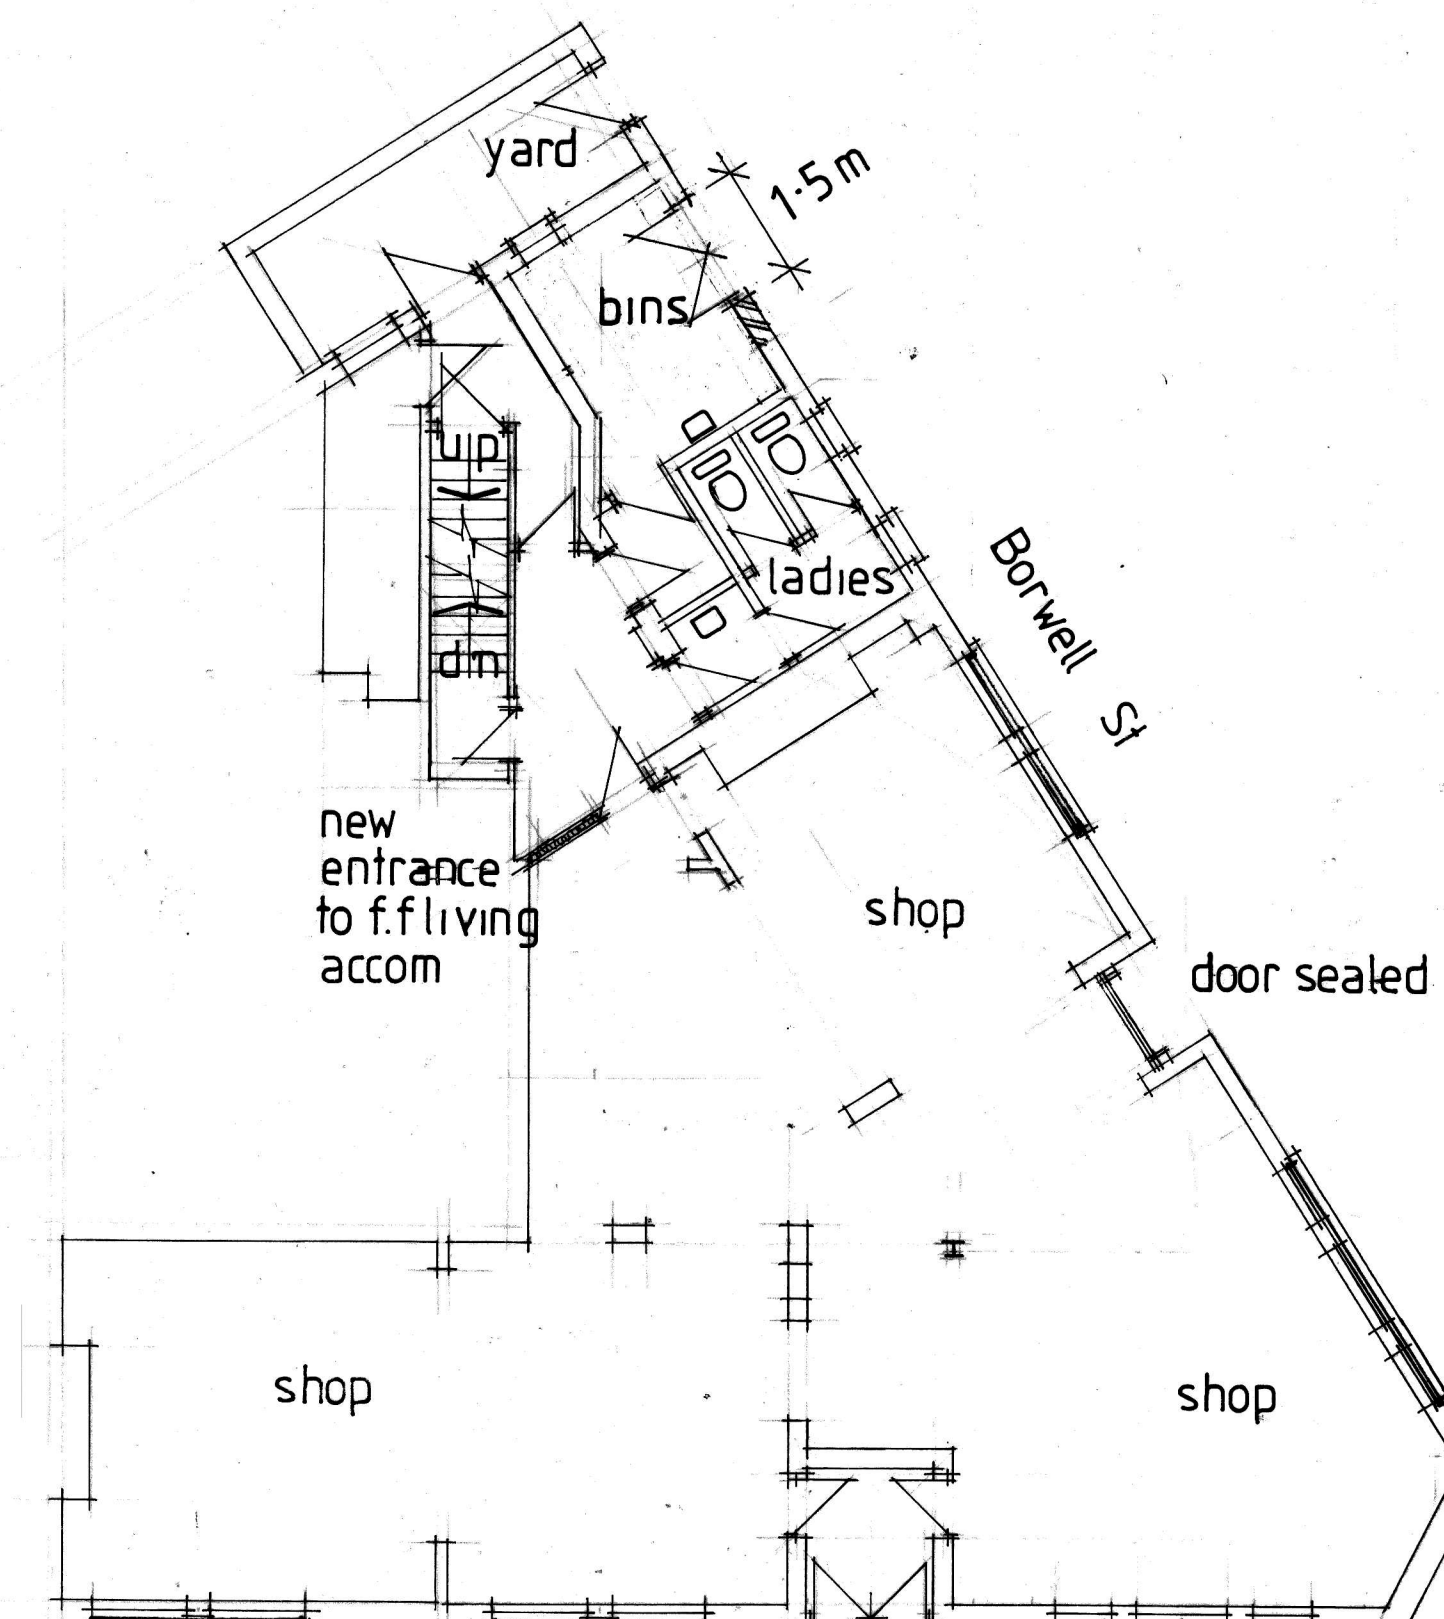

Ground Floor

No: 2A	Revision: SIGNAGE, DISPLAY BOARDS & ILLUMINATION LED STRIP LIGHTS	Date: 18/12/22	Initial: CTW
ALPHA DESIGN 11 GILDA CRESCENT ROAD ECCLES M30 9AG TELEPHONE :0161 707 5533			
Project: 548 Gorton Lane Gorton Mcr			
Title: Floor Layouts and Elevations (proposed)			
Scale: 1/100 Date: March 22 Initial: CTW			
Drg. No: 2A			