



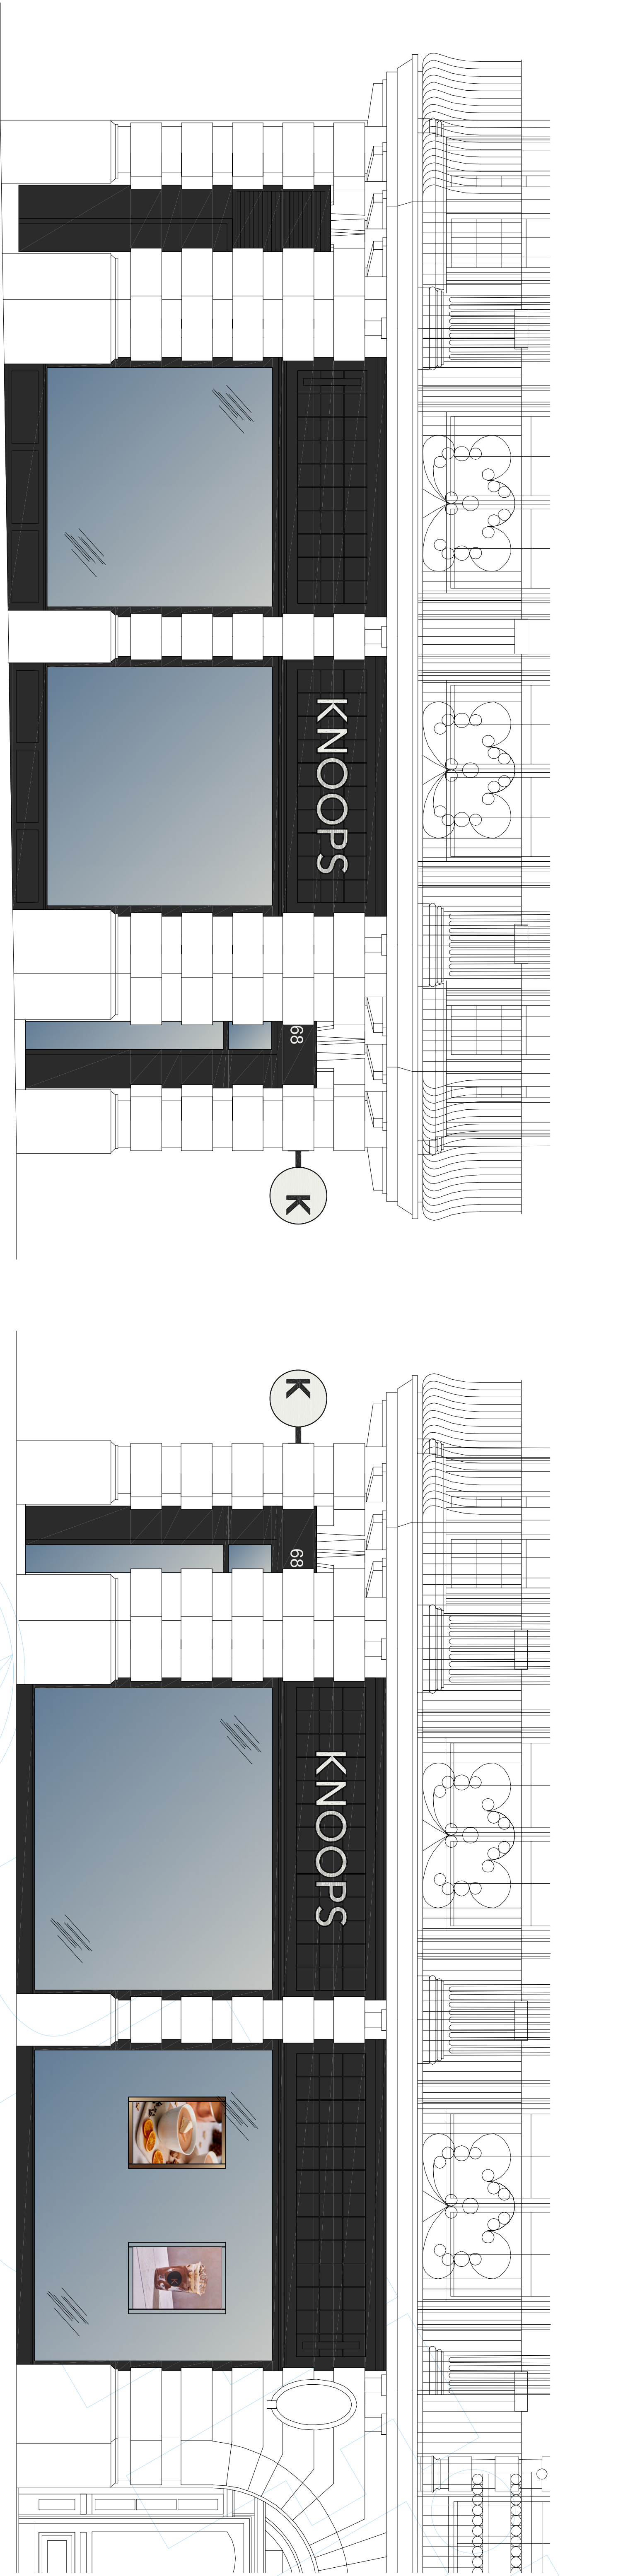

KING STREET SOUTH ELEVATION

CROSS STREET ELEVATION

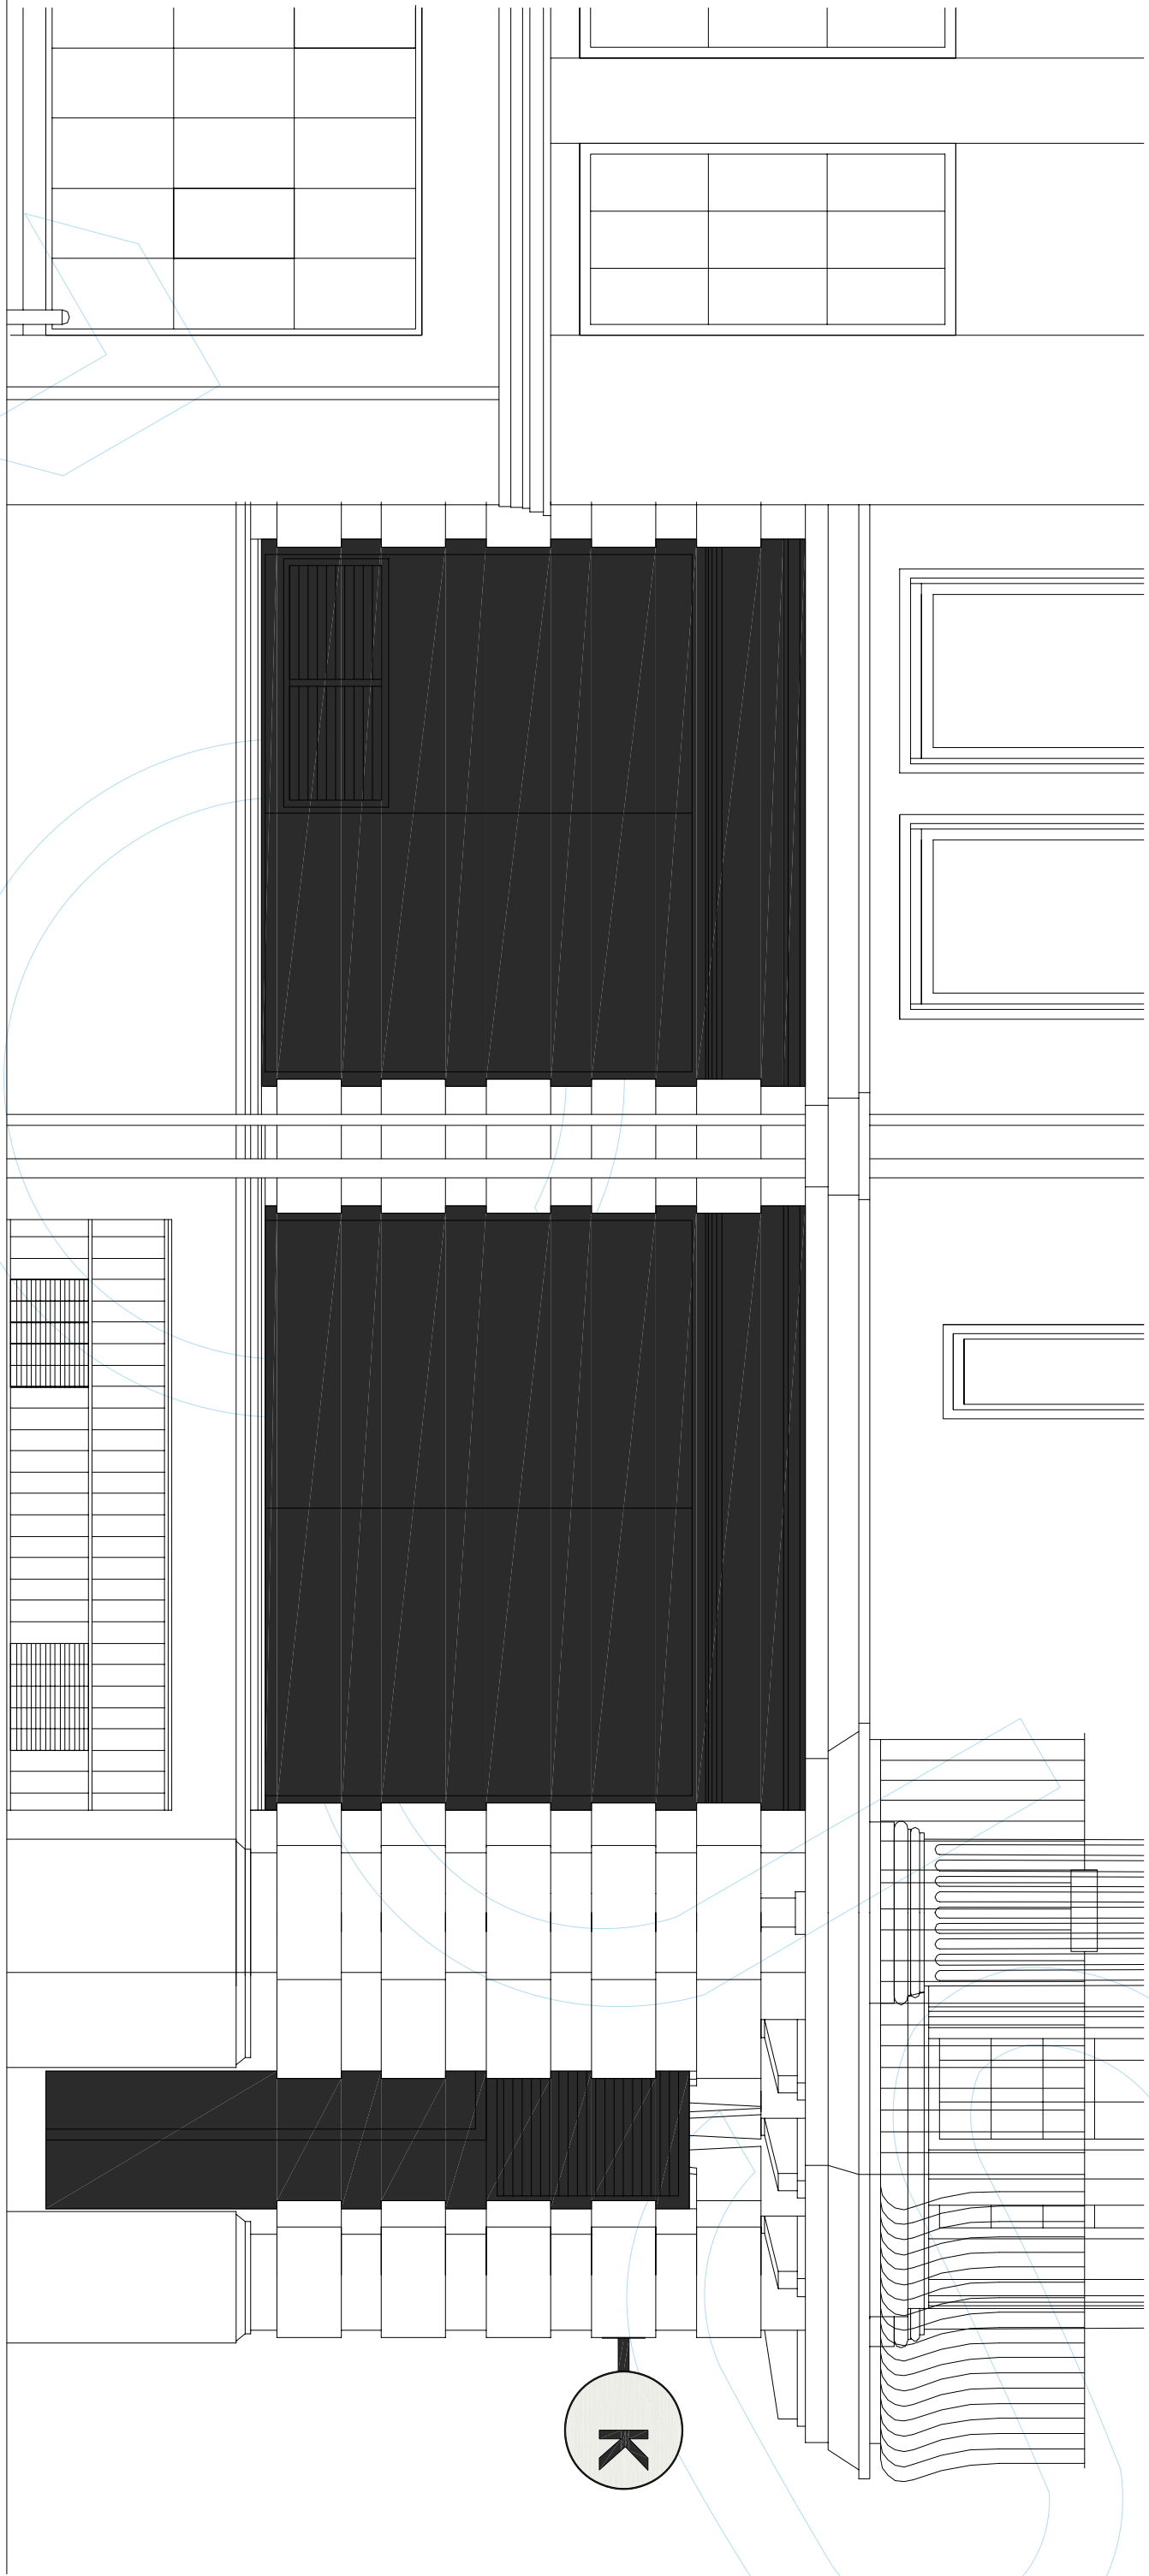

FOUR YARDS ELEVATION

**KNOOPS**

Expertly crafted  
chocolate drinks



**CONSTRUCTION, JOINERY, SHOPFITTING.**

WEB: [www.cjsnw.co.uk/](http://www.cjsnw.co.uk/) - EMAIL: [info@cjsnw.co.uk](mailto:info@cjsnw.co.uk)



© PUFFIN.DESIGN • [info@puffin.design](mailto:info@puffin.design)

Site Address

**68 CROSS STREET  
MANCHESTER  
M2 4JQ**

Drawing Name

**PROPOSED COLOURED  
EXTERNAL ELEVATIONS  
AND SIGNAGE**

Quote Date 15/11/2022 Drawn By SUE JONES

Scale(s) 1:30 @ A0

Drawing Number 5555\_EELEV\_L002

© Copyright Puffin Design Limited/CJS (NW) Ltd.

