



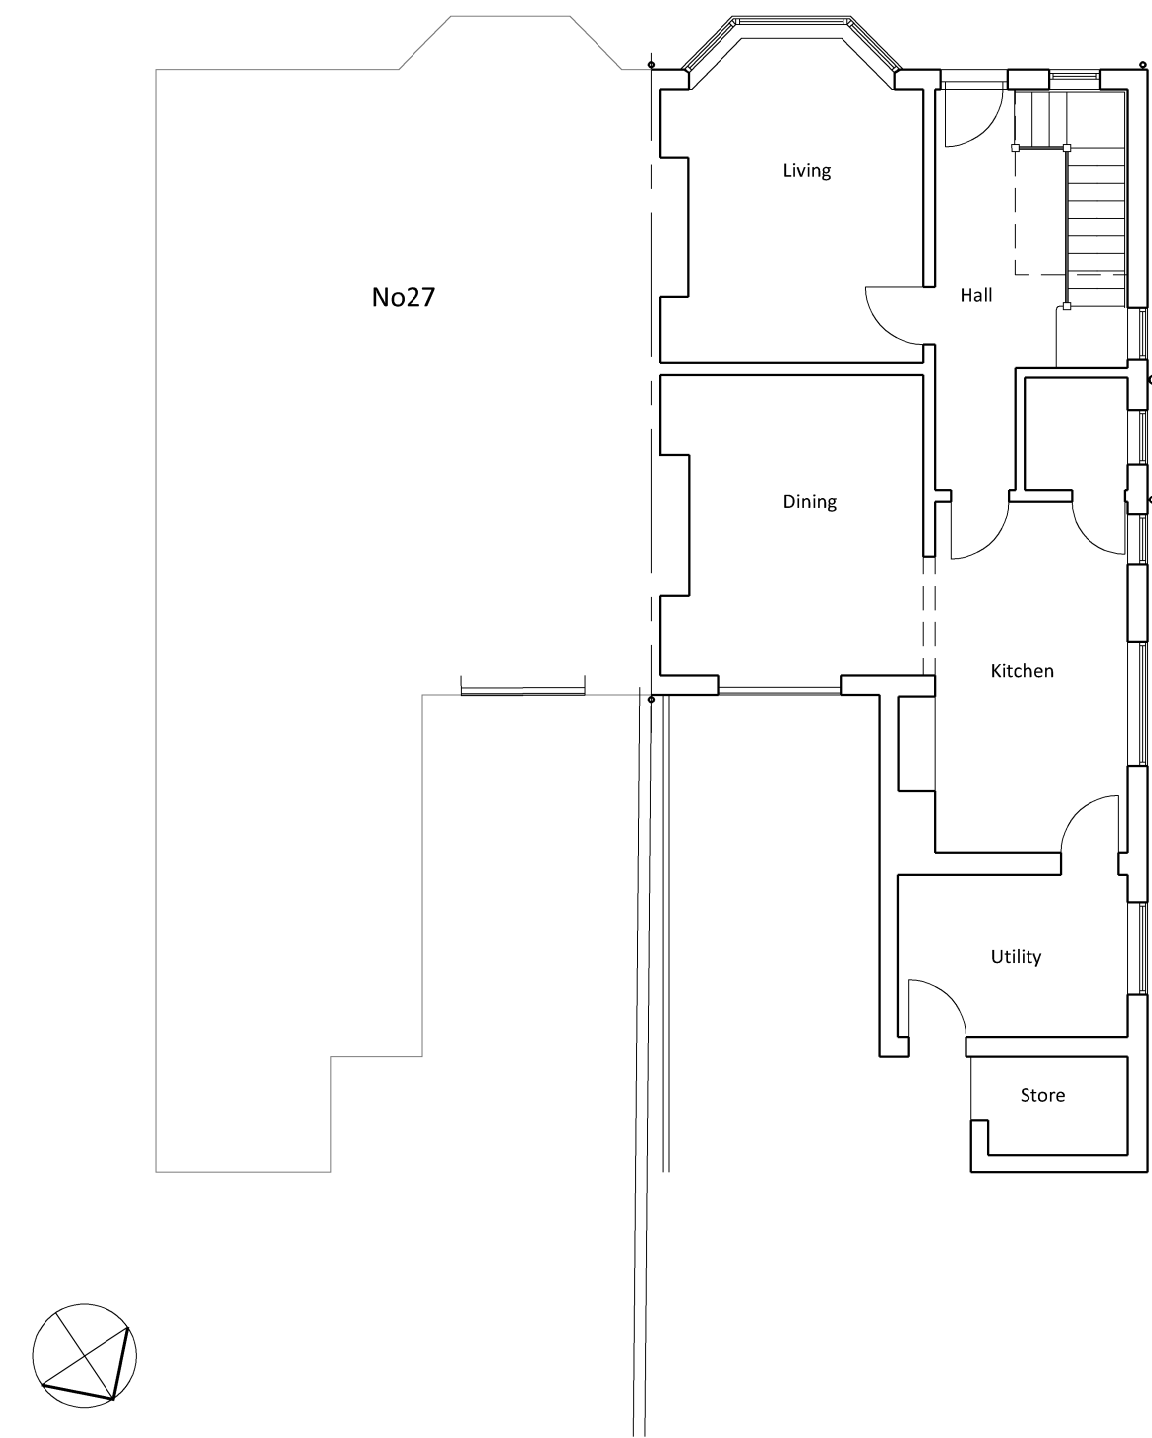


Existing Ground Floor Plan
1:100




Existing Rear Elevation
1:100

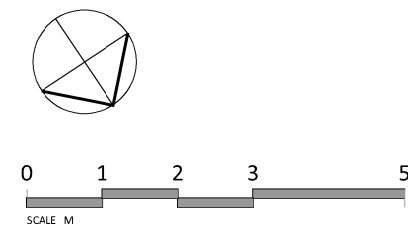

Existing First Floor Plan
1:100

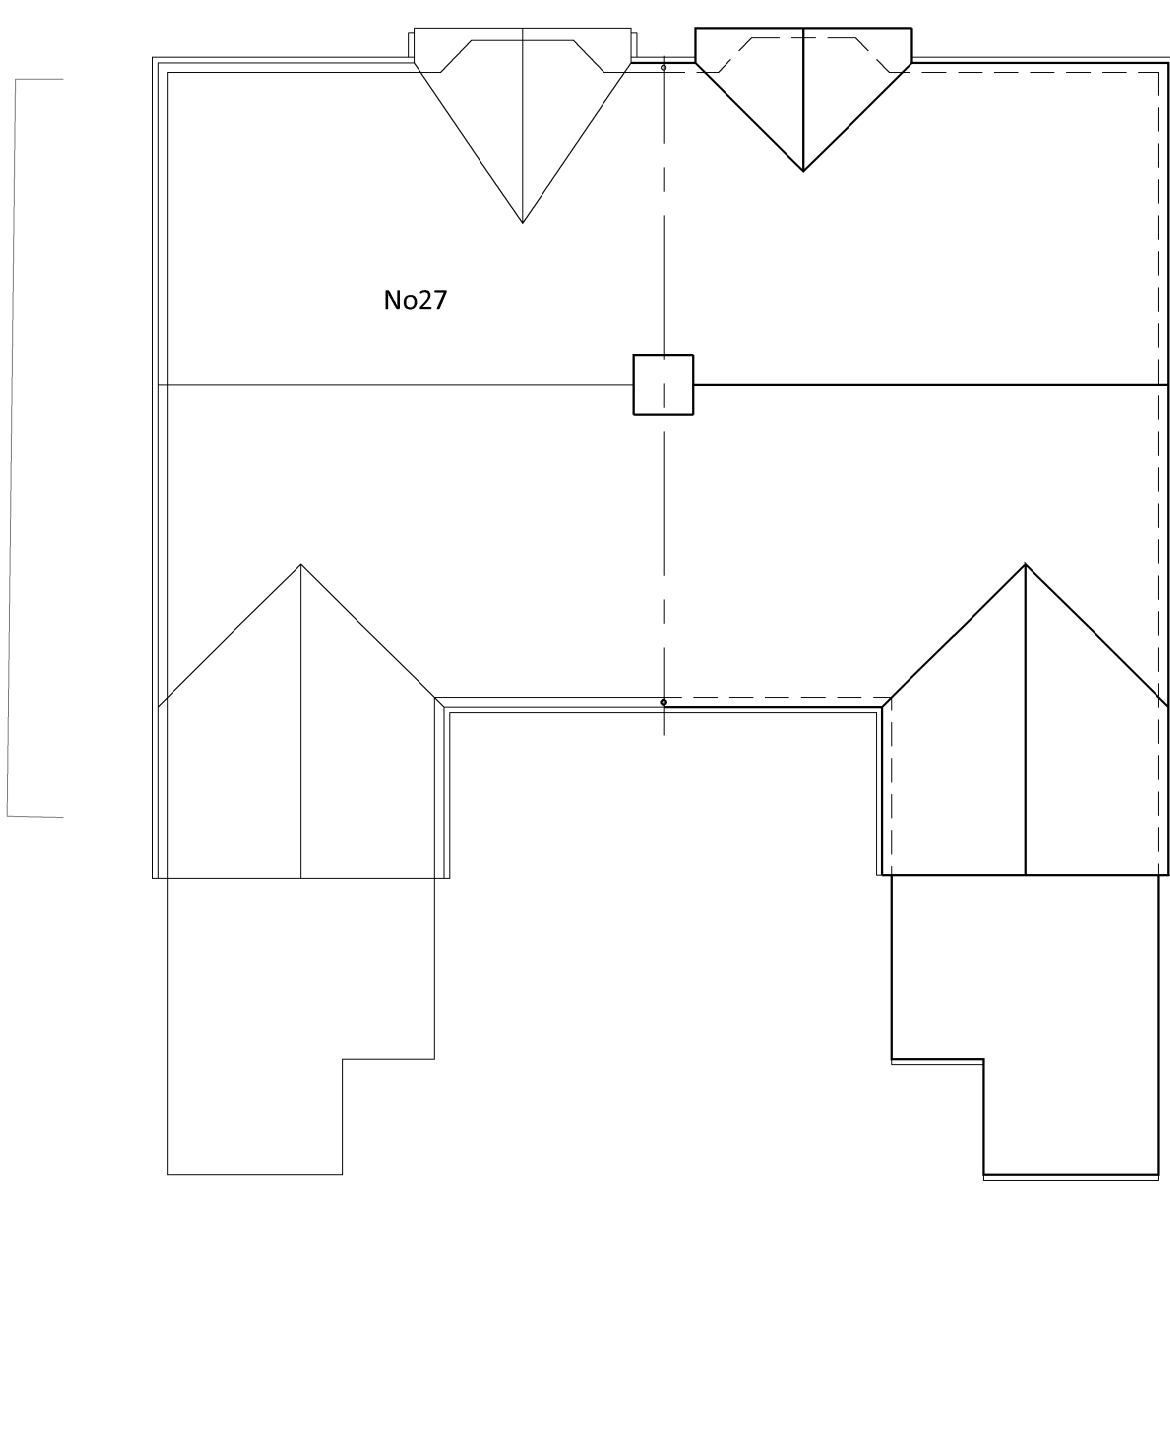

Existing Roof Plan
1:100

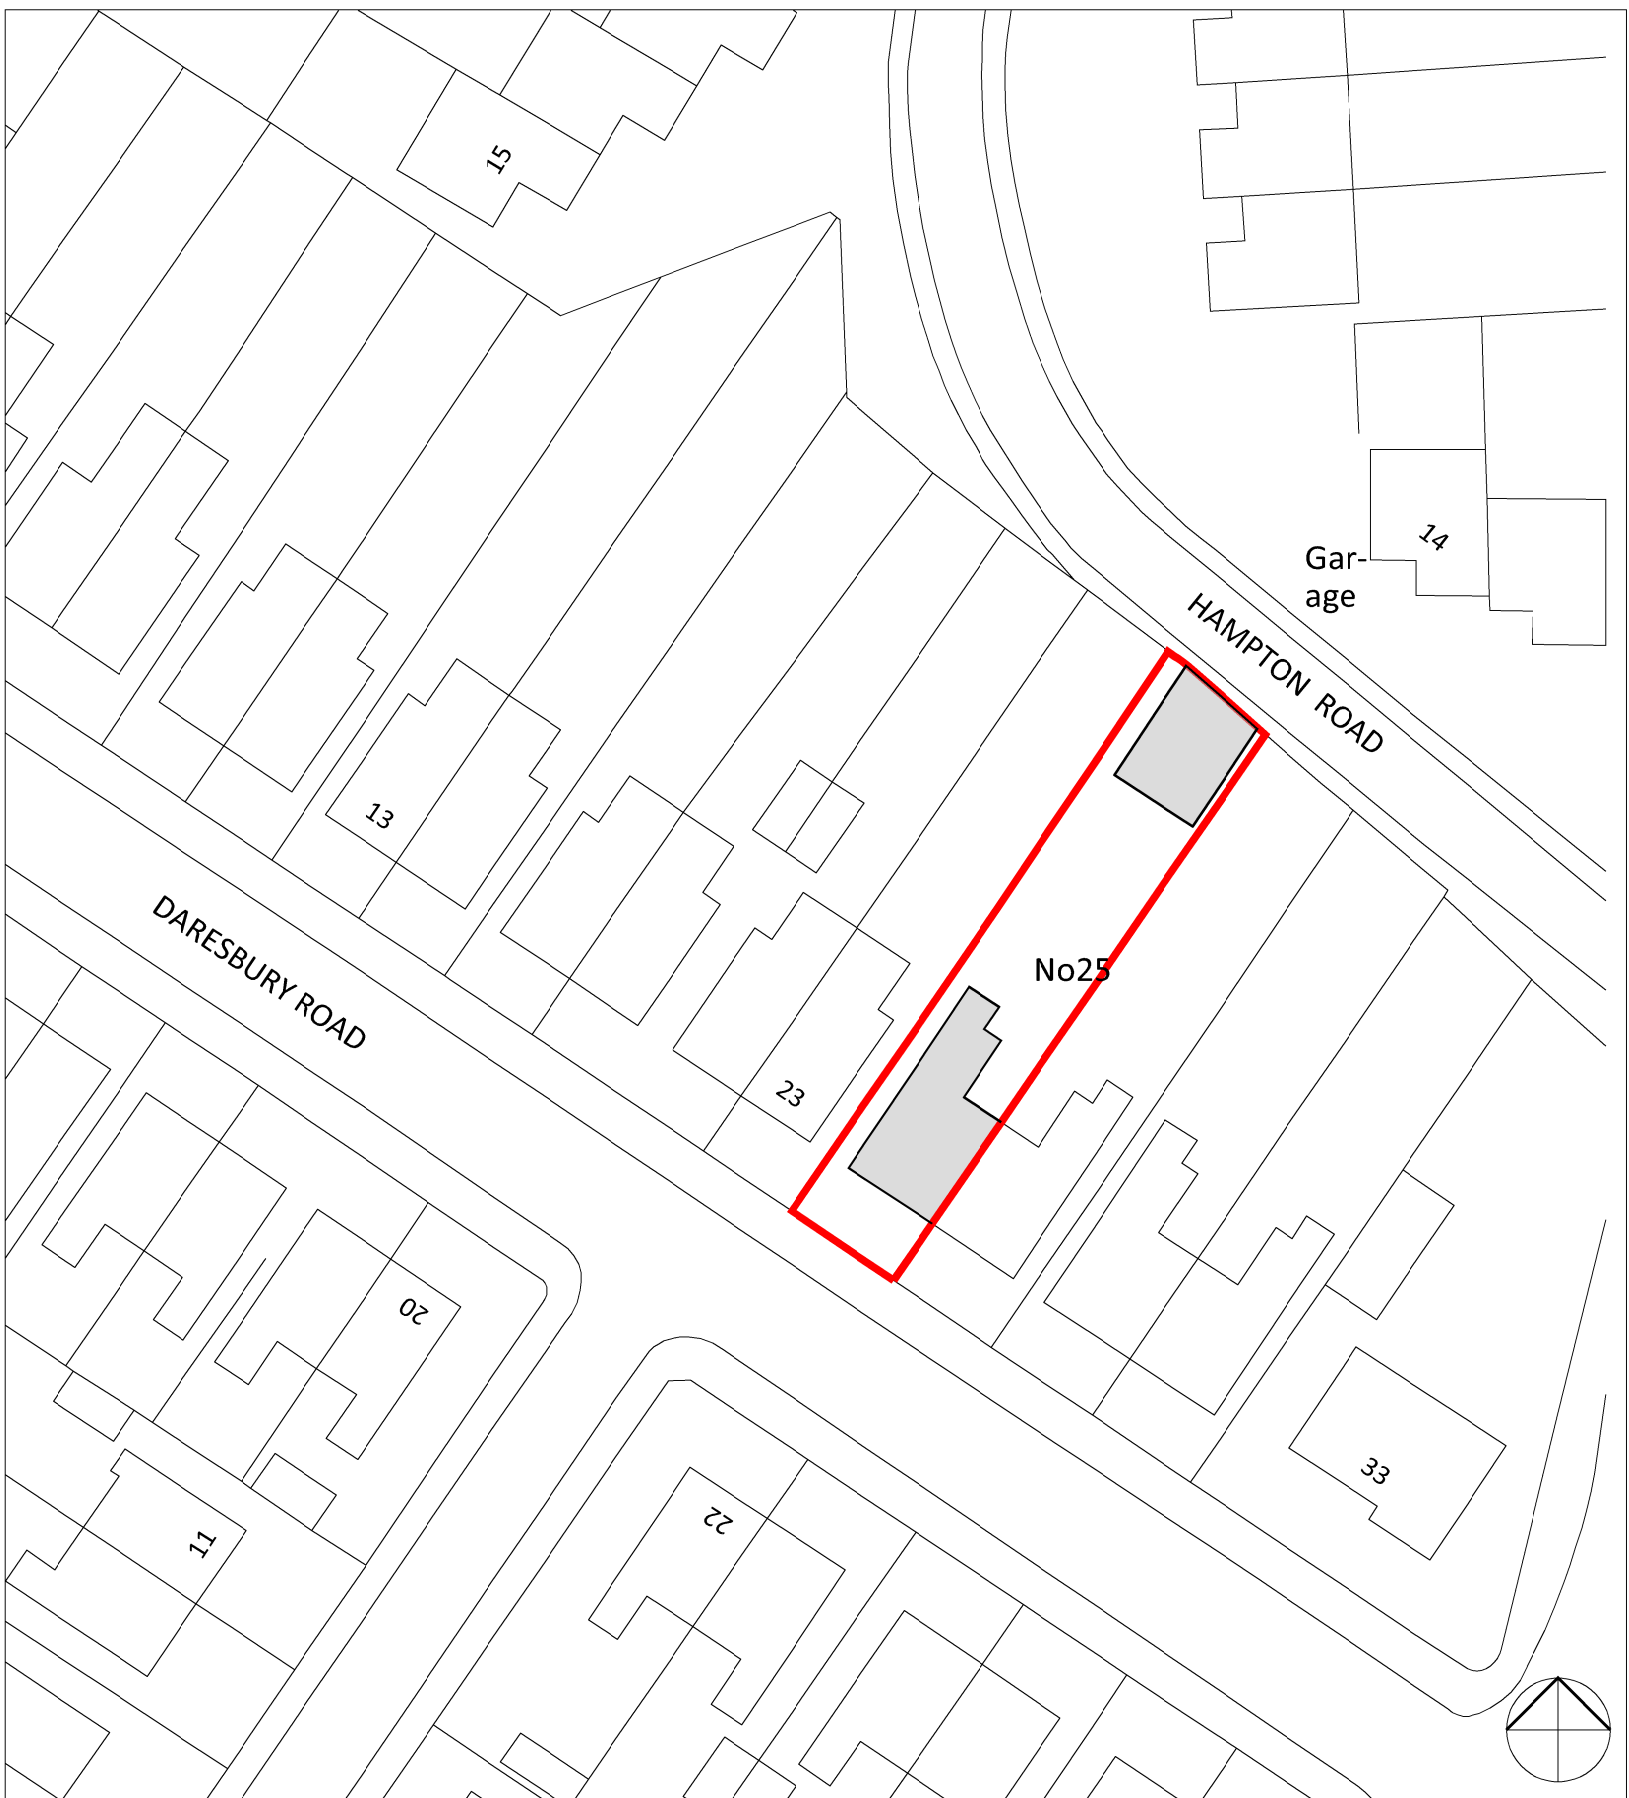


Site Location Plan
1:500



Existing Side Elevation
1:100



Existing Front Elevation to Daresbury Road
1:100

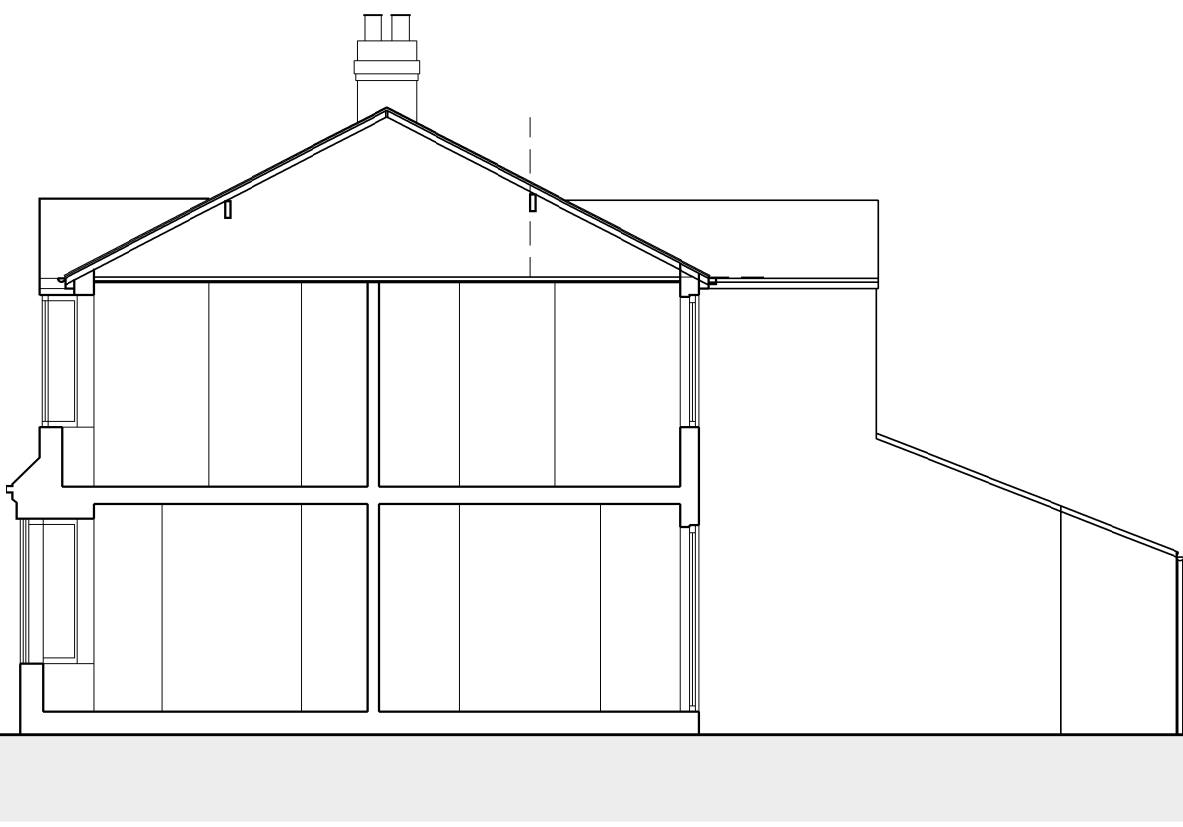

Proposed Side Elevation facing No27
1:100

P1	28.11.2022 PLANNING APPLICATION		
GB			
rev	date/mths	description	
project			
EXTENSIONS & ALTERATIONS			
location			
25 DARESBUARY ROAD			
client			
MR B COX			
drawing title			
EXISTING PLANS AND ELEVATIONS			
dwg purpose			
PLANNING			
scale	1:100	drawn	GB
@ sheet size	A1	date	Nov 2022
21002-001		P1	
drawing number		revision	