




KEY PLAN
1:1000

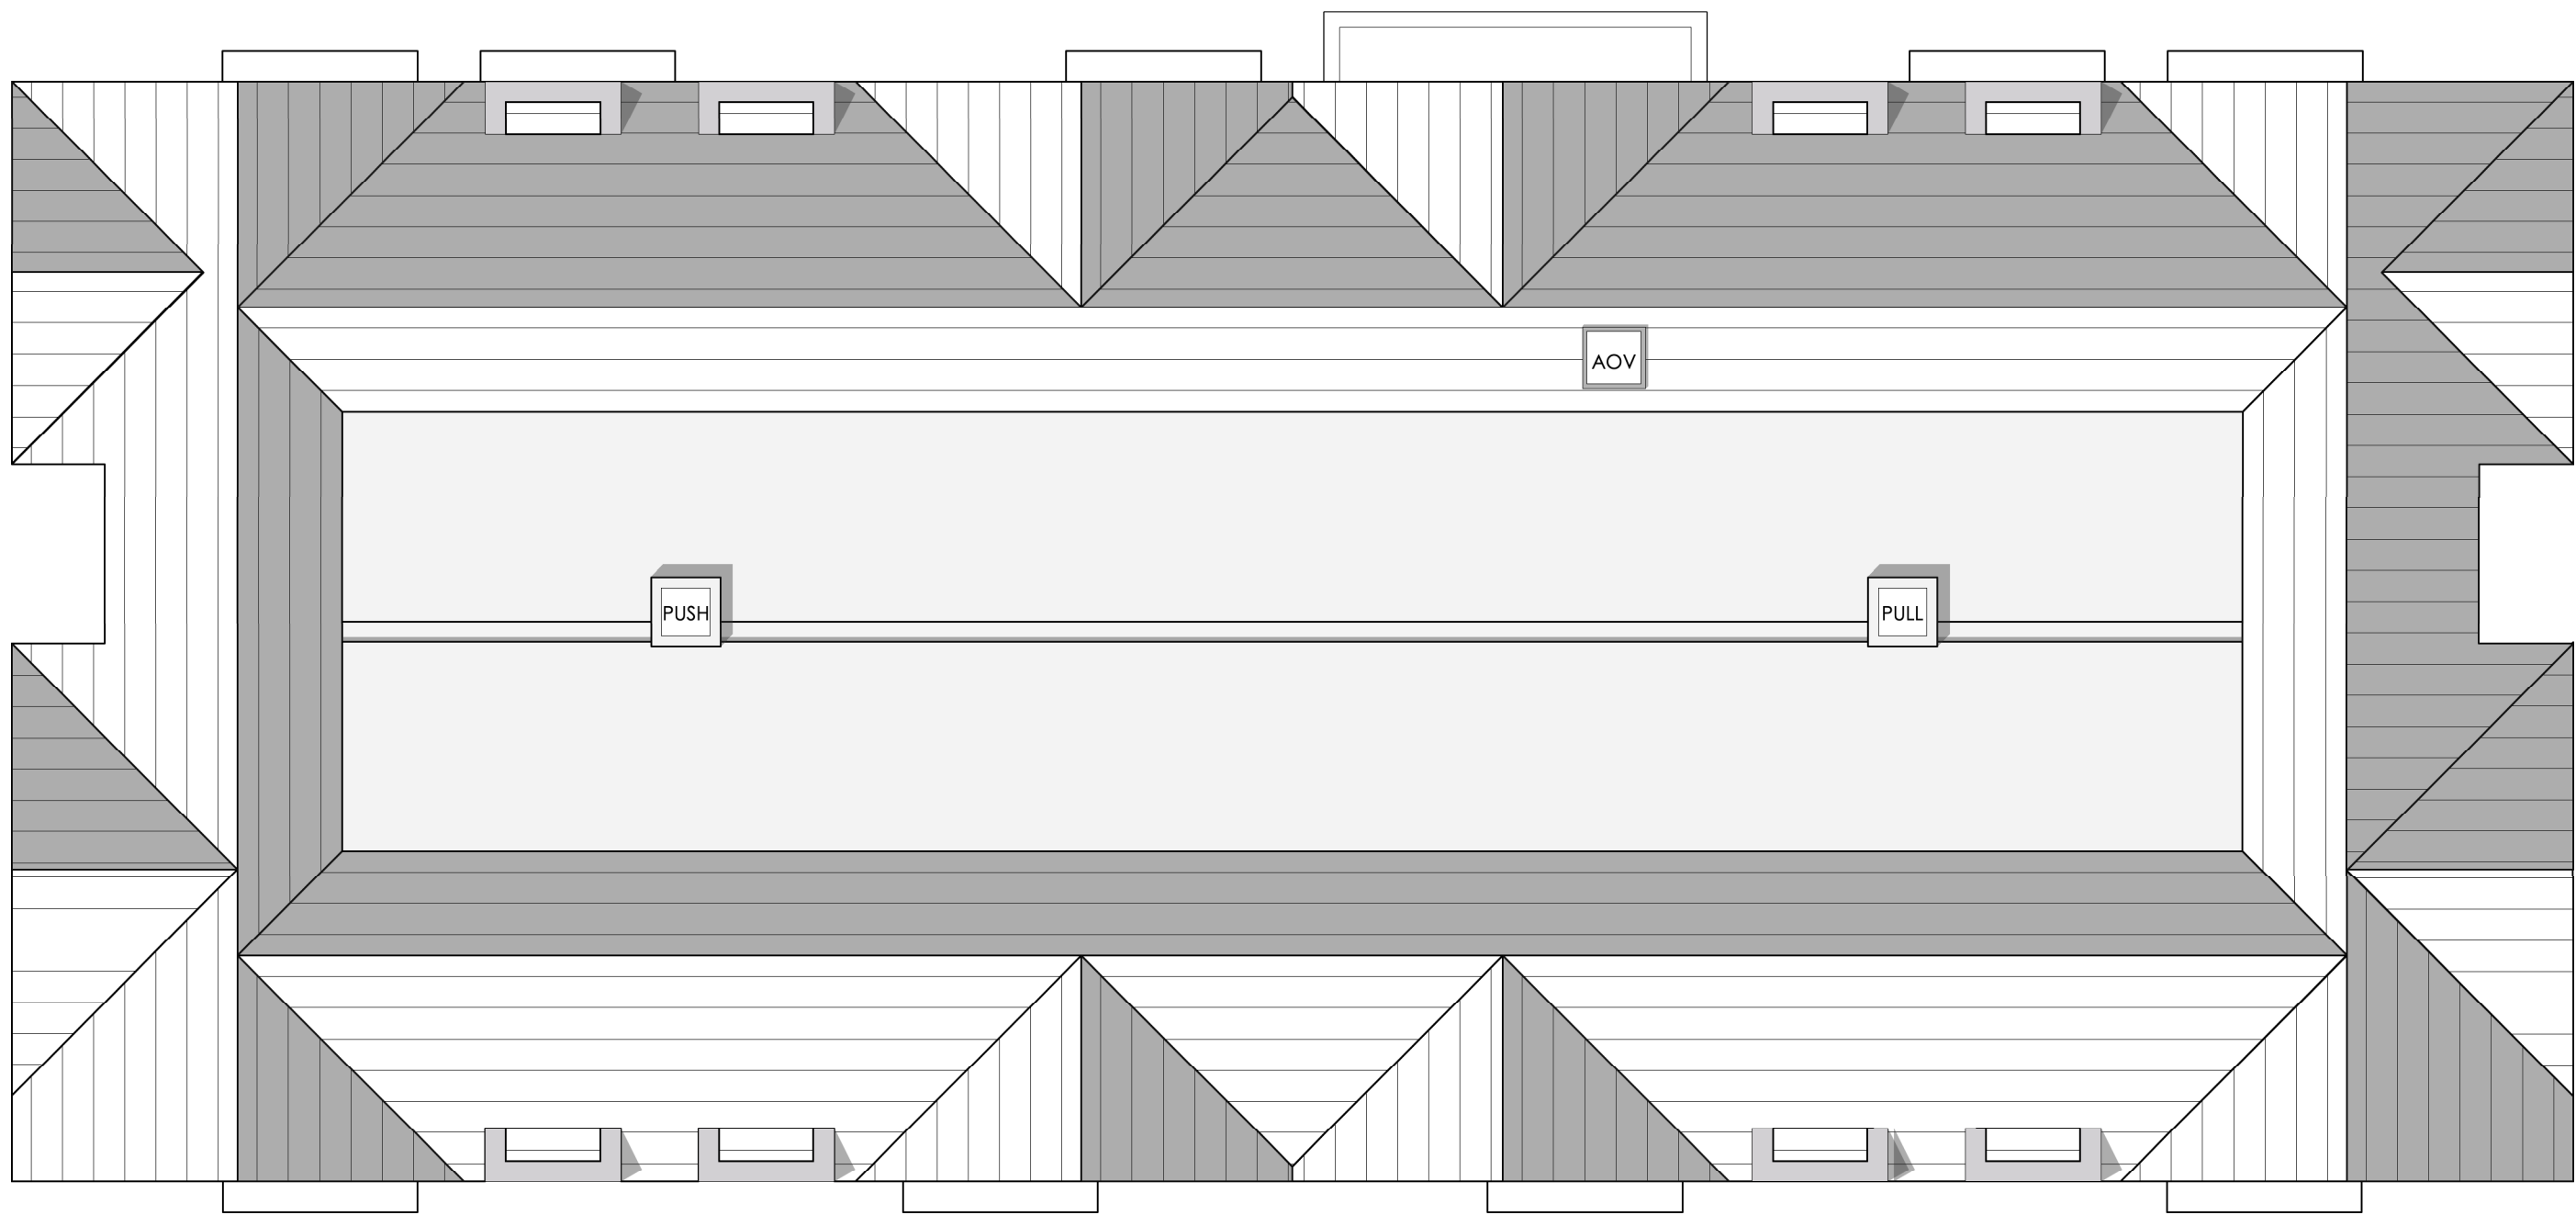

ROOF PLAN
1:100 @ A1

BLOCK 1 ROOF PLAN
1:100@A1

IMPORTANT NOTES:

A	06/10/22	AMENDED ROOF LAYOUT
REVISION	DATE	DESCRIPTION

CLIENT: BRITTANIA GROUP	
PROJECT: PROPOSED RESIDENTIAL DEVELOPMENT	
ADDRESS: VICTORIA PARK PROBATION CENTRE	
DRAWING TITLE: BLOCK 1 ROOF PLAN	
SCALE: 1:100@A1	DATE: JUNE 2022
DRAWING NO: A662_P_202A	

OLLIER SMURTHWAITE ARCHITECTS
40 King Street, Manchester, M2 6BA
T 0161 883 0838
F 0161 883 0839
E mail@olliersmurthwaite.com