


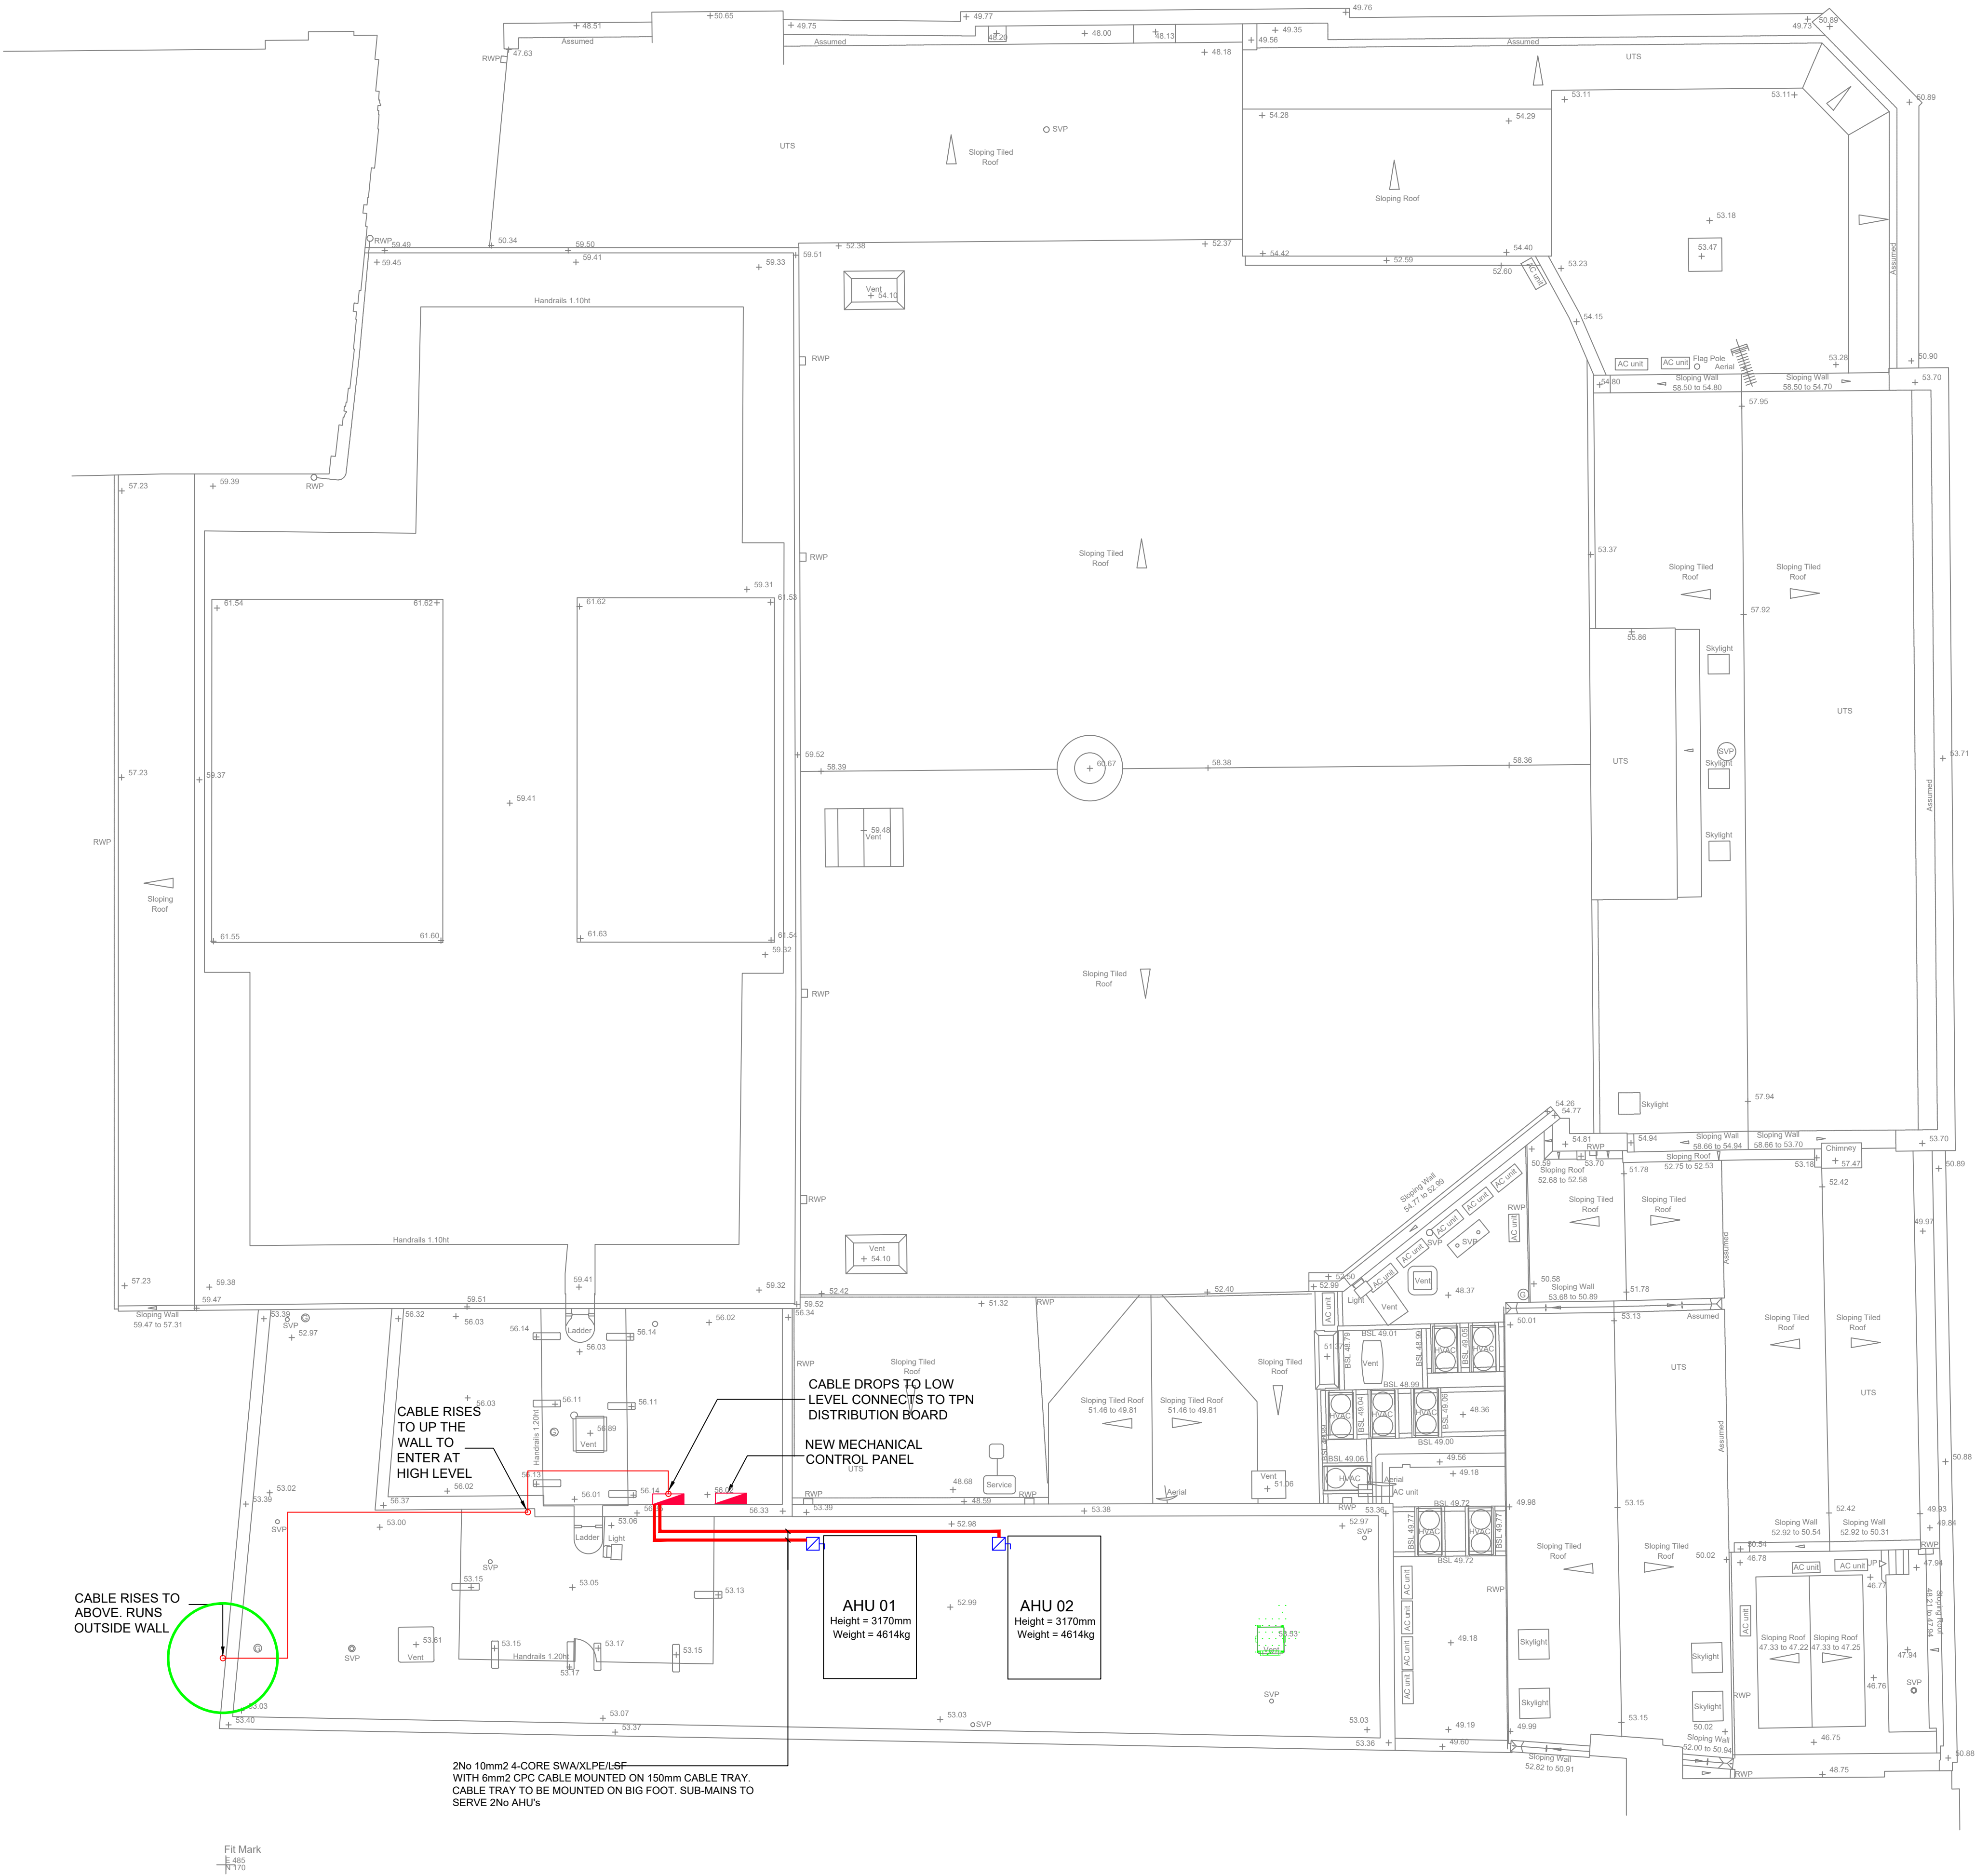

GENERAL NOTES:

LEGEND:

REV.	DESCRIPTION	DES.	CHK'D	DATE
A	'FOR APPROVAL'	C.N.	S.H.	08/12/22



Building Services

SDH Building Services Ltd
Unit 29b
Waters Meeting Business Park
Britannia Way
Bolton
BL2 2HH

Telephone: 01204 305 053
e-mail: info@sdhbuildingservices.co.uk

PROJECT
**PALACE THEATRE
MANCHESTER**

TITLE
**ROOF PLAN ELECTRICAL
SERVICES LAYOUT**

STAGE				
"FOR APPROVAL"				
SCALE	1:100	ORIGINAL SIZE	A1	DATE
DRAWN	C.N.	DESIGNED	C.N.	DEC / 2022
DRAWING NUMBER	SDH-PTM-E09	CHECKED	S.H.	REVISION
				A