


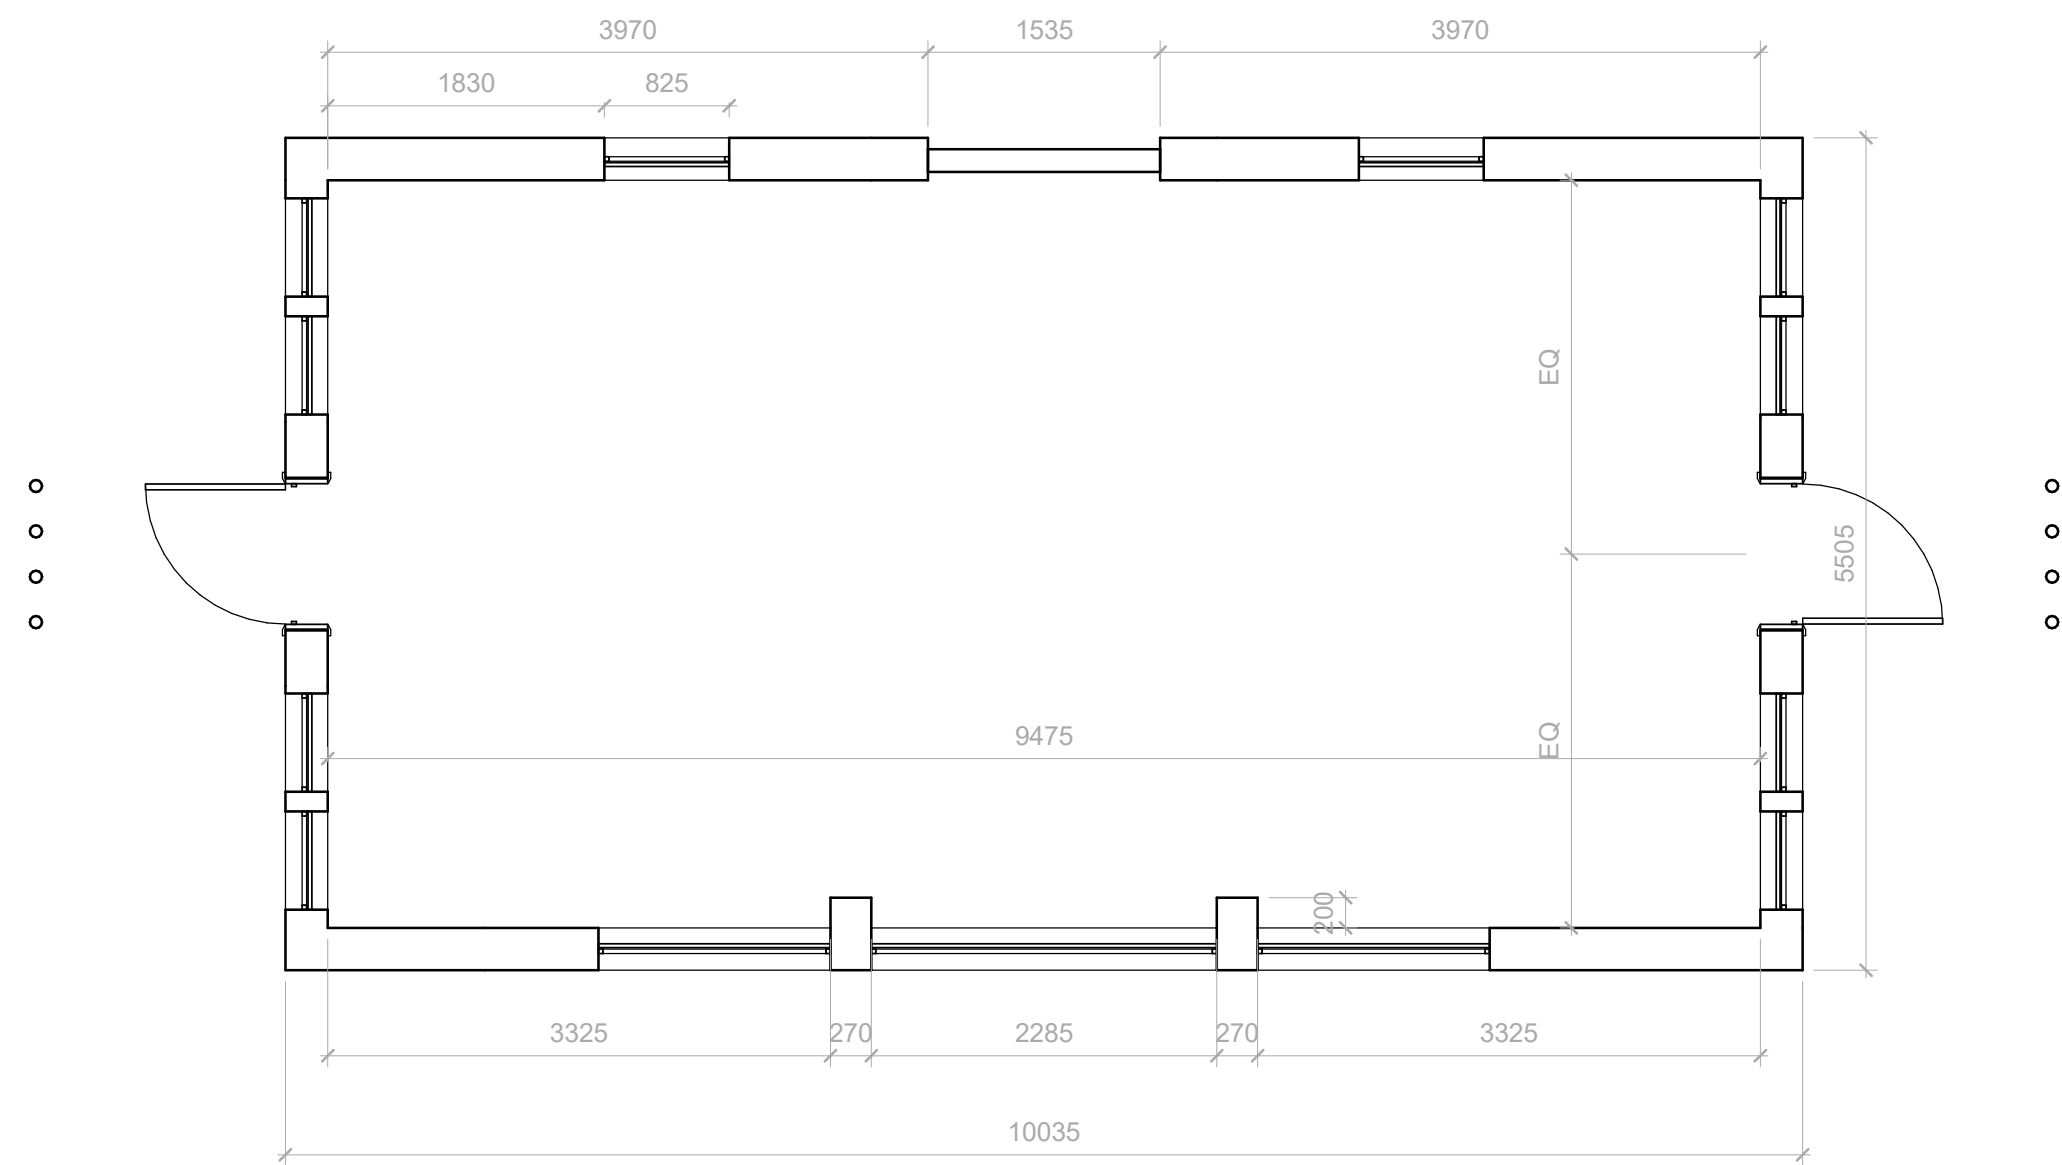


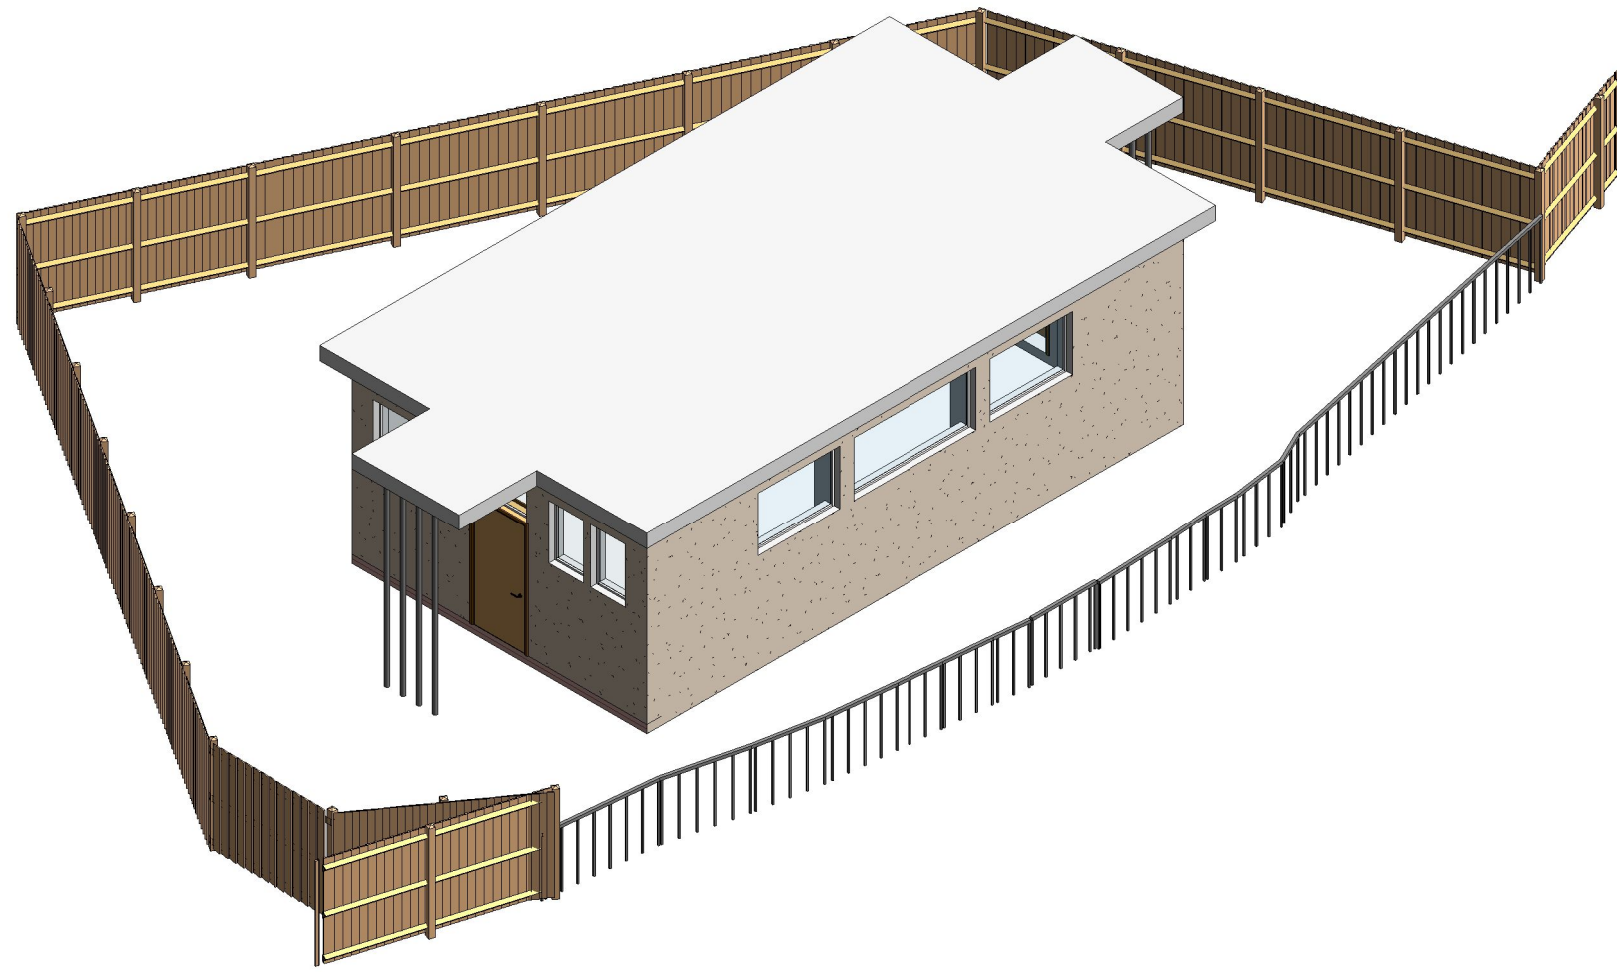


3 Existing Ground Floor
1 : 50

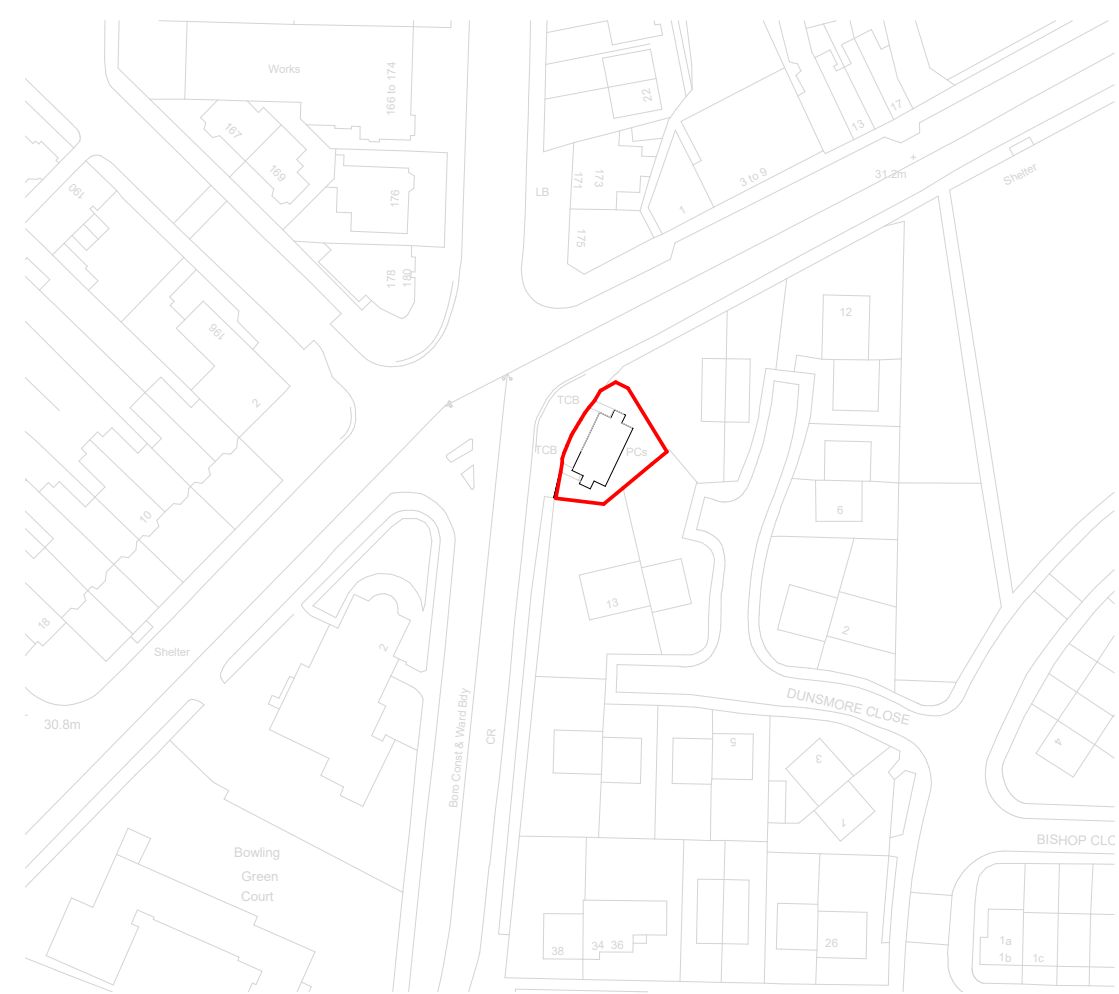


7 Existing 3D

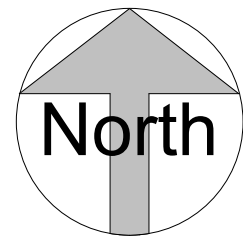


1 Location Plan
1 : 1250

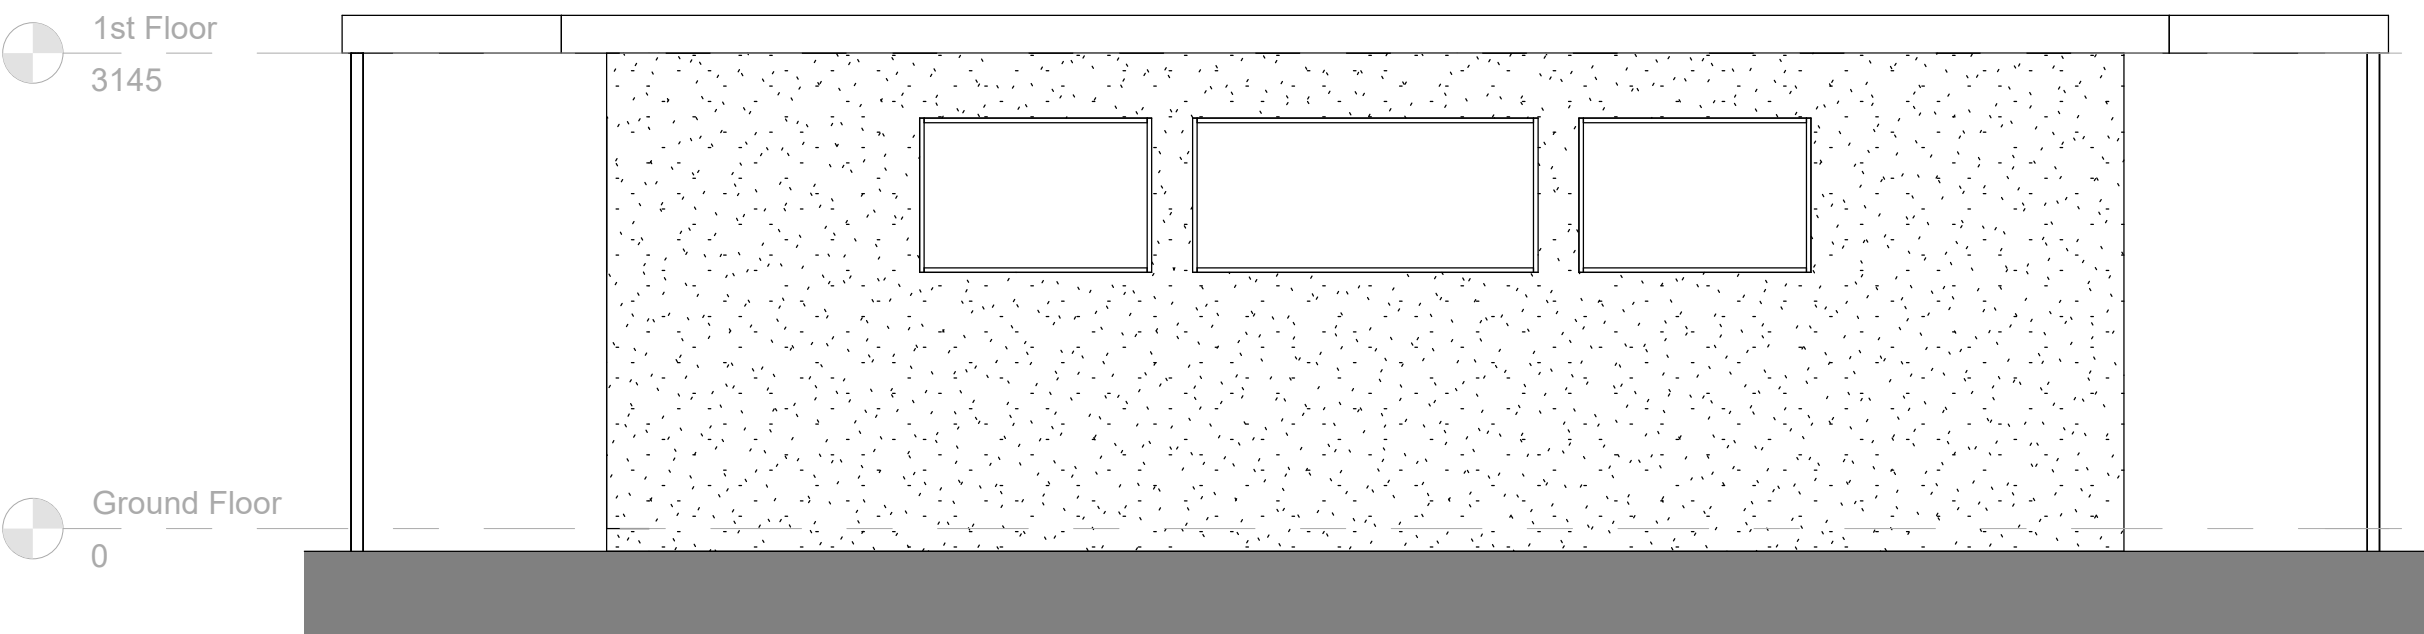


2 Existing Front Elevation
1 : 50

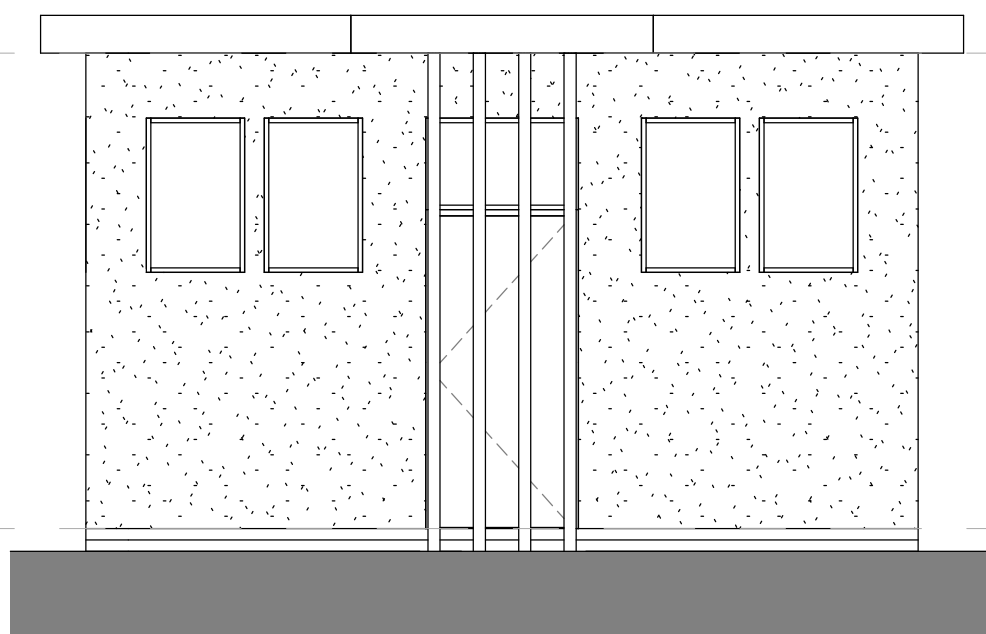

4 Existing LHS Elevation
1 : 50

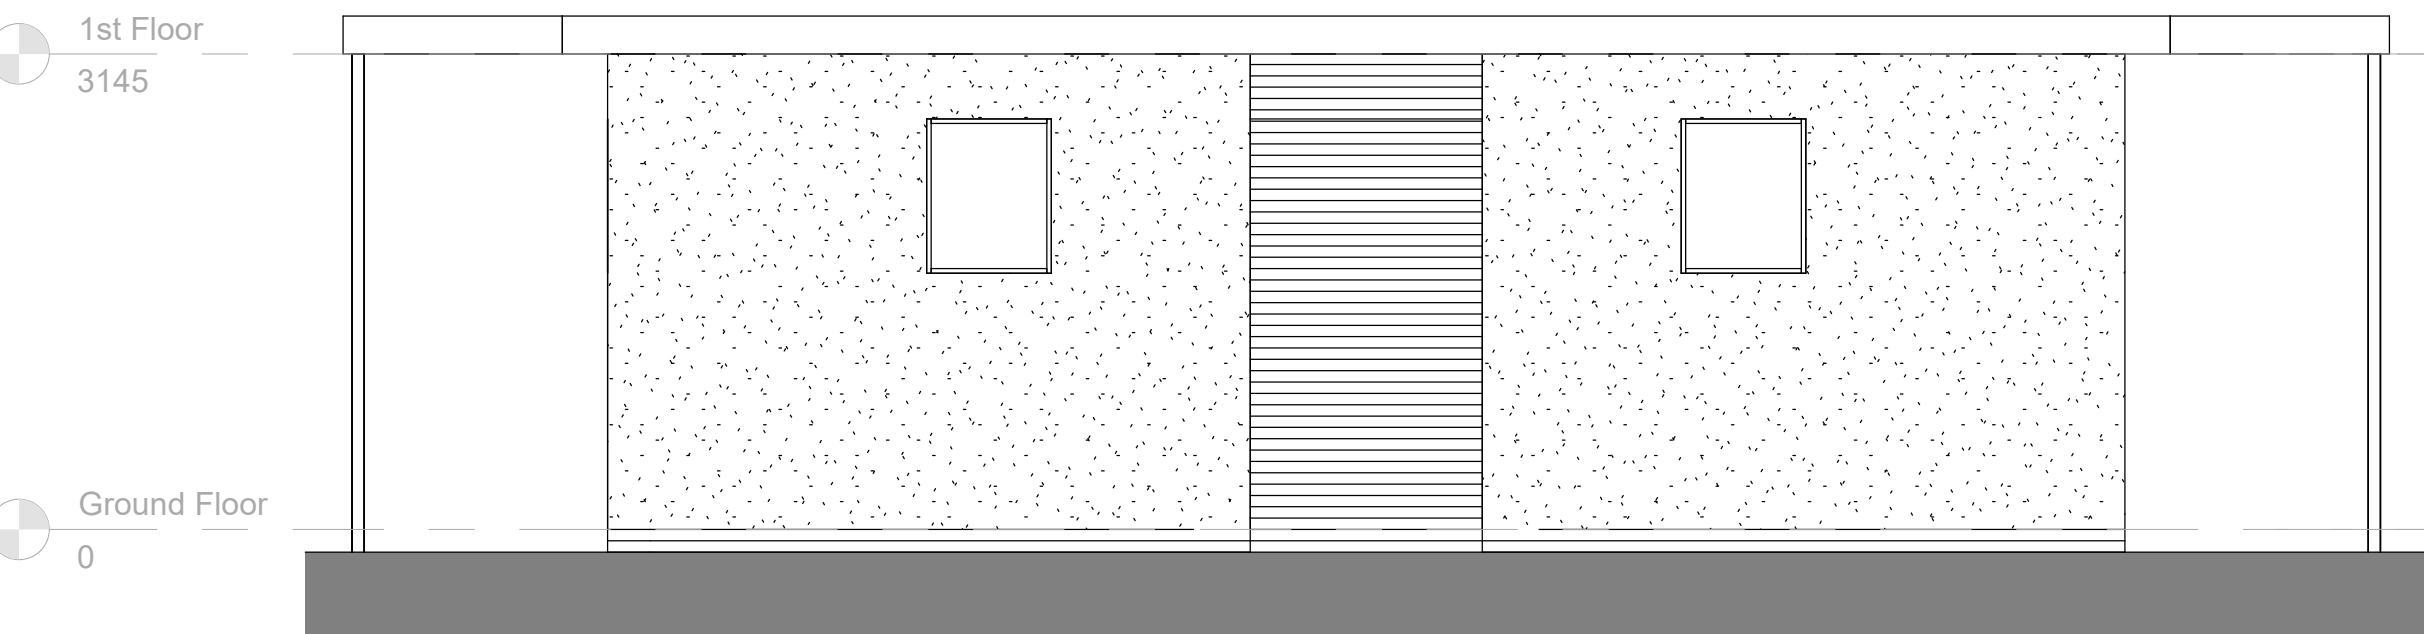

5 Existing Rear Elevation
1 : 50

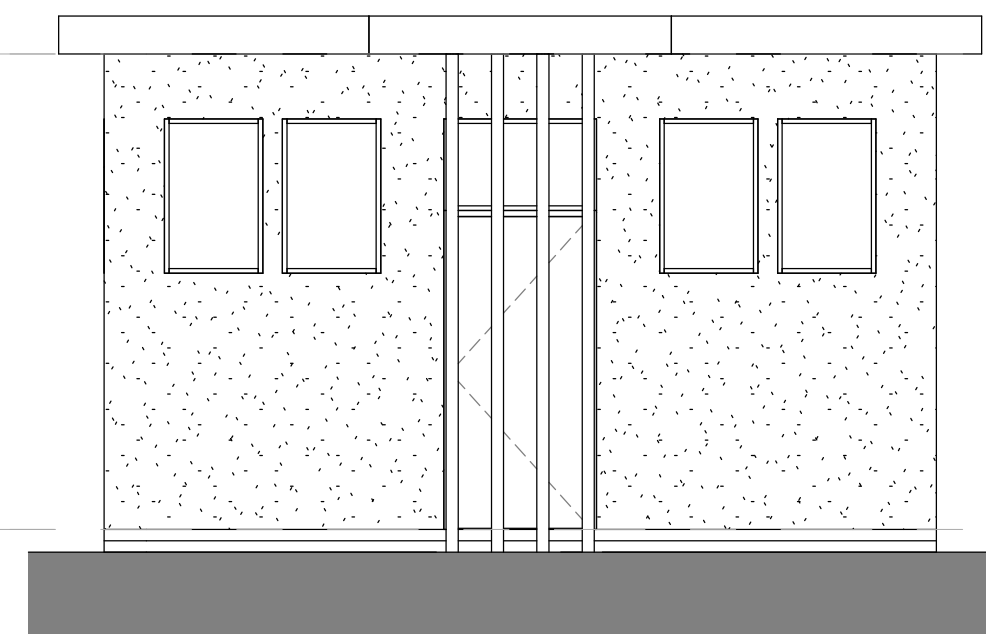

6 Existing RHS Elevation
1 : 50



NOTE
ALL DIMENSIONS AND LEVELS ARE TO BE CHECKED ON SITE
ANY DISCREPANCIES ARE TO BE REPORTED TO THE PROJECT MANAGER BEFORE ANY WORK COMMENCES
THIS DRAWING SHALL NOT BE SCALED TO ASCERTAIN ANY DIMENSIONS WORK TO FIGURED DIMS ONLY
THIS DRAWING SHALL NOT BE REPRODUCED WITHOUT EXPRESS WRITTEN PERMISSION FROM Clarkes Bespoke Design LTD.

P1	11.11.19	BC	First Issue
Rev No.	Rev Date	Rev By	Description
project			Divine
location			Corner Alexandra Road/ Withington Road Brooks Bar Manchester M15 5PQ
client			Mr Costello / Mrs Torpey



T: 07402266305 E: brad@cbdarchitecture.com
drawing title
Location plan and As Existing Plan and Elevations

dwg purpose

scale	As indicated	drawn	BC	checked	BC
@ sheet size	A1	rev date	11.11.19		
19-073	PL-001				
job number	drawing number				revision