




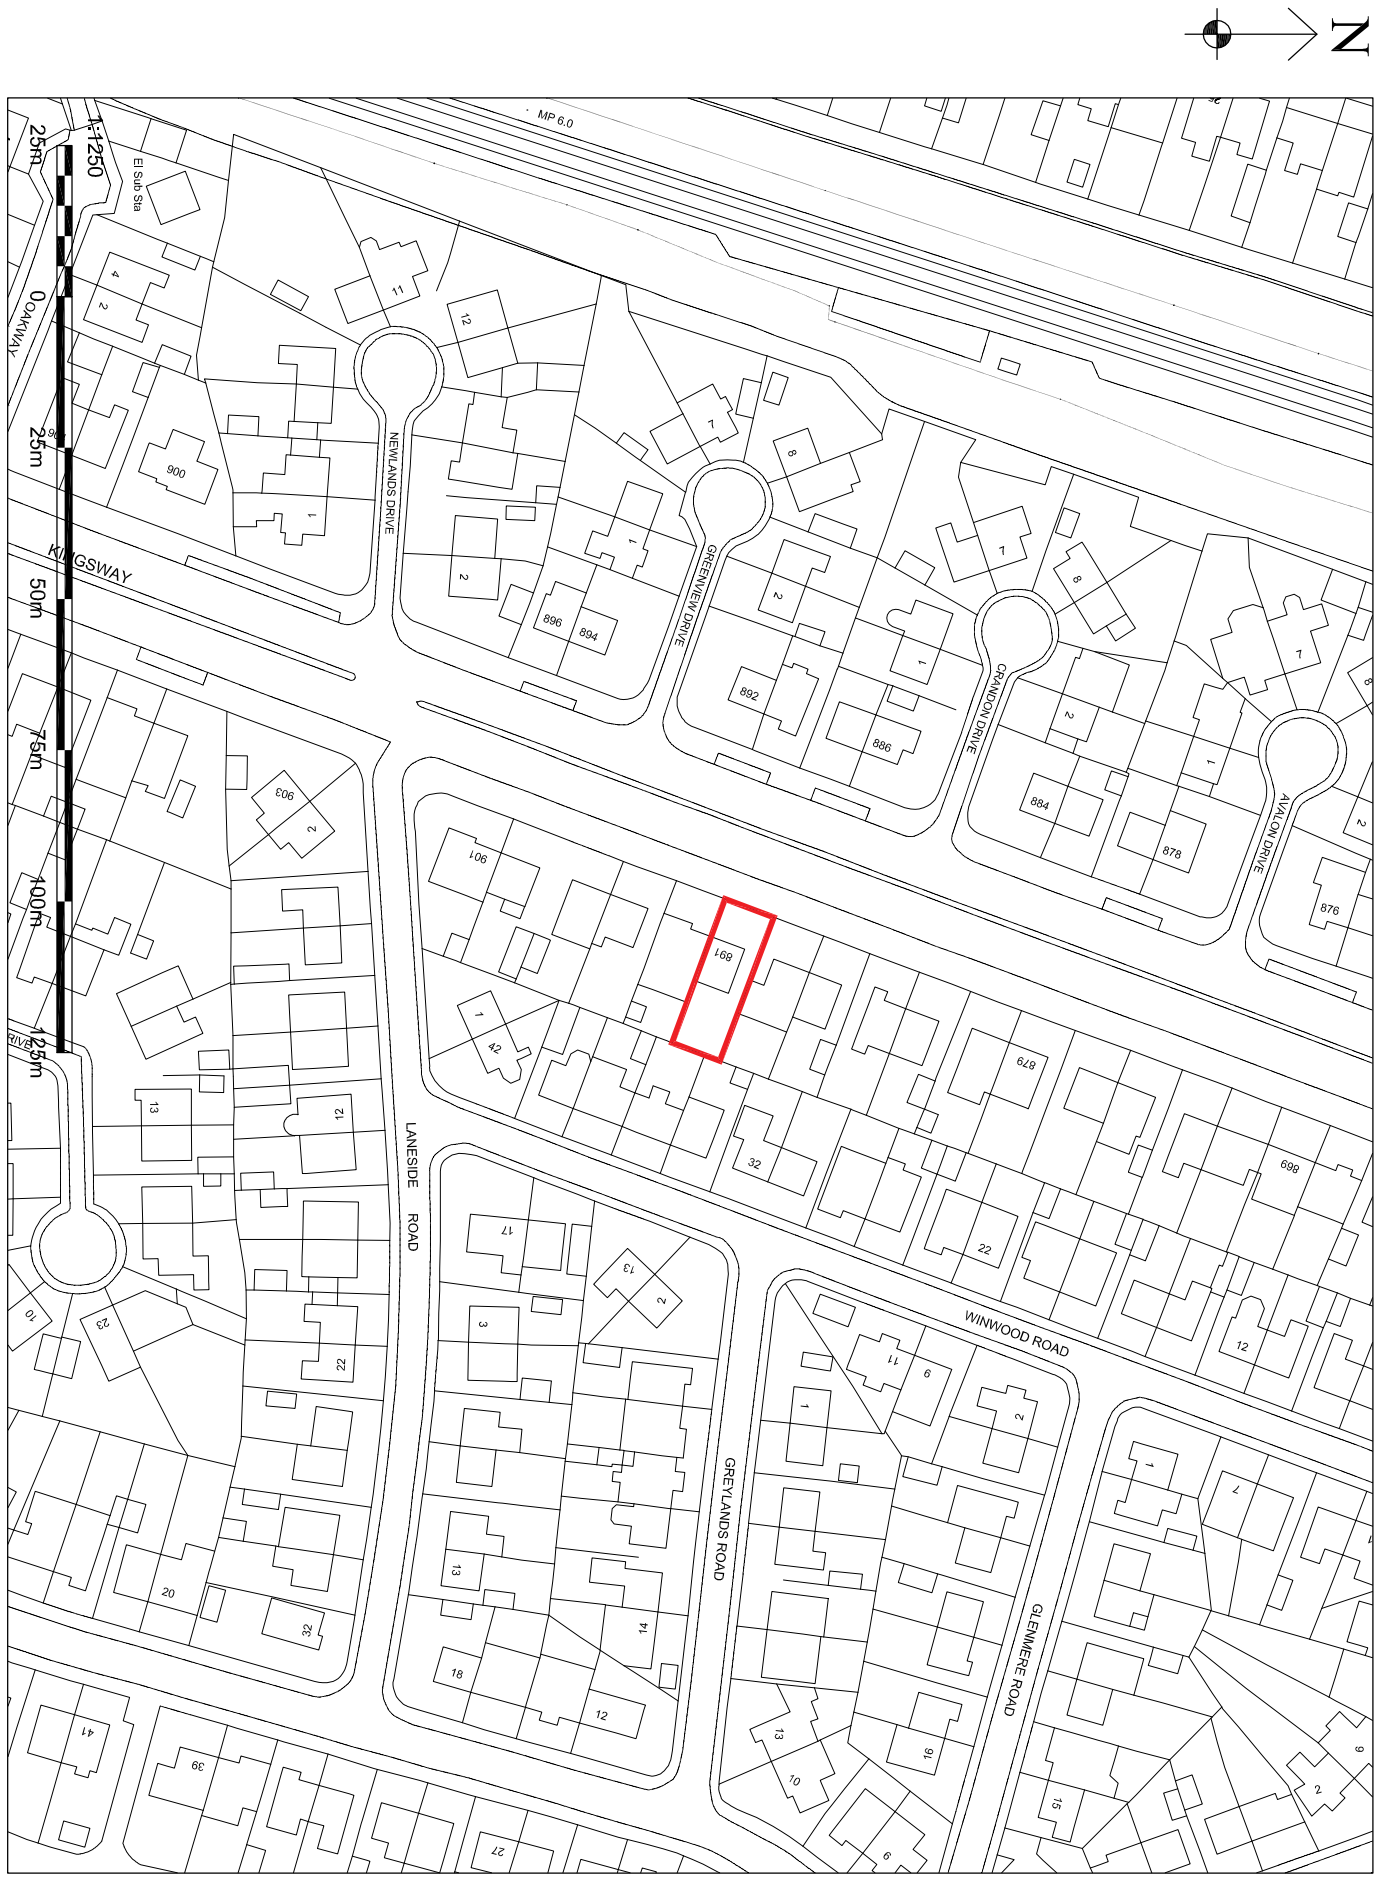


LOCATION PLAN
(SCALE 1:1250)

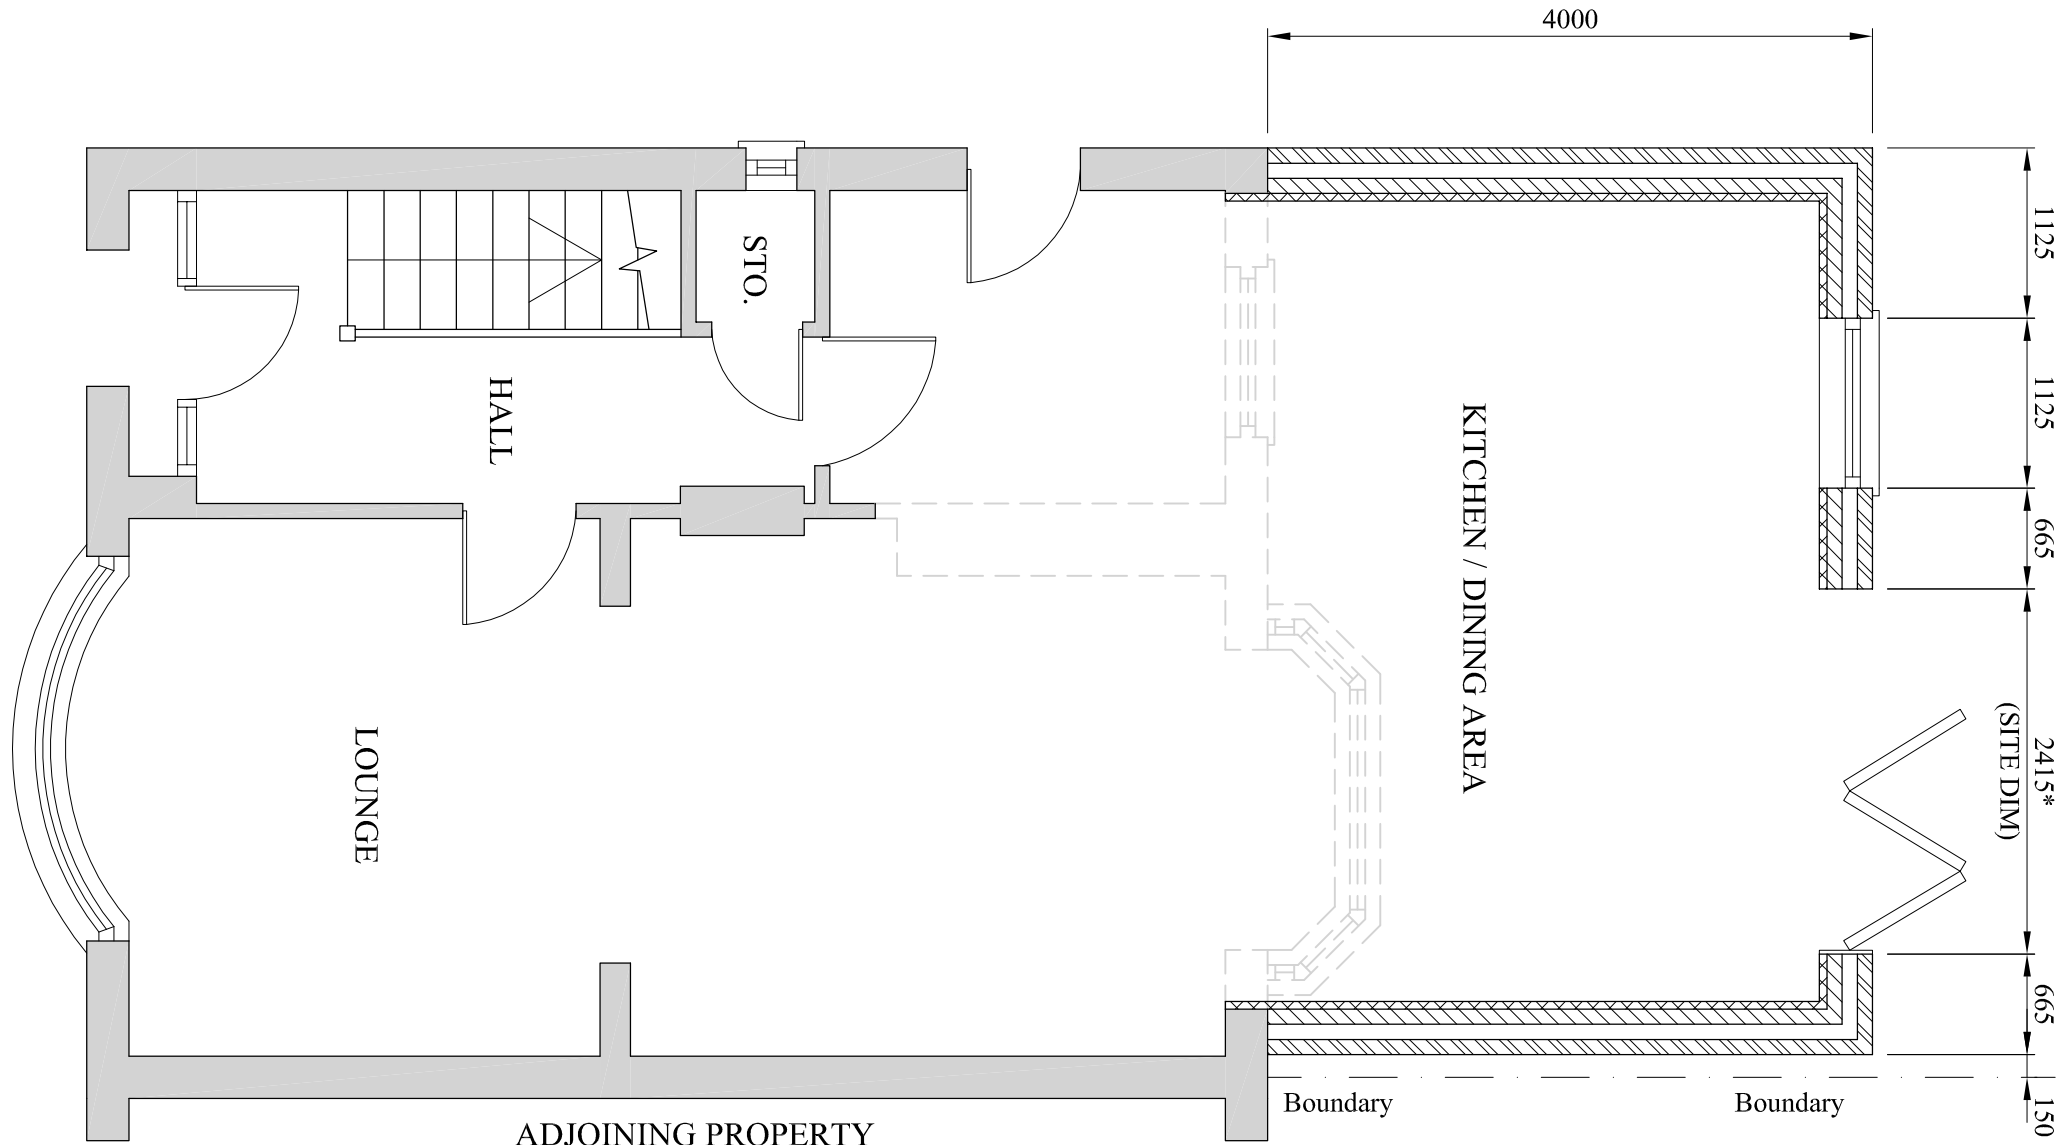

PROPOSED GROUND FLOOR LAYOUT
(SCALE 1:50)

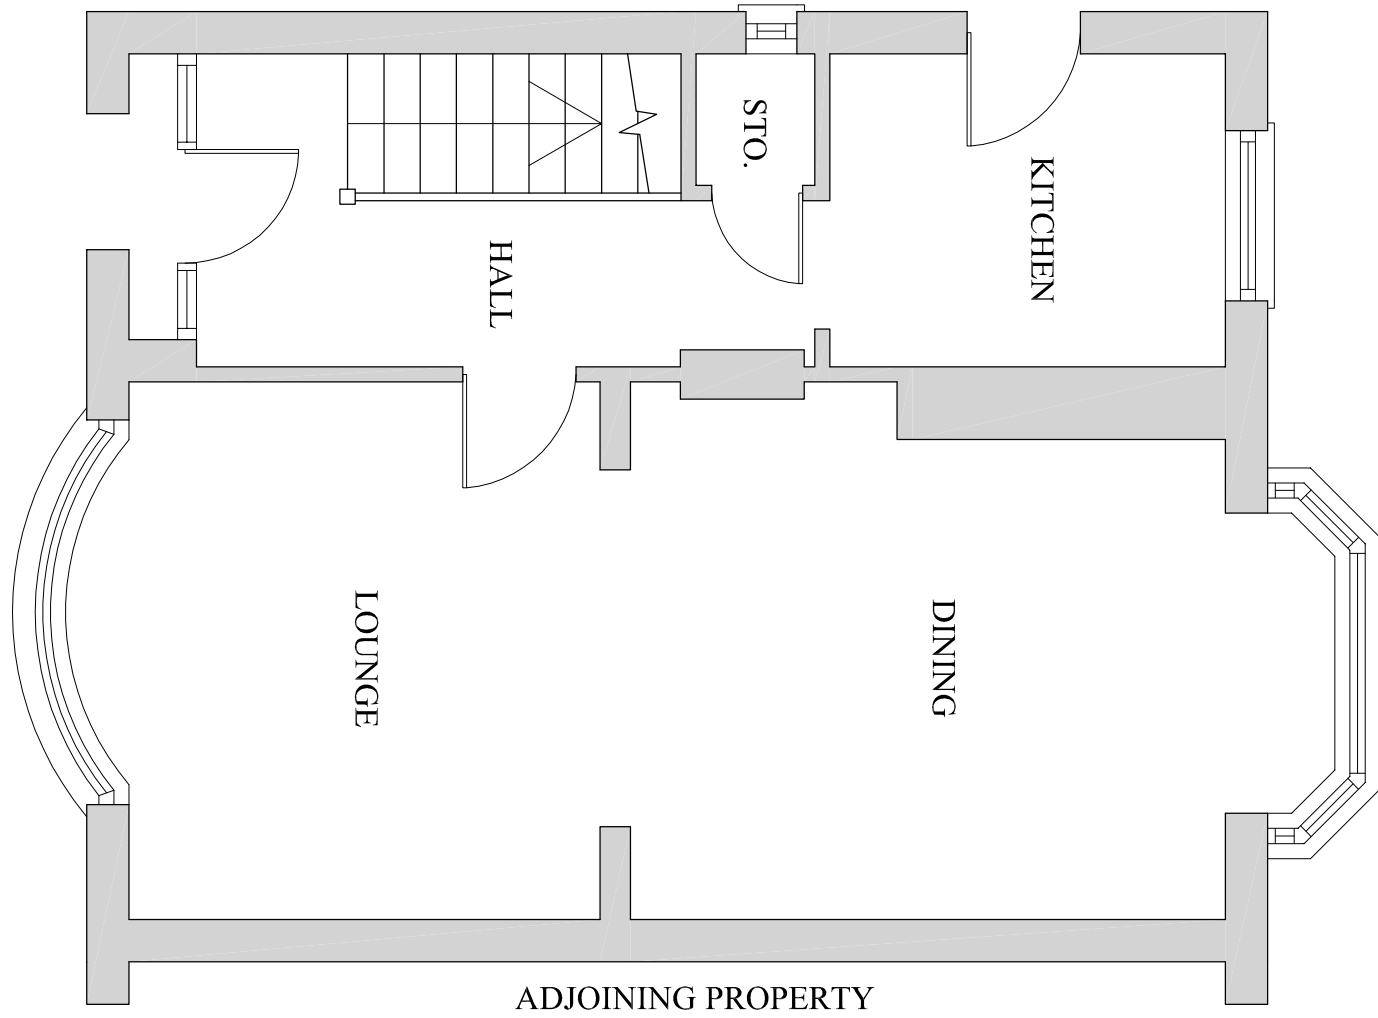

EXISTING GROUND FLOOR LAYOUT
(SCALE 1:50)

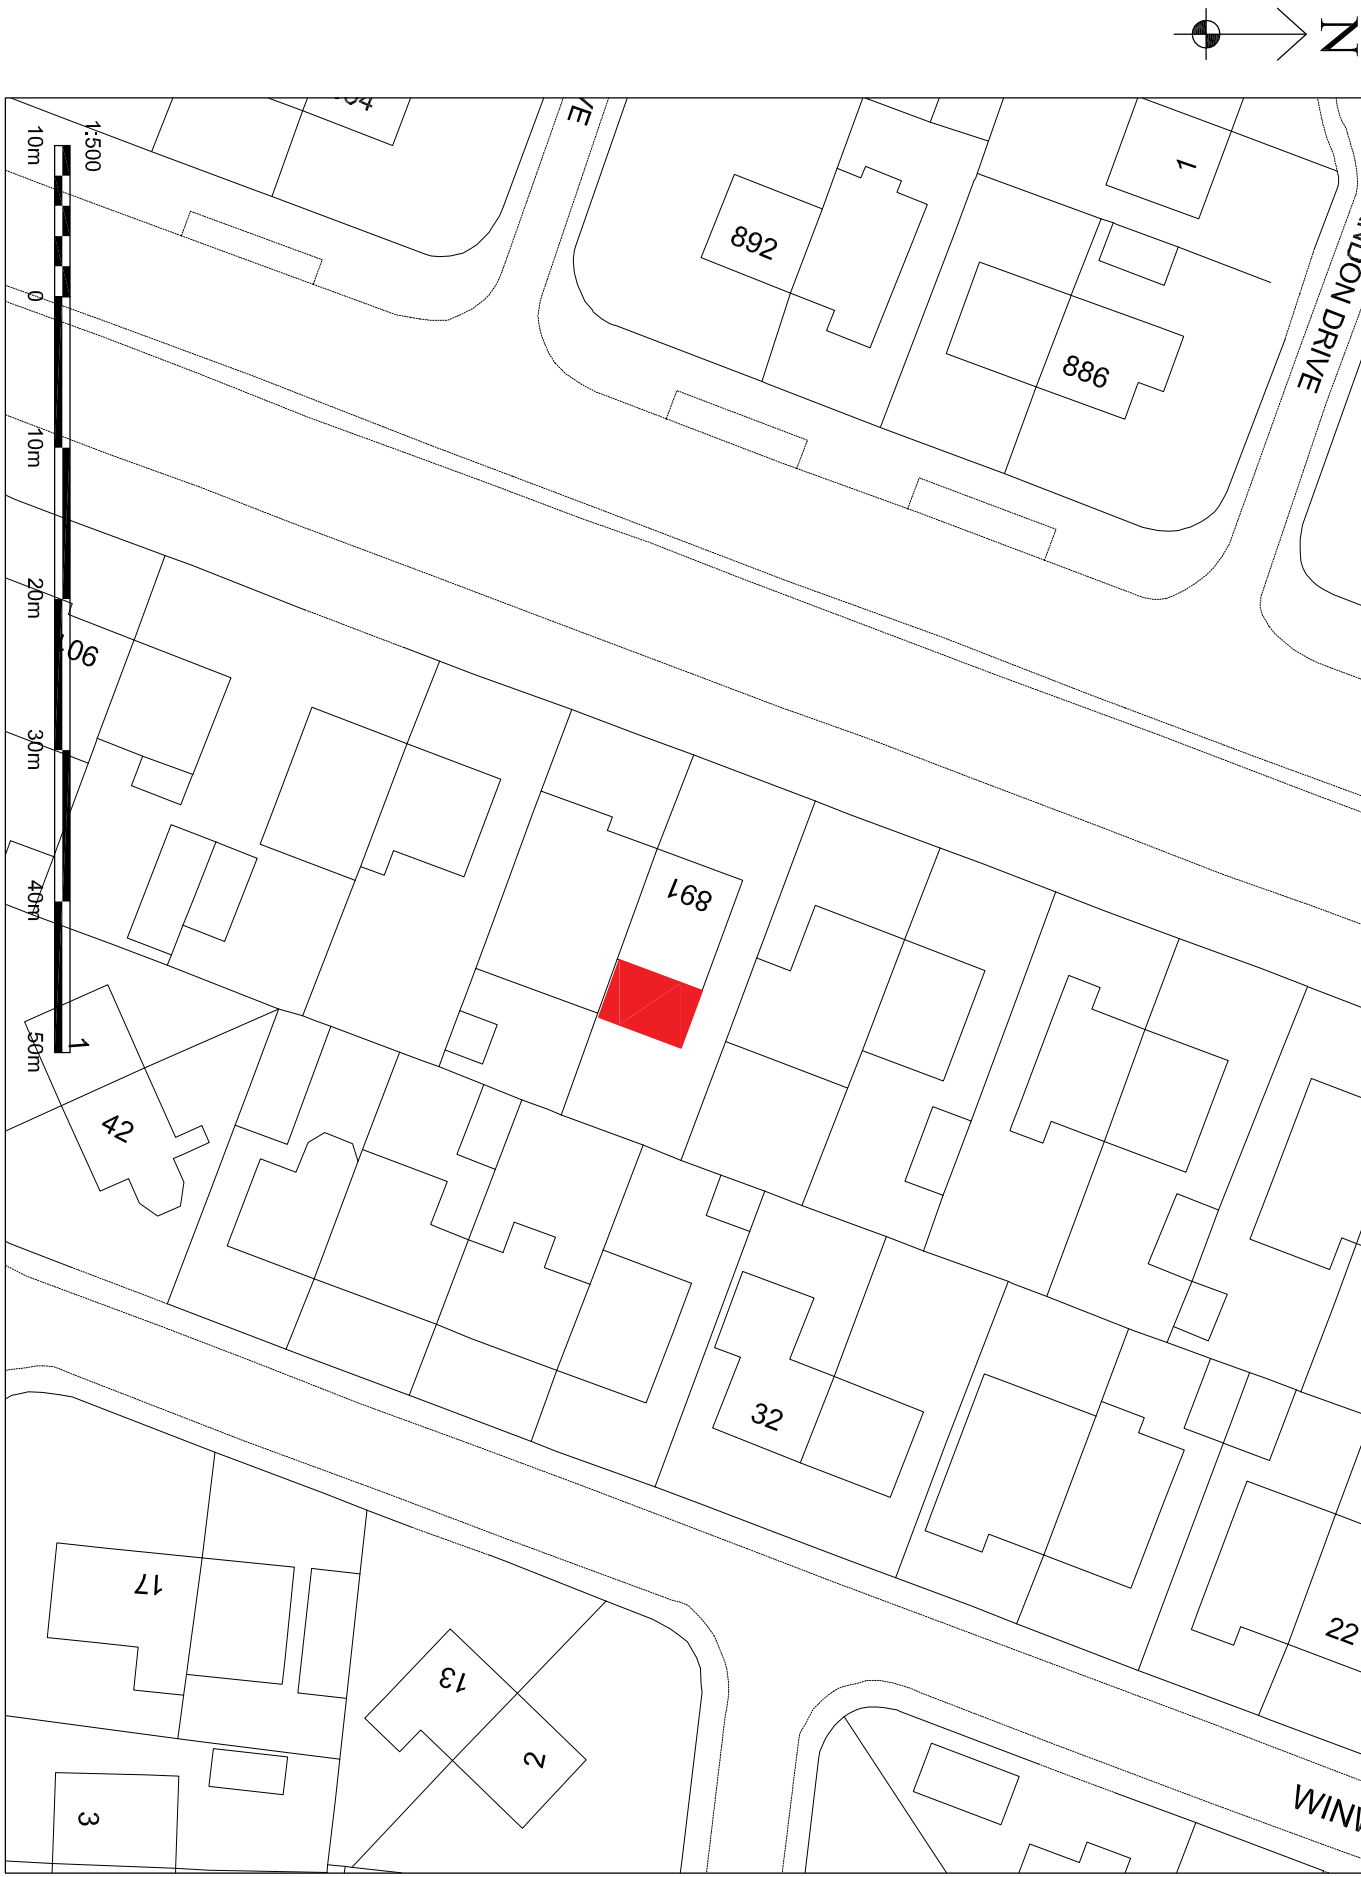

PROPOSED SITE PLAN
(SCALE 1:500)

A		20.11.22	ISSUED FOR PLANNING APPROVAL	
DRAWING STATUS		PLANNING APPROVAL		
PROJECT		891 KINGSWAY EAST DISBURY		
TITLE		SINGLE STOREY REAR EXTENSION		
SCALE & SIZE: 1:50 @ A1 UNO				
PROJECT No.		STATUS	PLANNING APP.	DATE
KW-001		DRAWING No.	001	NOV. 22
		REV.	A	