


Notes:
Please Note:
Plans & Layouts provided by others (MCC), AA Projects accept no responsibility for there accuracy or completeness.

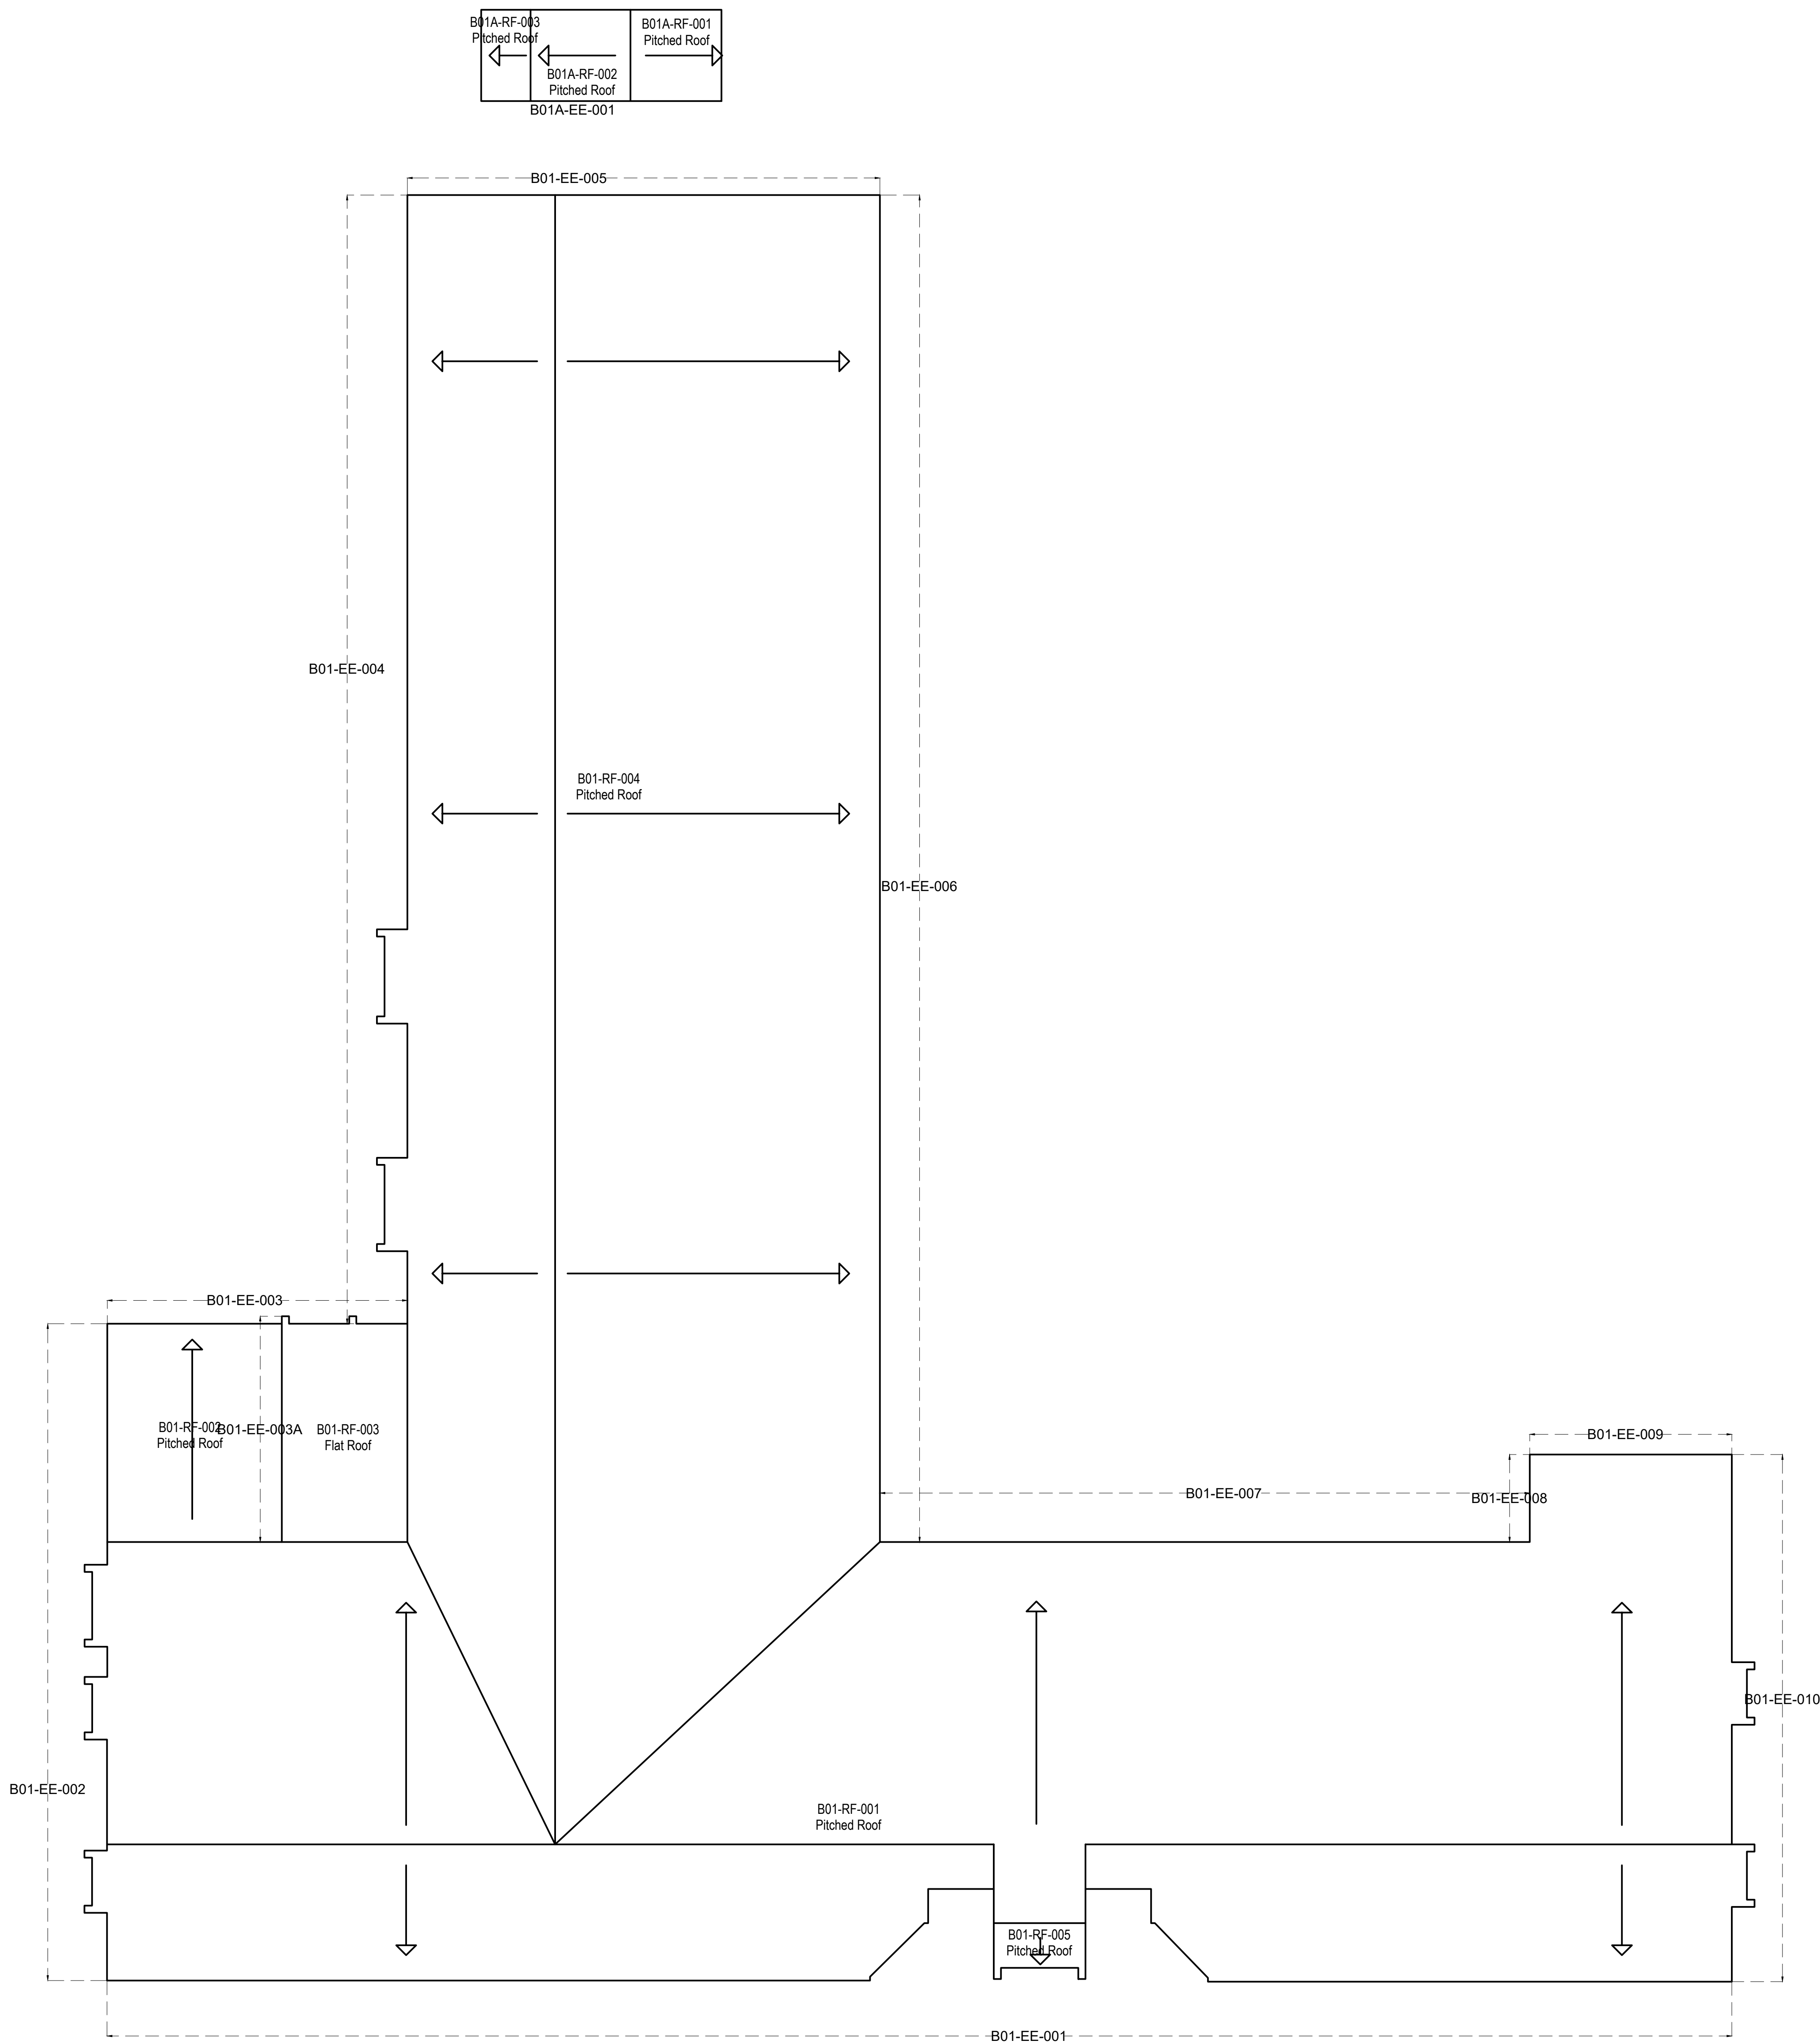

Copyright: All rights reserved. This drawing must not be reproduced without permission from AA Projects Ltd. Do not scale off this drawing. All dimensions are to be checked on site by contractor / sub-contractor. Any discrepancies to be reported to AA Projects Ltd.

Site: 1.08
Part: First Floor
South Harrington
Brunswick Business Park
Liverpool
L3 2HG
Tel: 0151 430 2340

Office Locations
Birmingham, Leeds, Liverpool, London, Manchester, Oxford, Rugby, Newcastle
www.aa-projects.co.uk

Client:
Equians
MCC

Drawing Title:
Harpurhey District Office
Existing Roof Plan

Project Title:
PSDS
Harpurhey District Office

Drawn:
LK

Date:
11/22

Checked:
PT

Date:
11/22