


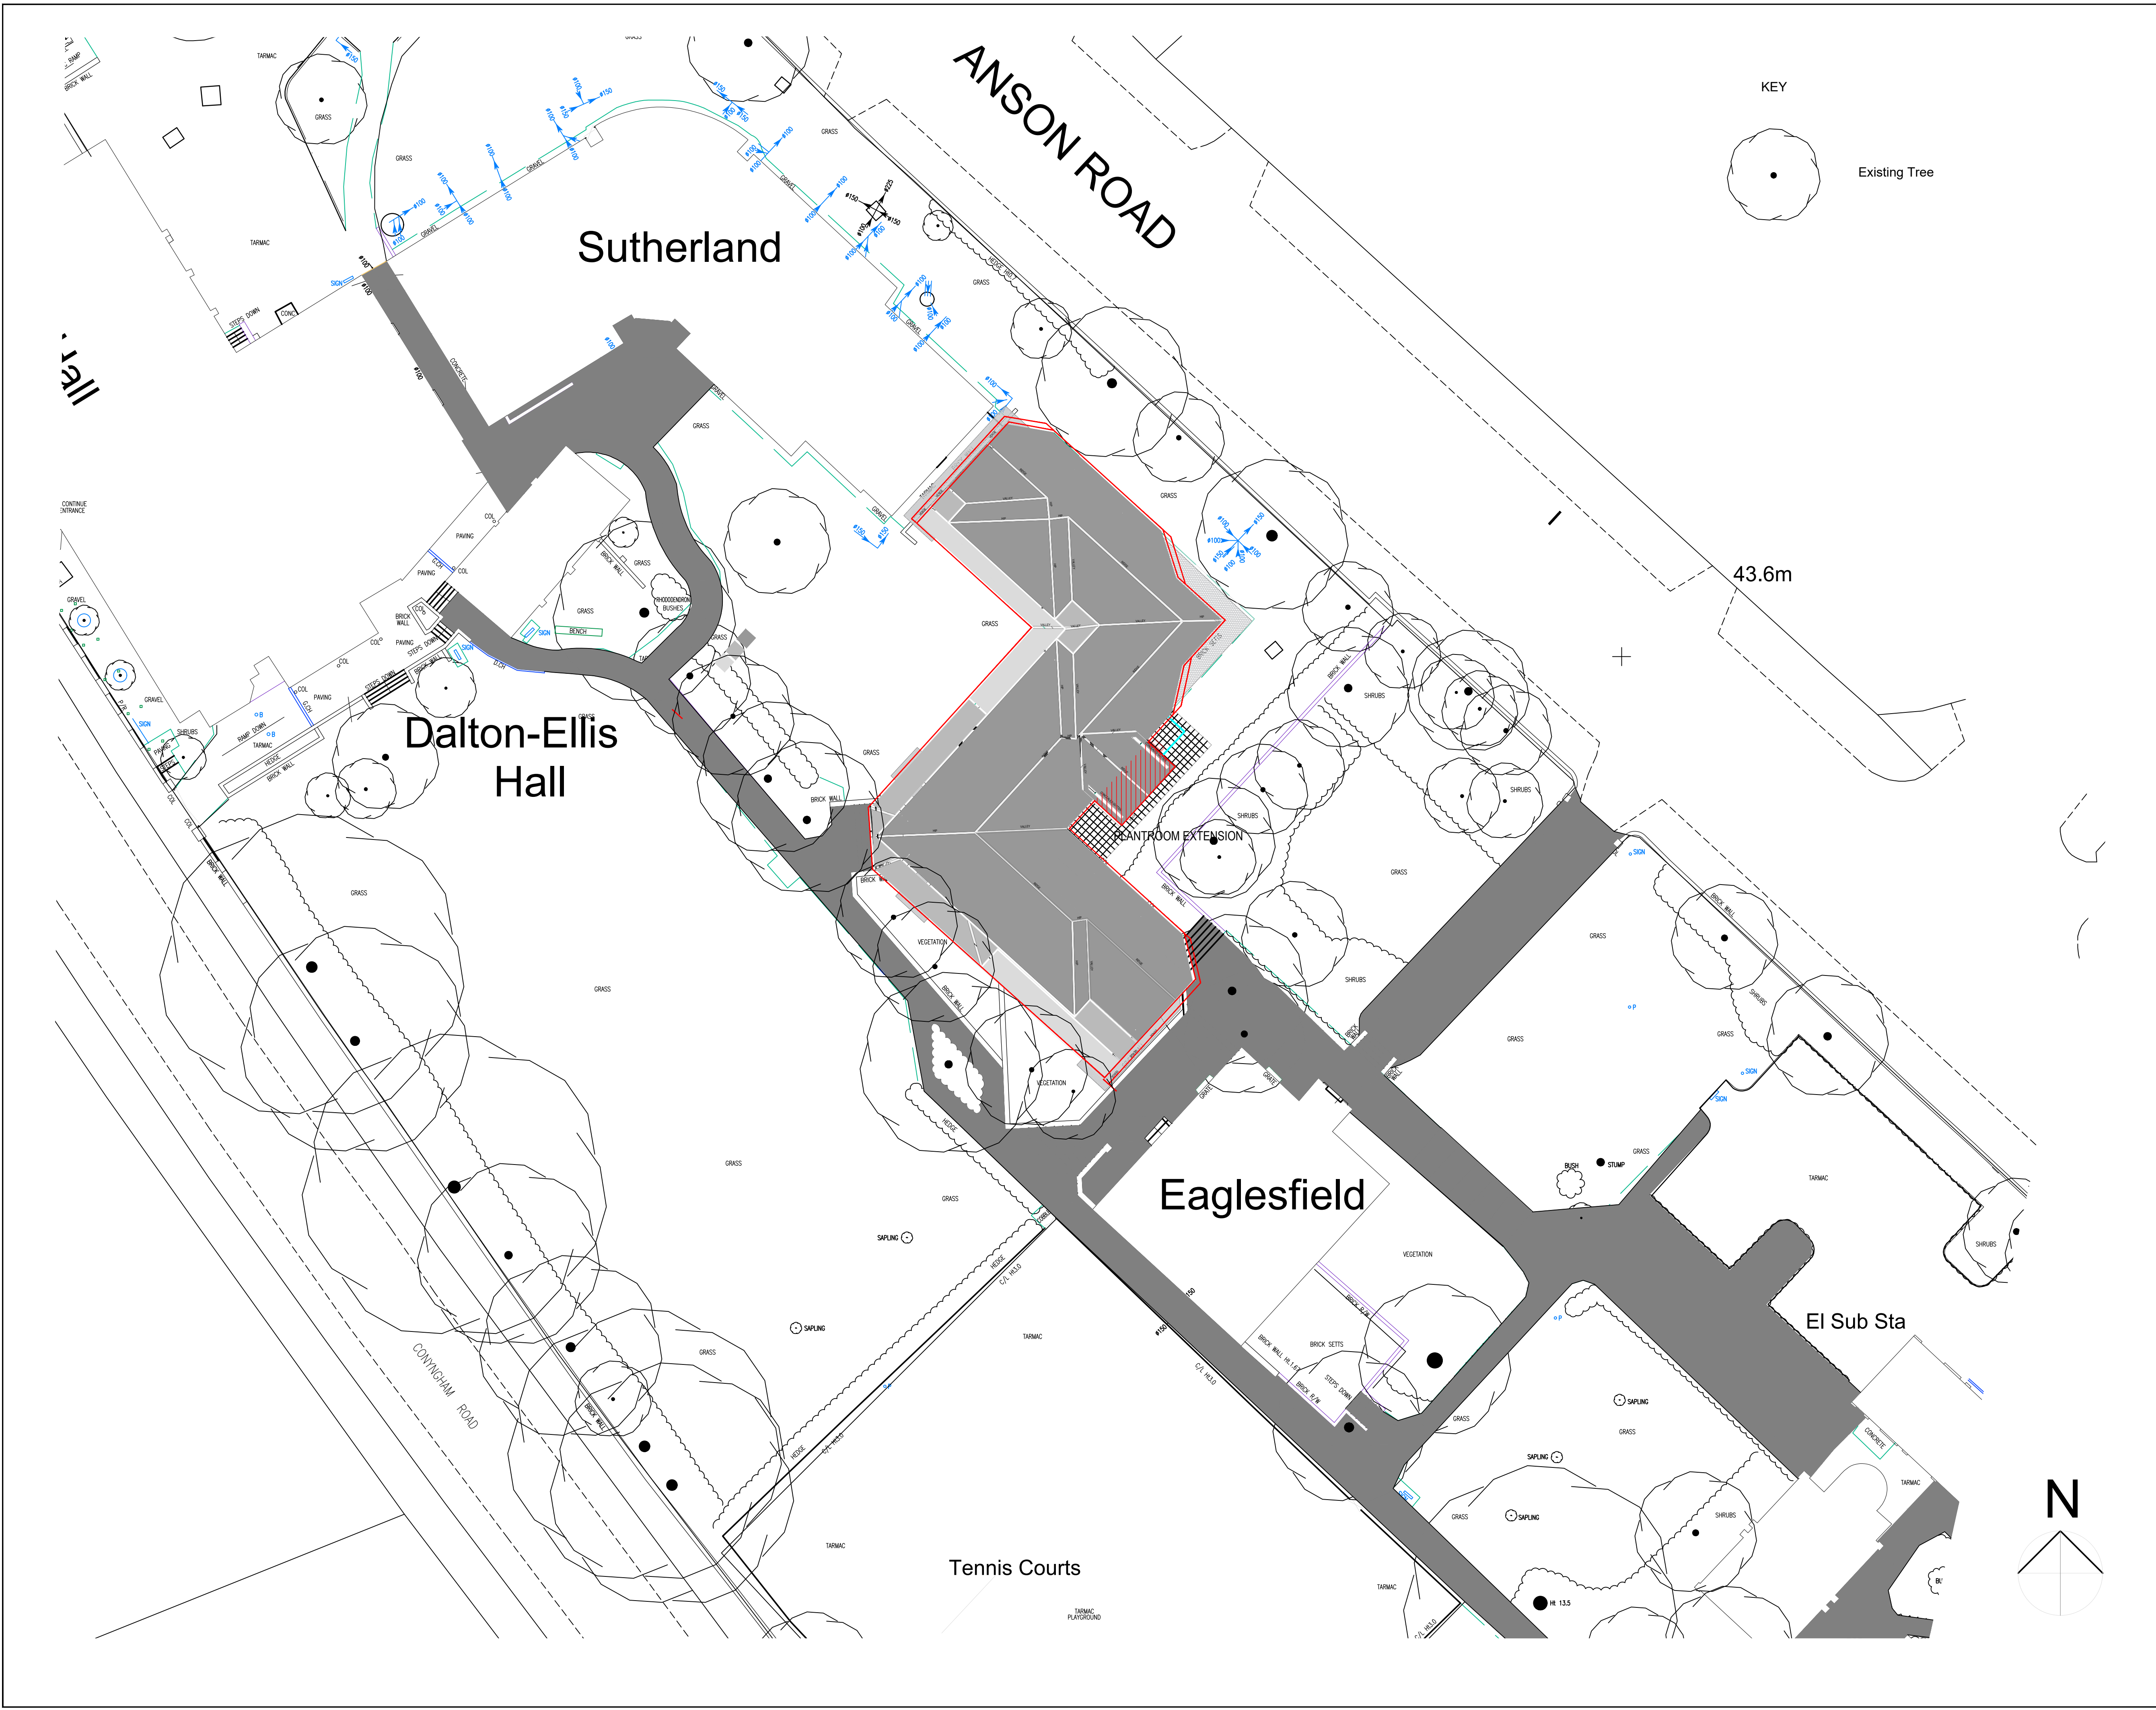

- NOTES
- DO NOT SCALE FROM THIS DRAWING.
 - ALL MEASUREMENTS ARE IN MILLIMETRES UNLESS STATED OTHERWISE.
 - THIS DRAWING IS TO BE READ IN CONJUNCTION WITH THE SPECIFICATION AND ALL RELEVANT ARCHITECTURAL, ELECTRICAL, MECHANICAL AND STRUCTURAL DRAWINGS.

IN ADDITION TO THE HAZARDS/RISKS NORMALLY ASSOCIATED WITH THE TYPES OF WORK DETAILED ON THIS DRAWING, NOTE THE FOLLOWING SIGNIFICANT RESIDUAL RISKS:

				</	

WILSON MASON

Wilson Mason
Upland House,
Spring Lane
Sarnesbury
Preston
PR5 0UX

Drawing Status

Project
Graham, Ewings Refurbishment

Building Name
Graham

Sub Site Name
Dalton Ellis Hall

Site Name
Victoria Park

Drawing Title
GRAHAM Proposed Site Plan

PM	Drawn	Checked	Authorised
--	AWa	PF	--
Scale	Date	Date	Date
1:200	@A1	16/12/22	16/12/22

Drawing No.
6704 L(00) 020

Revision
2