

KEY
ROOM TYPE UNIT 10X
AA / 35m² ROOM NO.
ROOM GIA

This drawing and CAD data therein
is protected by copyright and must
not be copied or reproduced
without the written consent of DLG
Architects LLP. ©

No dimensions are to be scaled from
this drawing. Use figured dimensions
only. All dimensions and sizes are
to be checked on site and any
discrepancies reported to the architect
prior to initiation of any works.

P(00)

REV DESCRIPTION INITIALS/DATE

A CONSTRUCTION ISSUE, LAYOUTS
UPDATED AS PER DEVIATION SCHEDULE,
COMMENTS ADDED KO/10.01.22

B ROOM NUMBERS & PLANTED REFUSE
SUPPLY CONNECTIONS, ESCAPE, WIND
COORDINATION REVISIONS KO/11.02.22


C TITLES/LOCK AMENDED KO/14.02.22

D RISER A LAYOUT IN ADVANCE PENDING
DETAIL SURVEY BY MYC, STAIR 1 DOOR
KESWICK USE, UPDATES, ATTACHED FLUE
& STAIR 1 DOOR MATES ADDED, AN/25.03.22

E RISER A DOORS & LAYOUT AMENDED
STAIR 2 DOOR & LAYOUT AMENDED
STAIR 2 DOOR MATES ADDED, AN/03.05.22

F PLATFORM STEEL ADDED &
PLATFORM ACCESS NS/06.06.22

F

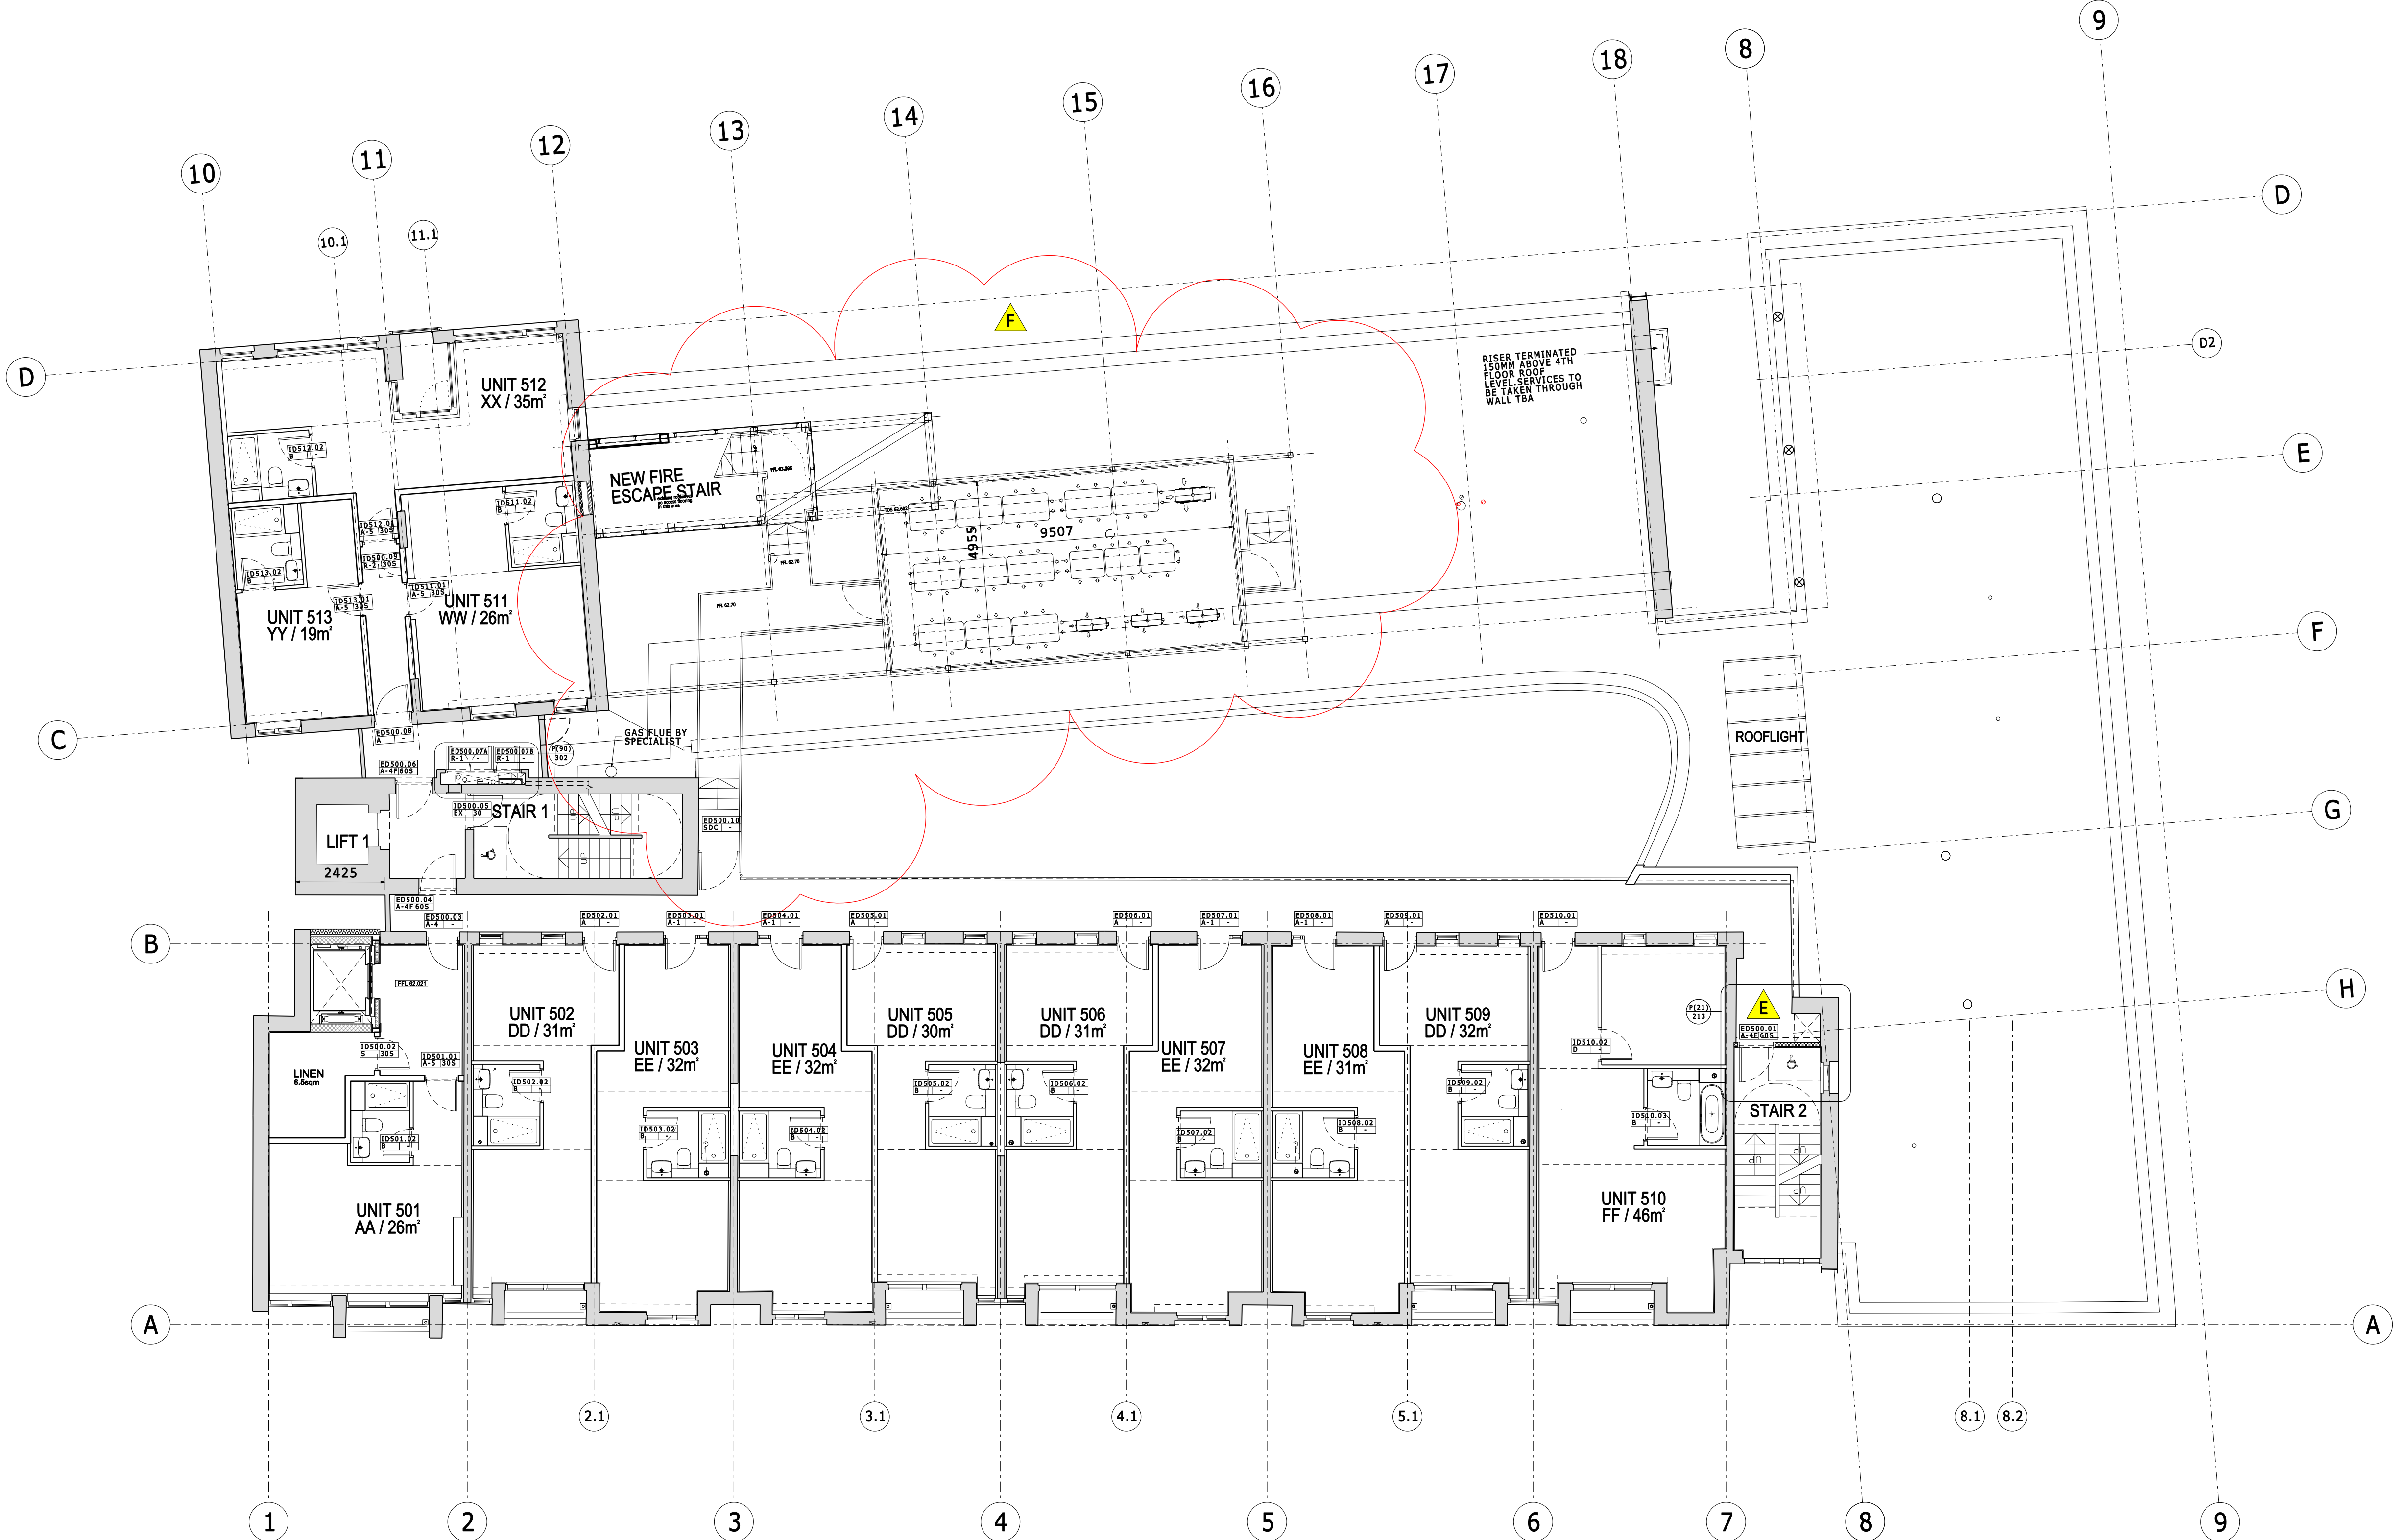

NOTE:
RISER ACCESS THROUGHOUT TBC
PENDING INSTRUCTION
BALCONY/ TERRACE DRAINAGE
DESIGN TBC BY MYC / CSG

JOB NAME
CIEL CAPITAL
LAYSTALL ST
MANCHESTER
M1 2JZ

DRAWING TITLE
PROPOSED
FIFTH FLOOR PLAN

STATUS
Construction

DATE SHEET BY SCALE @ SIZE

Jan '20 KO 1:100@A1

JOB NO. CODE DRAWING NO. REV

4328 P(00) 105 F

DLG ARCHITECTS

LEEDS
One Brewery Wharf
Waterloo Street
Leeds
LS10 1GX

LONDON
Studio 12.0G.1
The Leather Market
11-13 Weston Street
London
SE1 3ER

+44(0)113 247 1222
leeds@dlgarchitects.com

+44(0)207 620 1236
london@dlgarchitects.com

dlgarchitects.com

dlg