

For Office Use: A_12560



10 KING STREET
MANCHESTER
M2 6AQ

CONSULTANT :

DRAWN BY:

ZR

ISSUE / DATE:

PLANNING

07.09.2022

REVISION :

SHEET TITLE :

GROUND FLOOR


PLAN & ELEVATION

AS EXISTING

SHEET NO. :

EX100


Figured dimensions shall be taken in preference to scaled dimensions and any discrepancies or errors are to be referred to the Designer. Contractors, sub-contractors and suppliers must verify all dimensions on site before commencing work or making any fabrication drawings. © Copyright Reserved

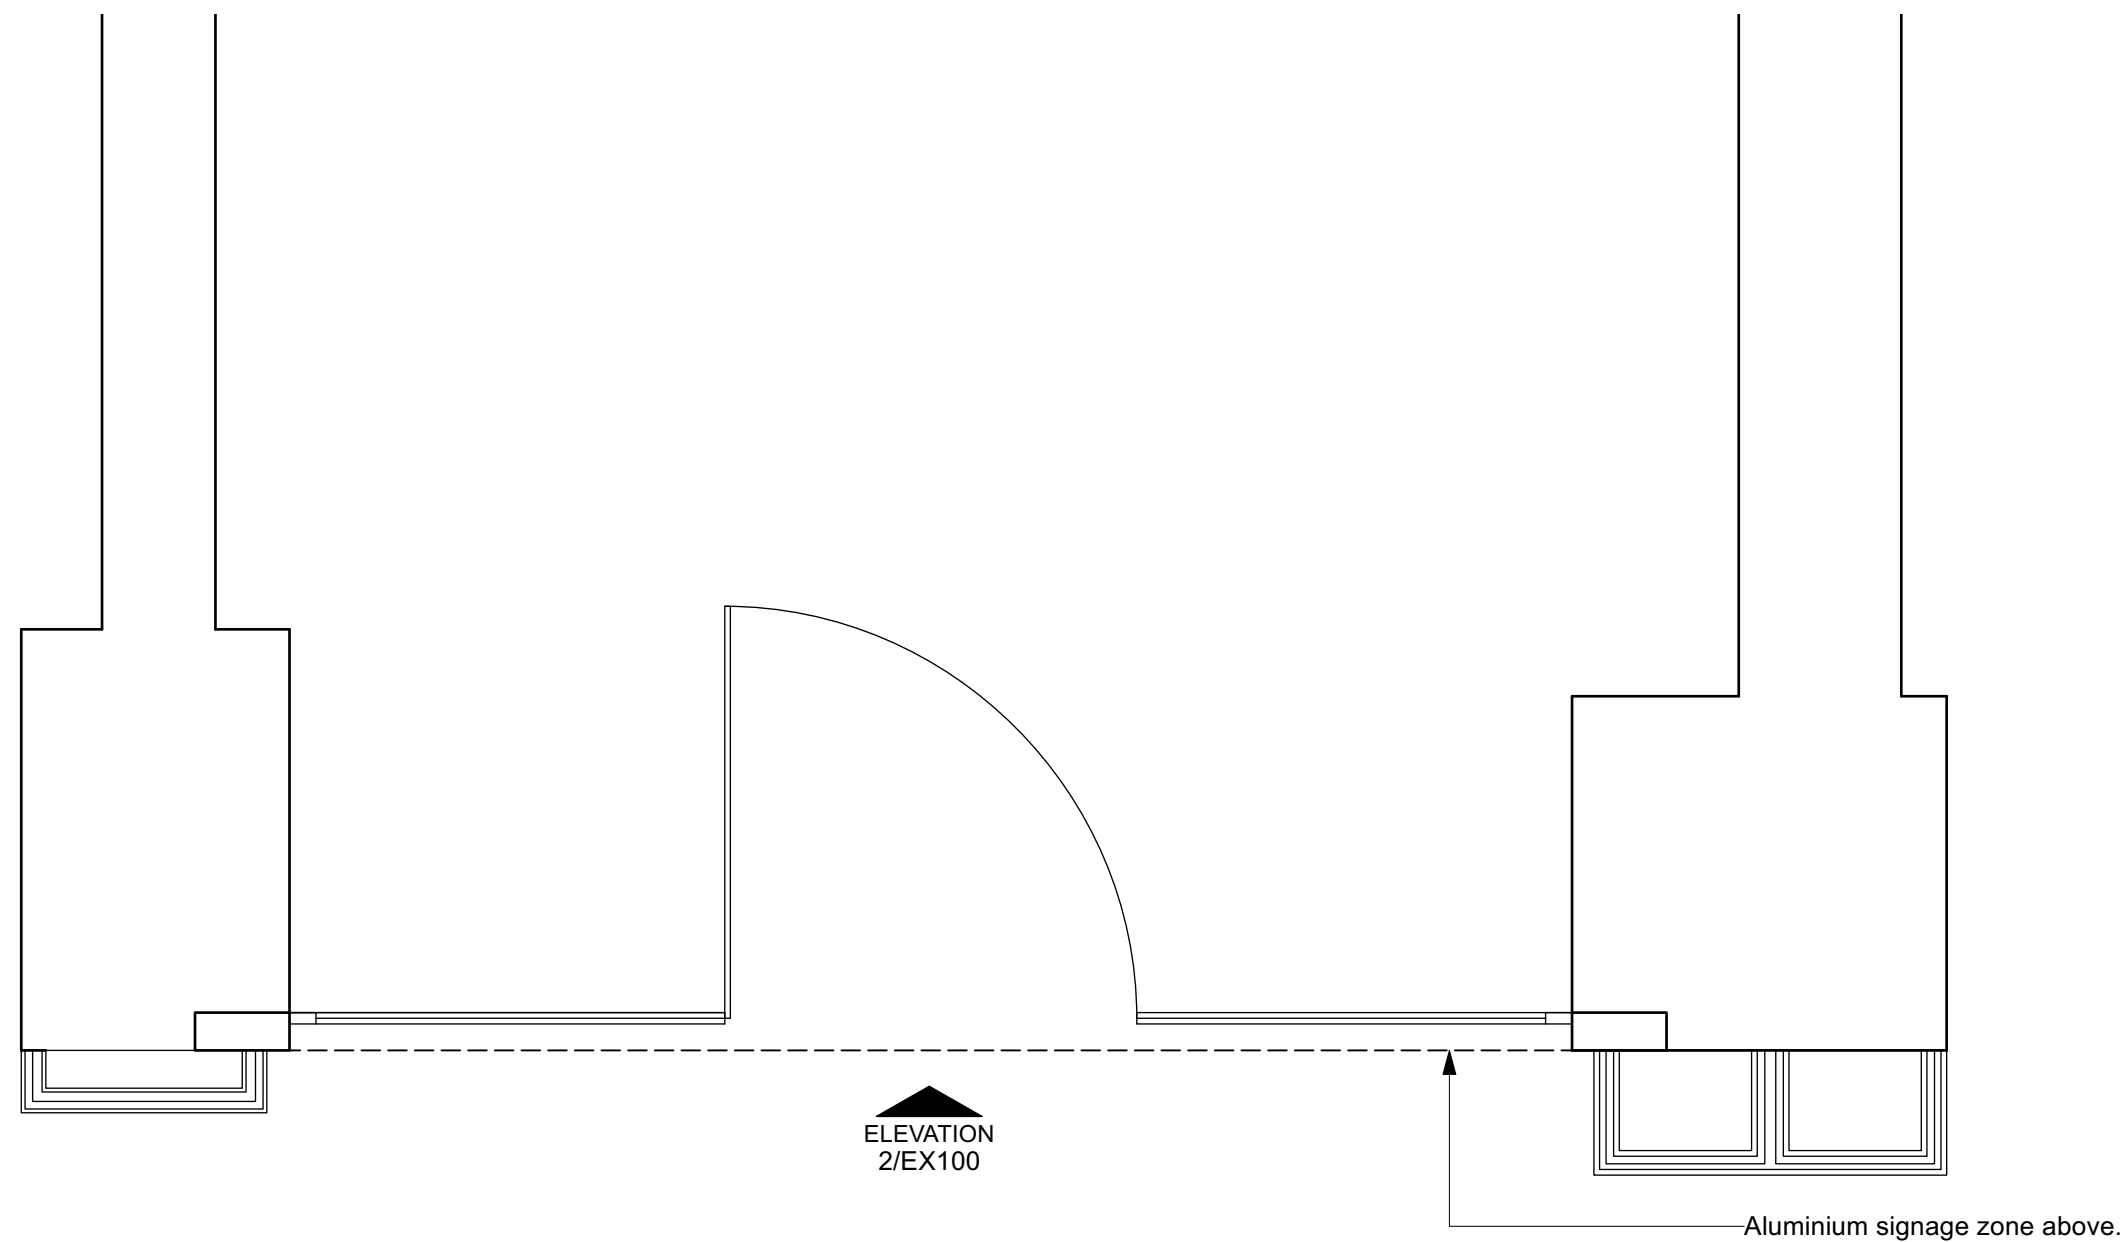

1 PART GROUND FLOOR PLAN

EX100


SCALE: 1:20@A1

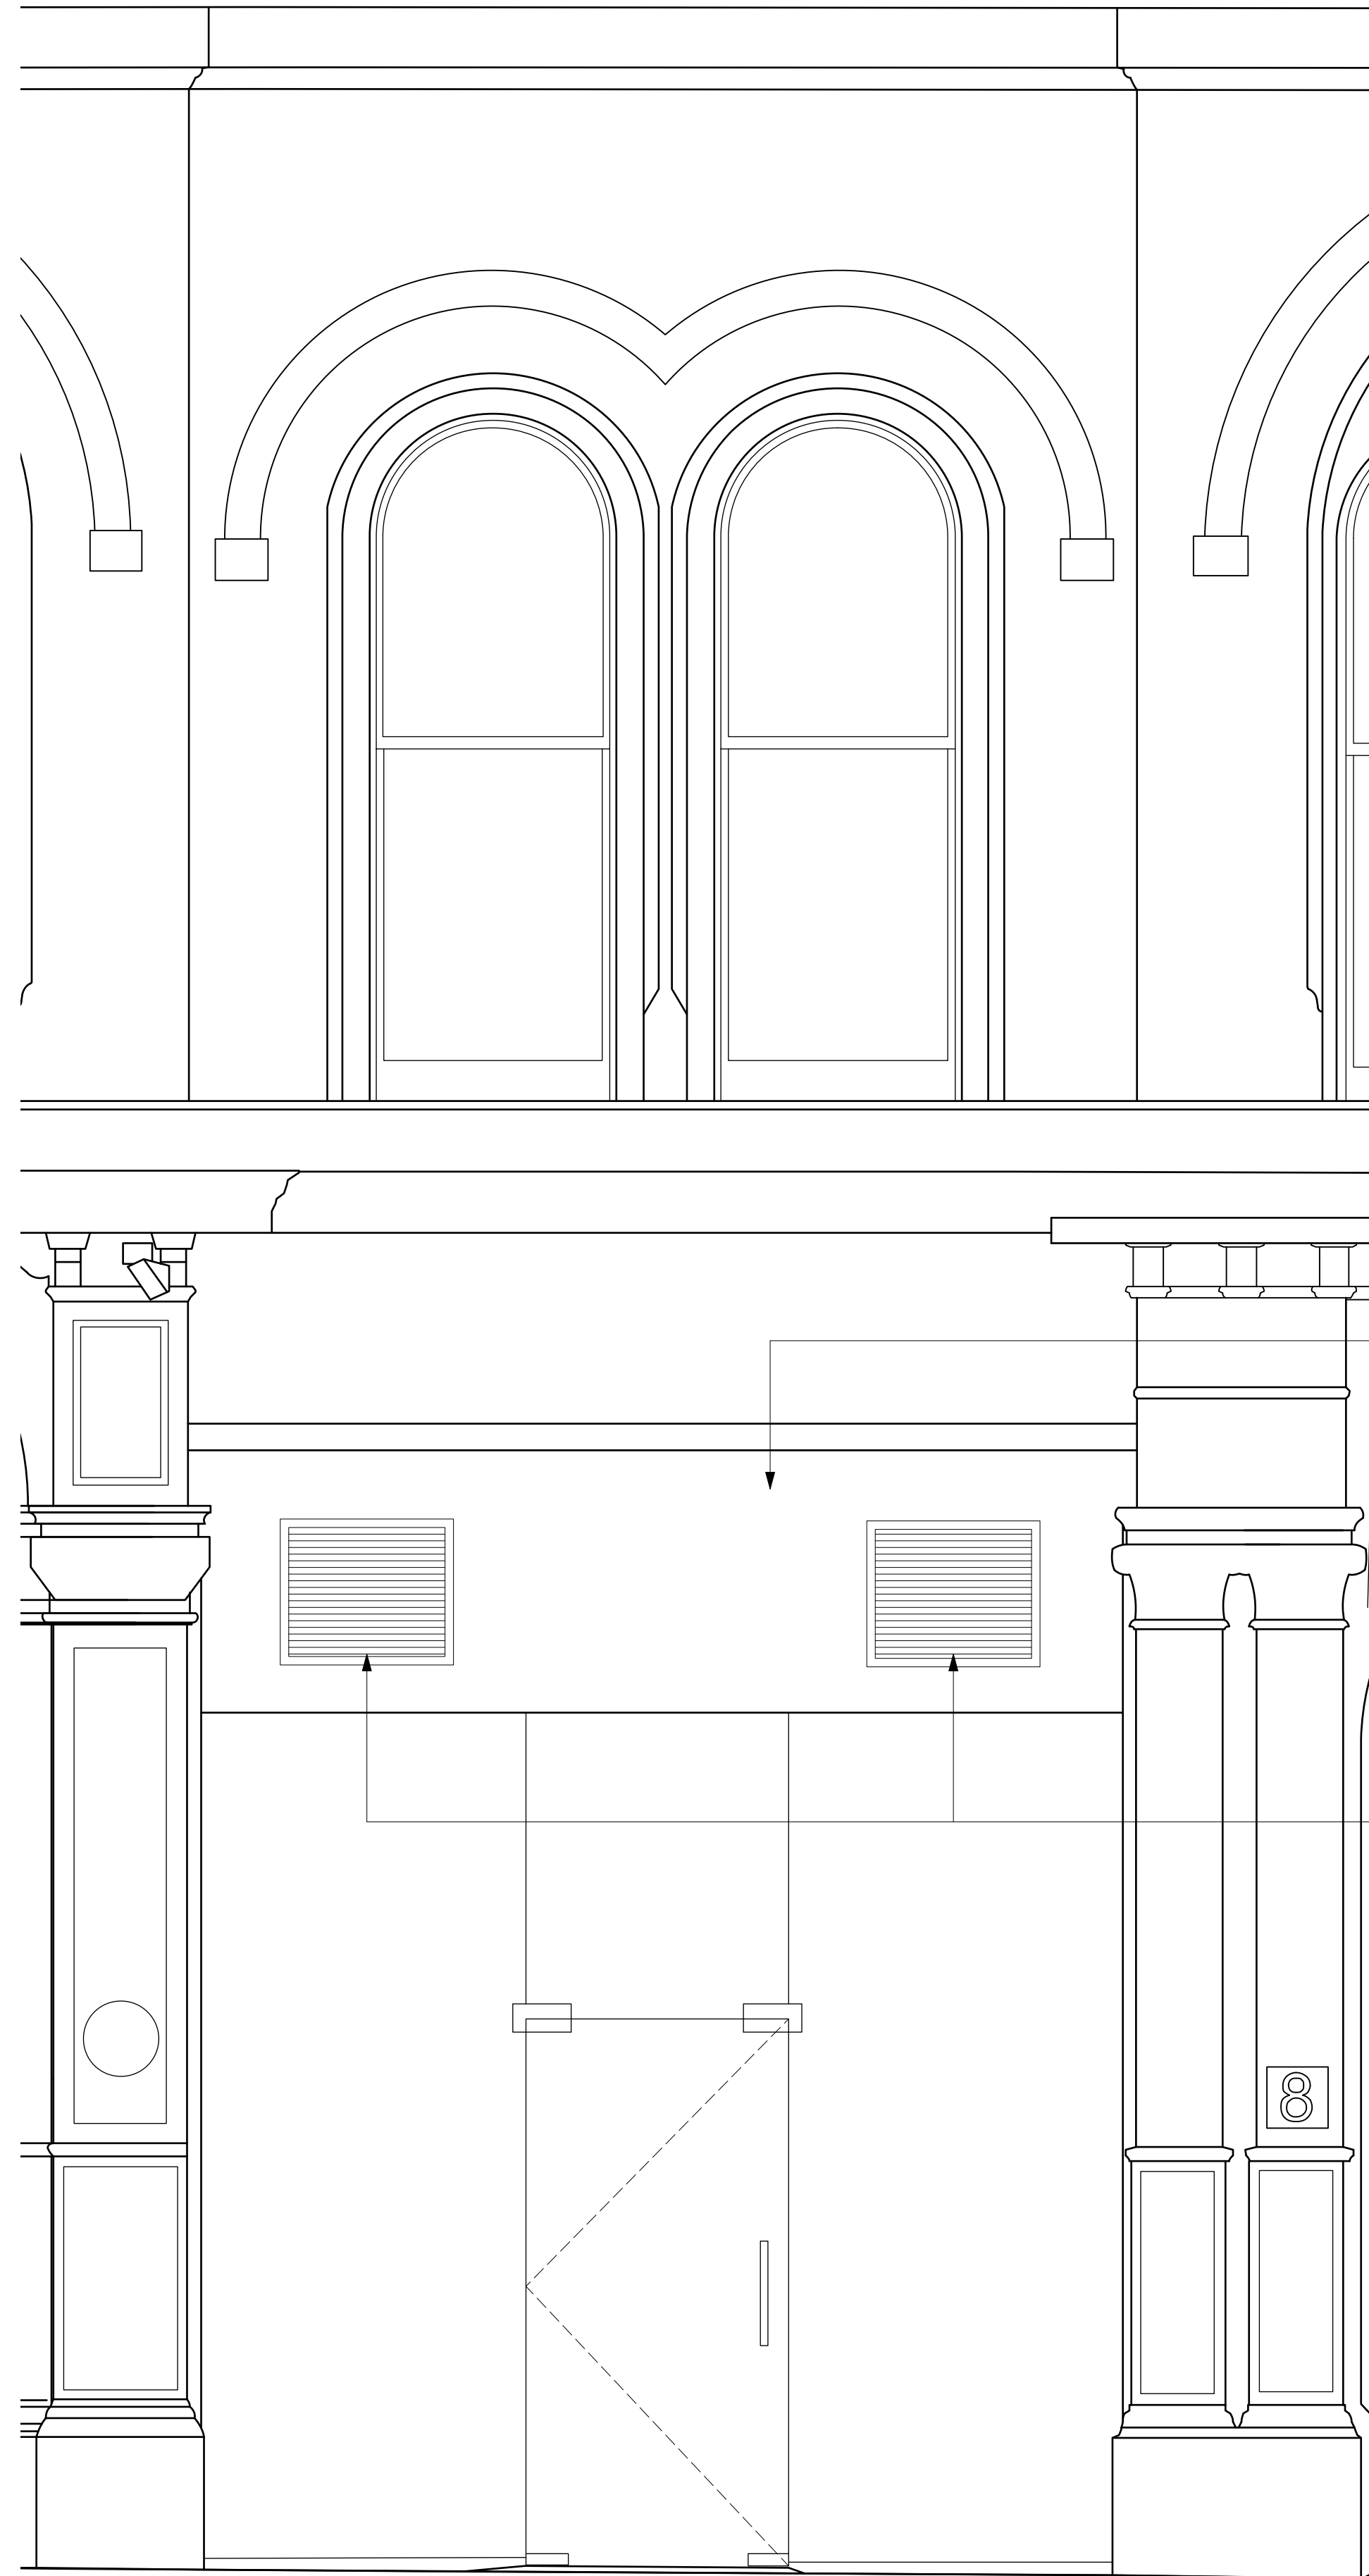

2 SHOPFRONT ELEVATION

EX100

SCALE: 1:20@A1

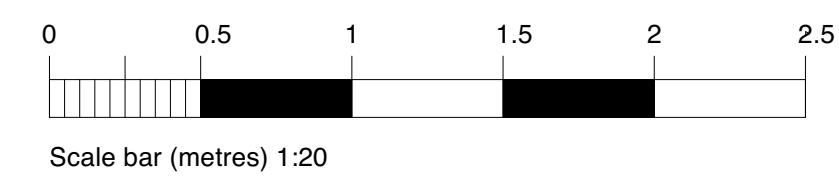



Figured dimensions shall be taken in preference to scaled dimensions and any discrepancies or errors are to be referred to the Designer. Contractors, sub-contractors and suppliers must verify all dimensions on site before commencing work or making any fabrication drawings. © Copyright Reserved

For Office Use: A_12560

Lambert
Smith
Hampton

10 KING STREET
MANCHESTER
M2 6AQ

CONSULTANT :

DRAWN BY:

ZR

ISSUE / DATE:

PLANNING 07.09.2022

REVISION :


A: UPDATED TO PLANNERS DETAILS 21.10.2022

SHEET TITLE :
GROUND FLOOR
PLAN & ELEVATION
AS PROPOSED

SHEET NO. :

PL100



Figured dimensions shall be taken in preference to scaled dimensions and any discrepancies or errors are to be referred to the Designer. Contractors, sub-contractors and suppliers must verify all dimensions on site before commencing work or making any fabrication drawings. © Copyright Reserved.

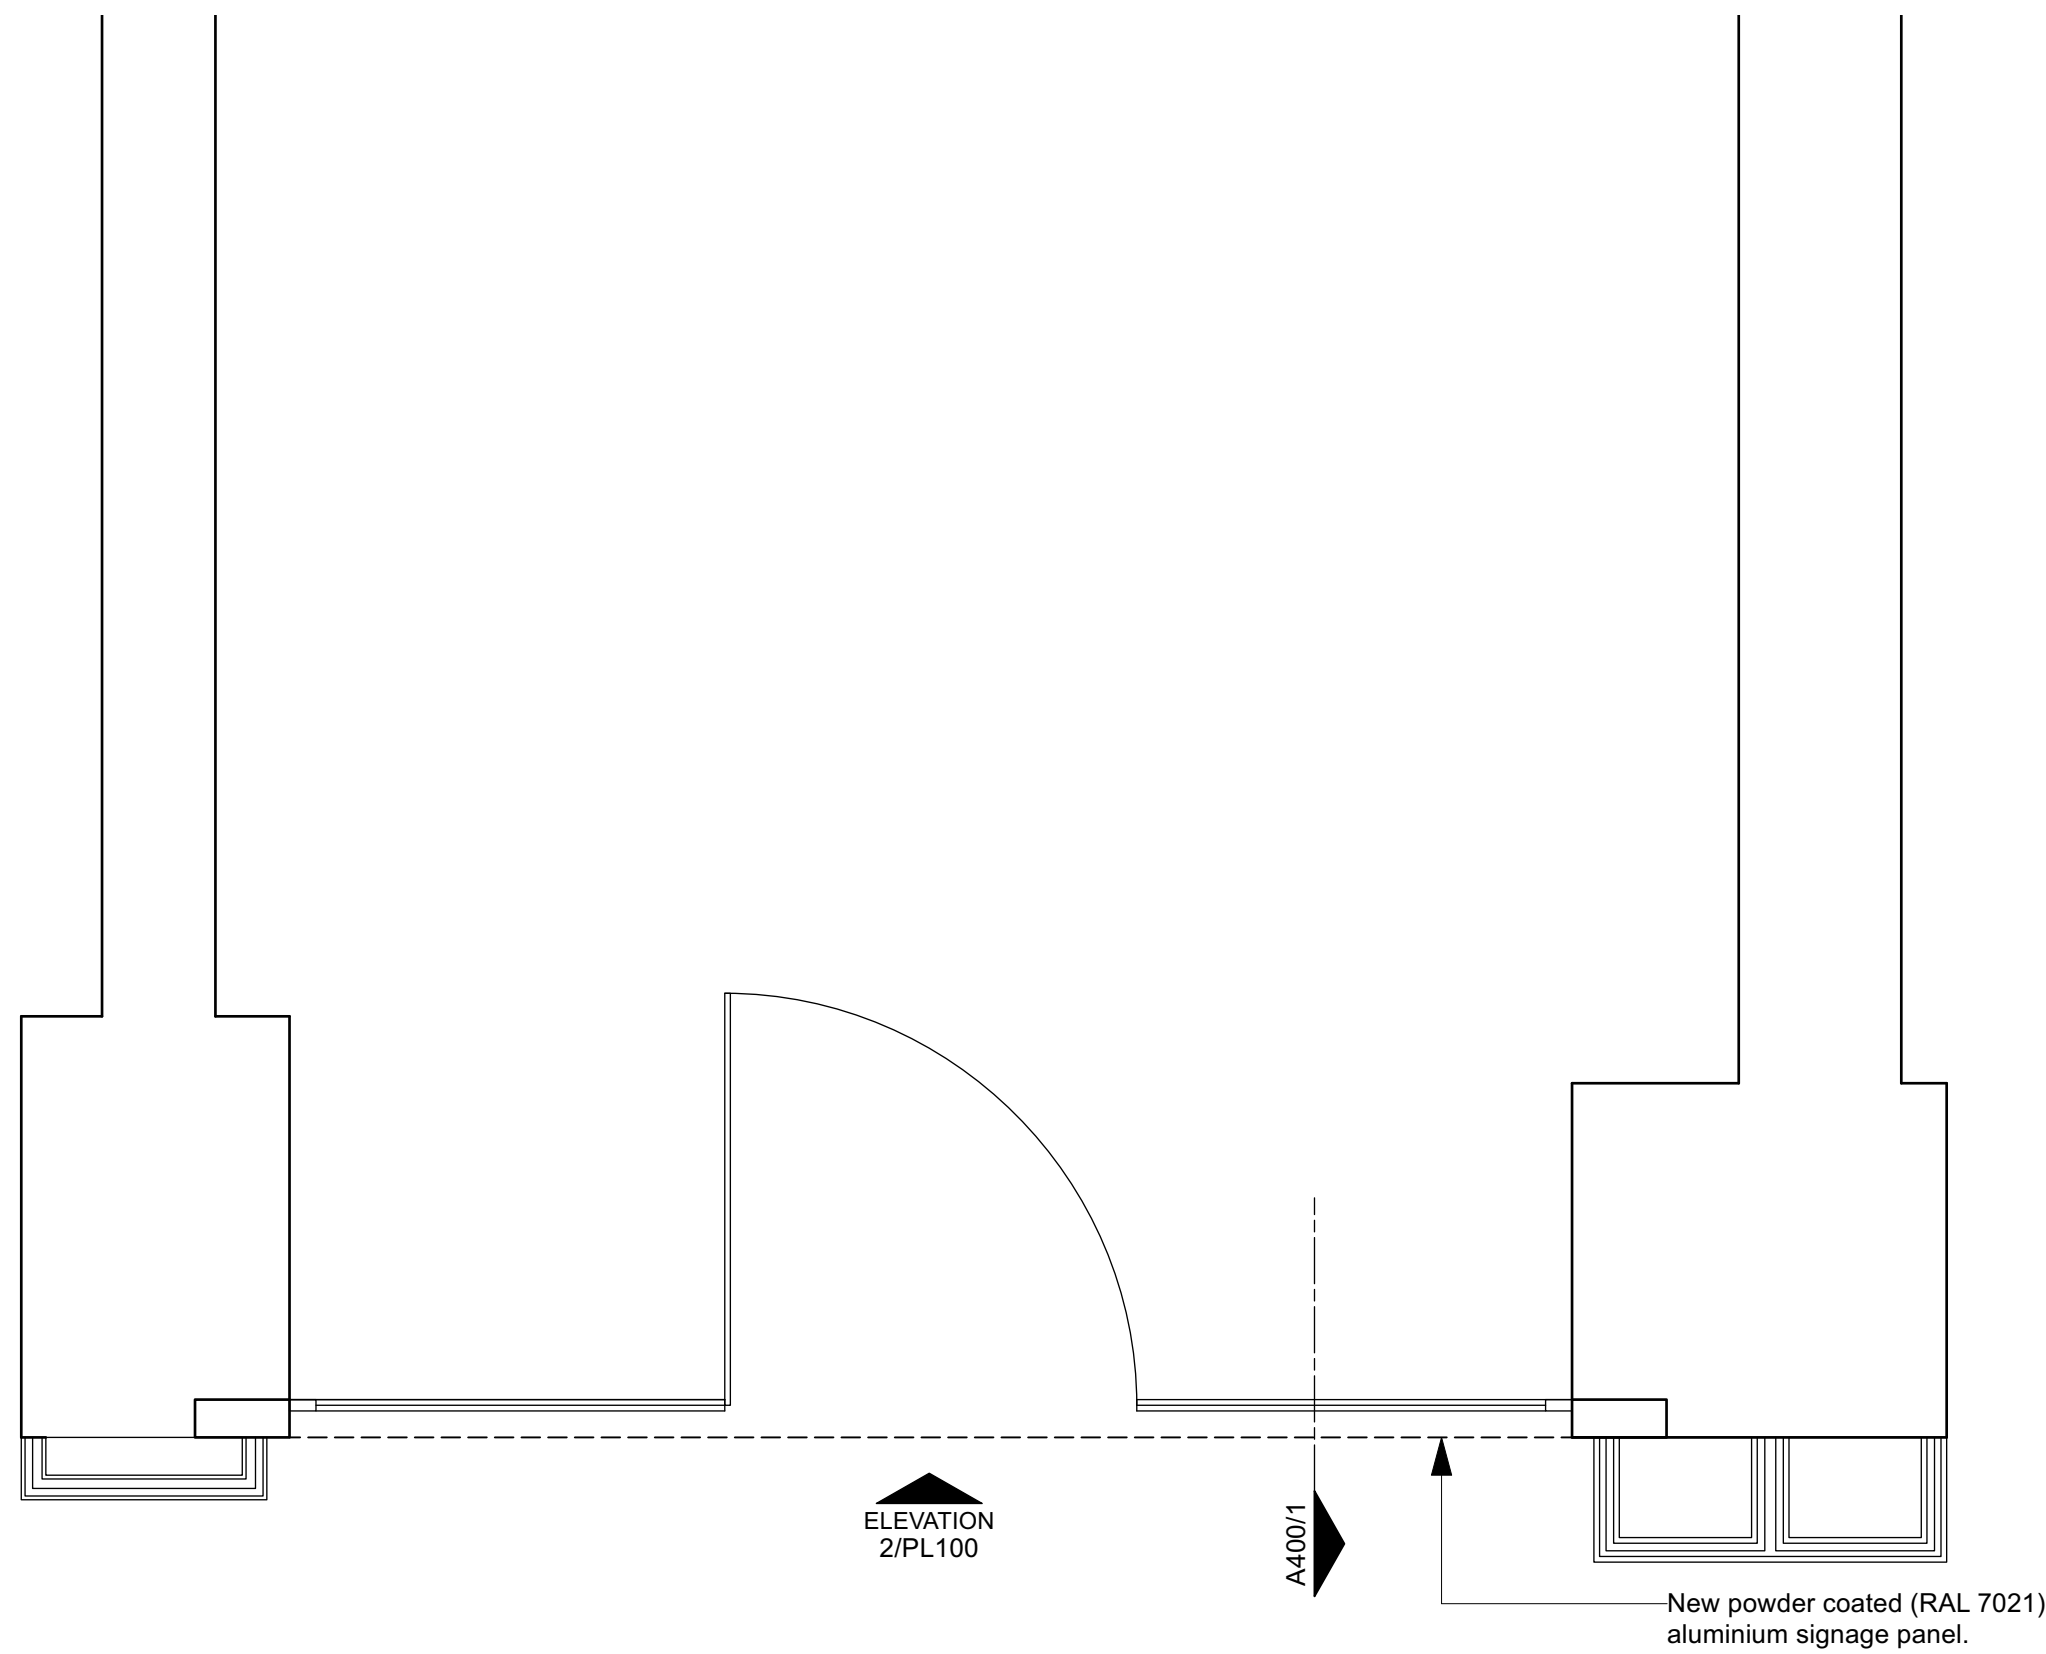

1 PART GROUND FLOOR PLAN

PL100


SCALE: 1:20@A1

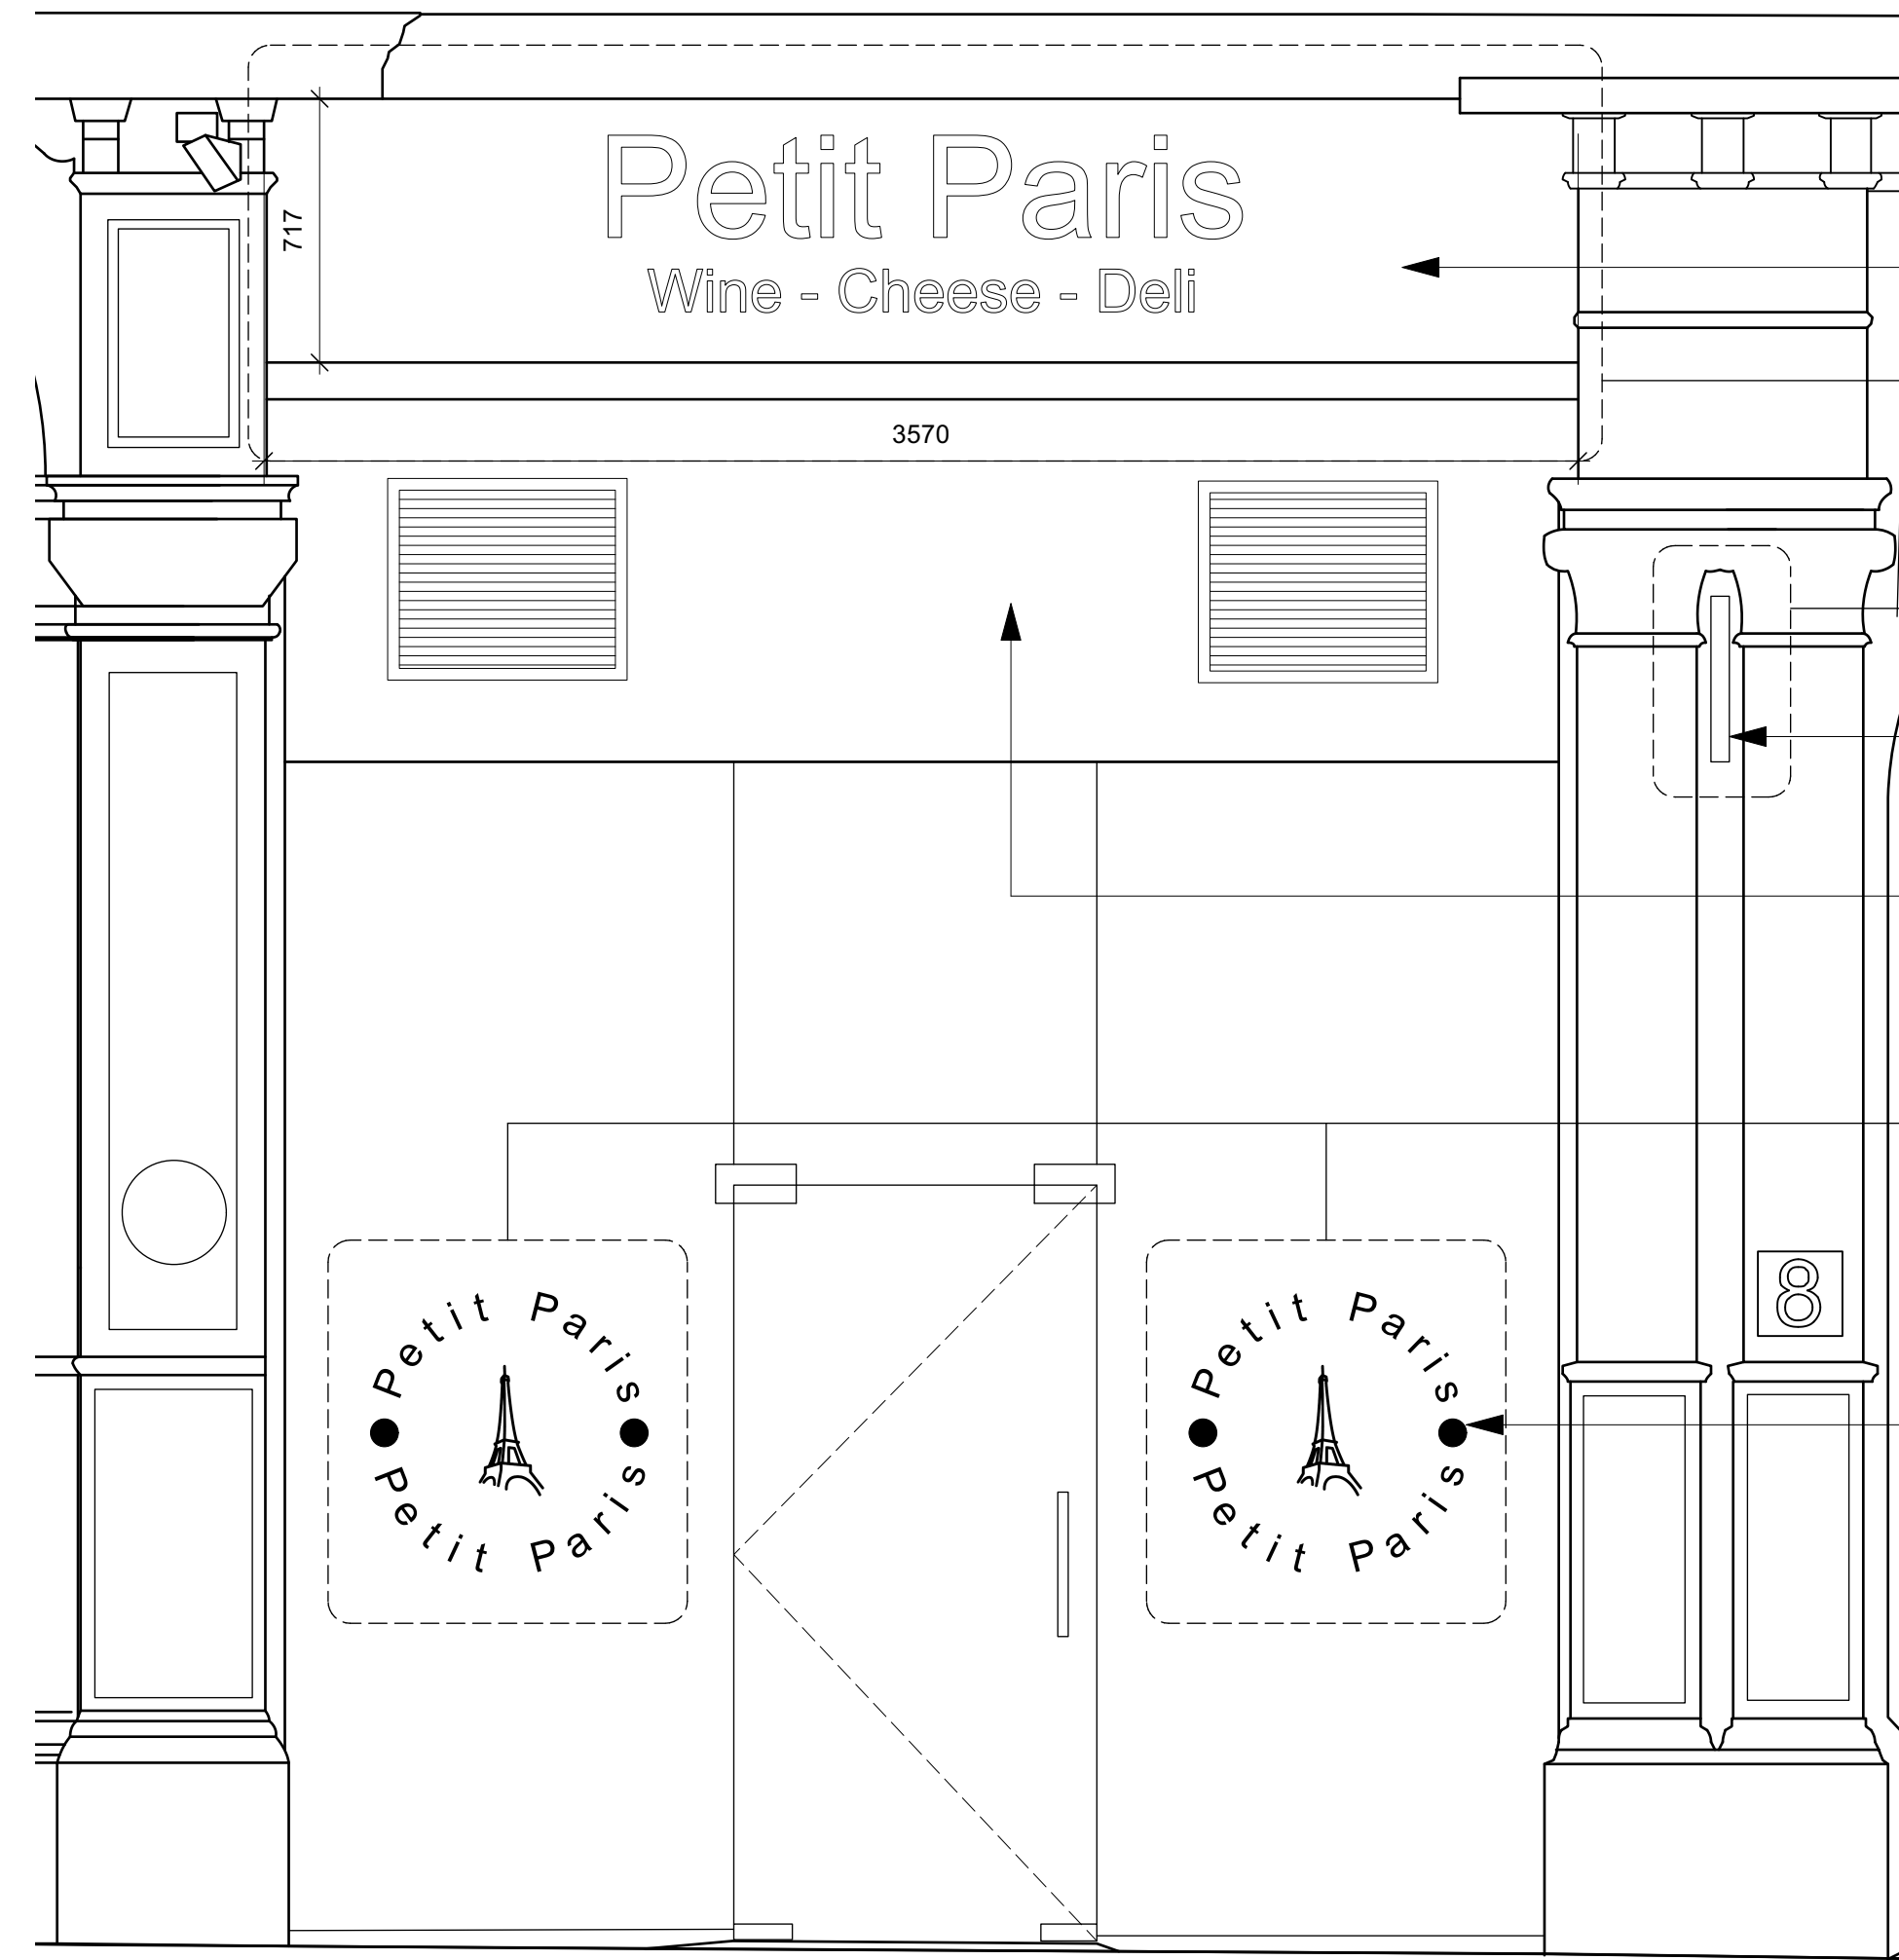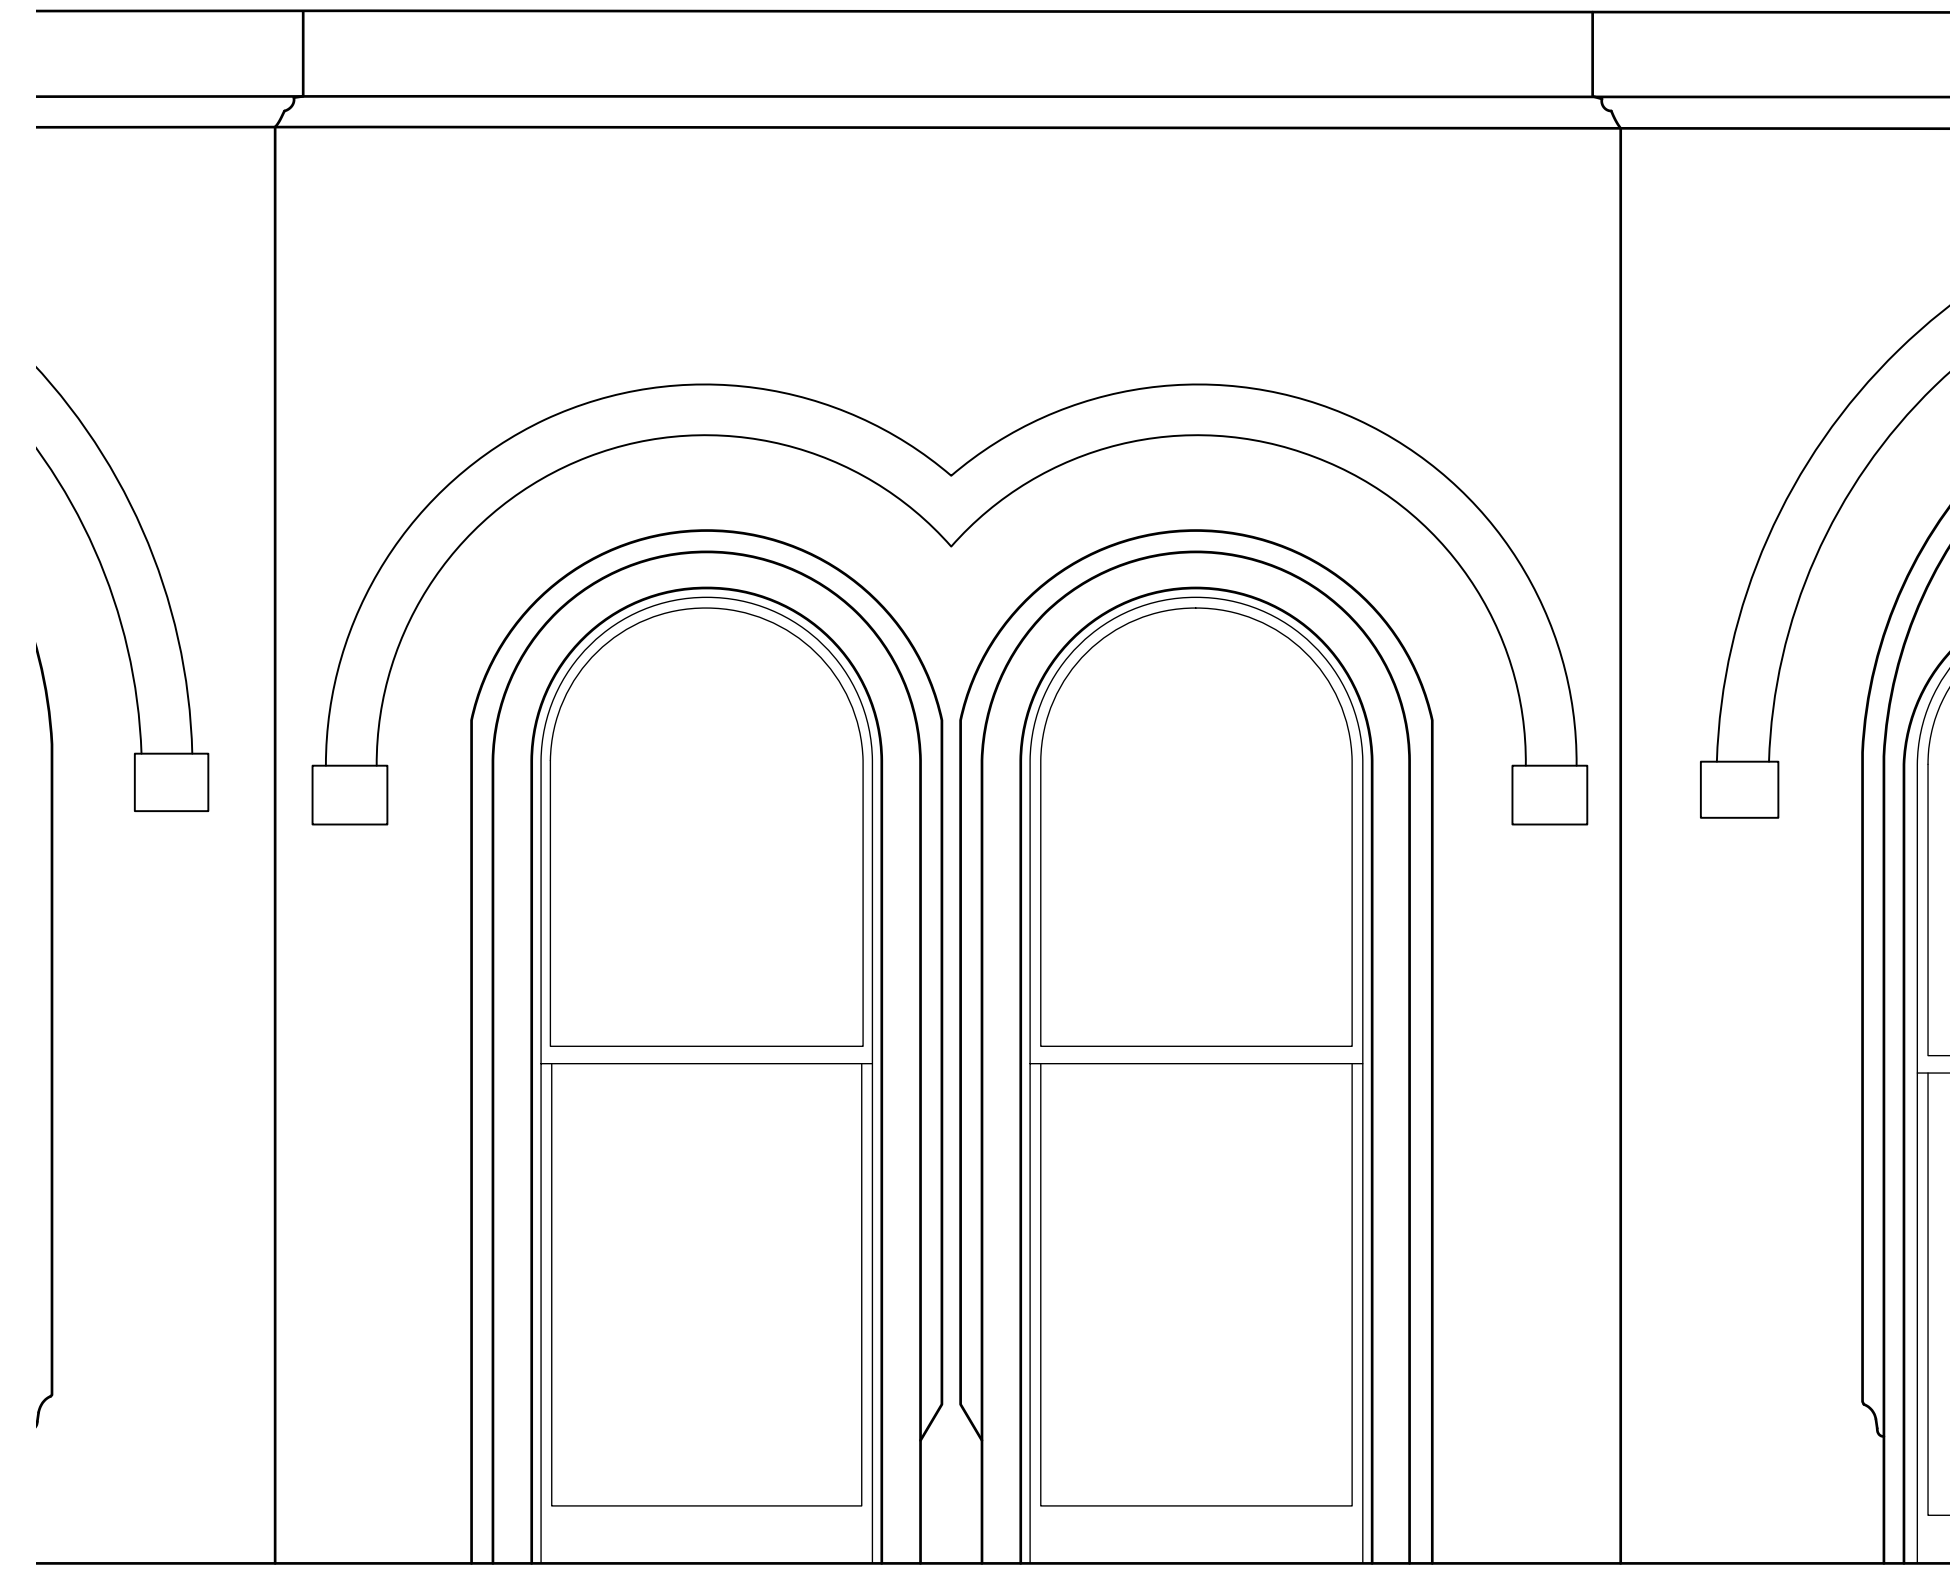


2 SHOPFRONT ELEVATION


PL100

SCALE: 1:20@A1

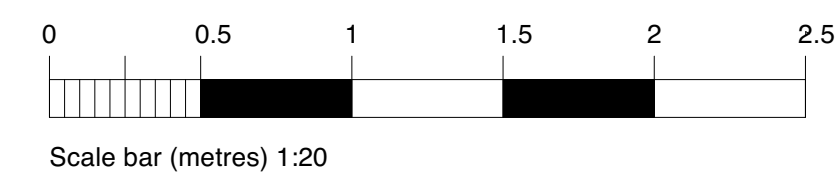

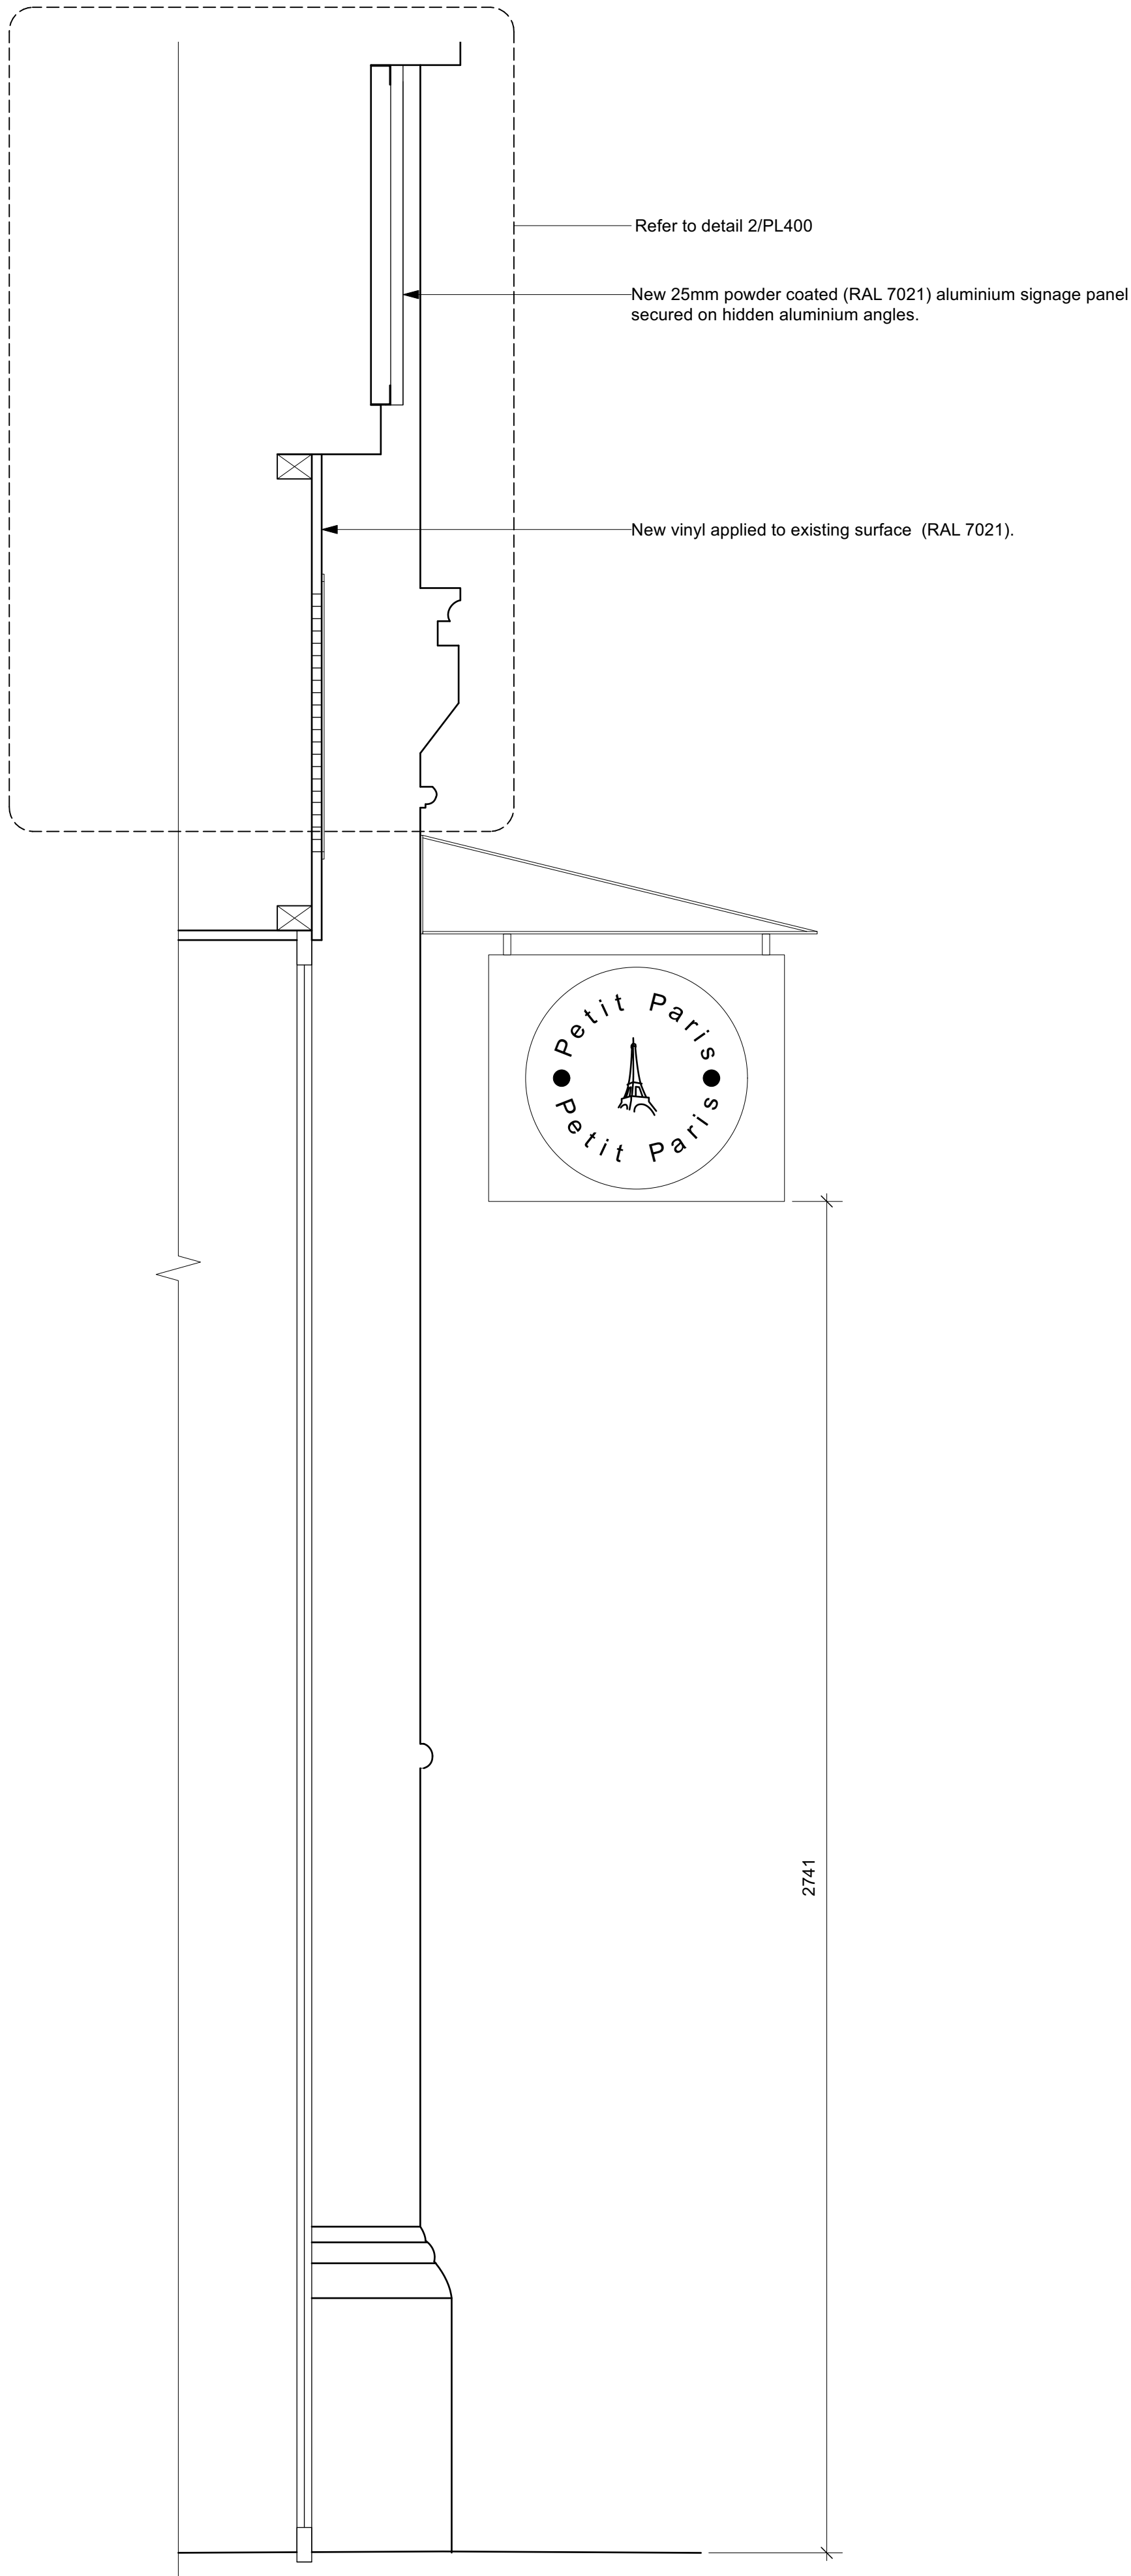

1 SECTION AS PROPOSED
PL400 SCALE: 1:20@A1

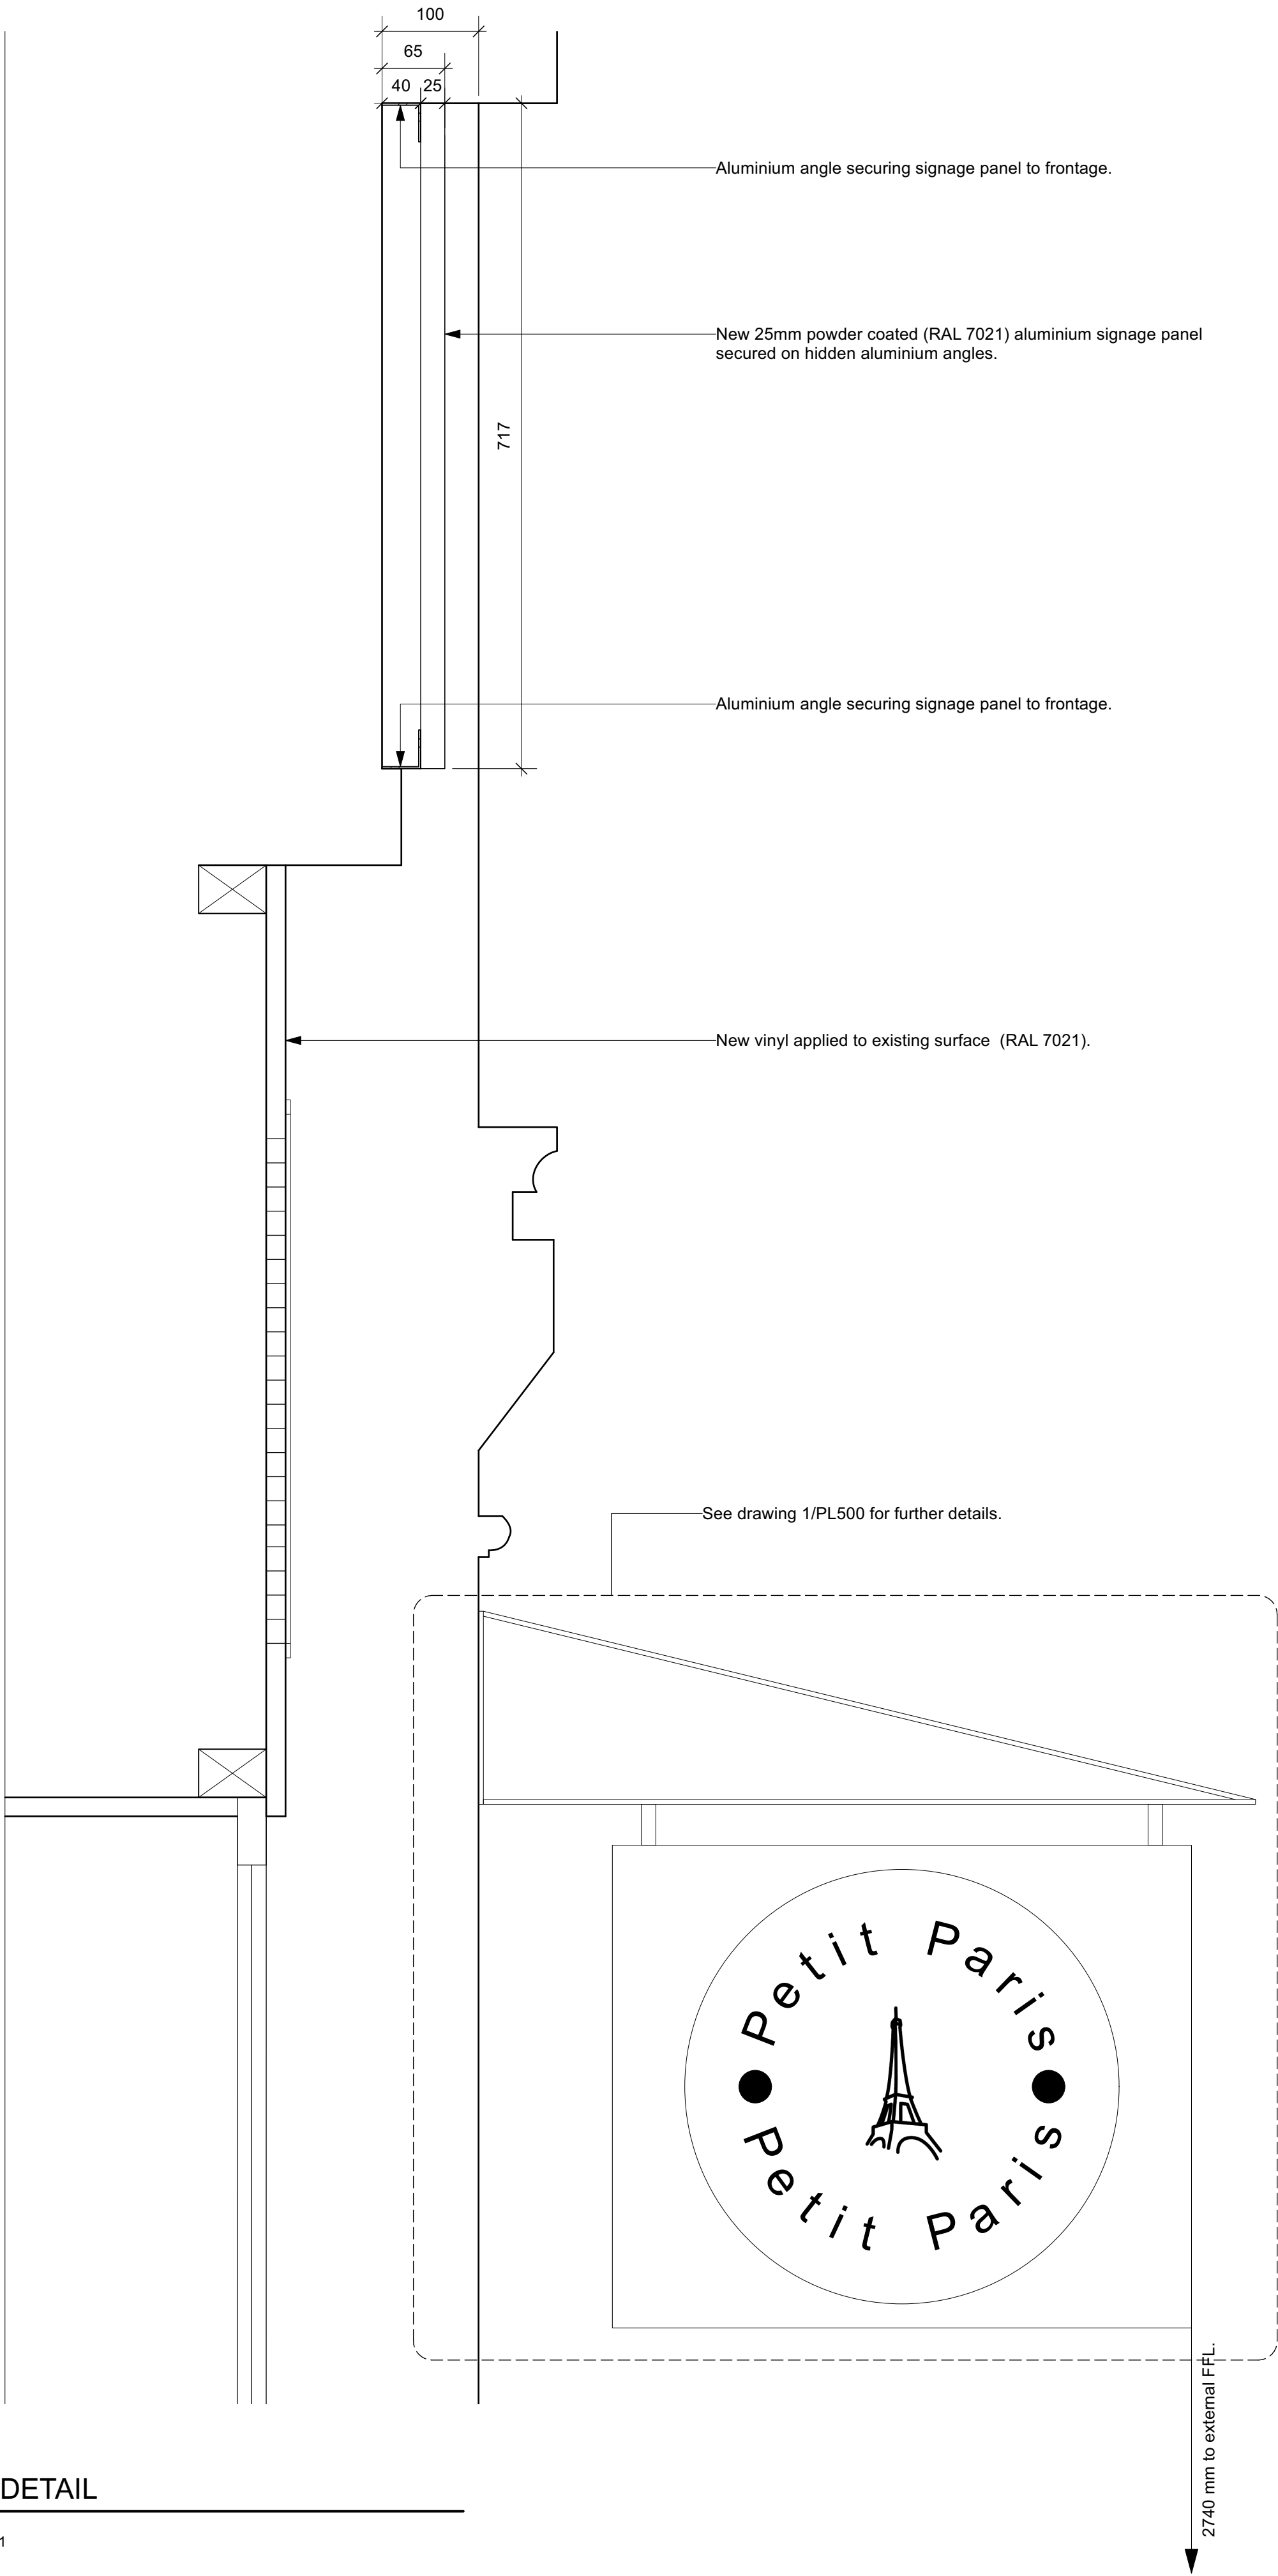

2 FASCIA DETAIL
PL400 SCALE: 1:20@A1

For Office Use: A_12560
**Lambert
Smith
Hampton**
10 KING STREET
MANCHESTER
M2 6AQ

CONSULTANT :




DRAWN BY:
ZR

ISSUE / DATE:
PLANNING 07.09.2022

REVISION :
A: UPDATED TO PLANNERS DETAILS 21.10.2022

SHEET TITLE :
SHOPFRONT
SECTION AS
PROPOSED
SHEET NO. :

PL400

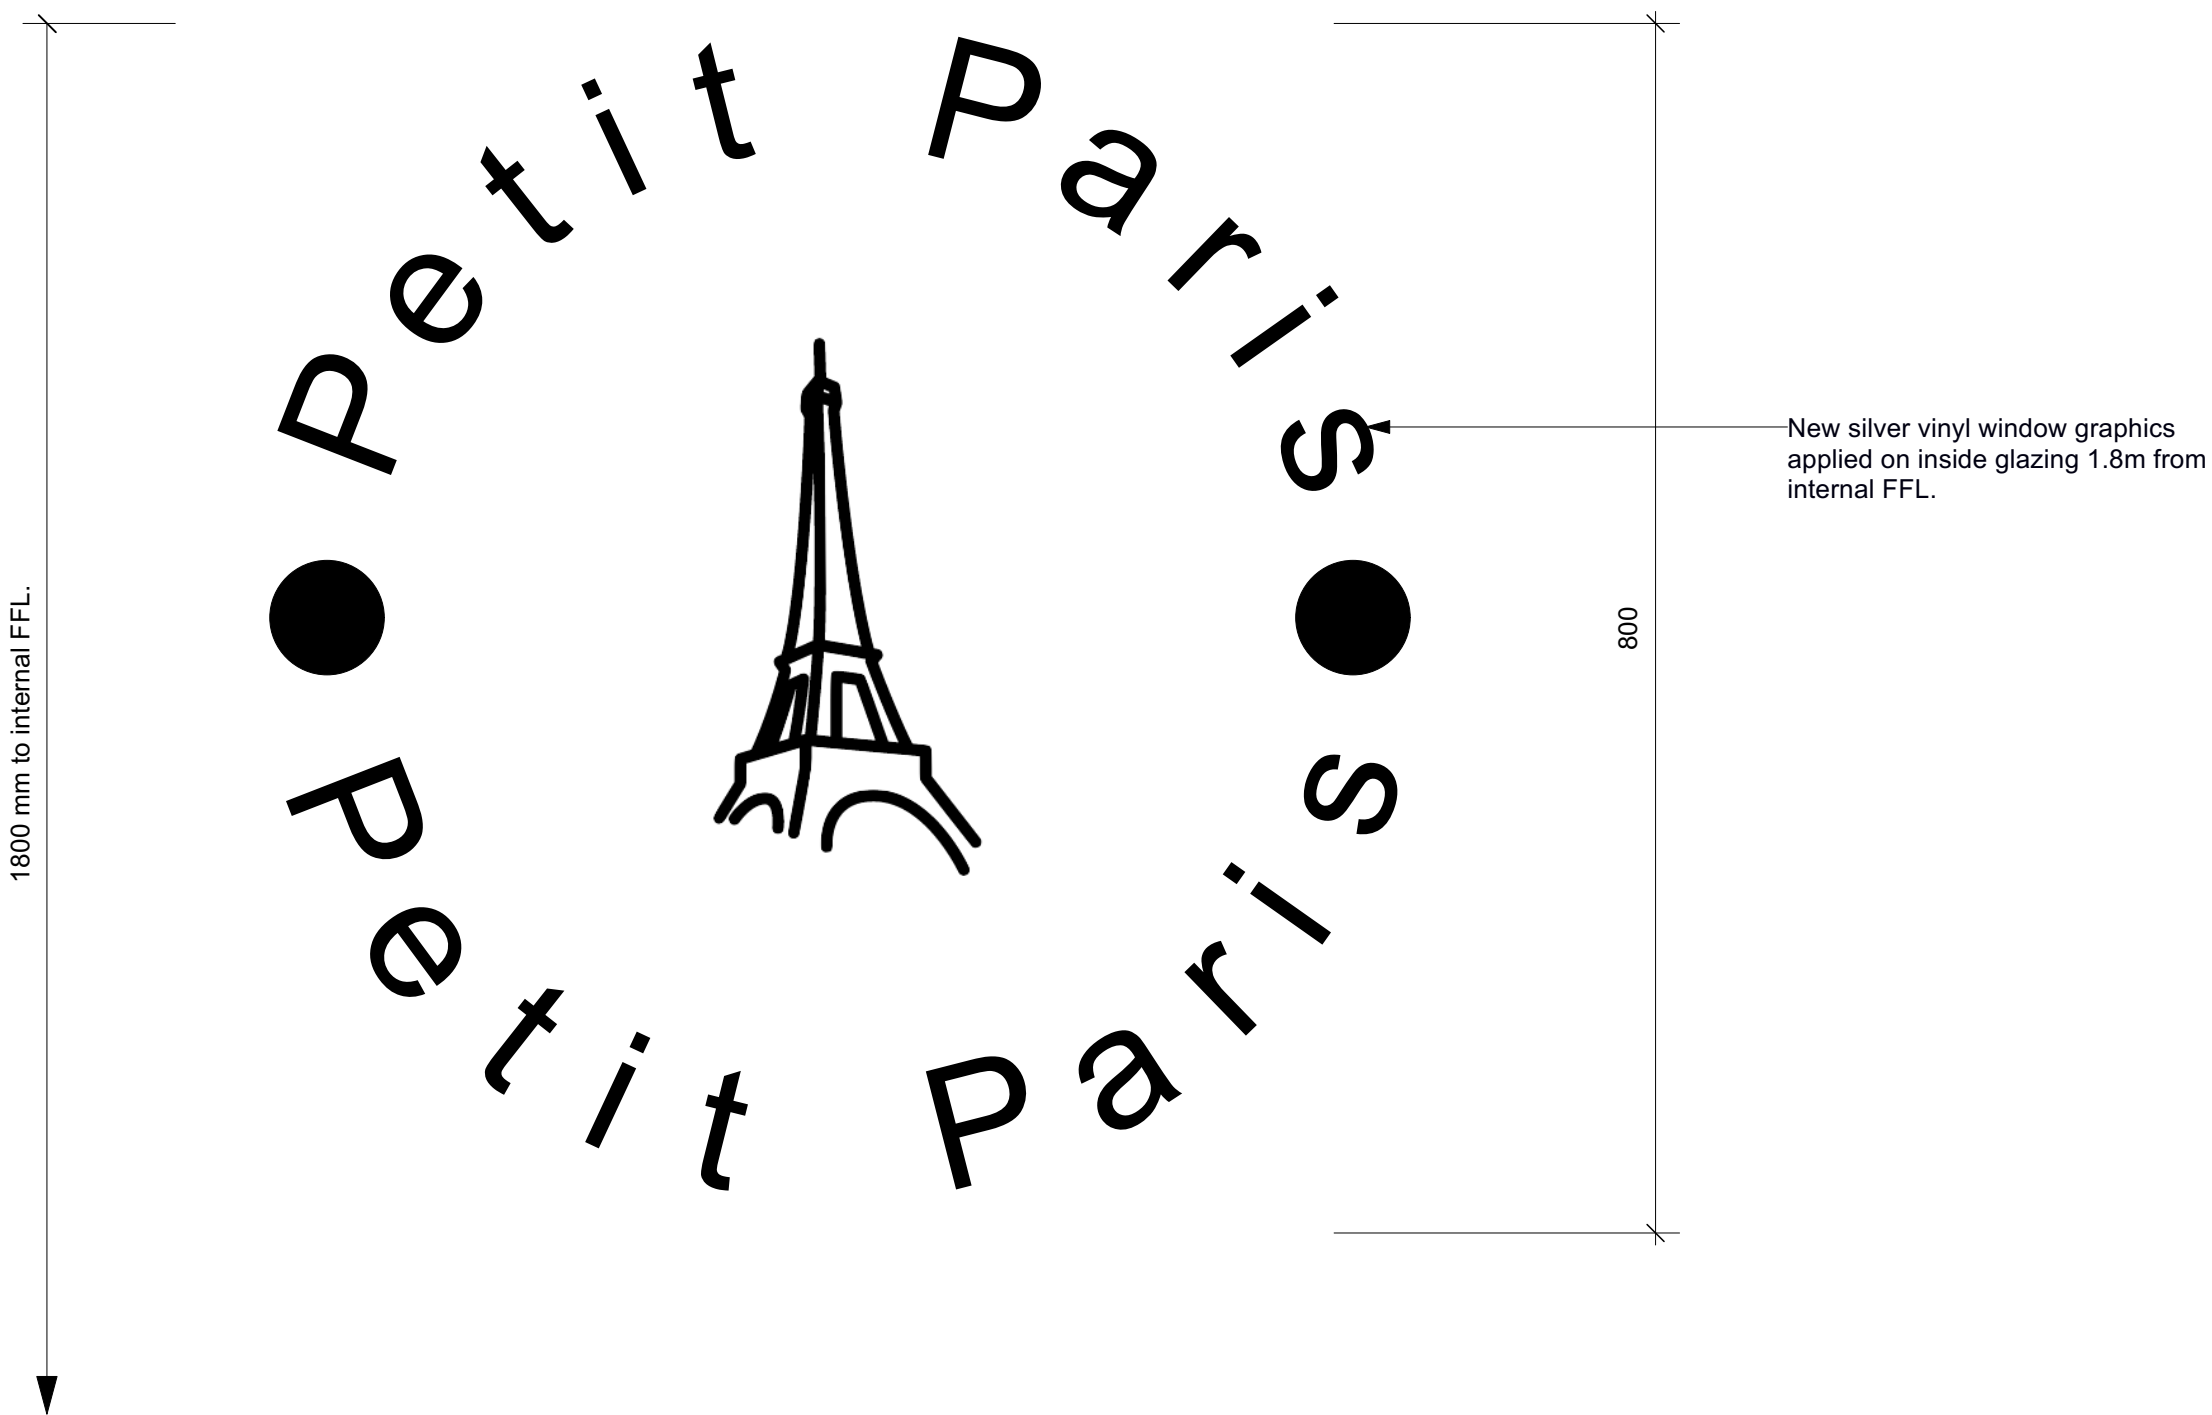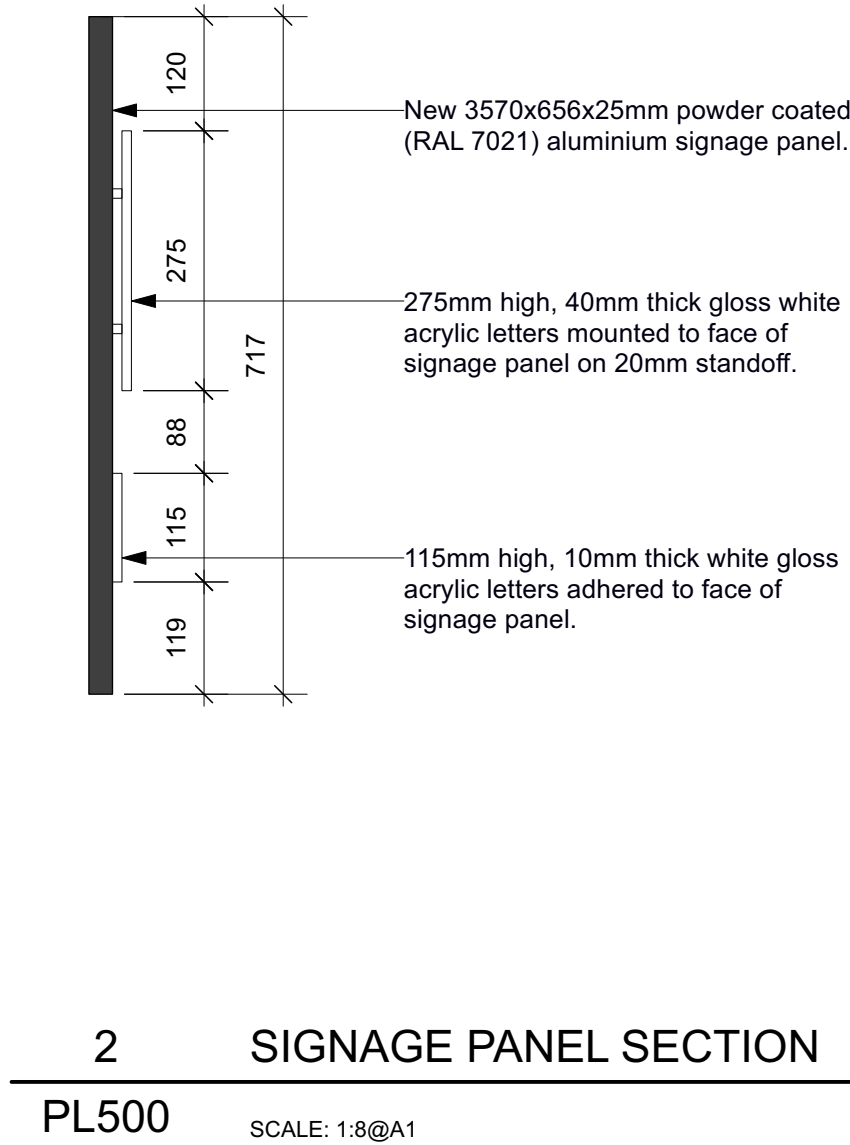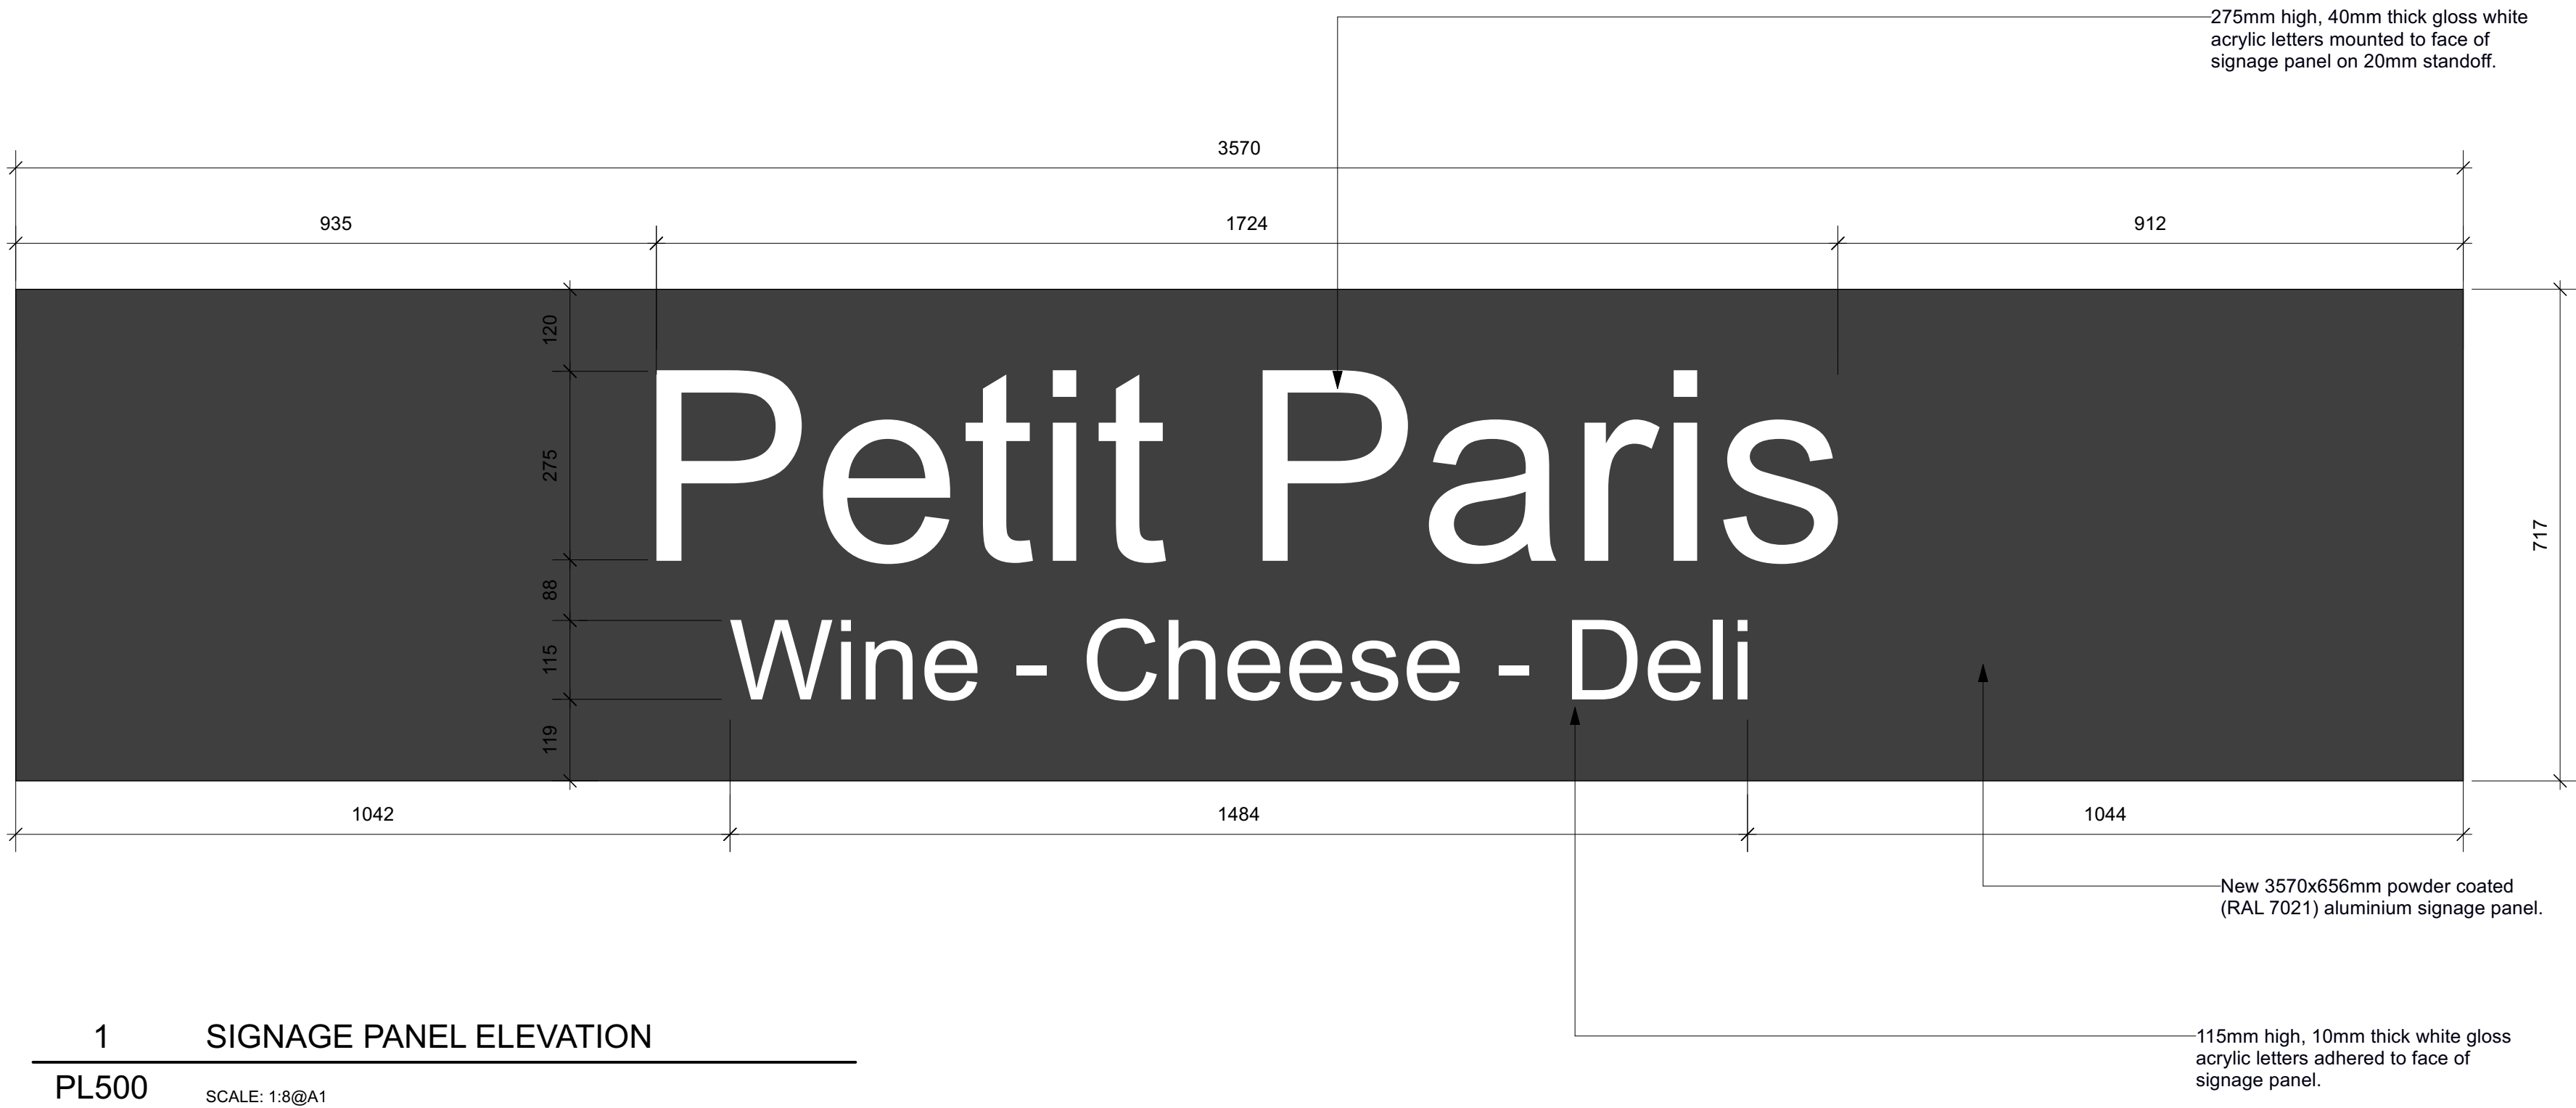

For Office Use: A_12560

**Lambert
Smith
Hampton**

10 KING STREET
MANCHESTER
M2 6AQ

CONSULTANT :

DRAWN BY:

ZR

ISSUE / DATE:

PLANNING	07.09.2022

REVISION :


A: UPDATED TO PLANNERS DETAILS	21.10.2022

SHEET TITLE :


SIGNAGE DETAILS

SHEET NO. :


PL500

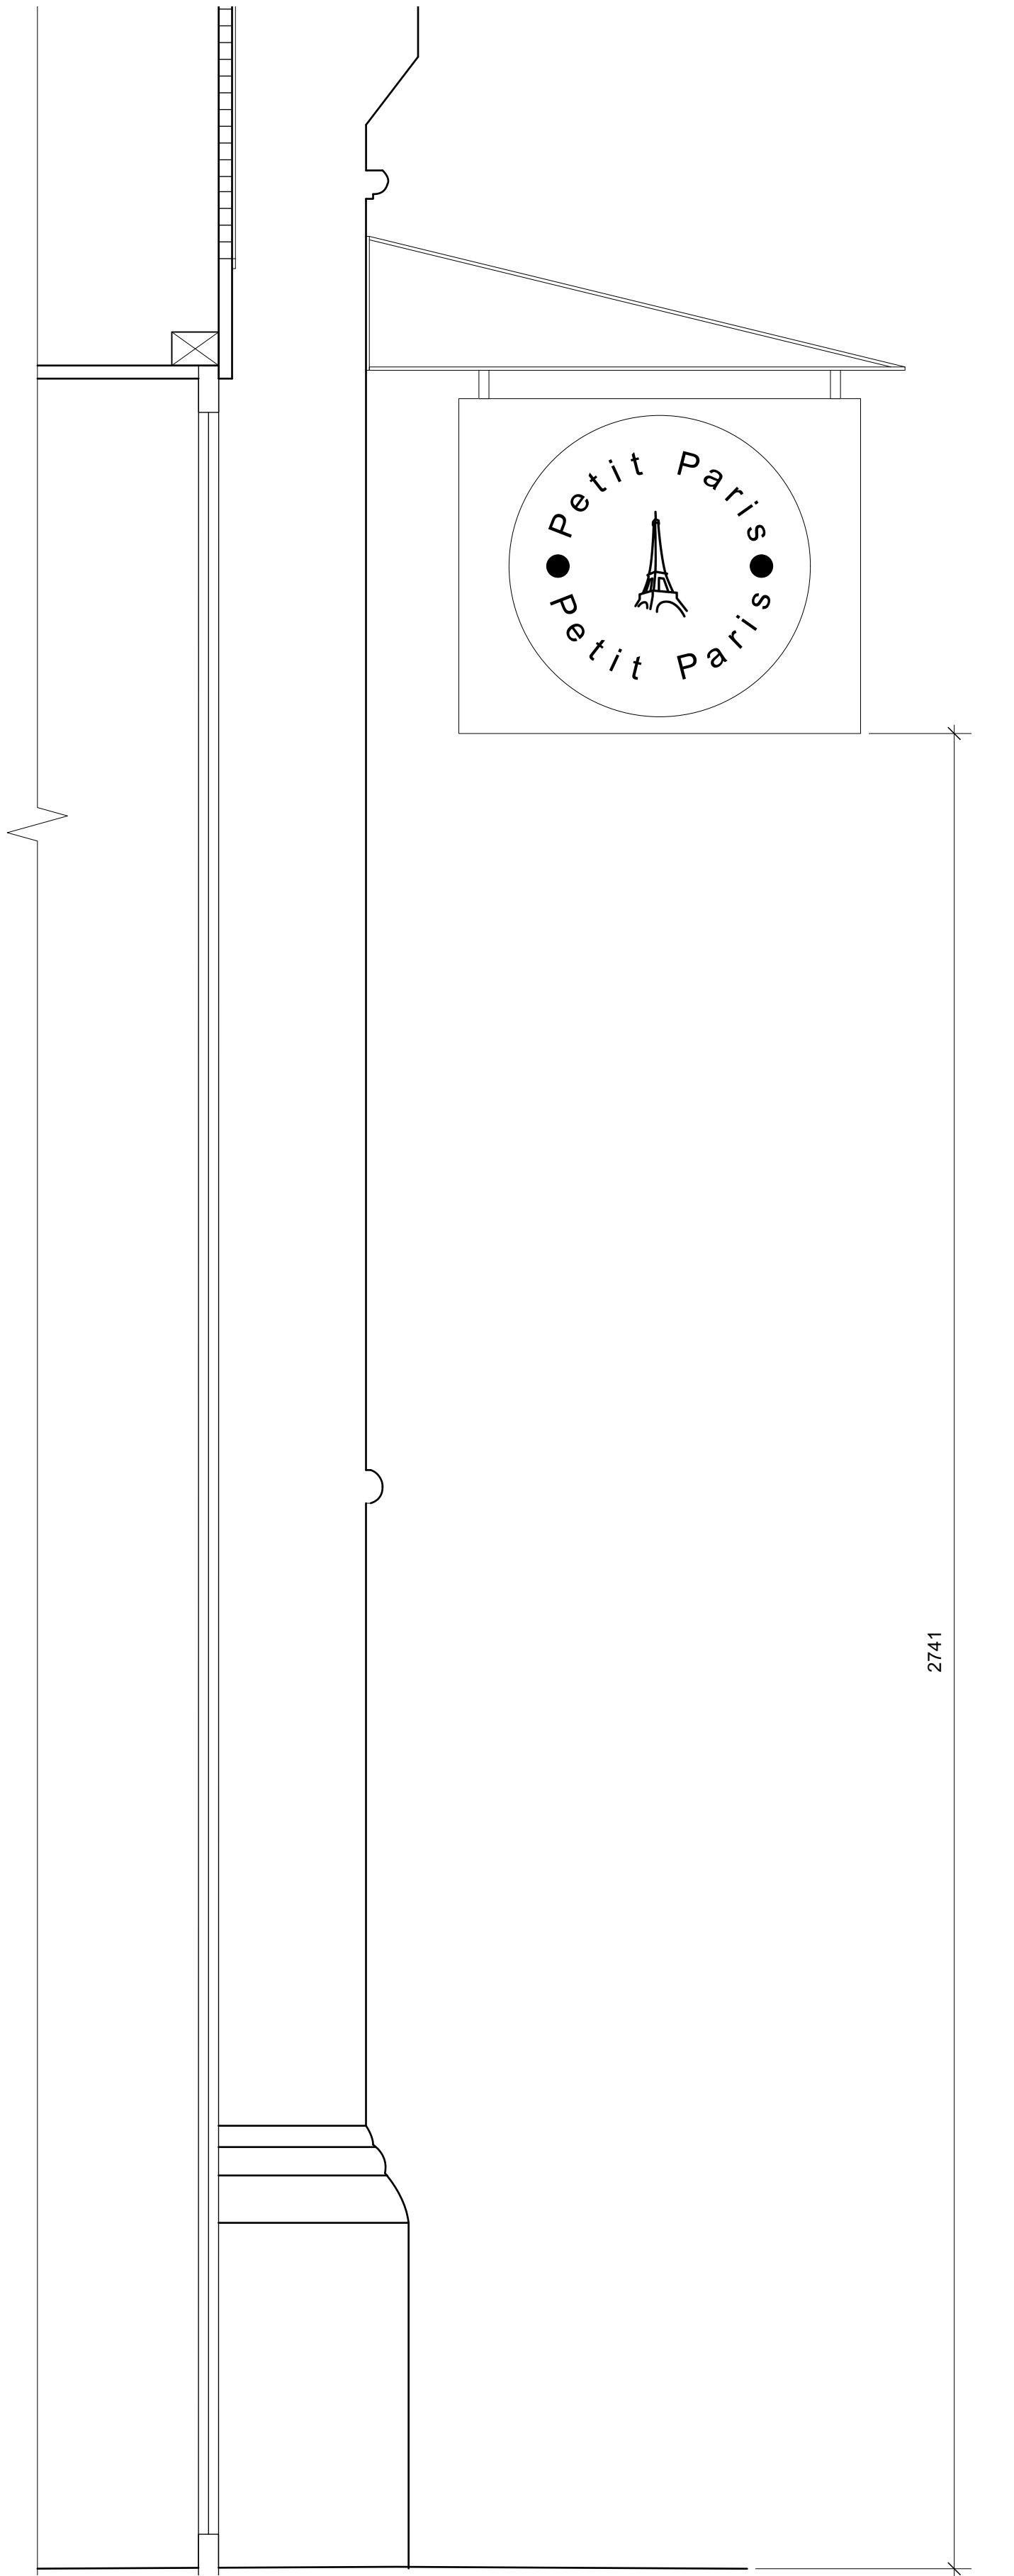


1 BLADE SIGN ELEVATIONS
PL501 SCALE: 1:8@A1

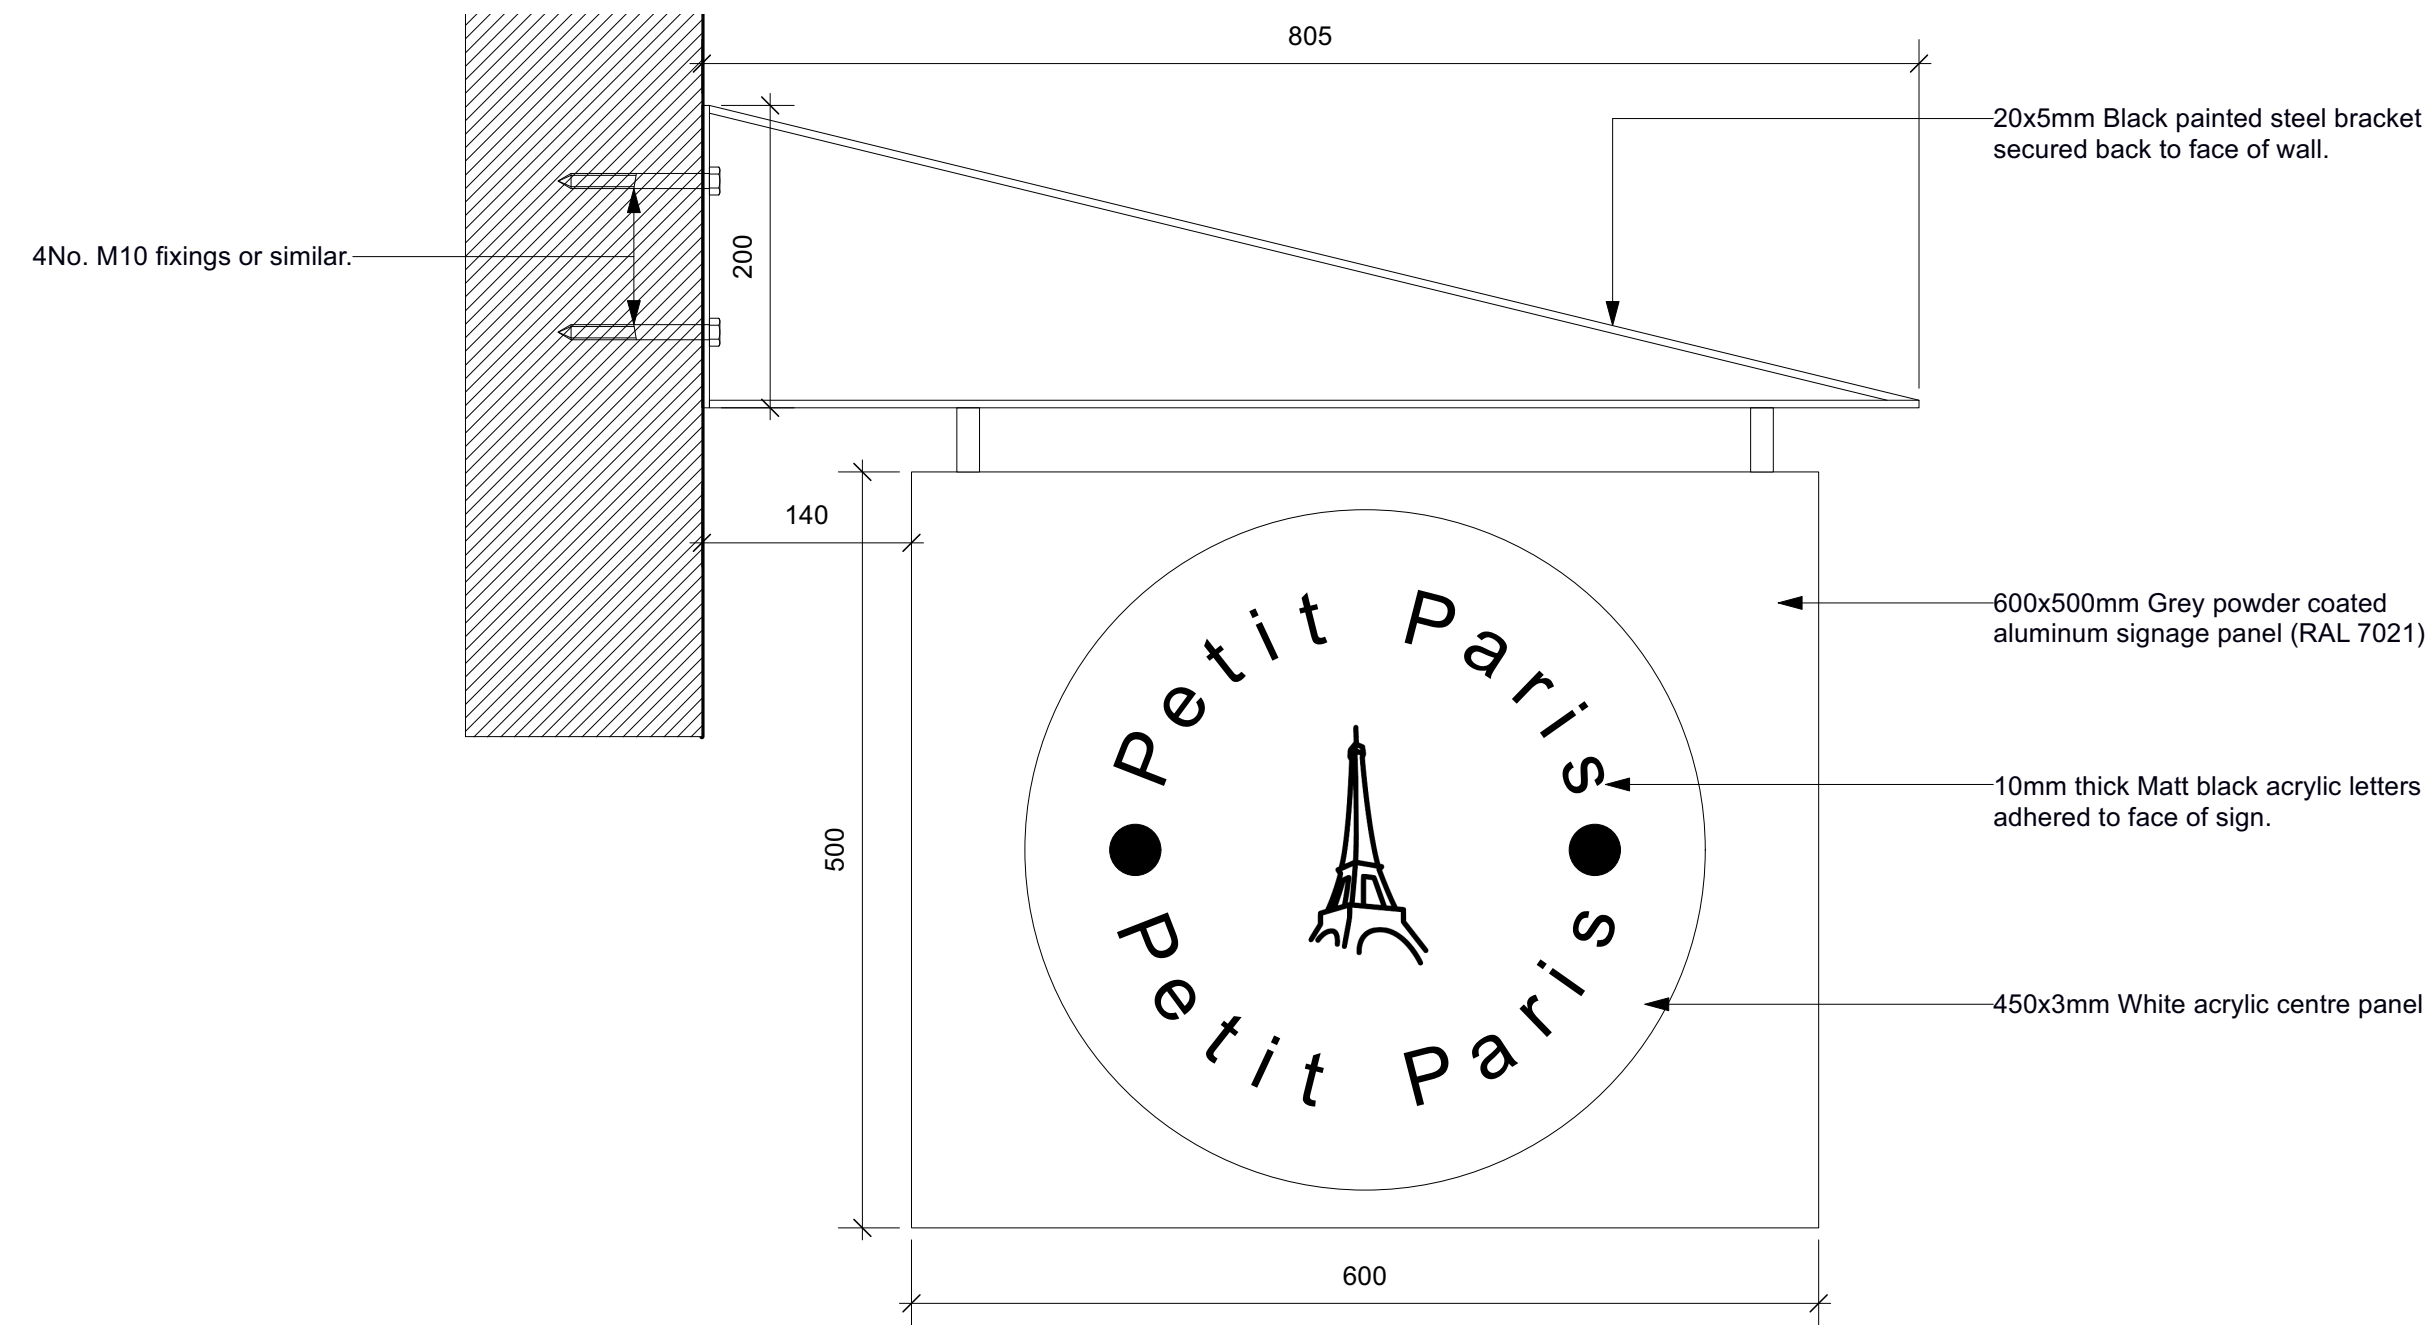

2 SIDE ELEVATION
PL501 SCALE: 1:5@A1

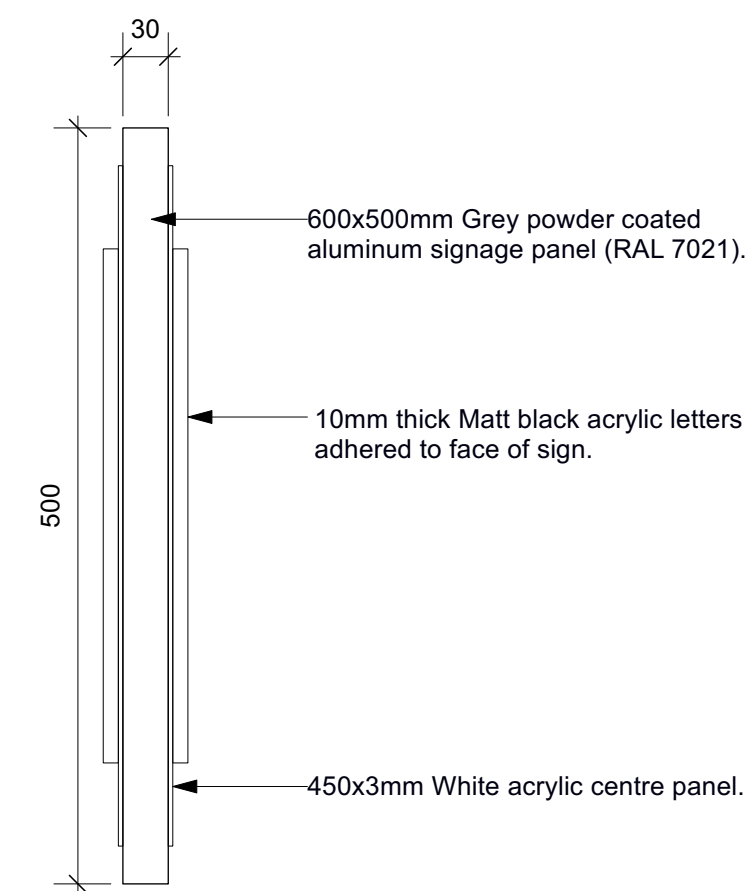

3 FRONT ELEVATION
PL501 SCALE: 1:5@A1

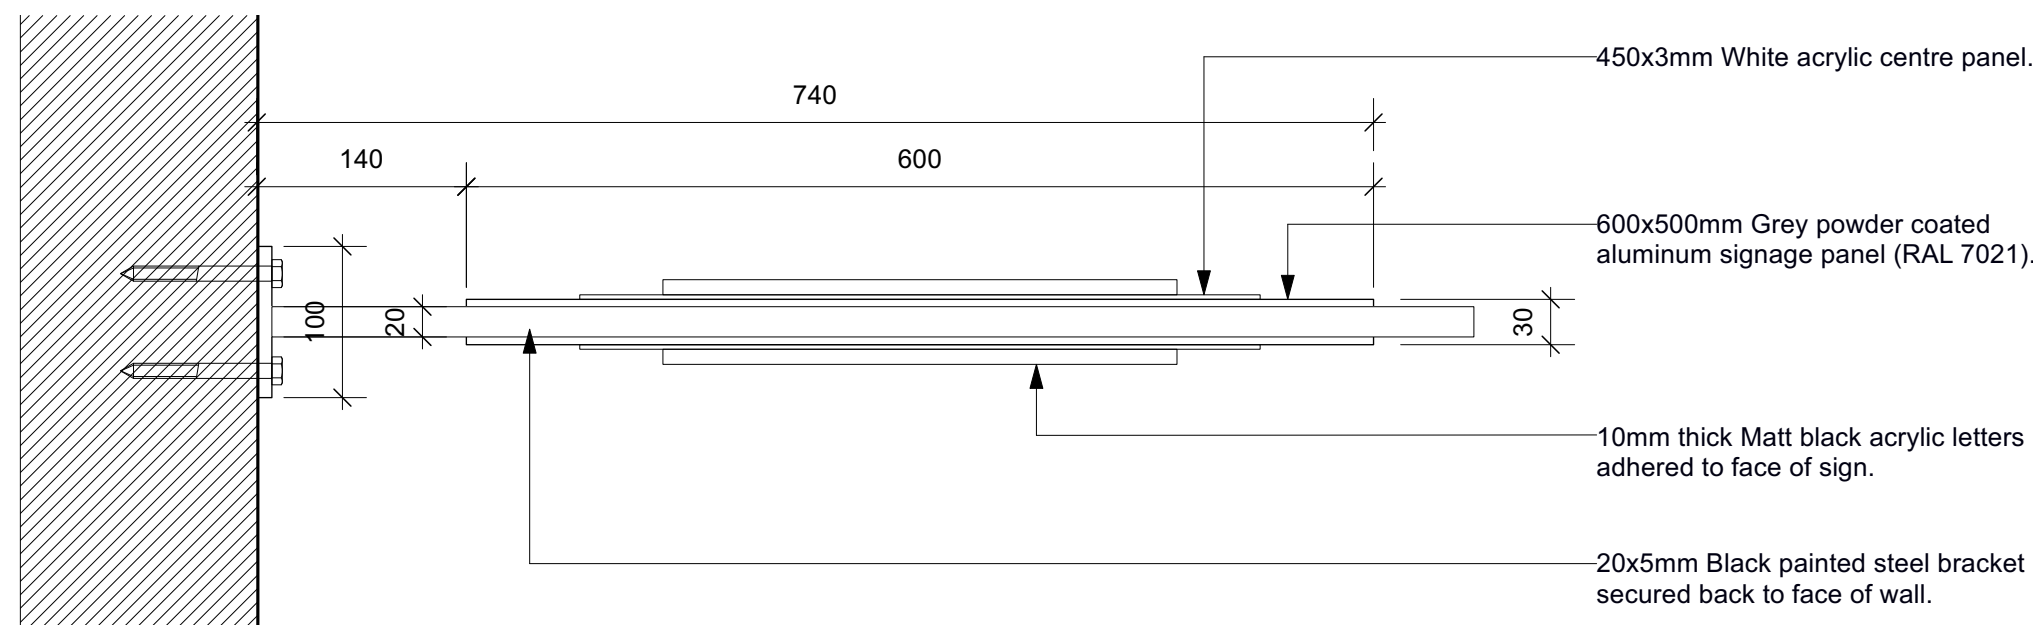

4 TOP ELEVATION
PL501 SCALE: 1:5@A1

For Office Use: A_12560



10 KING STREET
MANCHESTER
M2 6AQ

CONSULTANT :

DRAWN BY:

ZR

ISSUE / DATE:

PLANNING 07.09.2022

REVISION :

A: UPDATED TO PLANNERS DETAILS 21.10.2022

SHEET TITLE :
BLADE SIGNAGE
DETAILS

SHEET NO. :

PL501