


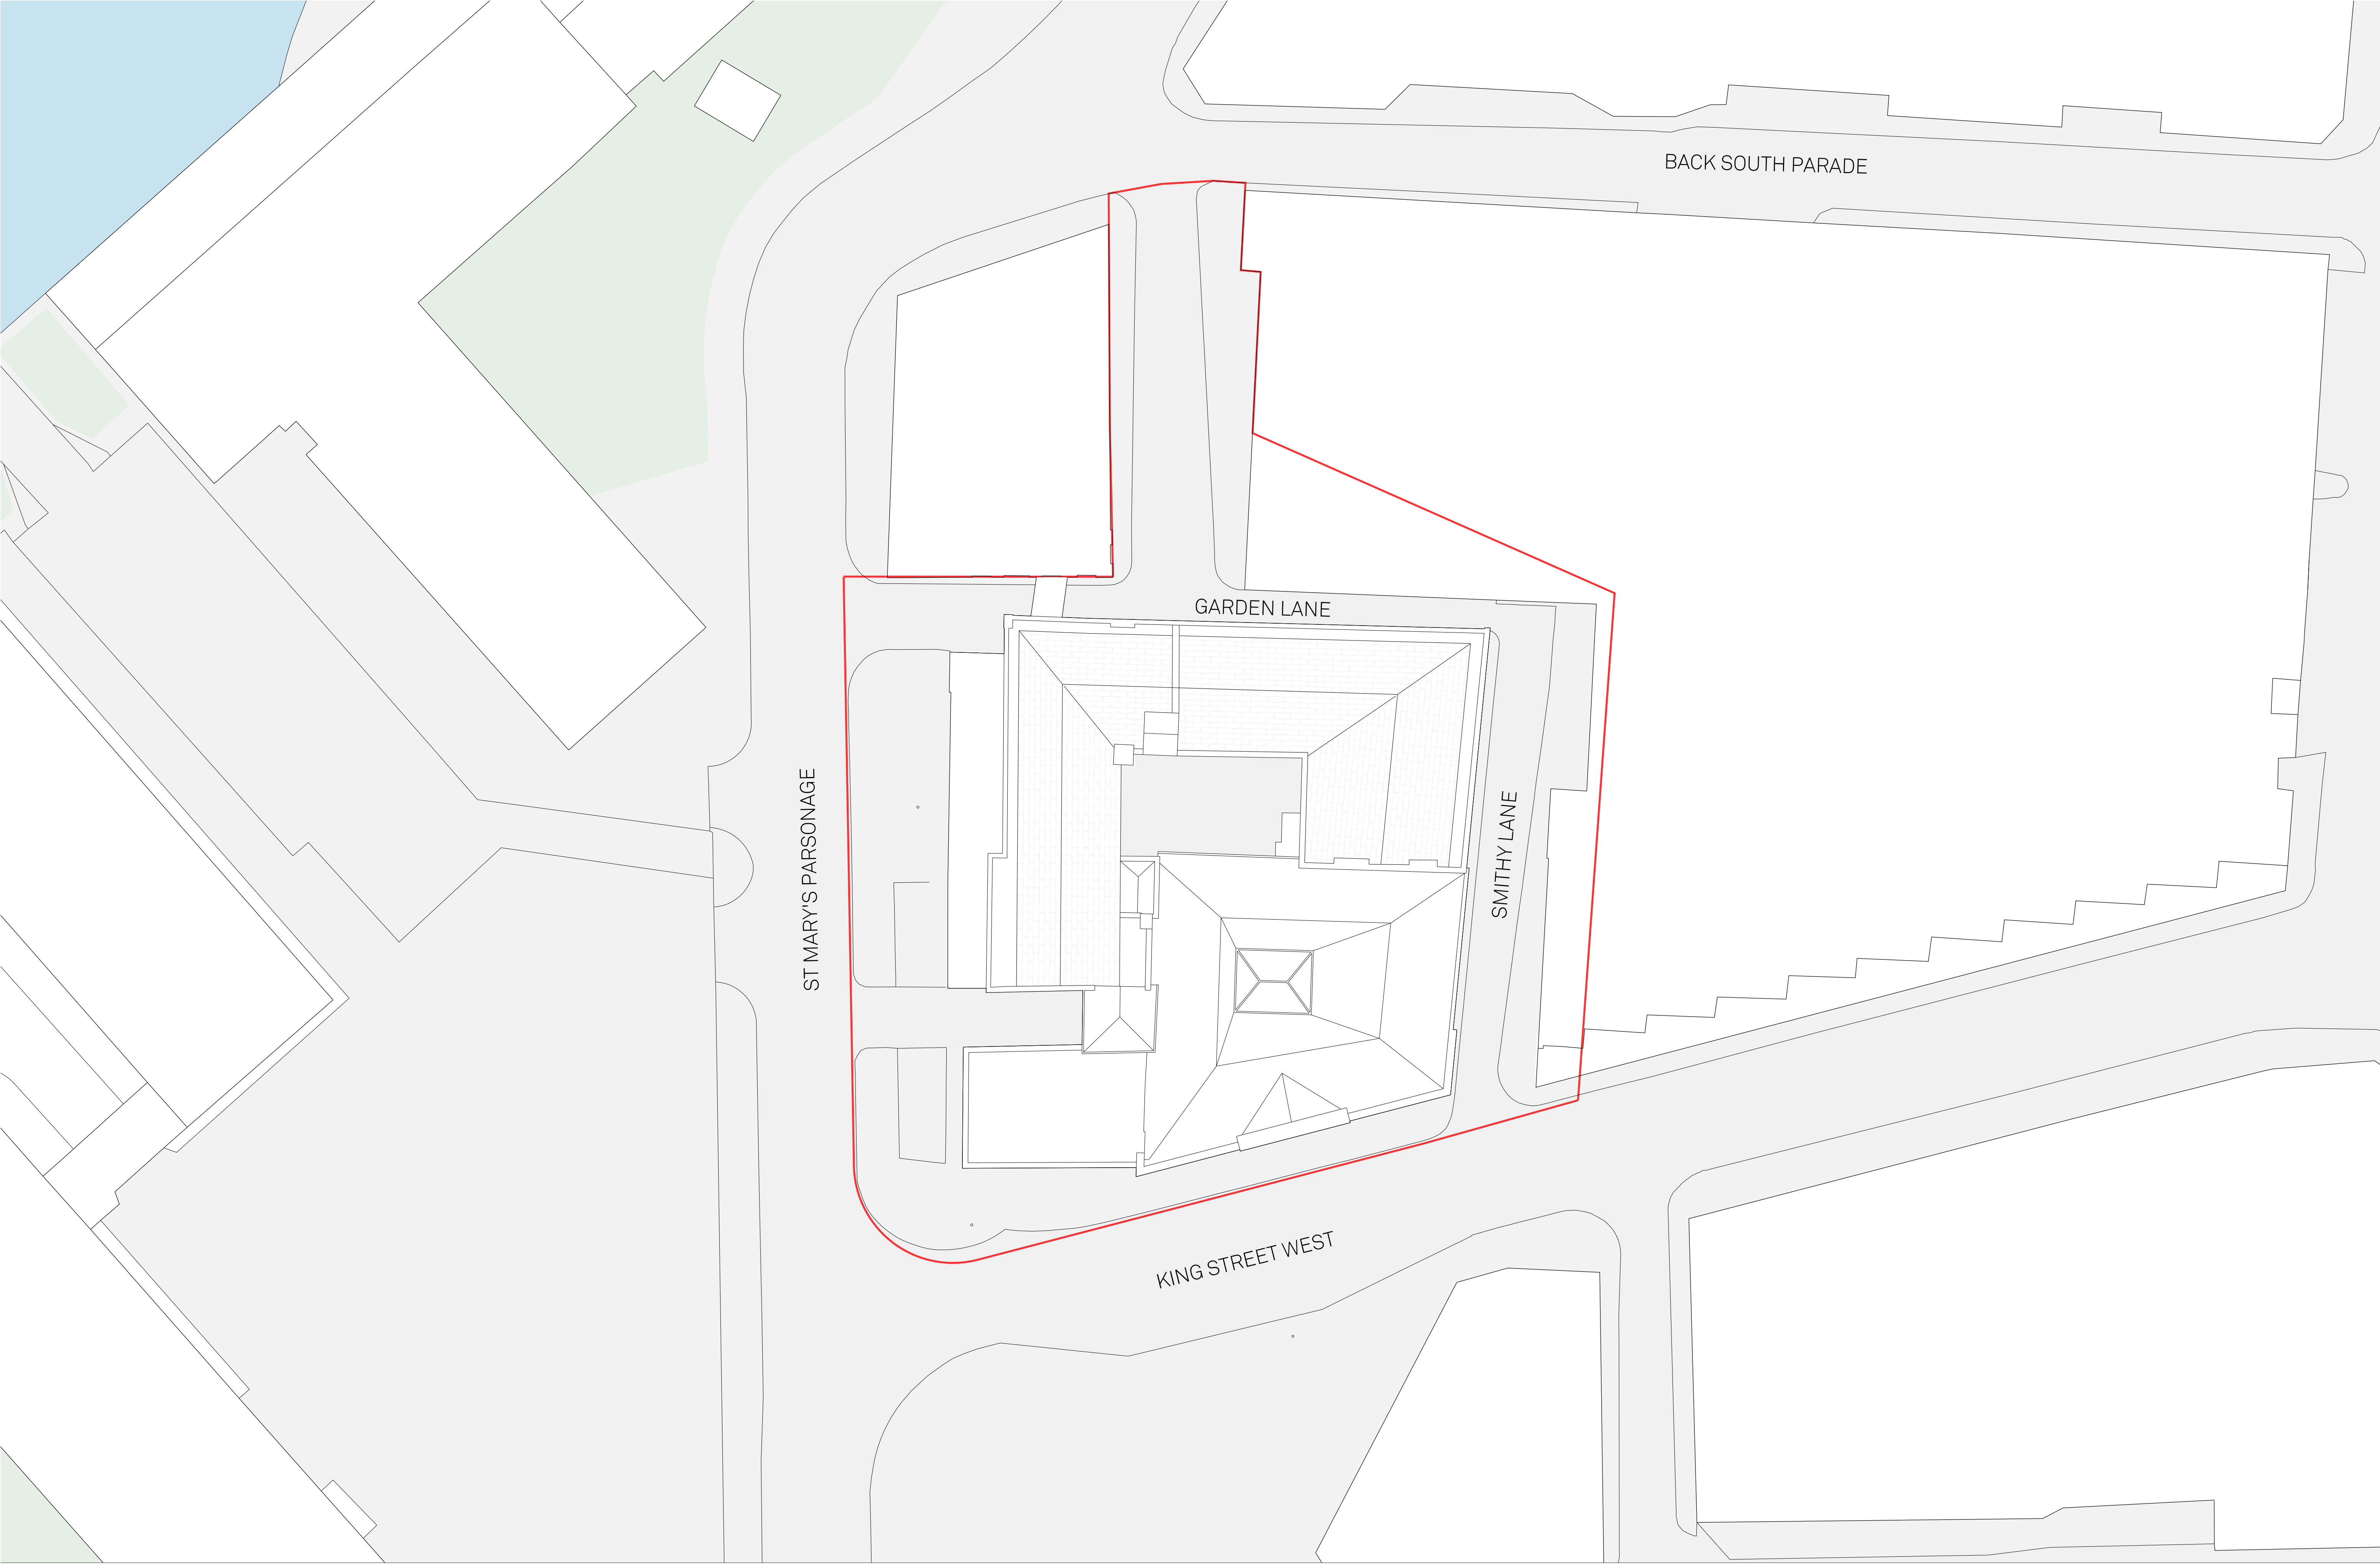

Notes:
[Red outline] Site Boundary



Project Name: Reedham House		Title: Existing Roof Plan		Scale: 1:200 @ A1	
Drawn: FM	Checked: JC	Status: Planning	Project: 107	Drawing No: B1_00_1000	Rev: -
Details:					

Jon Matthews Architects

Union, 2-10 Albert Square, Manchester, M2 6LW

0161 974 3690

Copyright of this drawing is vested in Jon Matthews Architects and must not be copied or reproduced without written consent. Figured dimensions only are to be taken from this drawing. Do not scale from this drawing. For full company disclosure please visit www.jonmatthewsarchitects.com