

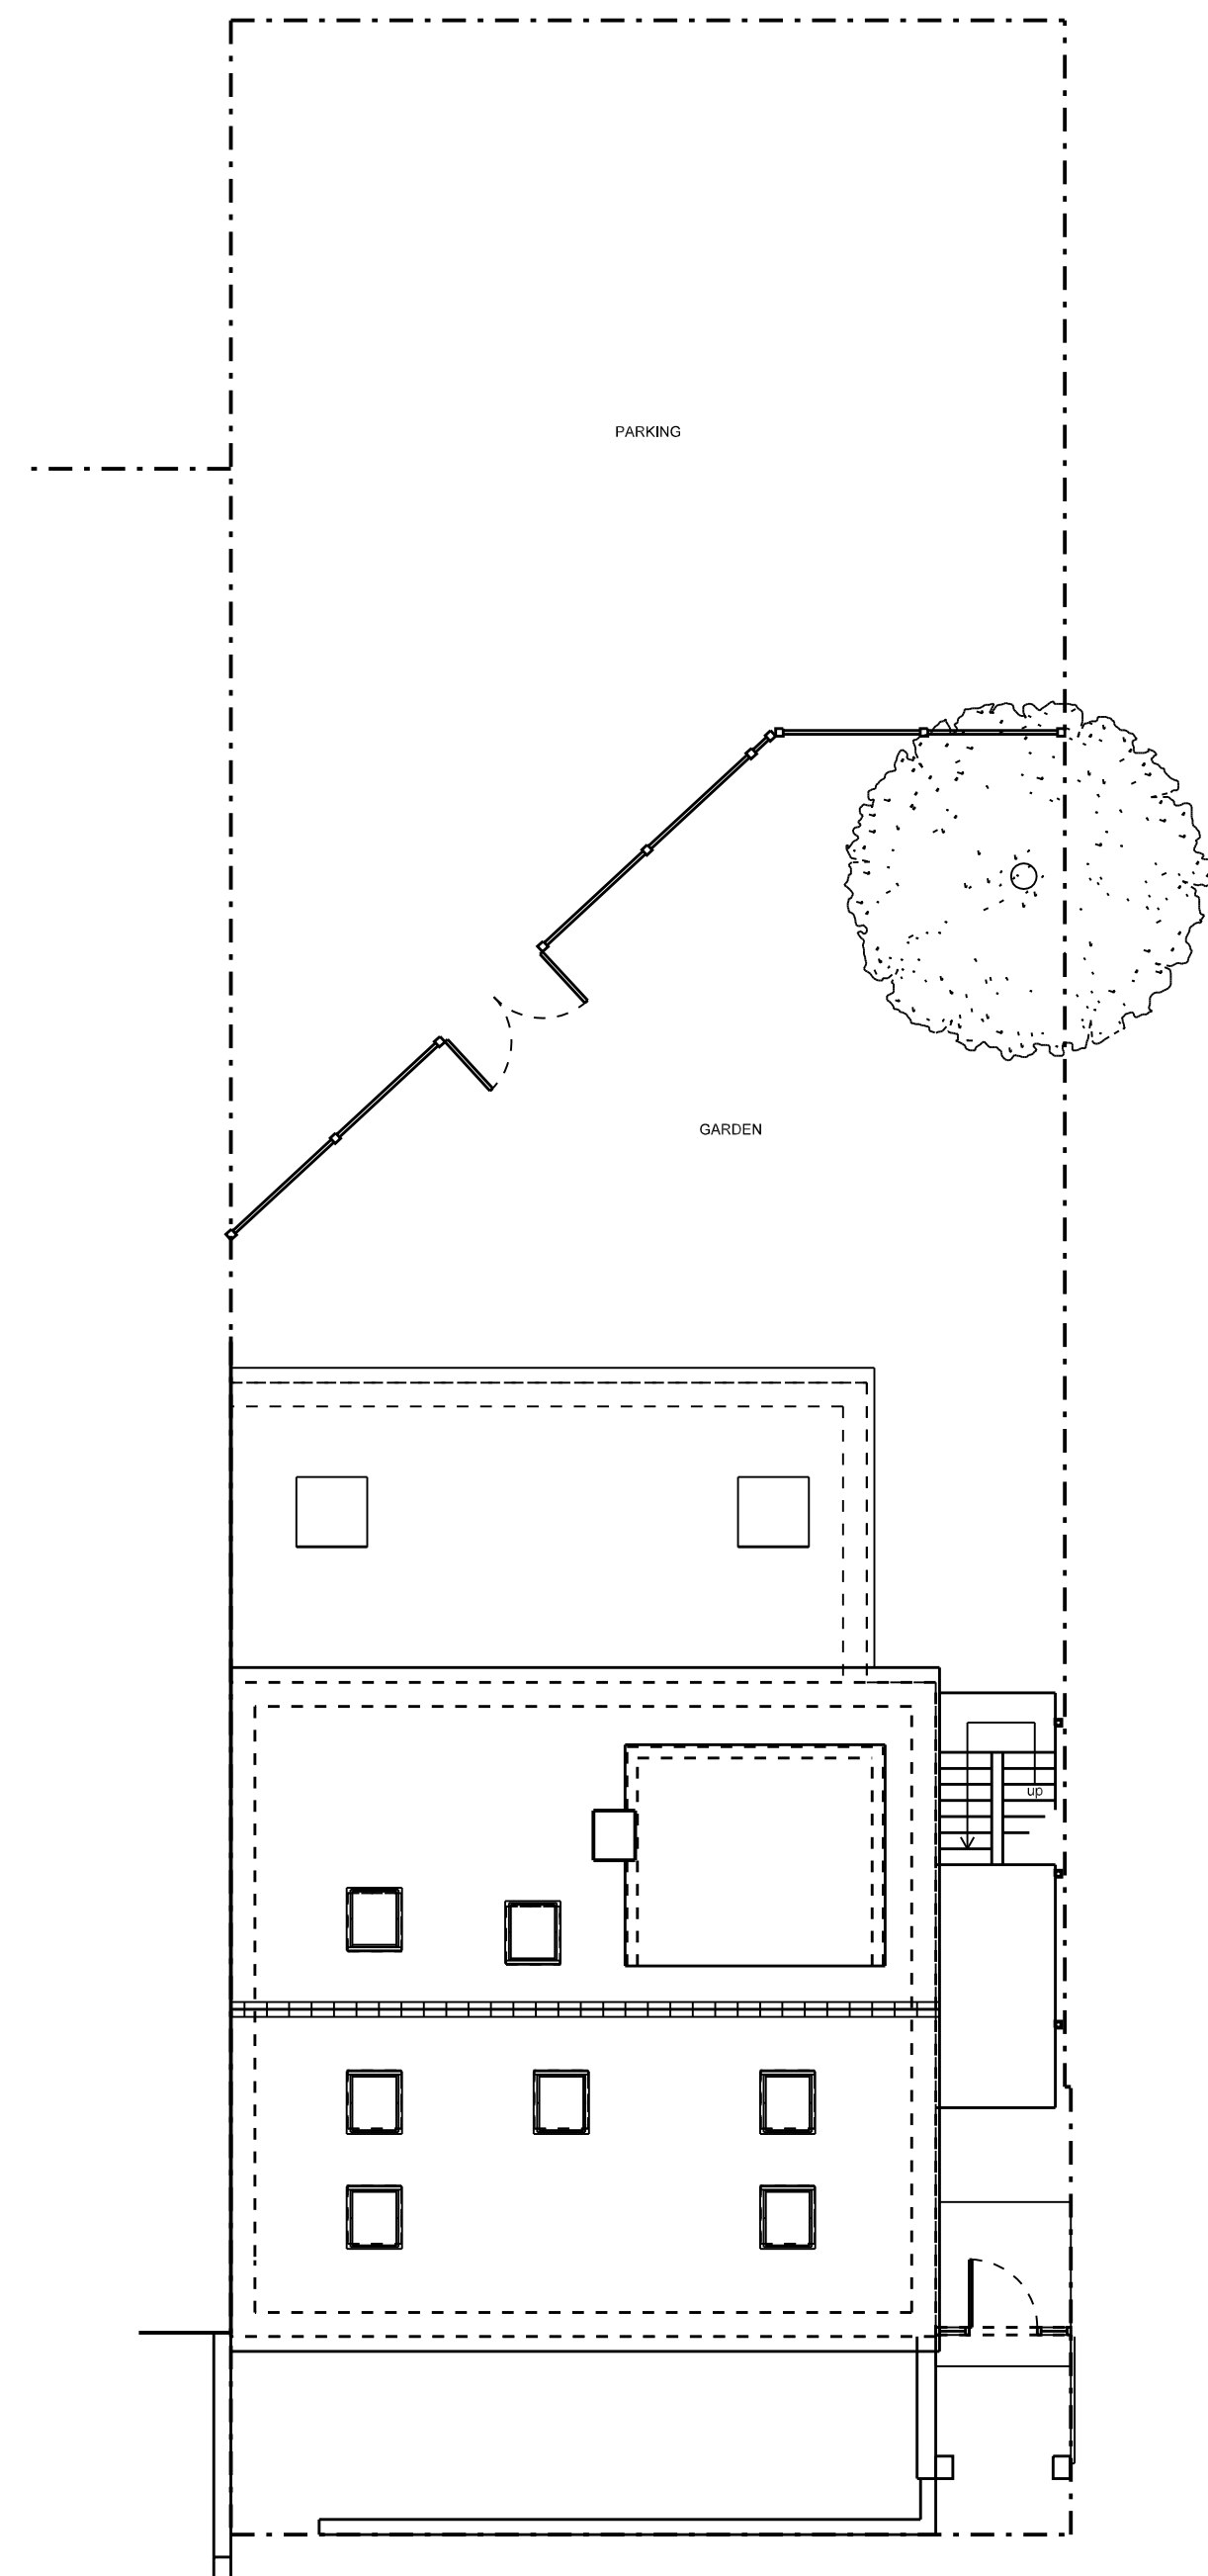


NOTE

Do not scale this drawing.
Architect to be notified of discrepancies
in figured dimensions.
Contractor to check all dimensions from site.
This drawing is copyright and is for use on this site only.

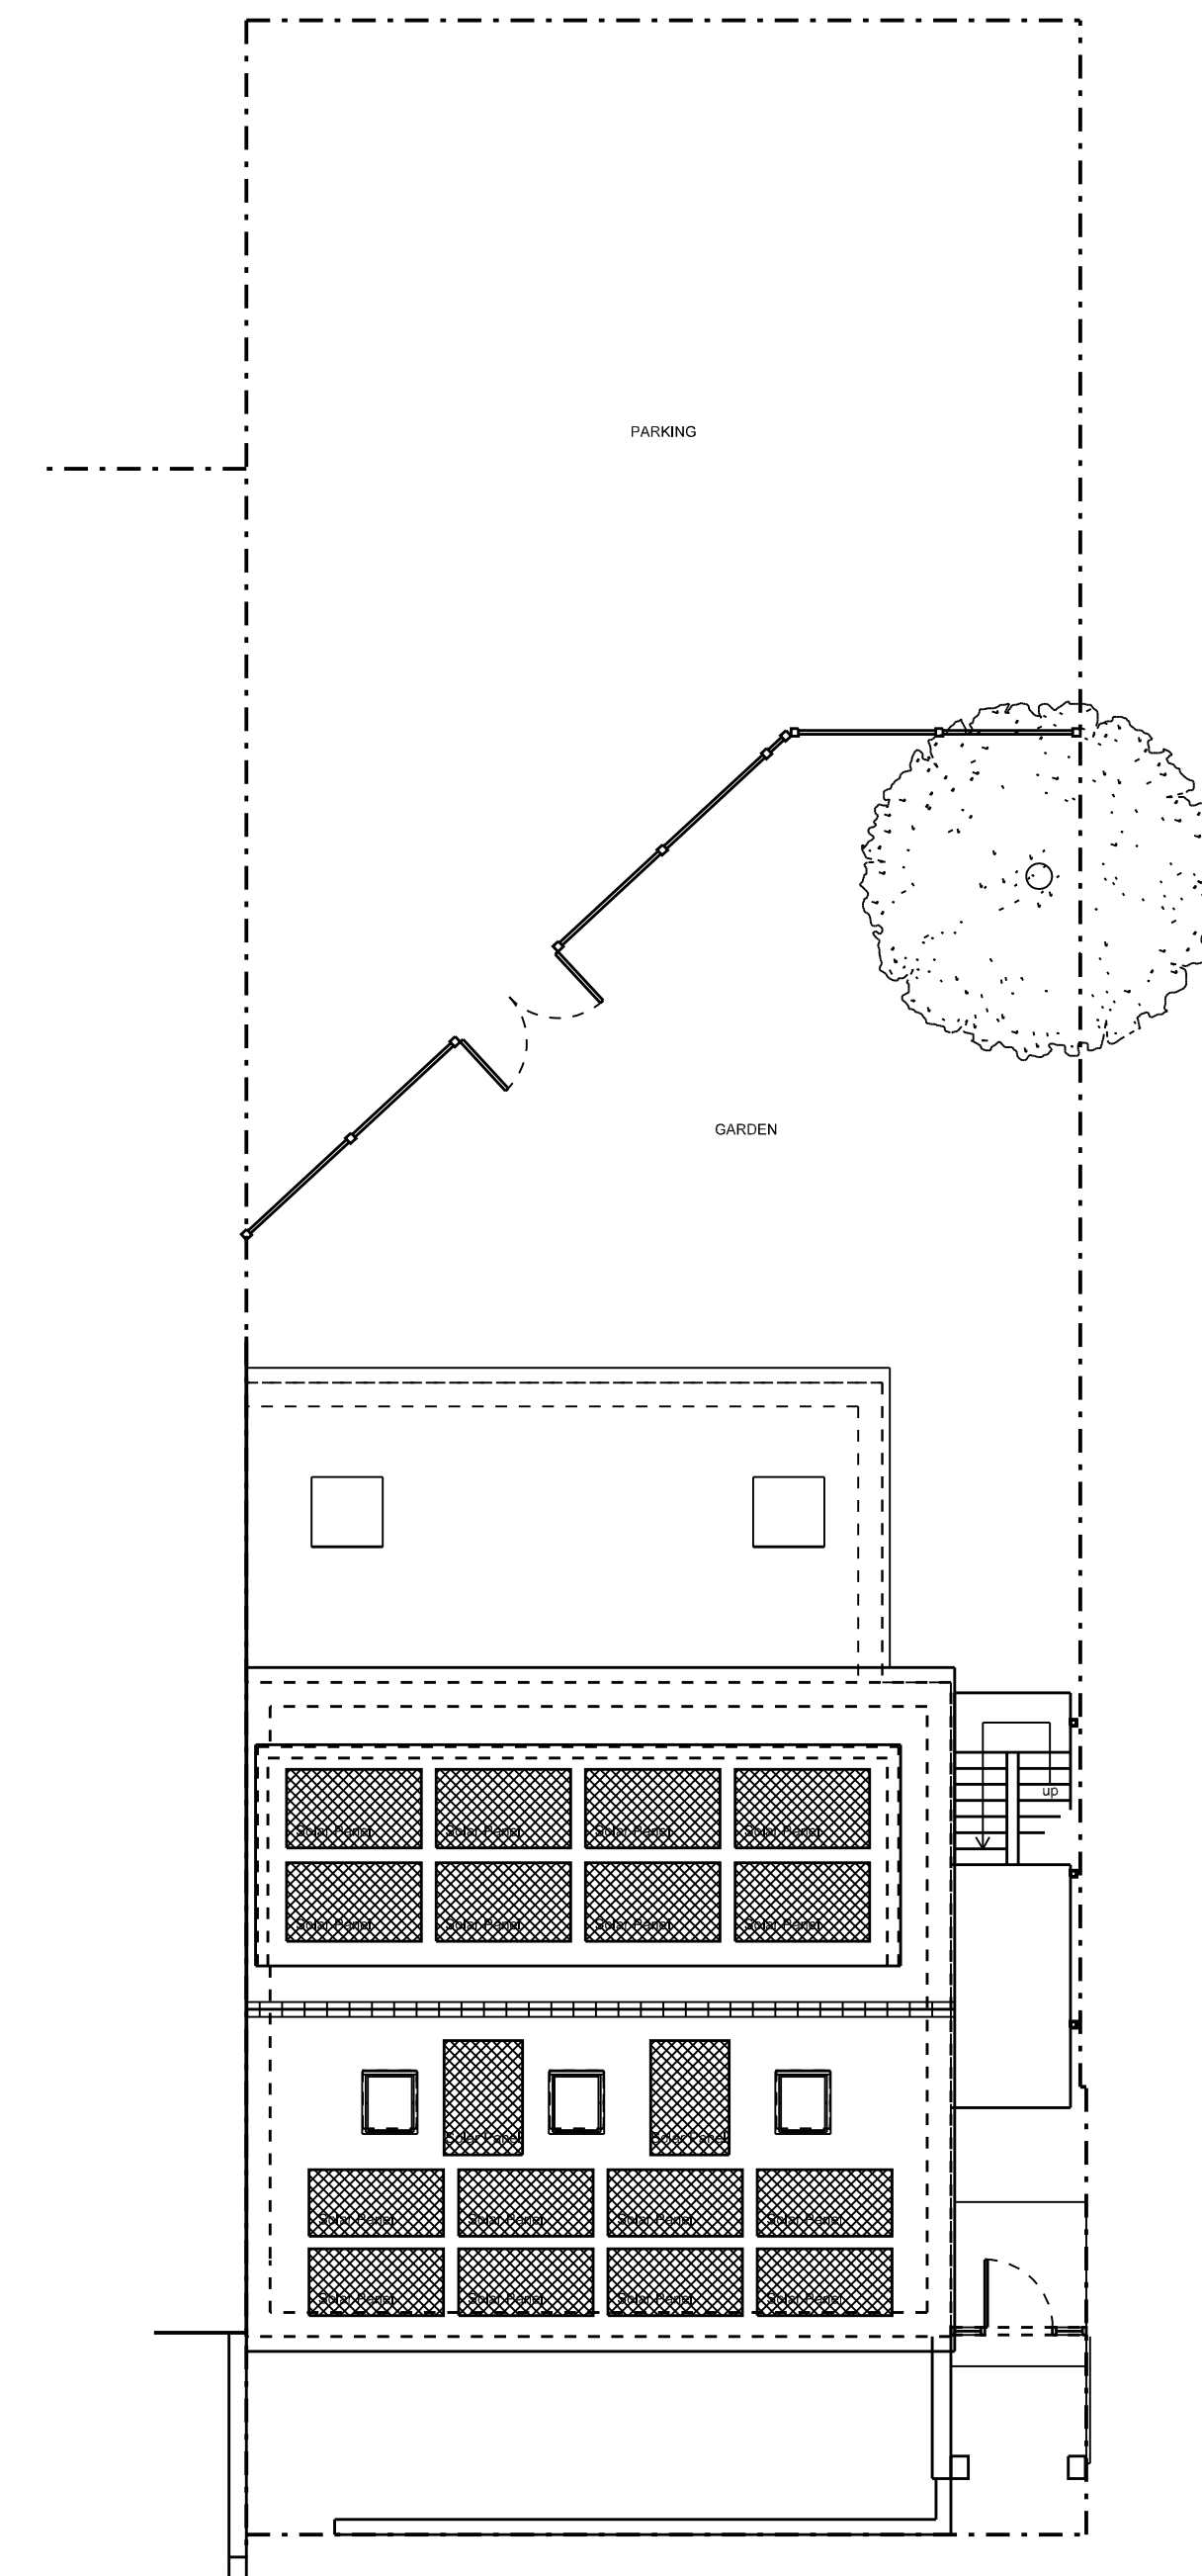

EXISTING SITE PLAN

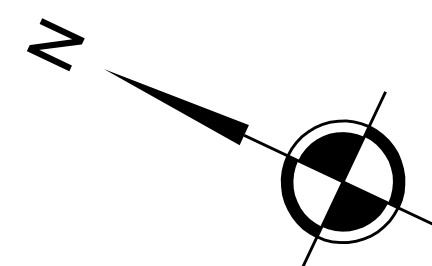

PROPOSED SITE PLAN

[illegible]

Rev	Description	By	Ckd	Date
Revisions				



First Floor 145 Wellington Rd North, Heaton Norris,
Stockport, SK4 2PF
Tel. 0161 4431100 www.mmparch.co.uk

PROJECT TITLE:
11 Egerton Crescent
Withington
Manchester

DRAWING TITLE:
Existing & Proposed Site Plans

Date: SEP 22	Project Number: 2210	Dwg. Number: (0-) 06
Scale: 1:100_(A1)	Project Partner:	Drawn: AW