


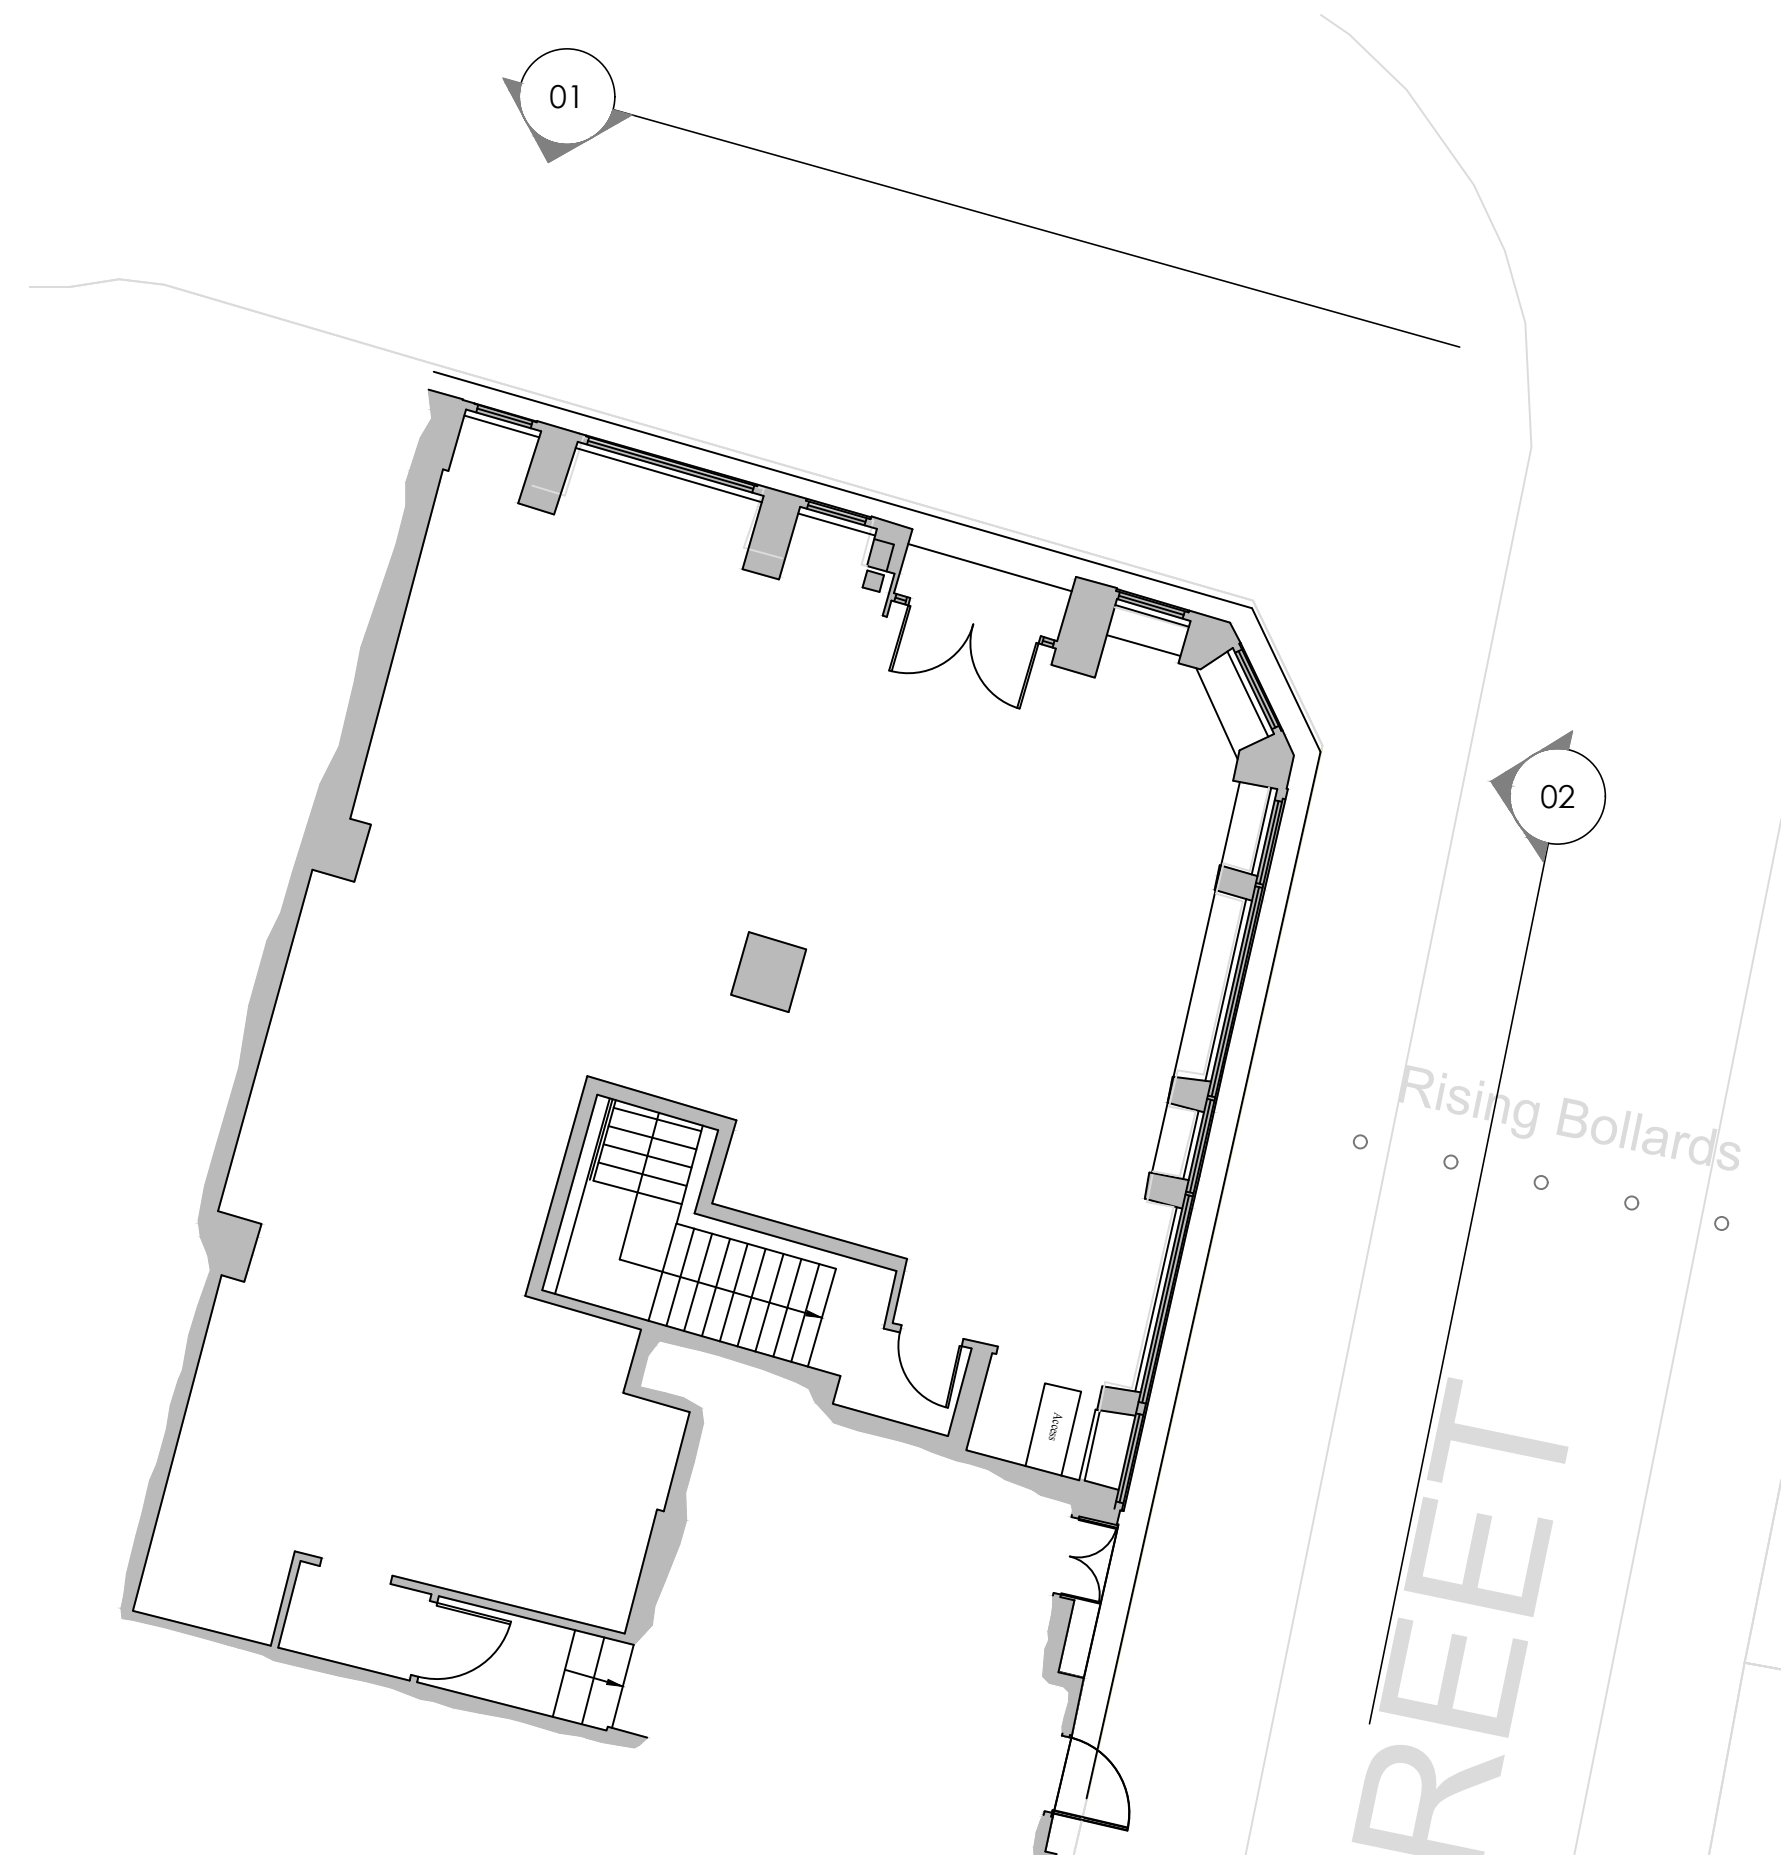

P EXISTING SITE PLAN
1:100



01 EXISTING ELEVATION 01 - ST ANNES ELEVATION
1:50



02 EXISTING ELEVATION 02 - POLICE STREET ELEVATION
1:50

REVISION			
date	revision description	initl	rev
-	-	-	-

All dimensions must be checked on site and not scaled from this drawing.

World Copyright ©
The reproduction of any part of this design, whether in drawing, electronic or three dimensional forms is prohibited without express permission .

PROJECT:
JUNIPER, MANCHESTER

CLIENT:

DATE:
AUGUST 2022

DRAWING TITLE:
EXISTING EXTERNAL ELEVATIONS

DRAWING NO:
113.A.002

SCALE:
1:50 @ A1

DRAWN BY:
LC

CHECKED BY:

JAMES GRAY BESPOKE
INTERIOR ARCHITECTURE DESIGN

Altrincham Business Park, Edward Ct,
Broadheath, Altrincham WA14 5GL