


FRONT ELEVATION


REAR ELEVATION

SIDE ELEVATION


SIDE ELEVATION

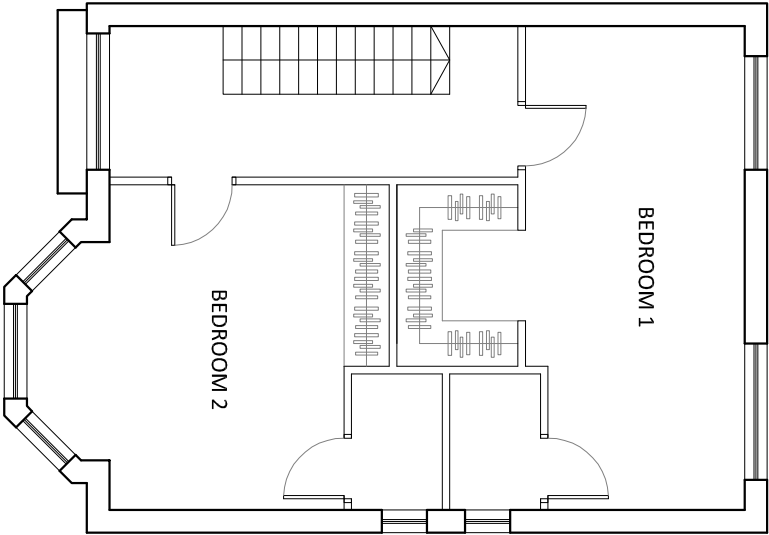


FIRST FLOOR PLAN

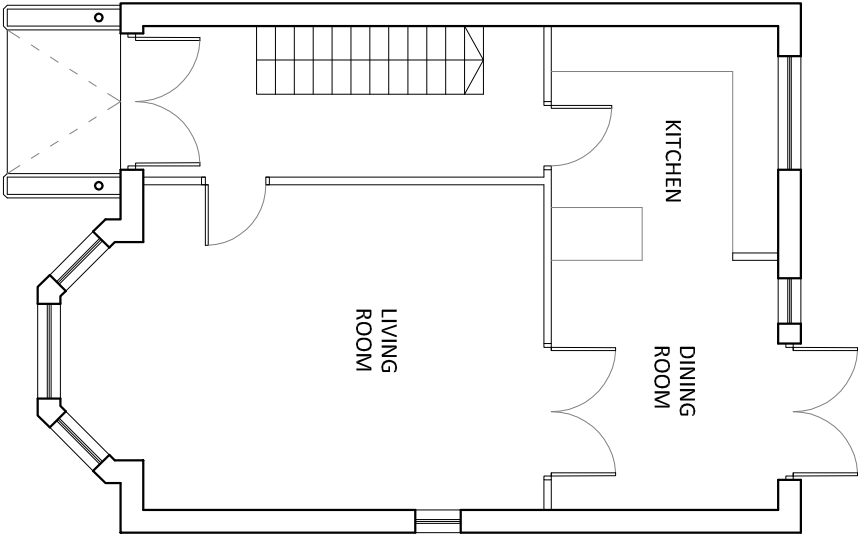

ENTRANCE LEVEL PLAN

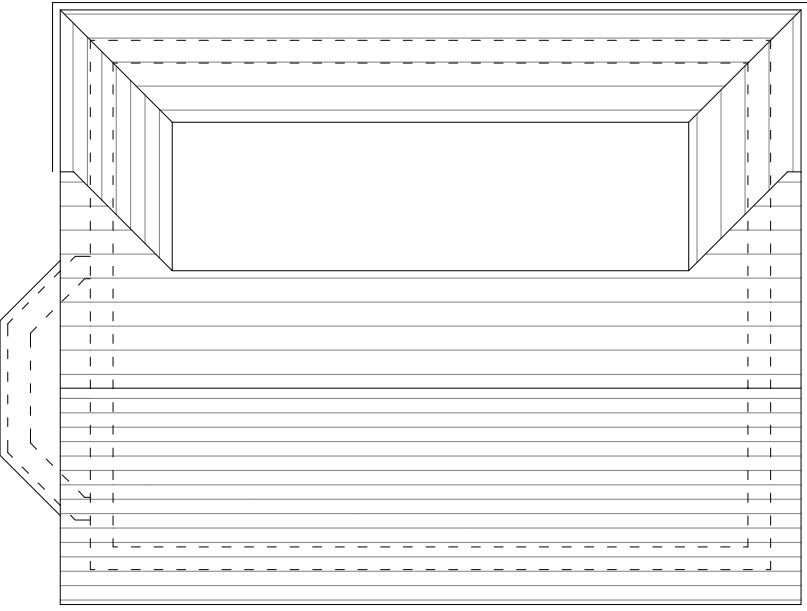

ROOF PLAN

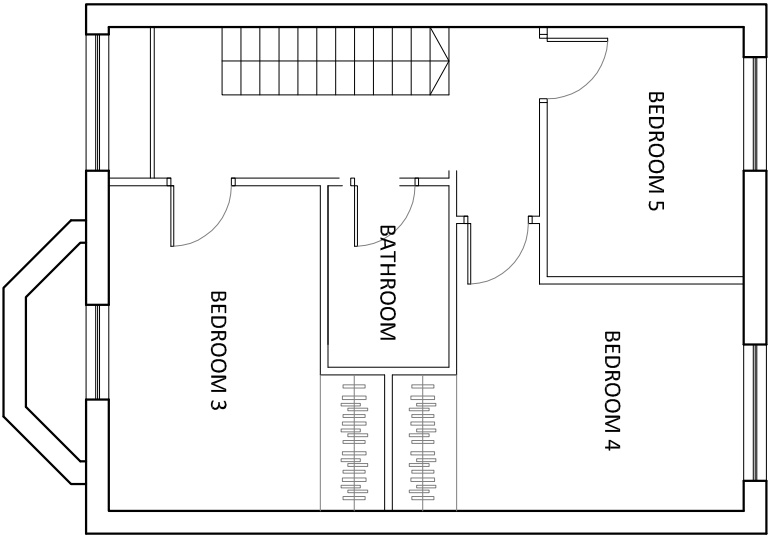

SECOND FLOOR PLAN

DRAWING IS THE INTELLECTUAL COPYRIGHT OF 12 / 23 ARCHITECTURE DESIGN LTD AND SHOULD NOT BE REPRODUCED WITHOUT PRIOR CONSENT.

ANY MATTERS ARISING SHOULD BE REPORTED TO THE ARCHITECT DIRECTLY AND IMMEDIATELY.

DRAWING/INFORMATION SHOULD NOT BE USED FOR ANY STRUCTURAL CALCULATIONS OR STRUCTURAL DESIGN BY ANY PARTY OTHER THAN A STRUCTURAL ENGINEER WHO HAS OBTAINED THE DRAWING FROM THE ARCHITECT.

12 / 23 ARCHITECTURE DESIGN LTD DO NOT TAKE RESPONSIBILITY FOR ANY SETTING OUT INFORMATION OR ANY INCORRECT SURVEY INFORMATION.

Revision	Description	Date	By
PL 004	1:100@A2	LW	13.05.2022

12/23
Architecture Design Ltd

PRIVATE CLIENT
Project: 220 VINCENT AVENUE
HOUSE TYPE A
Drawing No: PL 004
Scale: 1:100@A2
Drawn: LW
Date: 13.05.2022

11-23 Bridgewater Place
Manchester
M4 1QF

T : 0161 711 0584
E : iwalsh@1223arch.co.uk
W : www.1223arch.co.uk