

STORAGE
WORLD

CLIENT: STORAGE WORLD	SITE NAME: MANCHESTER AMBROSE ST	REVISION	DATE	REV BY	NOTES
DRAWING NO : 37968-2	DATE: 25/10/2022	-	-	-	-
DRAWN BY: DM	SCALE: -	-	-	-	-
PLANNING: -		-	-	-	-

 Call us: 01482 474888
 Tweet us: @SapphireSigns
 Visit us: www.sapphiresigns.co.uk

SIGNAGE
EXPERTS
SINCE 1996.



MANCHESTER



STORAGE WORLD - AMBROSE ST



STORAGE WORLD - MANCHESTER

SITE LOCATION


AMBROSE ST




01 Proposed West Elevation




02 Proposed East Elevation

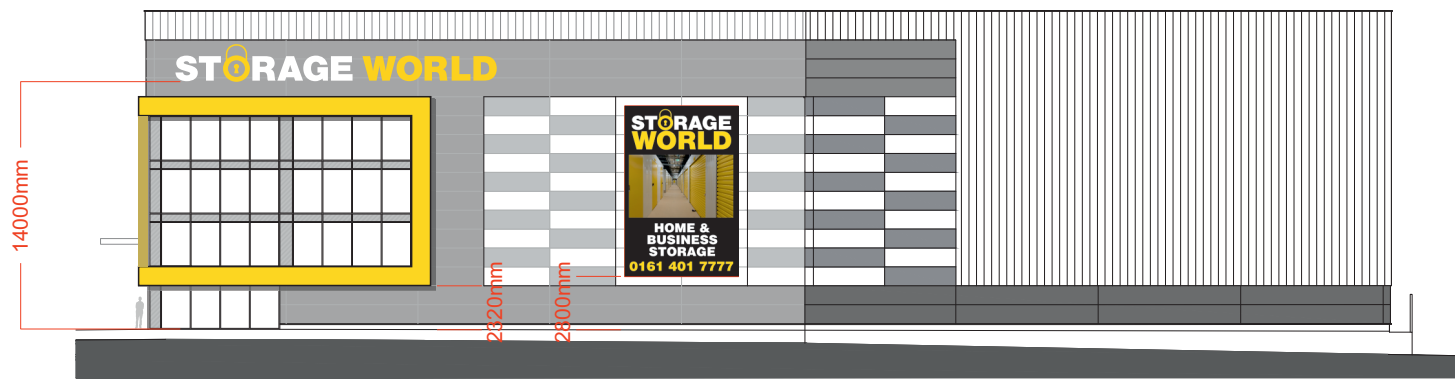

03 Proposed South Elevation

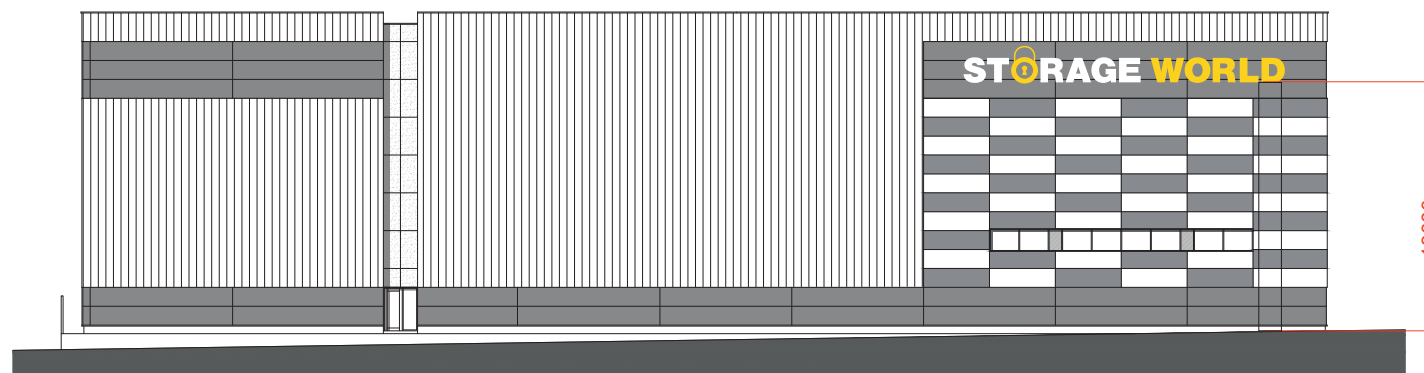

04 Proposed North Elevation

 

STORAGE WORLD - MANCHESTER


ELEVATIONS

AMBROSE ST




1No. Set of built up halo internally LED illuminated acrylic sprayed letters with 100mm returns. Opal/Clear acrylic back trays on locators.


*Illuminance level 300 cd/m²

 

NOT TO SCALE

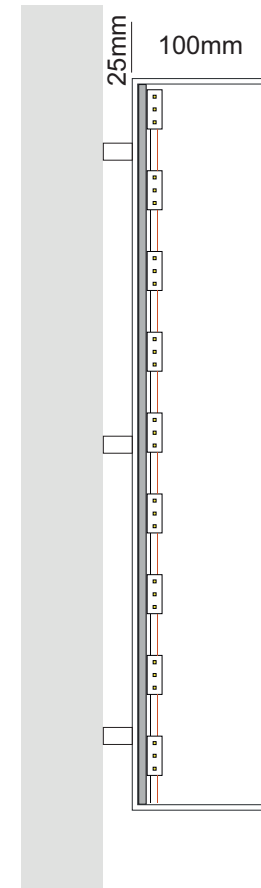

STORAGE WORLD - MANCHESTER
ELEVATIONS
AMBROSE ST

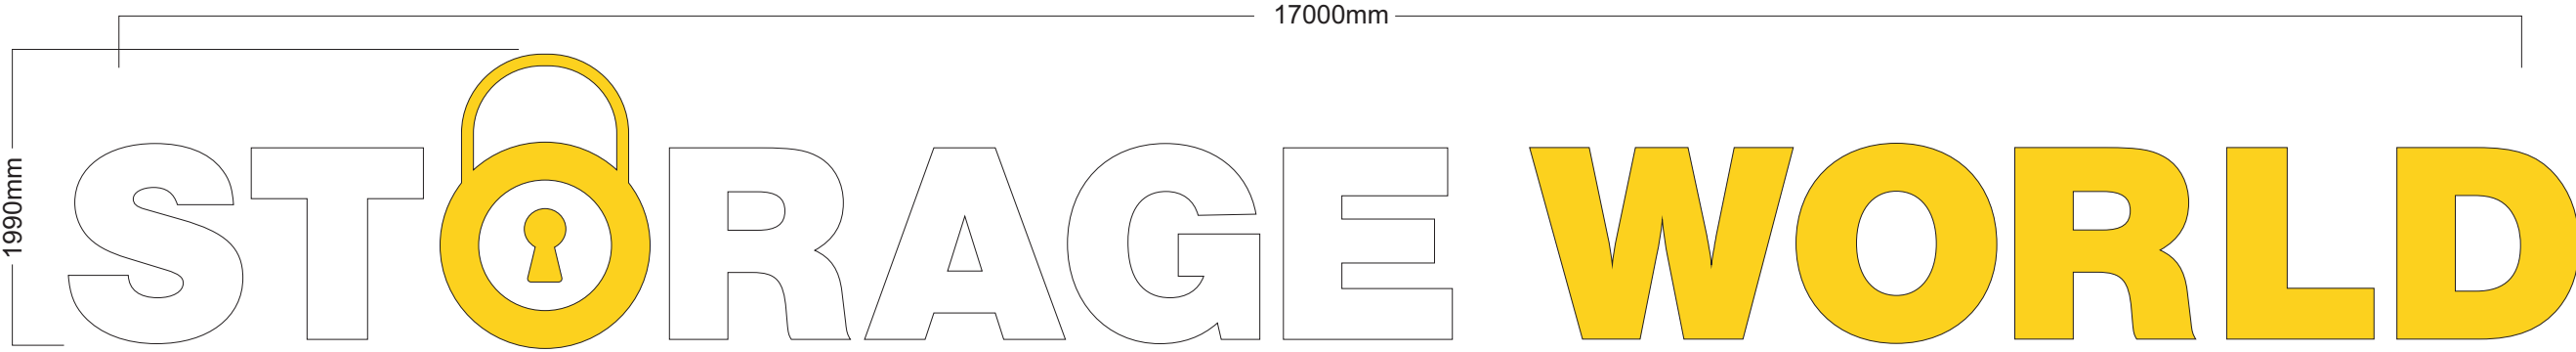


3No. Sets of built up halo internally LED illuminated acrylic sprayed letters with 100mm returns. Opal/Clear acrylic back trays on locators. *Illuminance level 300 cd/m2




1:50 A3


NOT TO SCALE

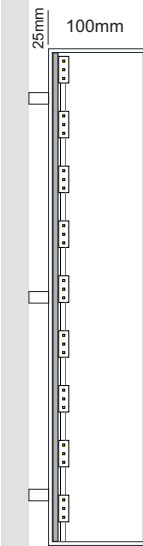


02 Proposed East Elevation

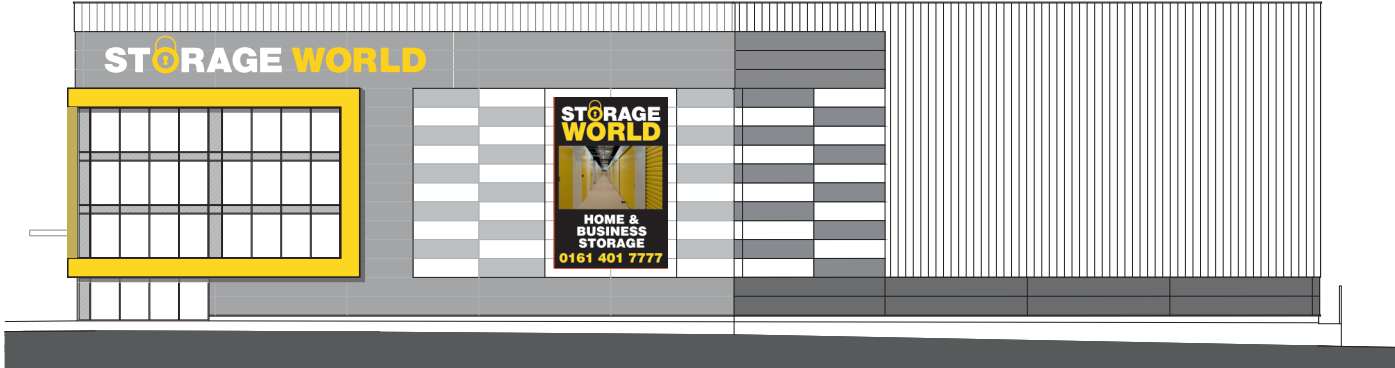

03 Proposed South Elevation

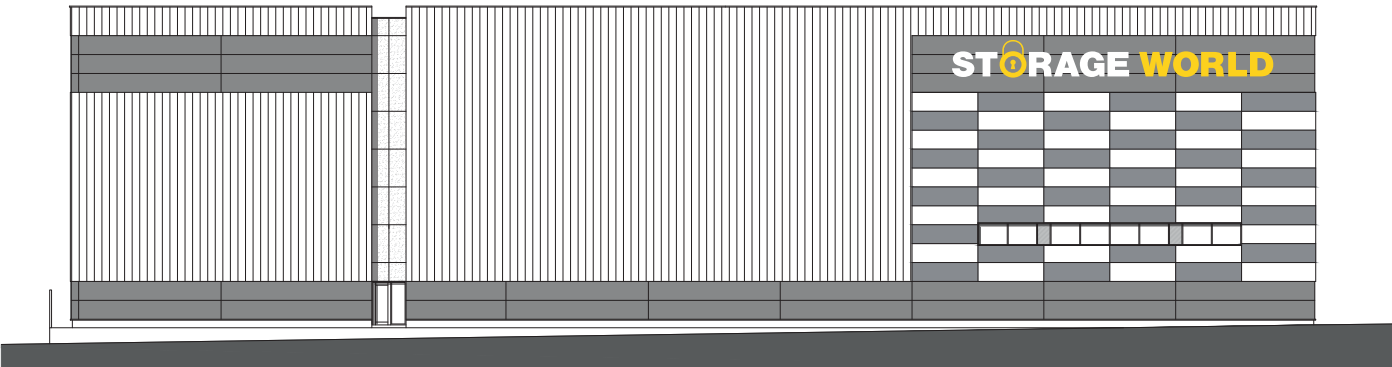

04 Proposed North Elevation

 

1:400 A3



STORAGE WORLD - MANCHESTER ELEVATIONS AMBROSE ST

802mm

19000mm

SELF STORAGE & WORKSPACE

1No. Sets of built up halo internally LED illuminated acrylic sprayed letters with 100mm returns. Opal/Clear acrylic back trays on locators. *Illuminance level 300 cd/m2



1:50 A3





01 Proposed West Elevation



1:400 A3

NOT TO SCALE

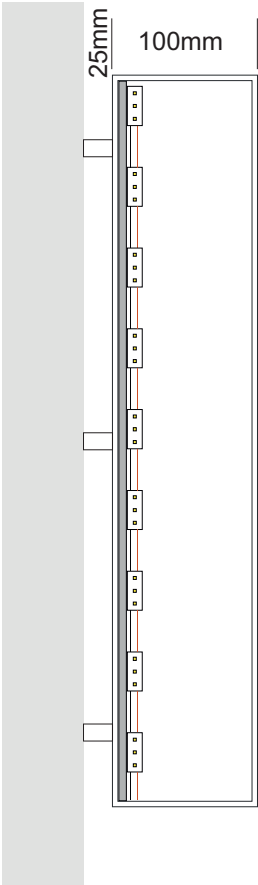

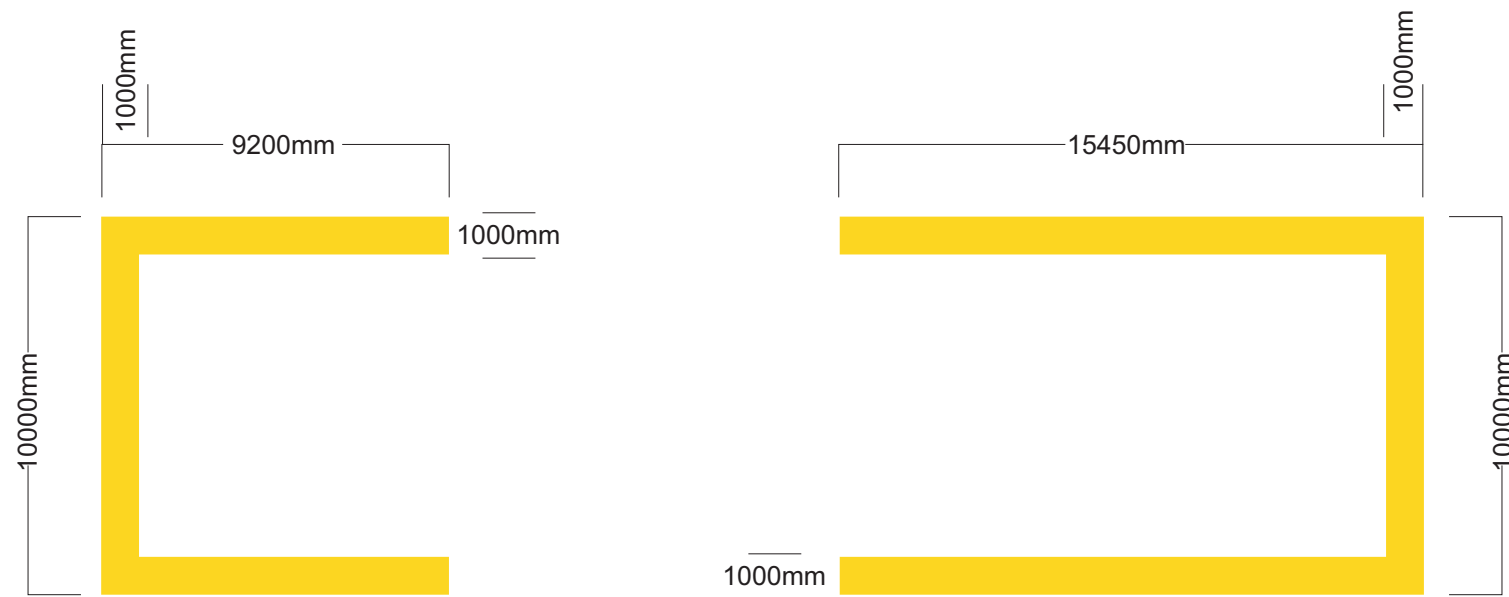

2No. Sets of built up halo internally LED illuminated acrylic sprayed boxed corner surround with 500mm opaque returns.

*Illuminance level 300 cd/m²




1:200 A3



01 Proposed West Elevation



1:400 A3

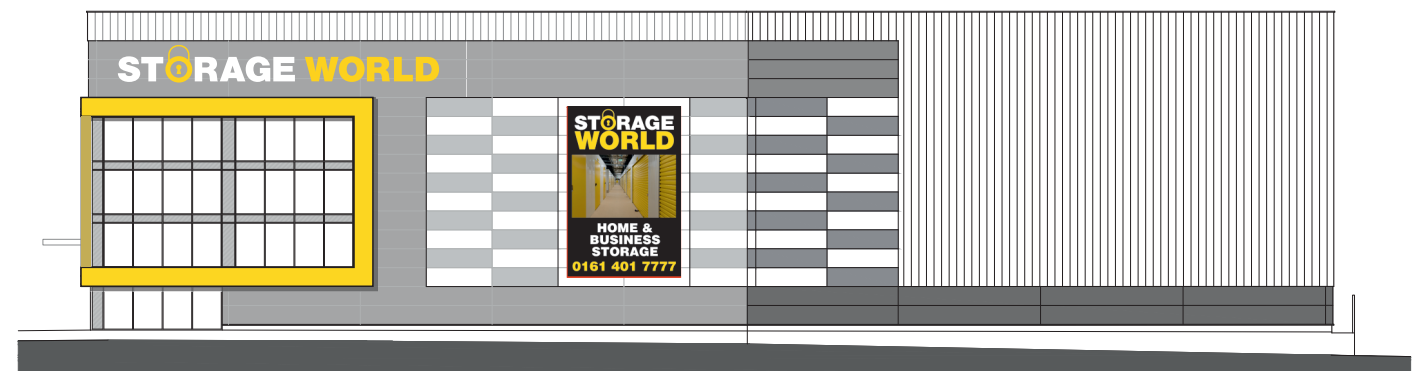

03 Proposed South Elevation



STORAGE WORLD - MANCHESTER

ELEVATIONS

AMBROSE ST



1No. Digitally printed large scale building banner.
***TEMPORARY BANNER (ARTWORK IS EXAMPLE ONLY)**

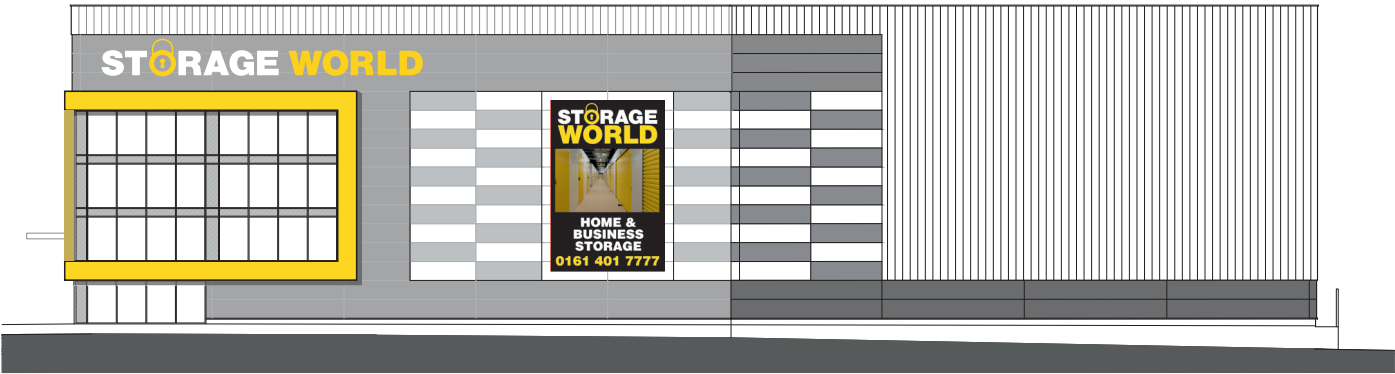 

03 Proposed South Elevation



1:400 A3

STORAGE WORLD - MANCHESTER
ELEVATIONS
AMBROSE ST