



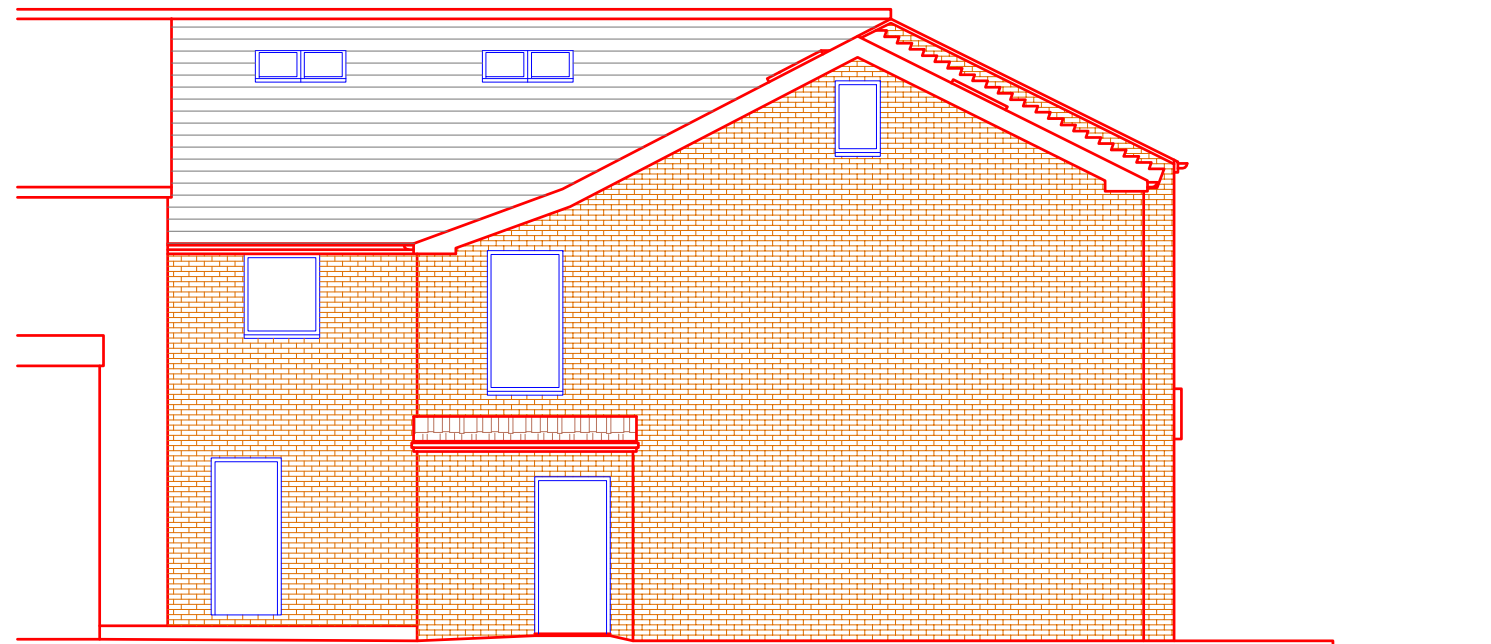

SOUTH ELEVATION

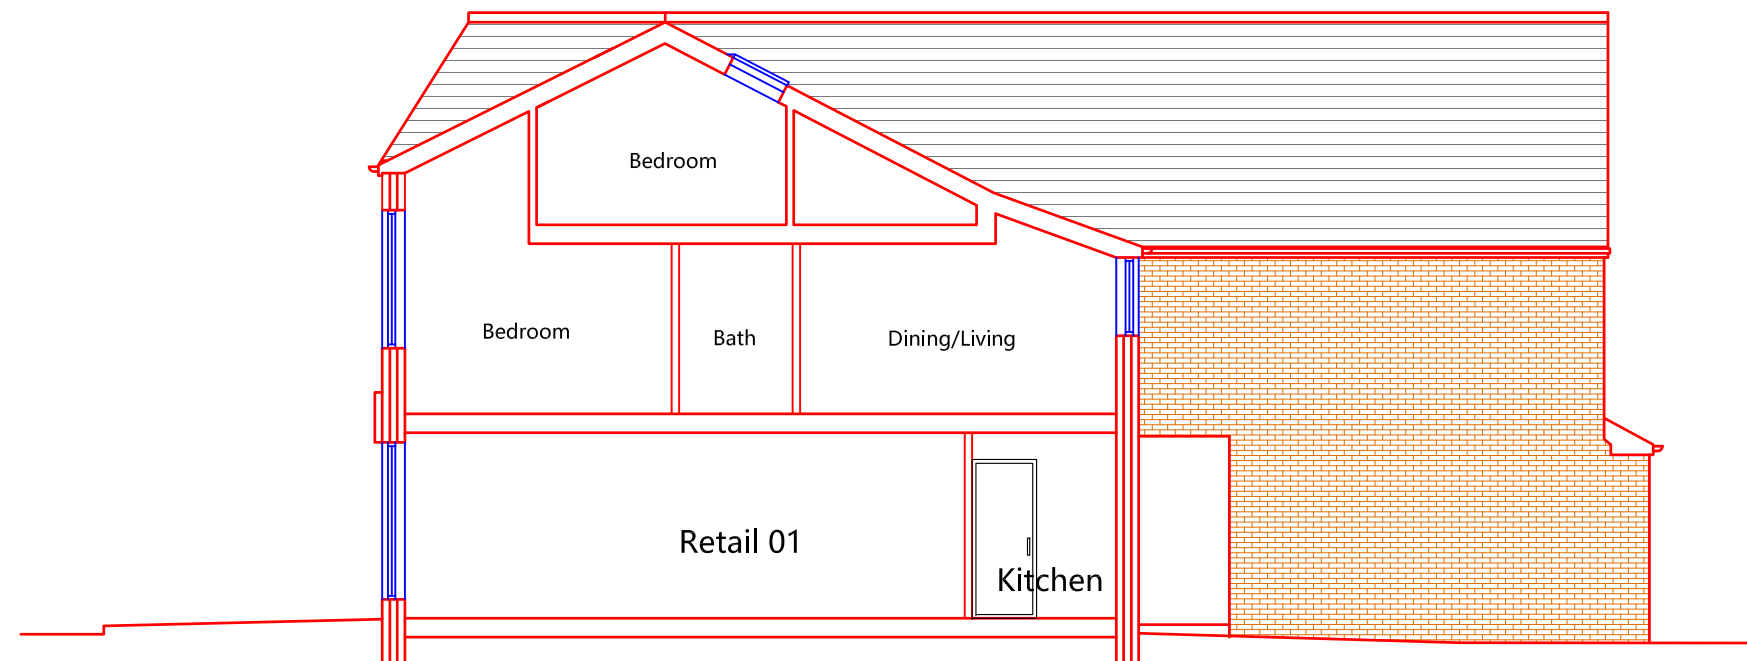

WEST ELEVATION / SECTION

Project		
92-96 OLD CHURCH STREET MANCHESTER		
Drawing Title PROPOSED ELEVATION		
Drawing No. 104		
Drawn: ZU	Status: Planning	Date 12.12.2022
Scale @ A3		1:100
XHAN Consulting 129 Centurion House Deansgate M3 3WR T: 7400012759		

