



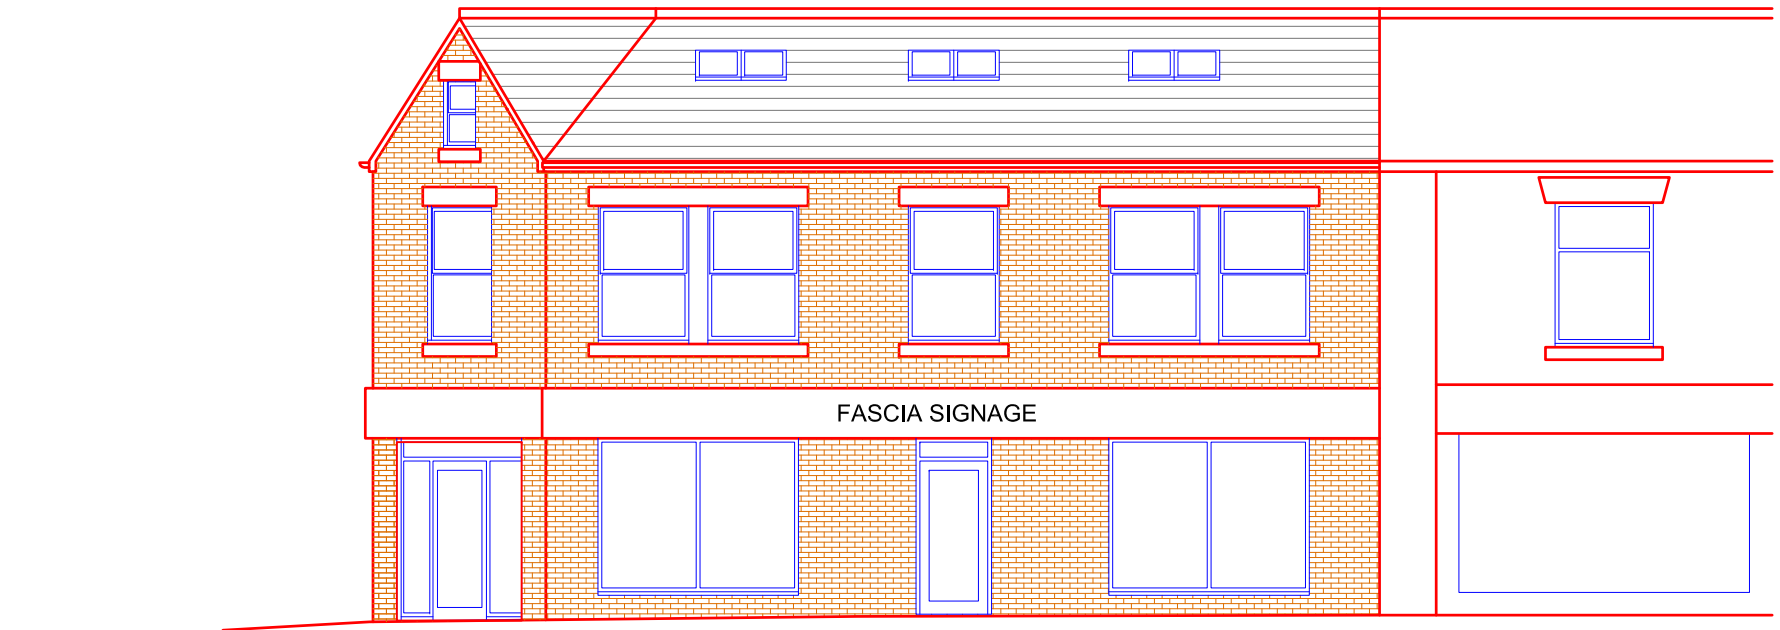

NORTH ELEVATION

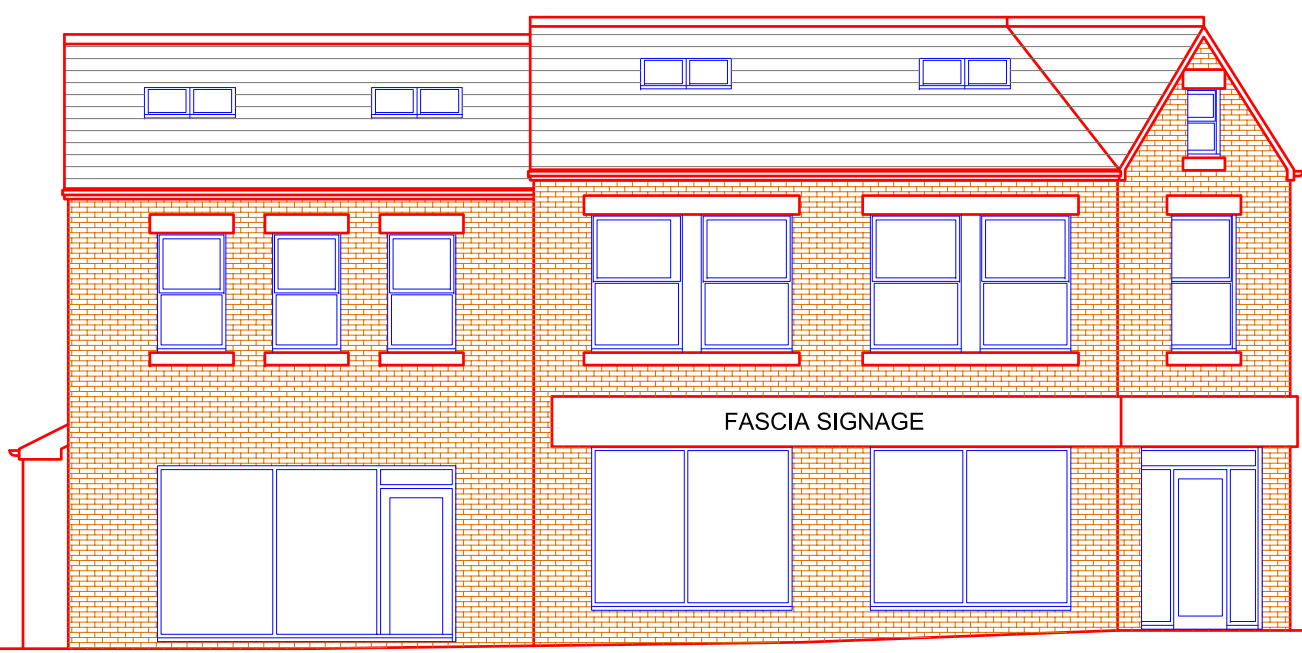

EAST ELEVATION

Project 92-96 OLD CHURCH STREET MANCHESTER		
Drawing Title PROPOSED ELEVATIONS		
Drawing No. 103		
Drawn: ZU	Status: Planning	Date 12.12.2022
Scale @ A3		1:100

XHAN Consulting
129 Centurion House
Deansgate M3 3WR
T: 7400012759

