




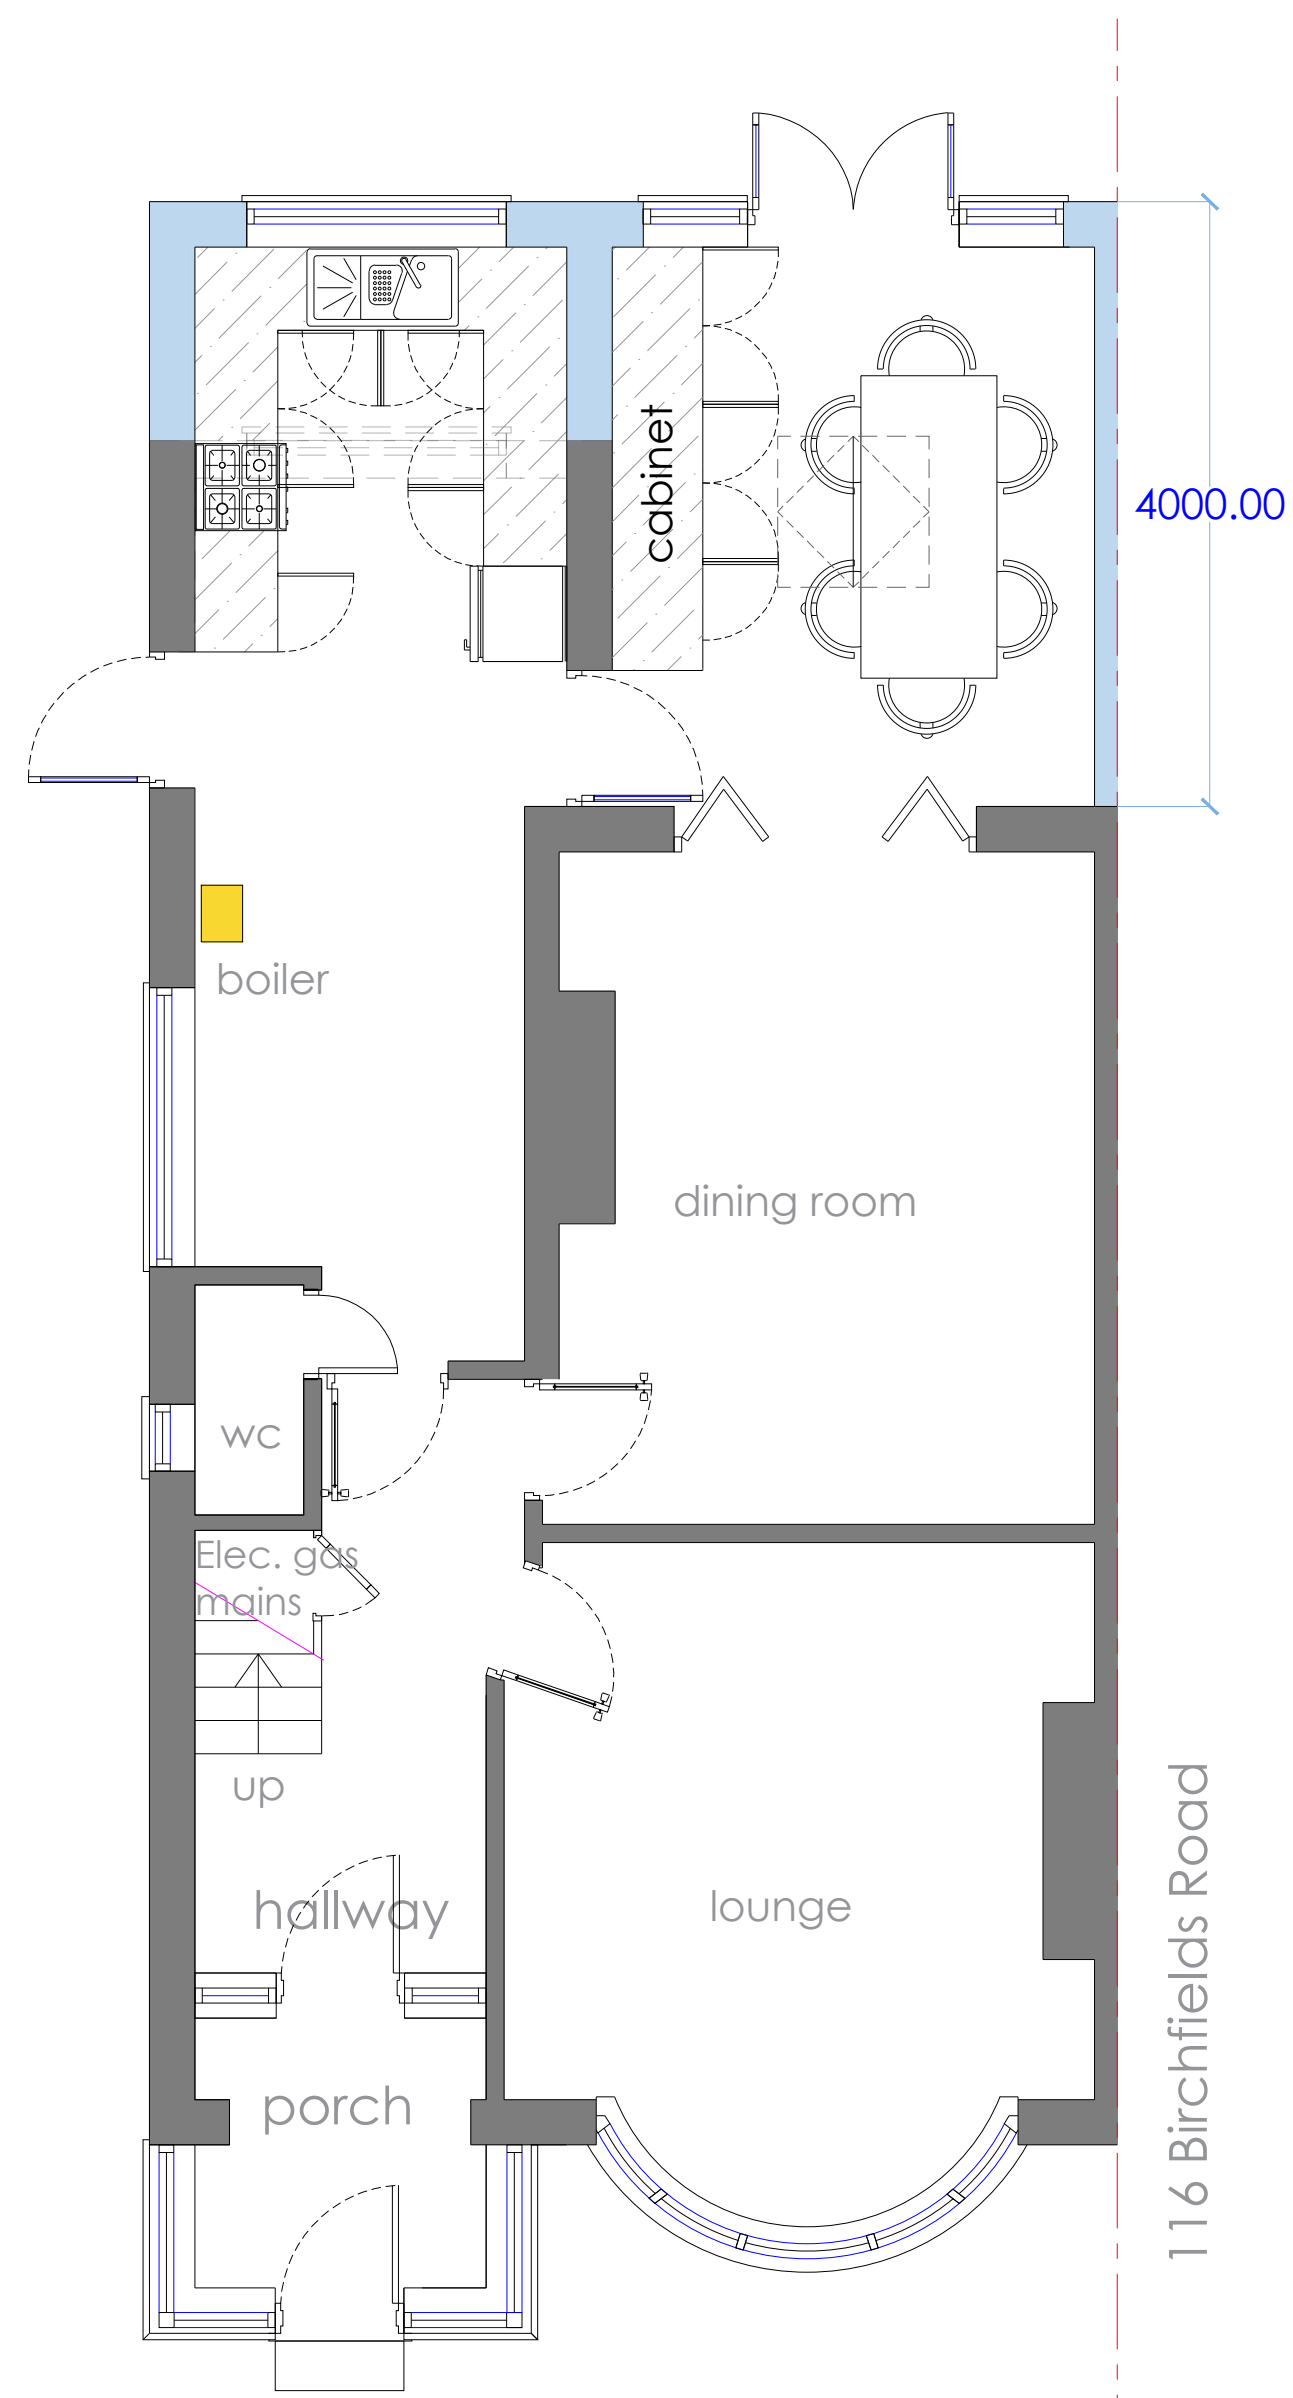

**Proposed Ground Floor Plan**  
Scale 1:50

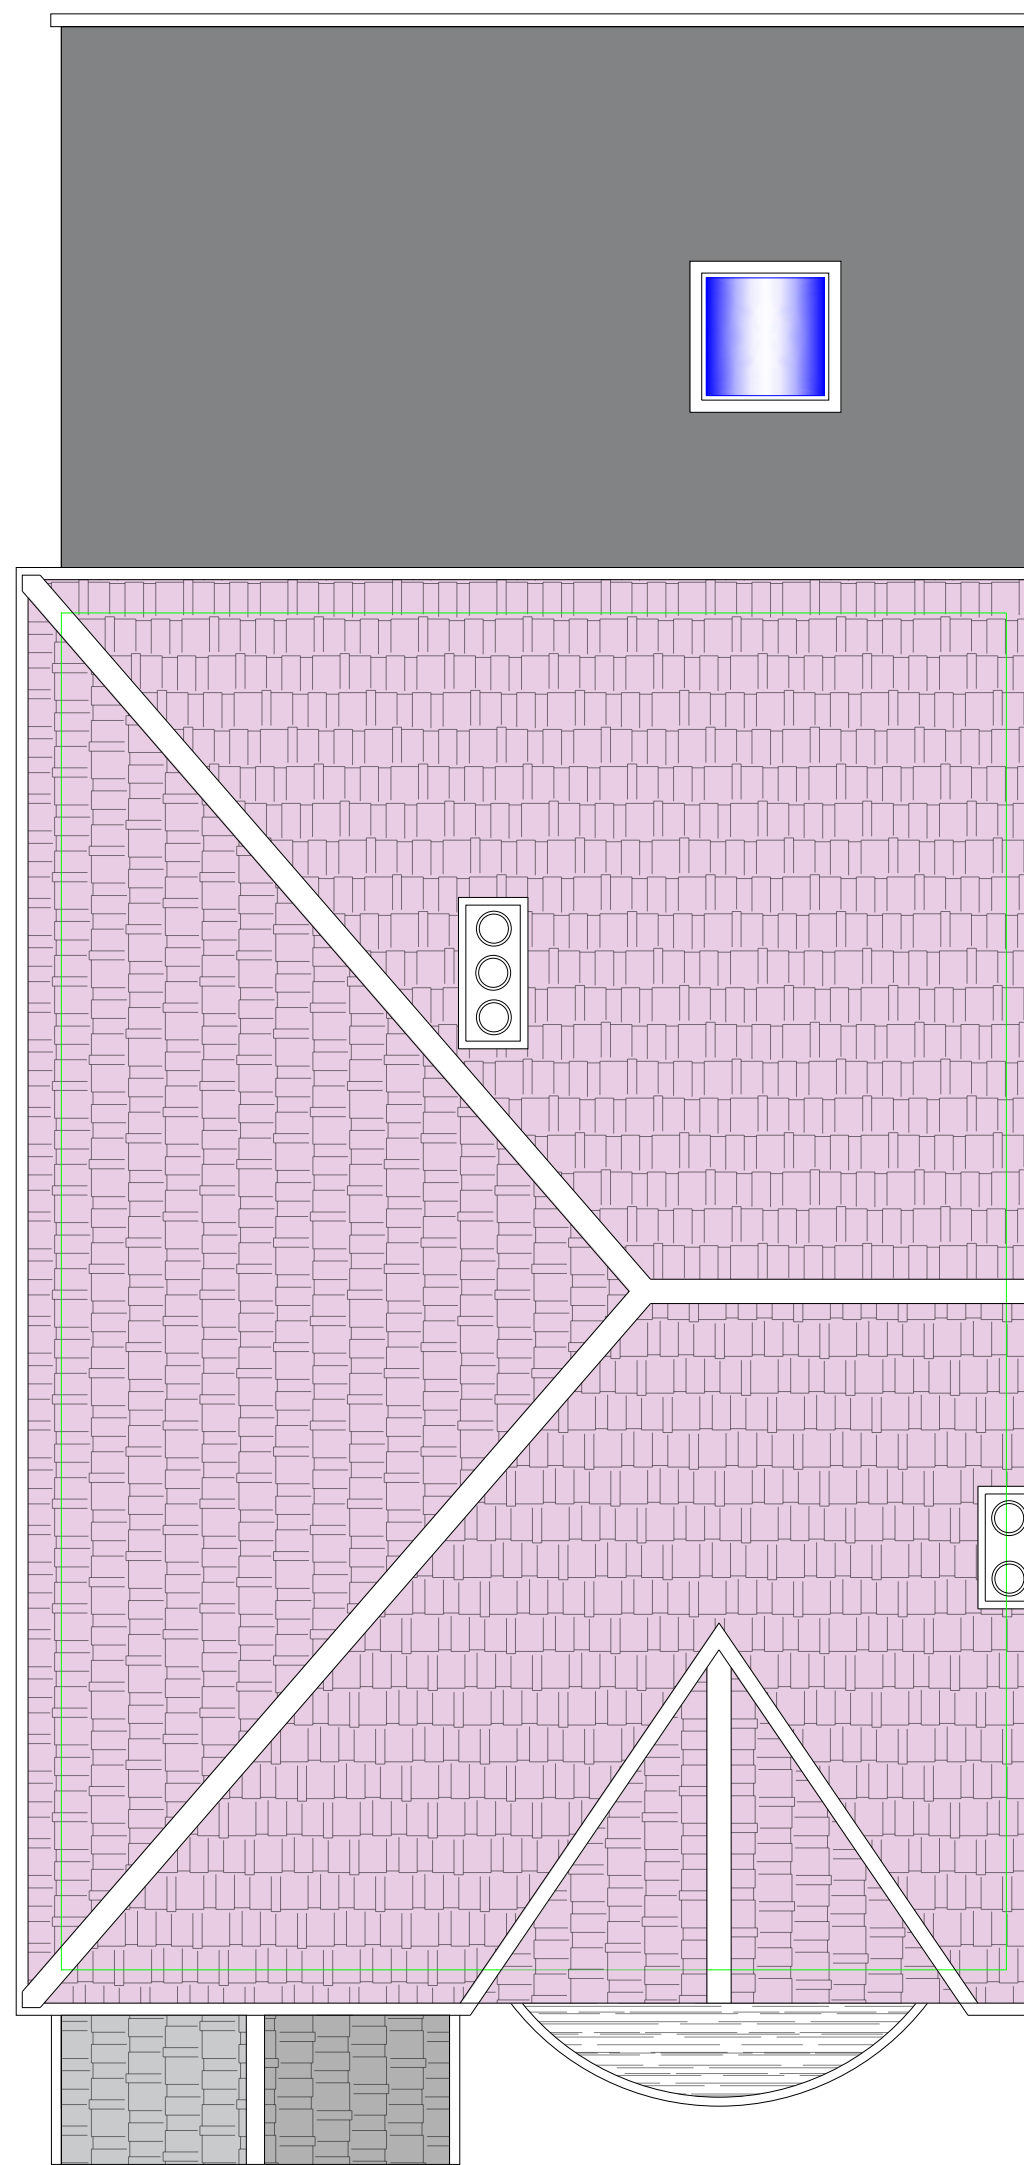

**Proposed Roof Plan**  
Scale 1:50

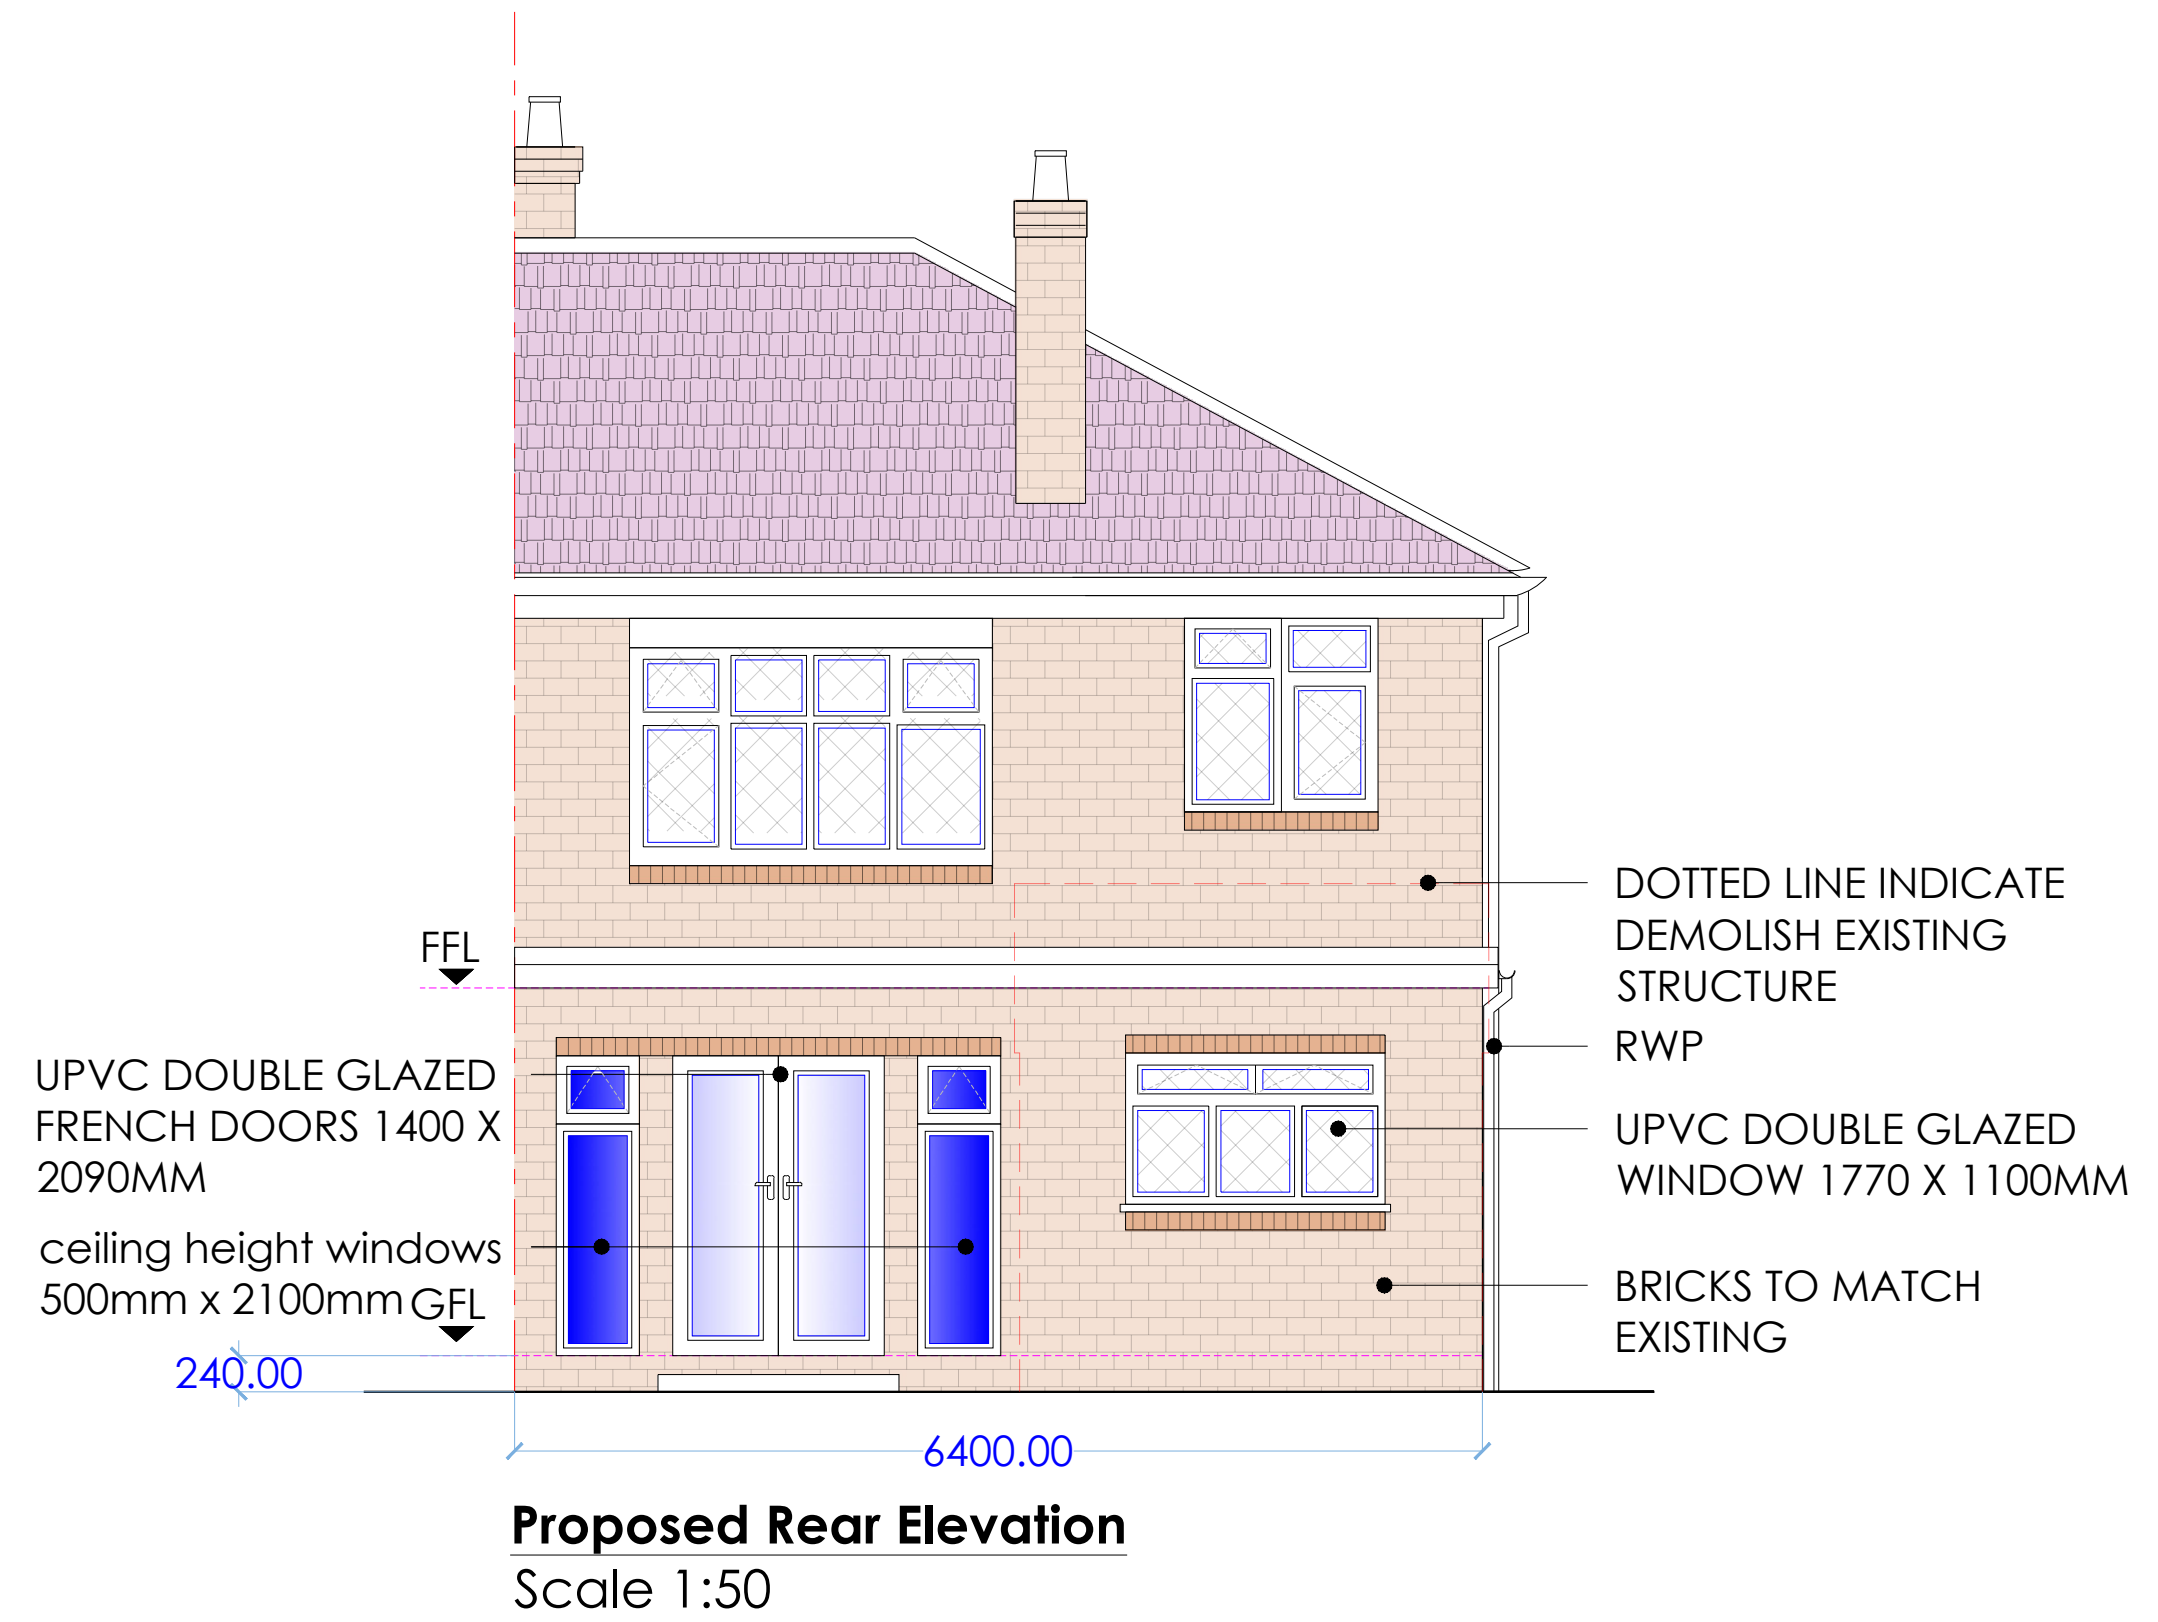

**Proposed Rear Elevation**  
Scale 1:50

**GENERAL NOTES**

1. The contractor must check the site and the approved drawings before commencing the works and must take any working measurements as necessary and any discrepancy must be reported to the client.
2. Work shall comply with any current relevant BS/codes of practices and confirm to the Building Regulations including the latest amendment. The contractor is responsible for setting out the works.

**PROJECT ADDRESS**

118 Birchfields Road  
Manchester  
M14 6PF

**PROJECT**

Single storey rear extension

**KEY**

|                    |
|--------------------|
| Boundary           |
| RWP                |
| Proposed Extension |

**REVISION**

**DATE**

|  |  |
|--|--|
|  |  |
|  |  |
|  |  |

Drawing No.  
PP146(3)22

AT A. Design

Scale  
1:50 @ A1

Address:  
12 Hastings Gardens  
Stockport  
SK5 8BF

T. 07830039347

Date  
10.11.22

E. ata\_design@hotmail.com

Drawn by  
at

at

**Proposed Partywall Elevation**  
Scale 1:50

**Proposed Side Elevation**  
Scale 1:50