




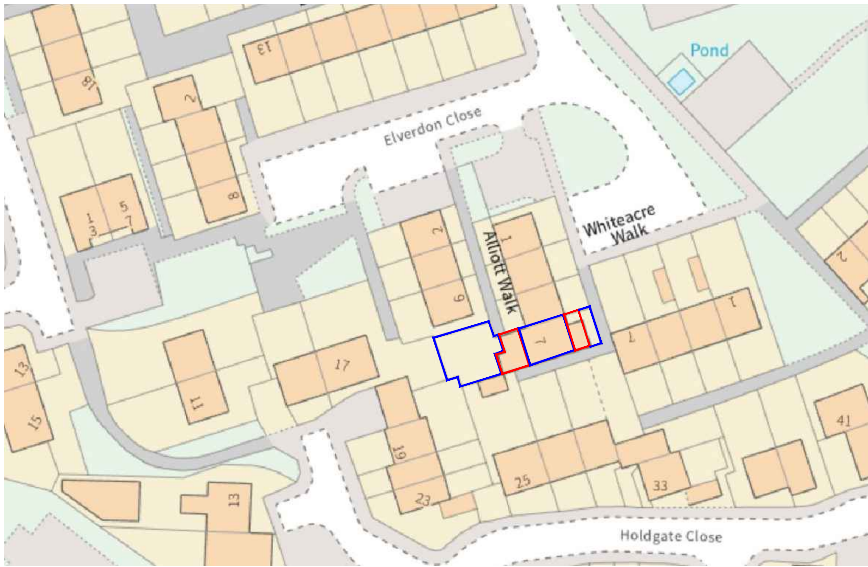

Location plan Scale 1:1250

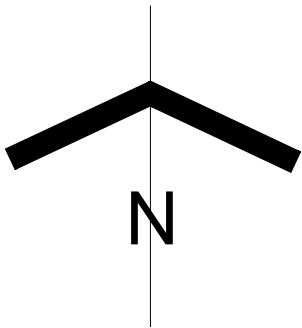

Site Plan Scale 1:500

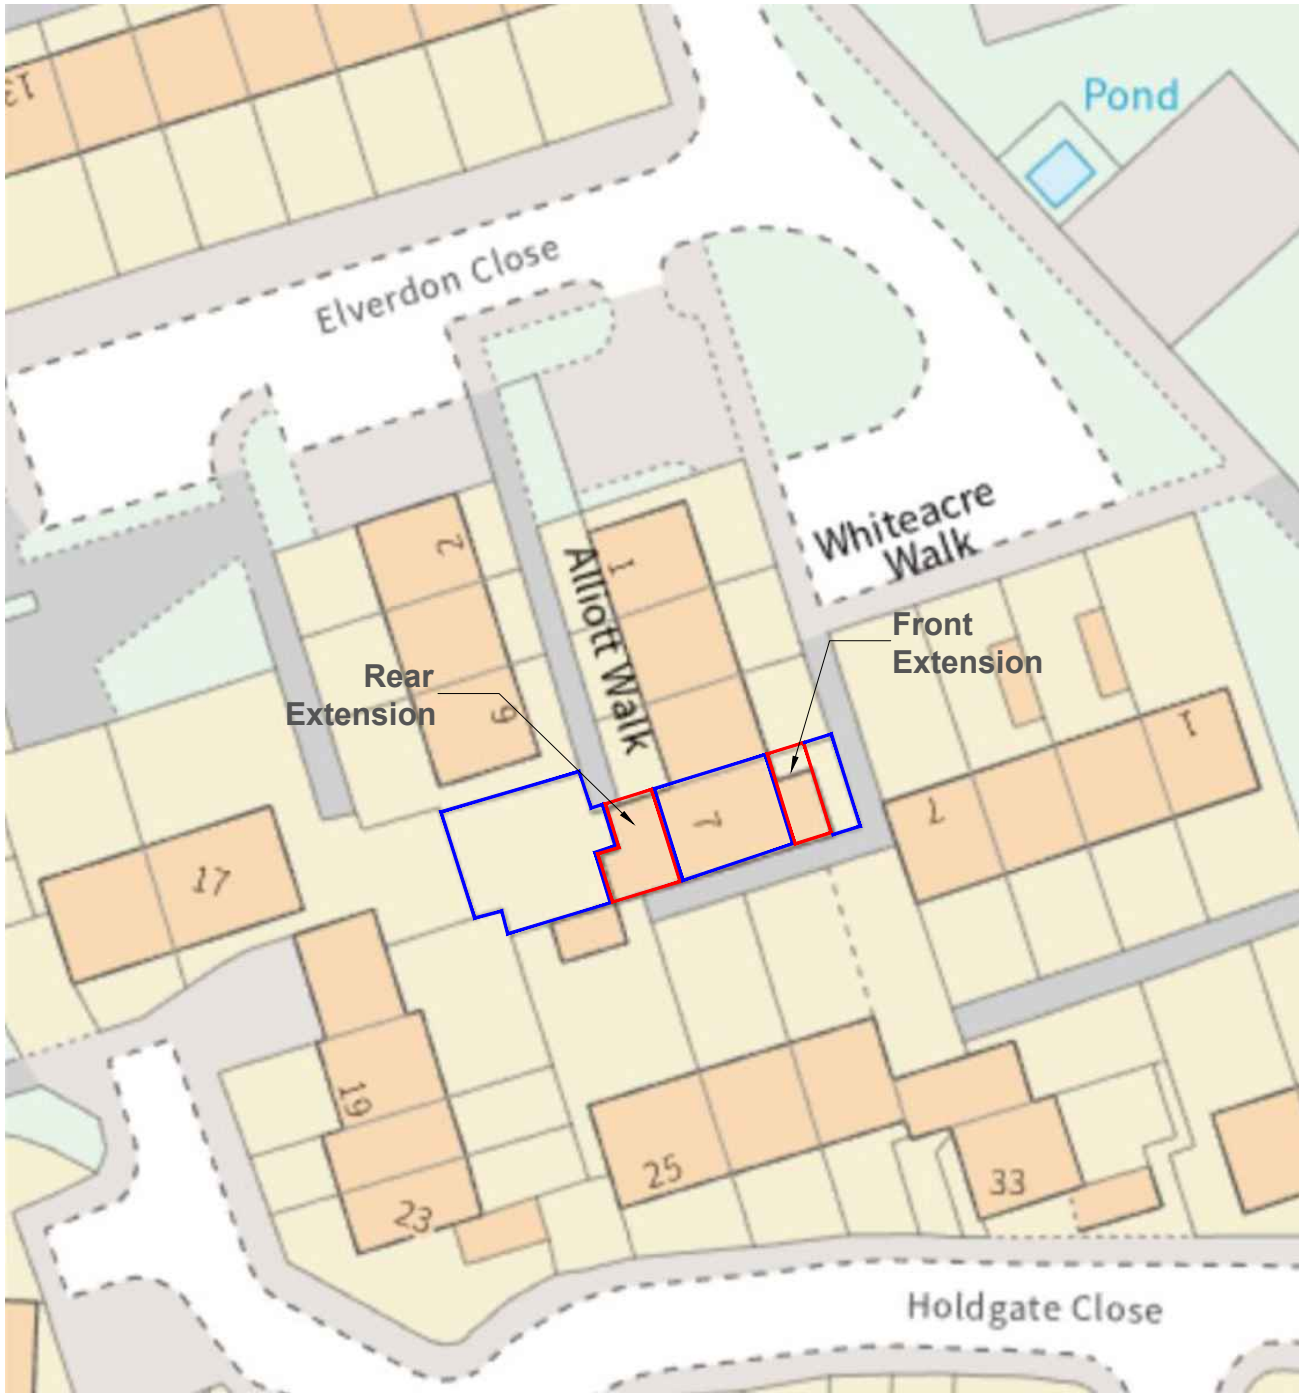

ARCHITECTURE


www.m1architecture.co.uk
T:0161 327 2011
M:07506237914

Retrospective Application

2230

01.


Location & site plan @A3

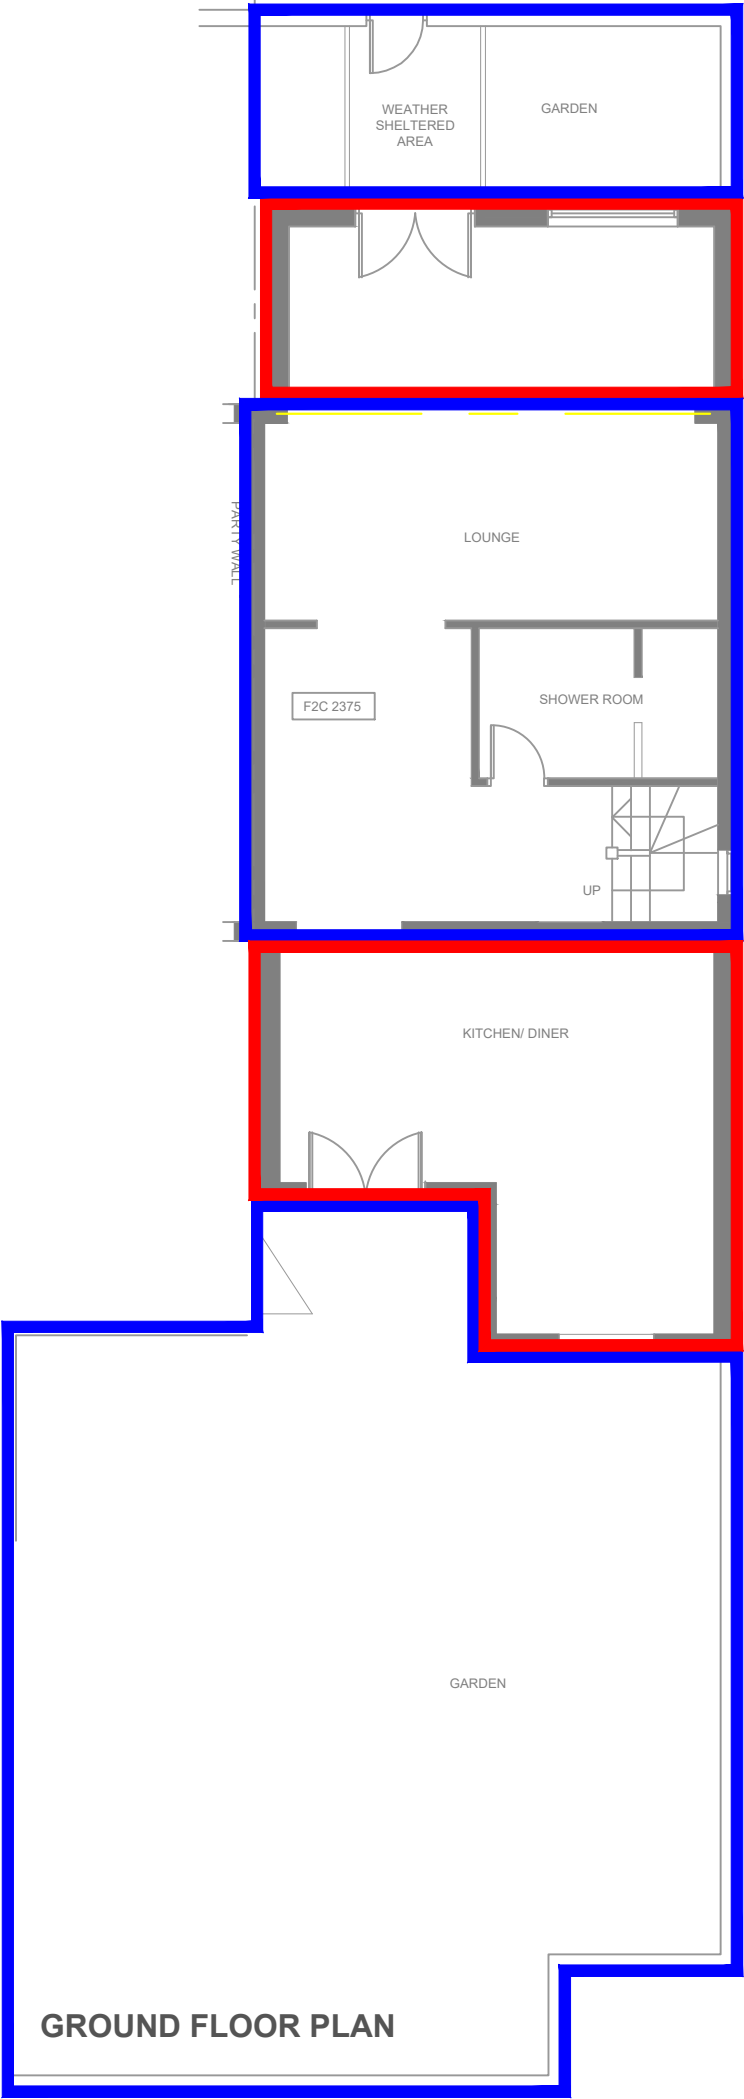


REAR ELEVATION



FRONT ELEVATION

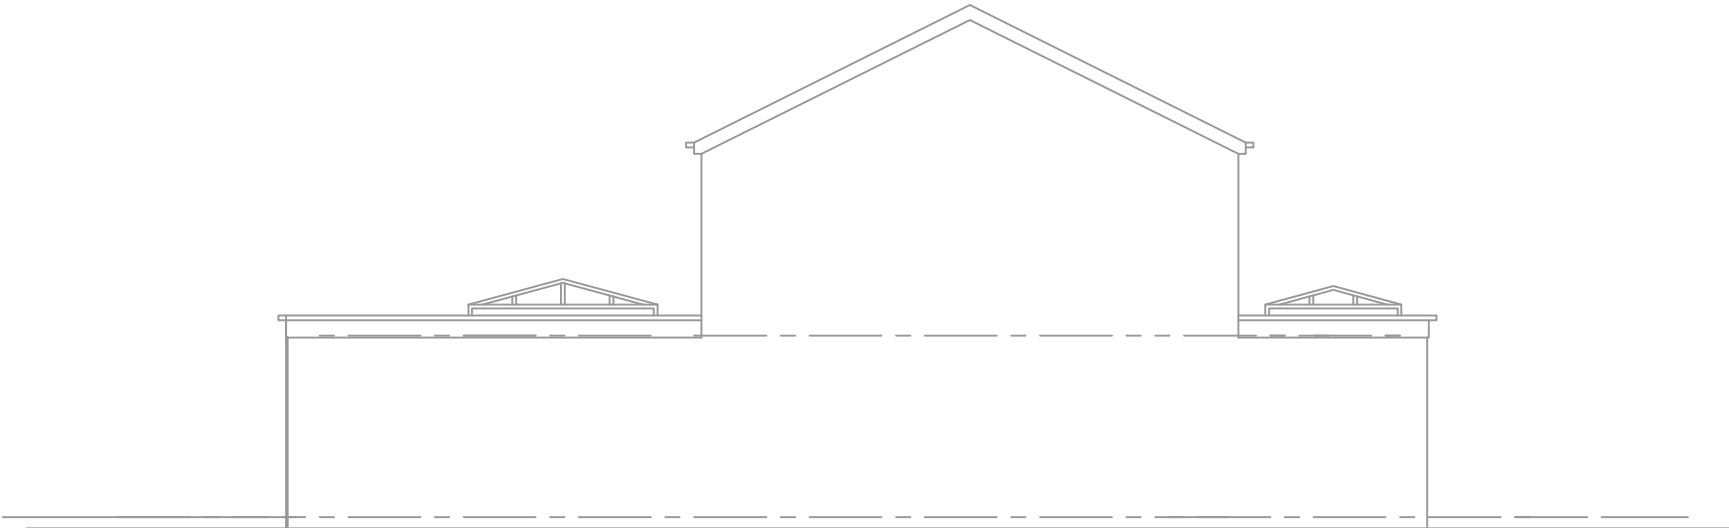

SIDE ELEVATION

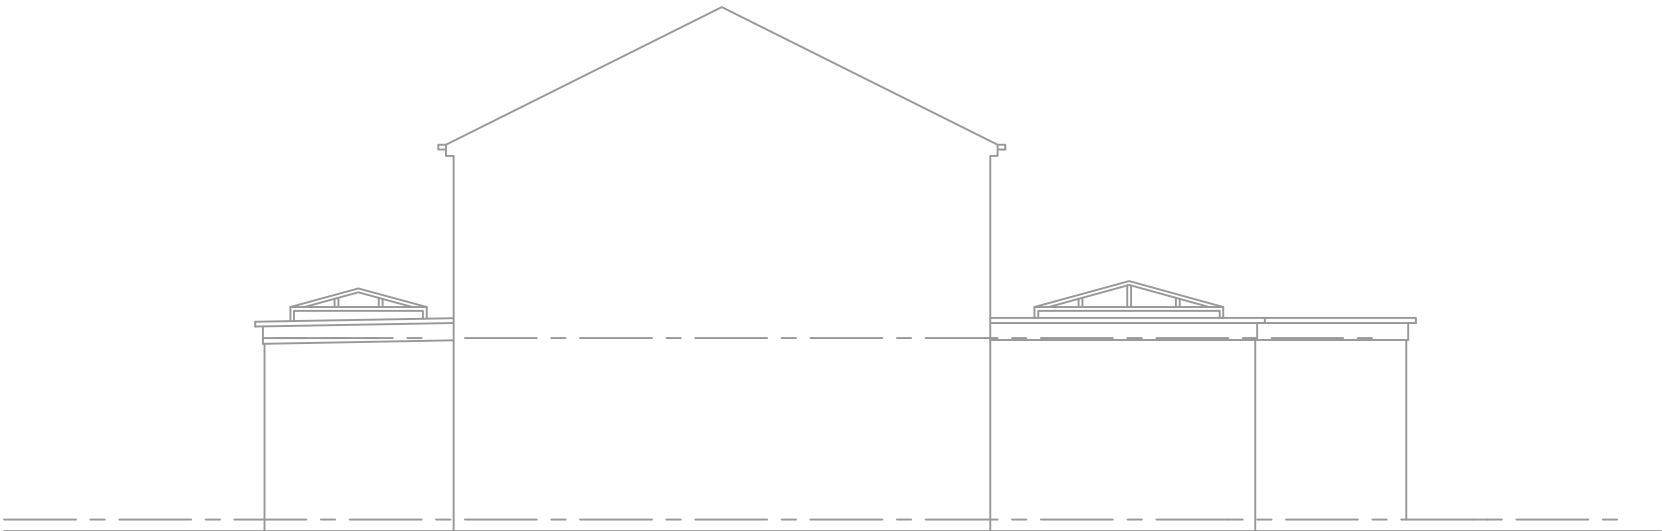

SIDE ELEVATION



ARCHITECTURE

www.m1architecture.co.uk
T:0161 327 2011
M:07506237914

Retrospective Application

2230

02.

Plans and Elevations 1:100@A3
Existing plan & Elevations