


This drawing is protected under Copyright and at no time should any portion of this drawing be reproduced or copied without the permission of The Architect (Design Copyright Act 1968). This drawing must not be used for purposes other than that for which it is provided. It is supplied without liability for any errors or omissions and is subject to statutory consents. All drawings are to be read in conjunction with any relevant specifications, consultant, specialist and any other related information. Do not scale from this drawing. Information shown is subject to detailed site surveys with all dimensions to be verified on site prior to the commencement of any work or the production of any shop drawing. All dimensions are to be checked on site by, and remain the responsibility of, the contractor. All discrepancies are to be brought to the attention of The Architect immediately.

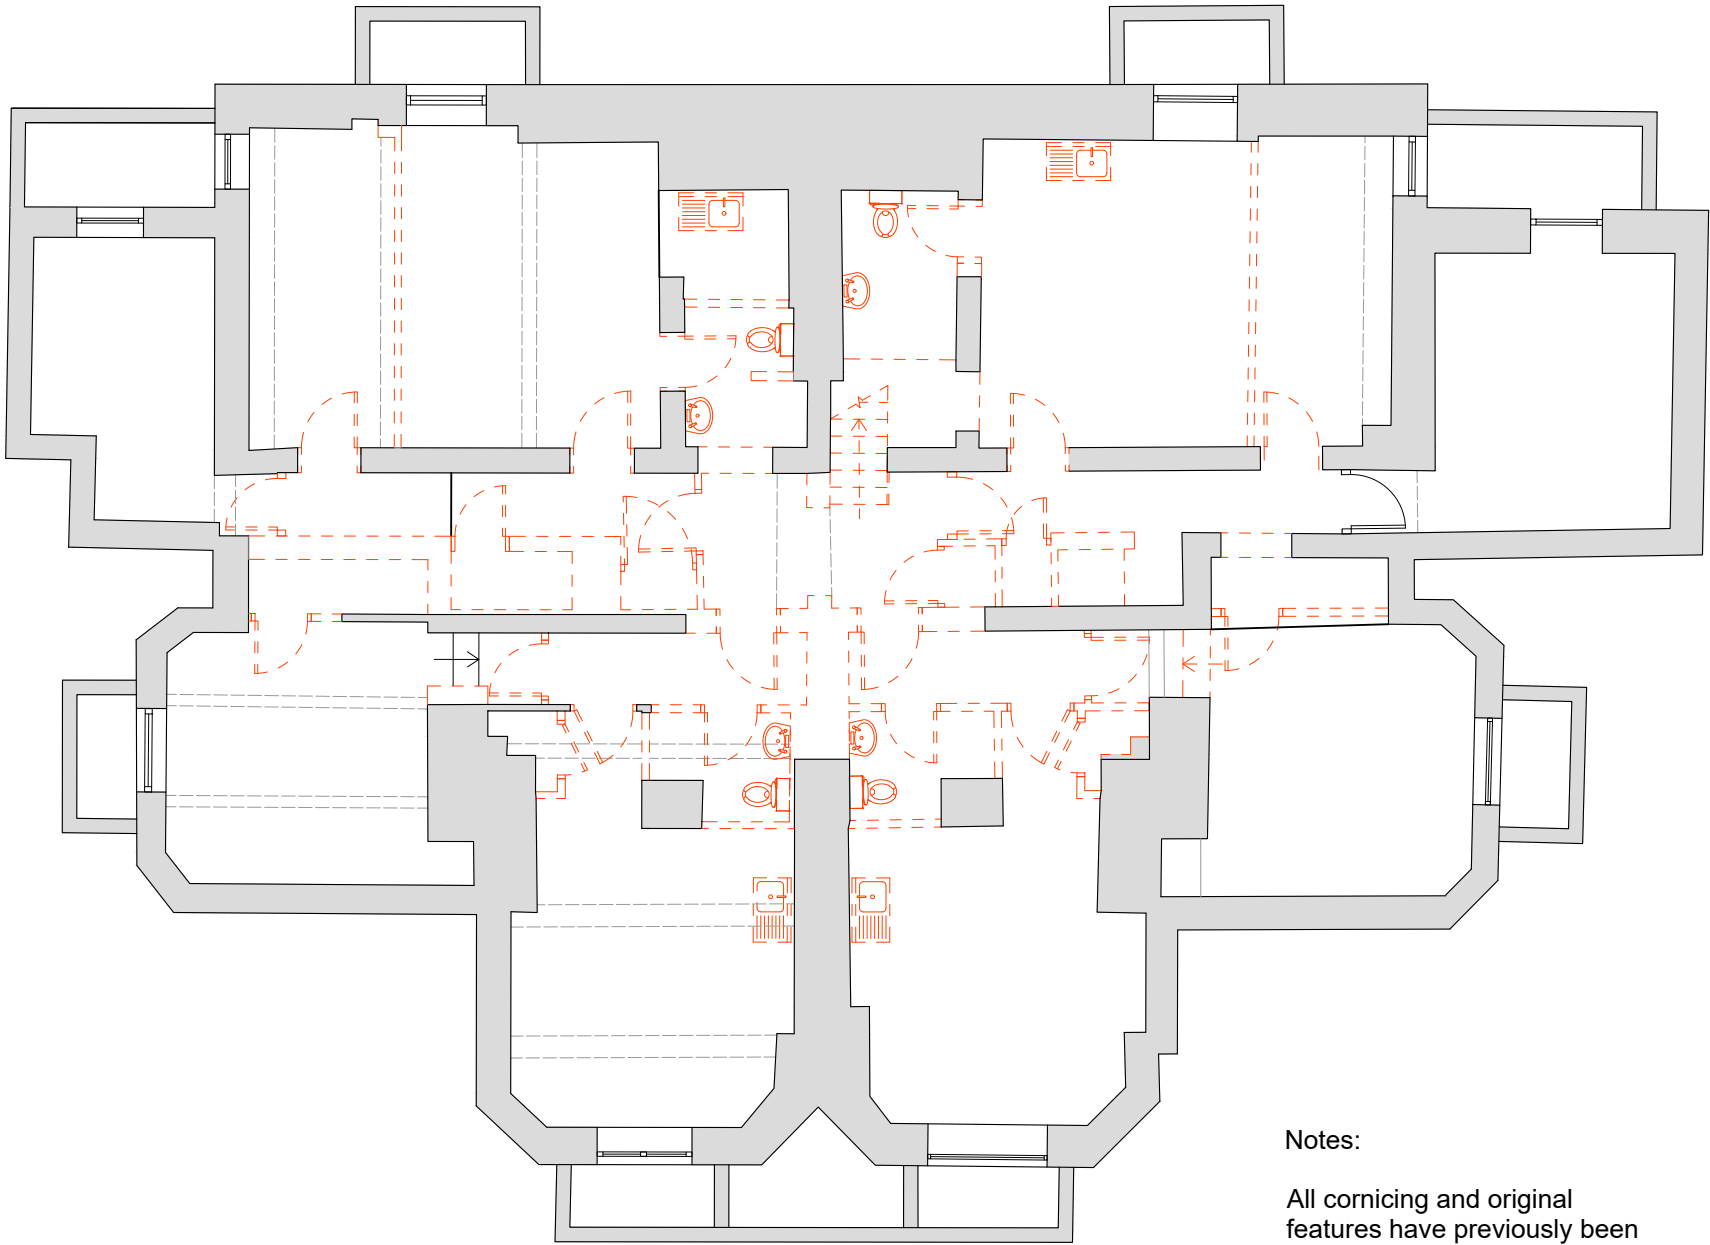

--- All dotted areas  
to be removed

Notes:

All corning and original  
features have previously been  
removed through out.

Basement Floor Plan - Demolition

| REV                                        | DATE | NOTE | DWN | CHK |
|--------------------------------------------|------|------|-----|-----|
| Services:                                  |      |      |     |     |
| Futureserv                                 |      |      |     |     |
| Structures:                                |      |      |     |     |
| ROC Consulting                             |      |      |     |     |
| Client:                                    |      |      |     |     |
| CS Moss Lane East Ltd.                     |      |      |     |     |
| Project:                                   |      |      |     |     |
| Moss Lane East                             |      |      |     |     |
| 466-472 Moss Lane East, Manchester M14 4PJ |      |      |     |     |

Drawing Title:  
Basement Floor Plan - Demolition

|             |             |                      |
|-------------|-------------|----------------------|
| Project No: | Sheet No:   | Stage:               |
| 1094        | EX-160      | Planning             |
| Scale:      | Paper Size: | Revision:            |
| 1:100       | A3          | PL                   |
| Drawn By:   | Checked By: | Date of first Issue: |
| BC          | CS          | 02/11/22             |

CarsonSall

2 Providence Yard  
Ezra Street  
London E2 7RJ  
+44 (0) 207 033 7855

2nd Floor  
Argyll Chambers  
Buchanan Street  
Glasgow G2 8BD  
+44 (0)141 442 0036