




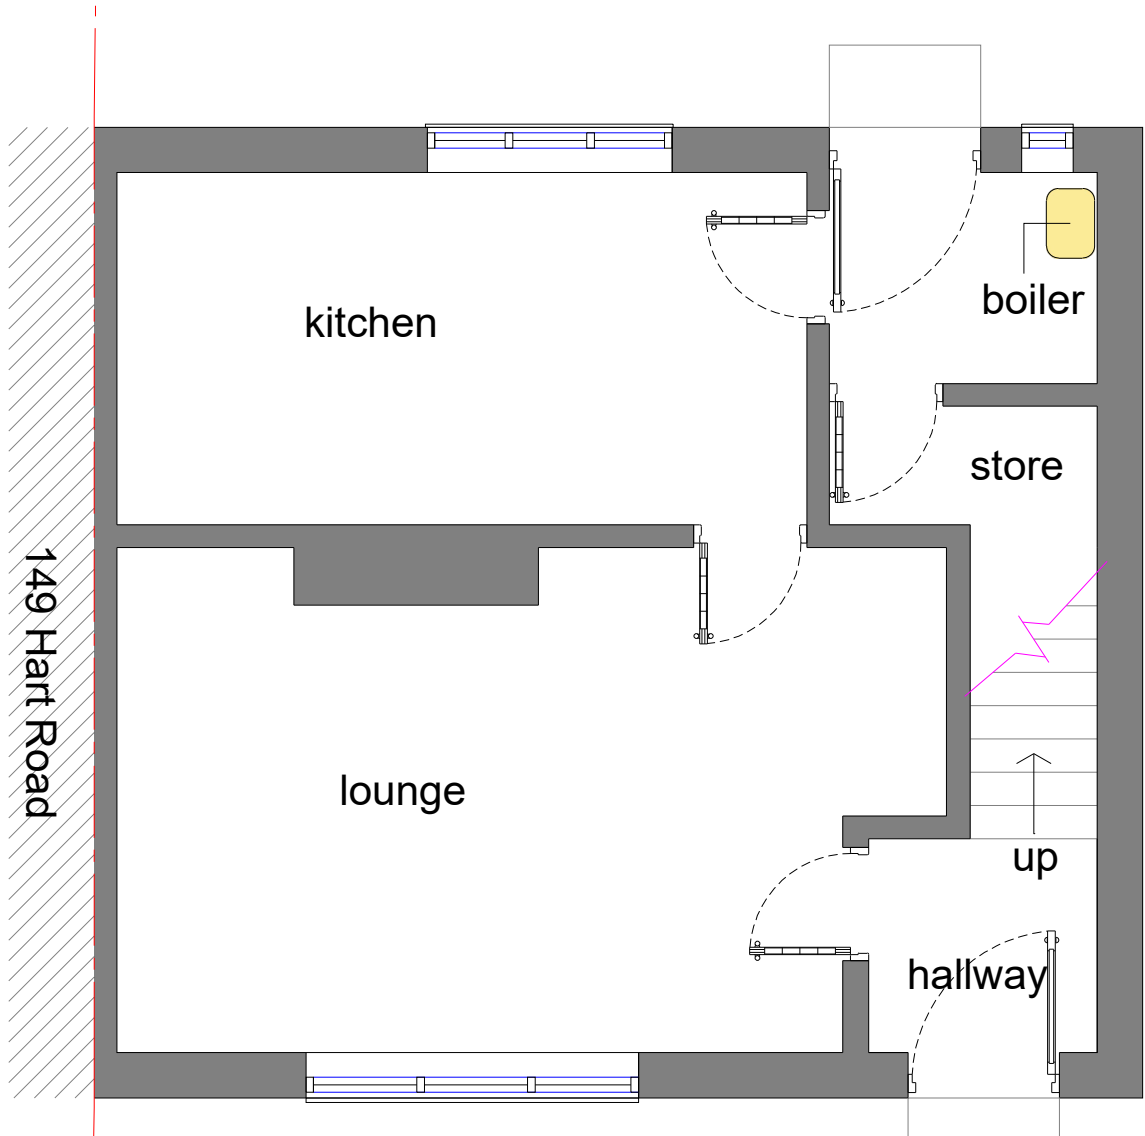


Existing Ground Floor Plan
Scale 1:50

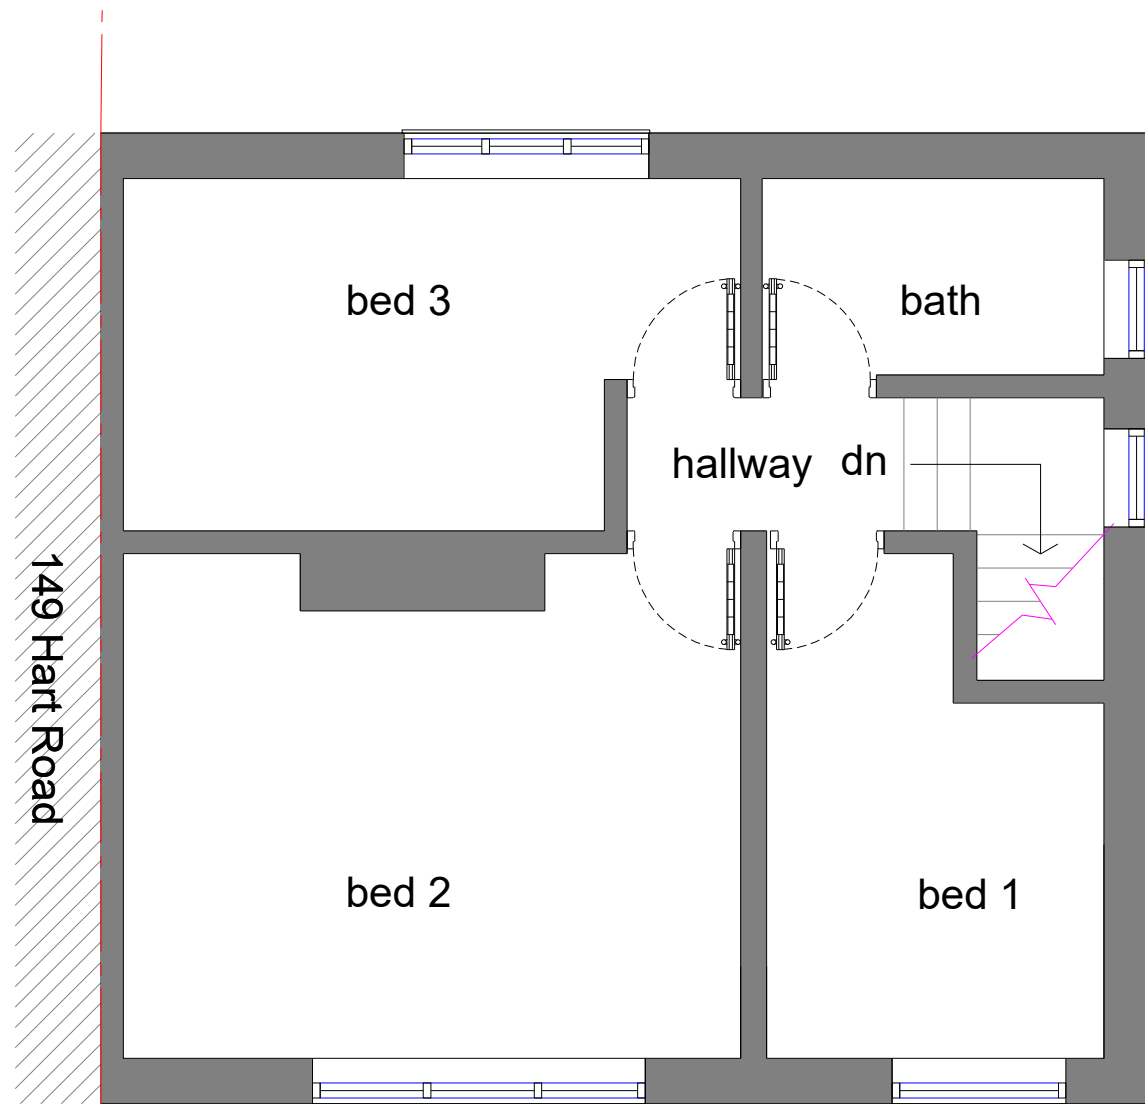


Existing First Floor Plan
Scale 1:50

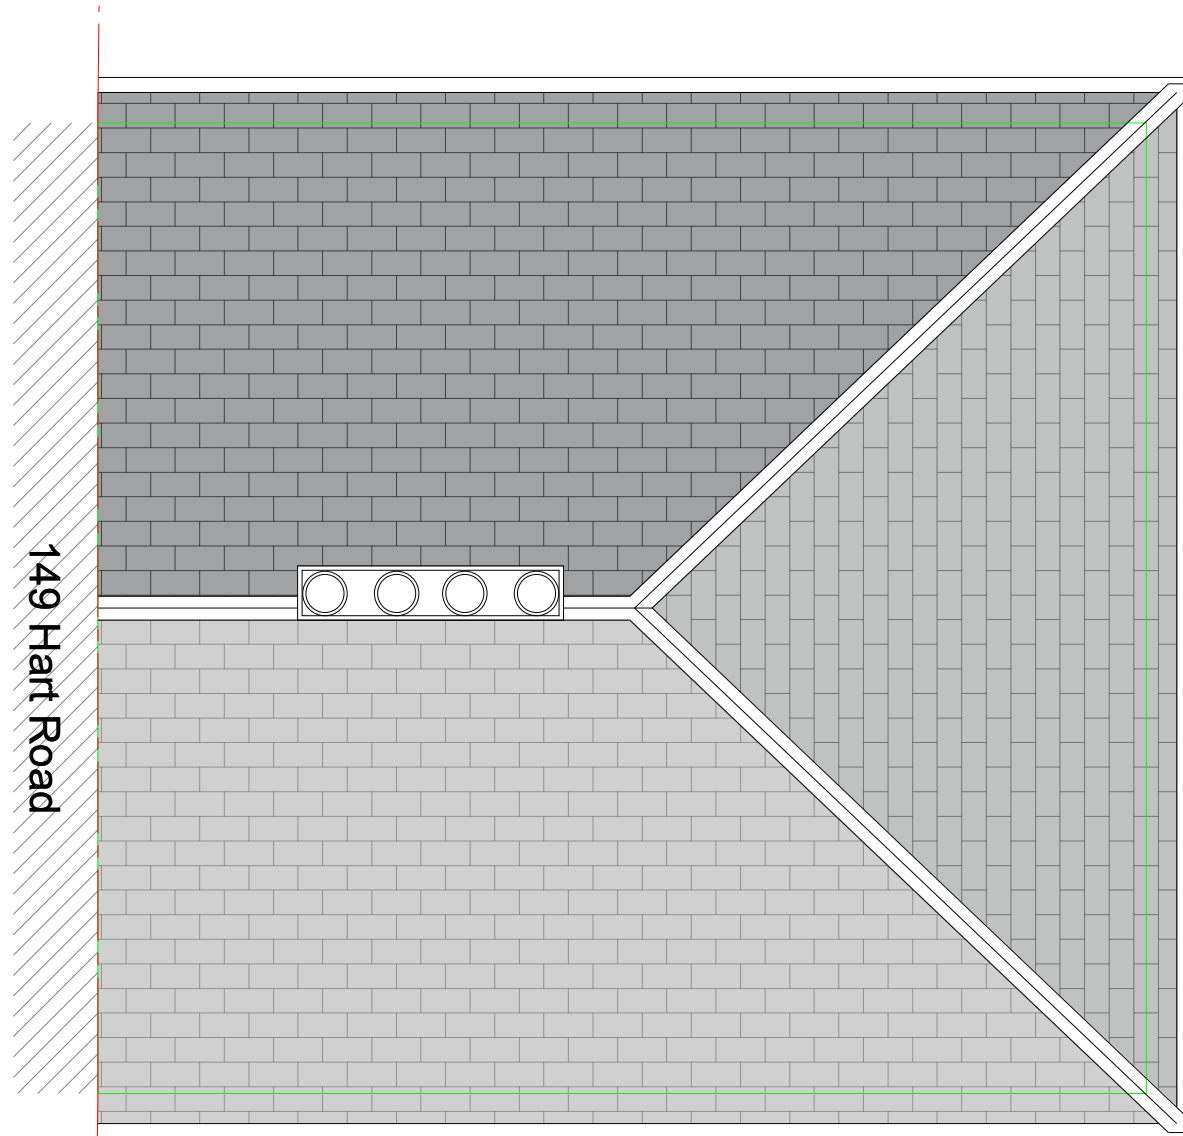


Existing Roof Plan
Scale 1:50

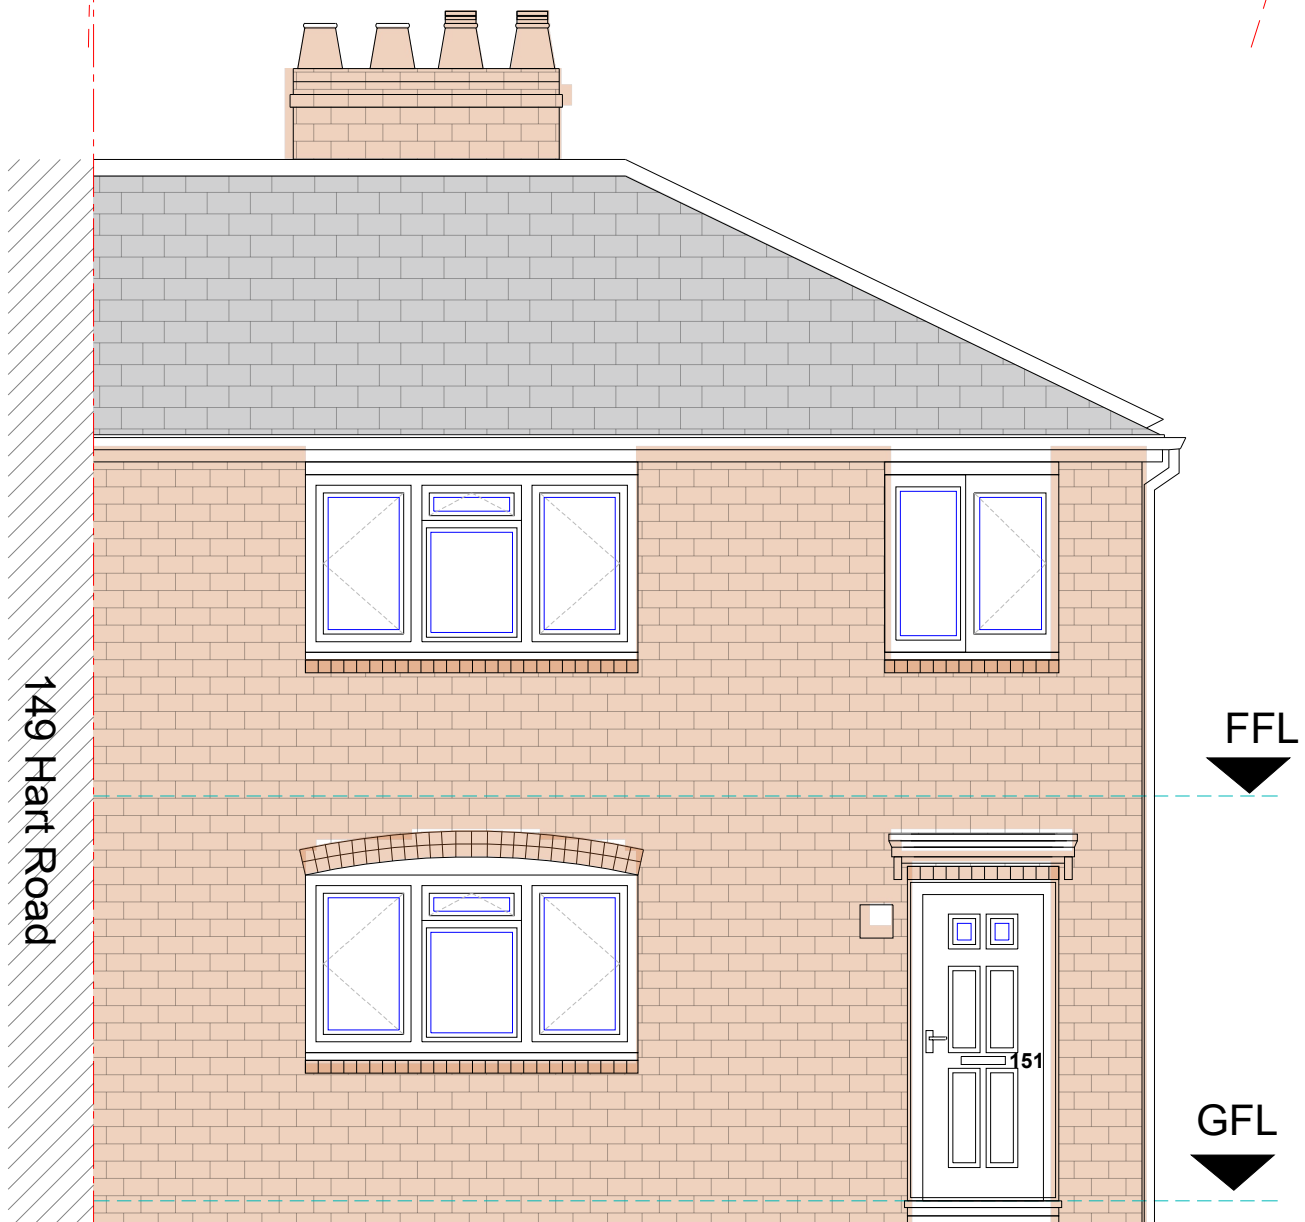


Existing Front Elevation
Scale 1:50

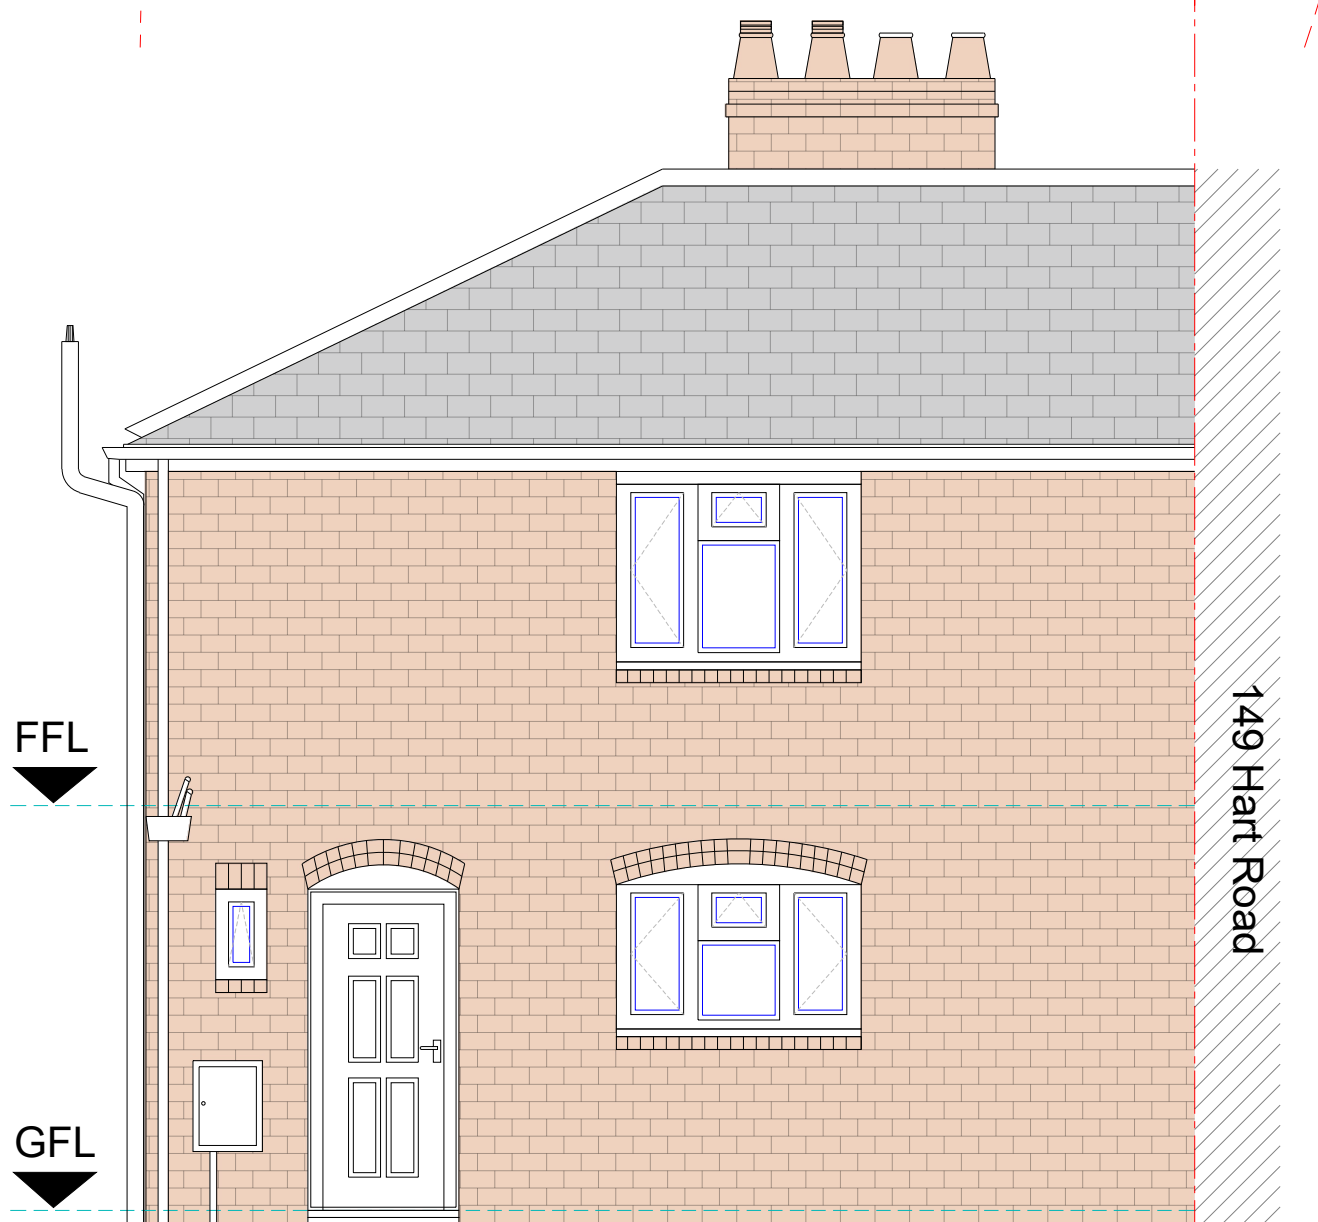

Existing Rear Elevation
Scale 1:50

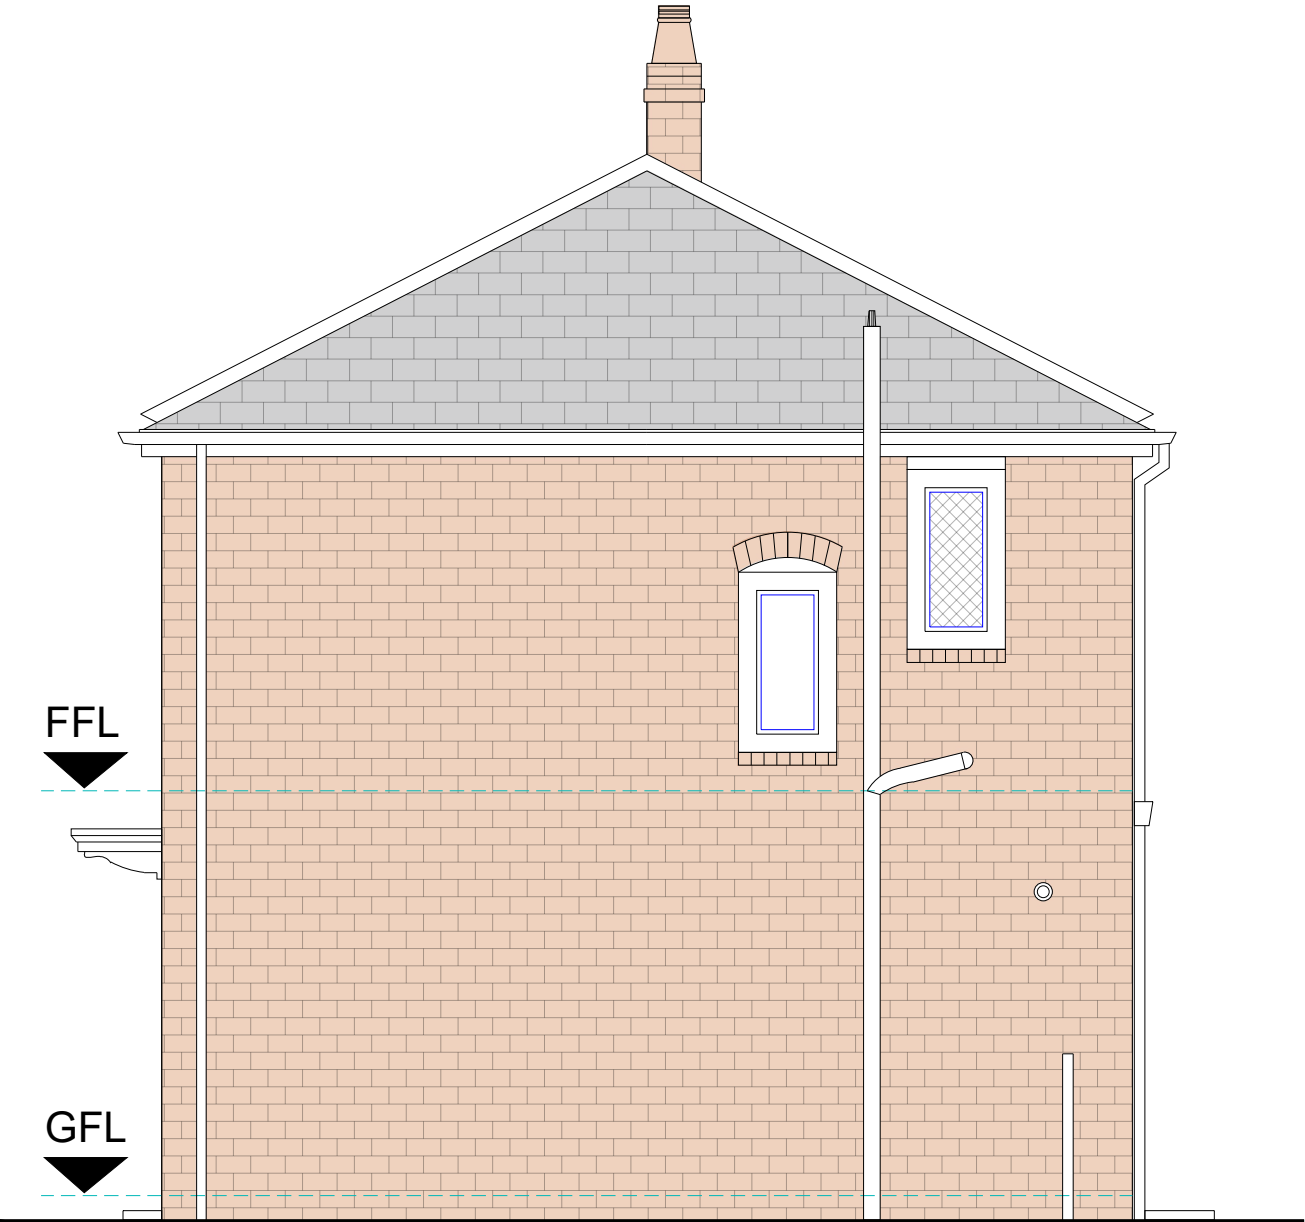

Existing Side Elevation
Scale 1:50

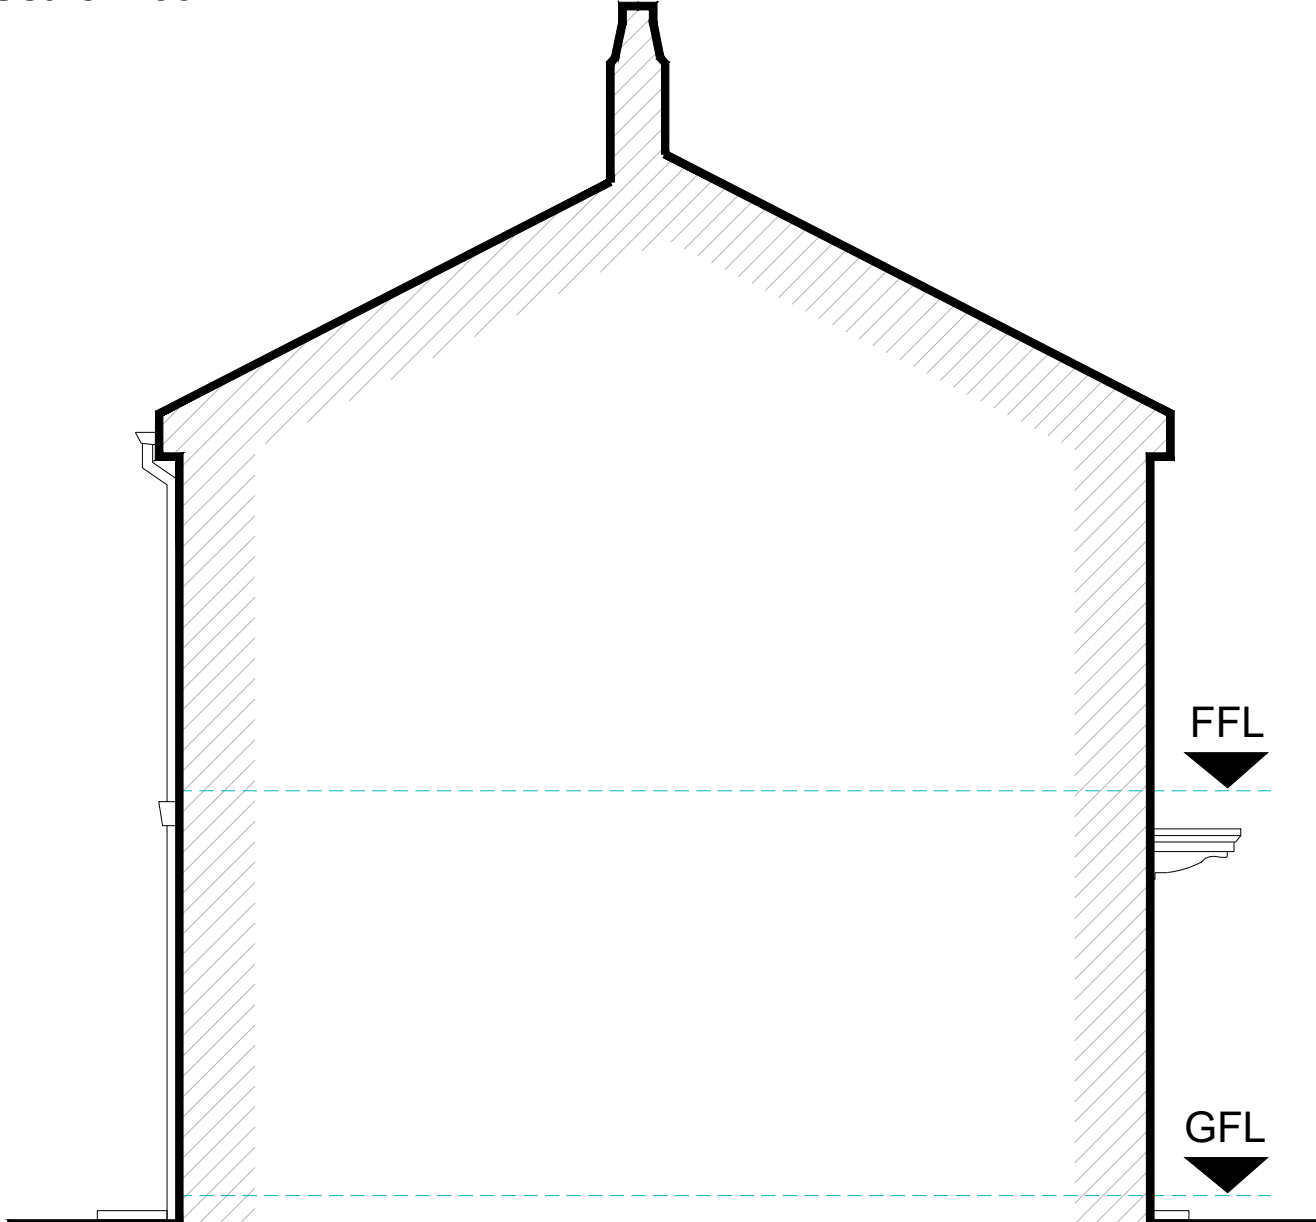

Existing Party Wall Elevation
Scale 1:50

GENERAL NOTES

1. The contractor must check the site and the approved drawings before commencing the works and must take any working measurements as necessary and any discrepancy must be reported to the client.
2. Work shall comply with any current relevant BS/codes of practices and confirm to the Building Regulations including the latest amendment. The contractor is responsible for setting out the works.

KEY
BOUNDARY

PROJECT ADDRESS
151 Hart Road
Fallowfield
Manchester
M14 7BA

PROJECT
Double Storey Rear Extension
Double Storey Side Extension

DRAWING No.
PP152-2/22
SCALE
1:50

REVISION	DATE

DATE
07/12/2022
STATUS
Planning
DRAWN BY
AT

PAPER SIZE
A1

AT A. Design
12 Hastings Gardens
Stockport
SK5 8BF
ata_design@hotmail.com
07830039347