


MATERIAL KEY


- A
- Buff soldier bond brickwork, mortar colour TBC
- B
- Buff stretcher bond recessed brickwork, mortar colour TBC
- C
- Buff stretcher bond brickwork, mortar colour TBC
- D
- Aluminium spandrel panel, bronze colour
- E
- Perforated aluminium panel in front of glazed window panel
- F
- Aluminium openable window panel, bronze colour, side hung
- G
- Aluminium framed glazed window panel, bronze colour
- H
- Ventilation louvres integrated into window, bronze colour
- J
- Aluminium rainscreen cladding, bronze colour
- K
- Balustrade railings, bronze colour
- L
- External louvred door, bronze colour
- M
- Bird box integrated into brickwork
- N
- Aluminium framed opaque glazed window panel, bronze colour
- O
- Perforated Aluminium Panel
- P
- Solid Aluminium Panel
- Q
- Planting

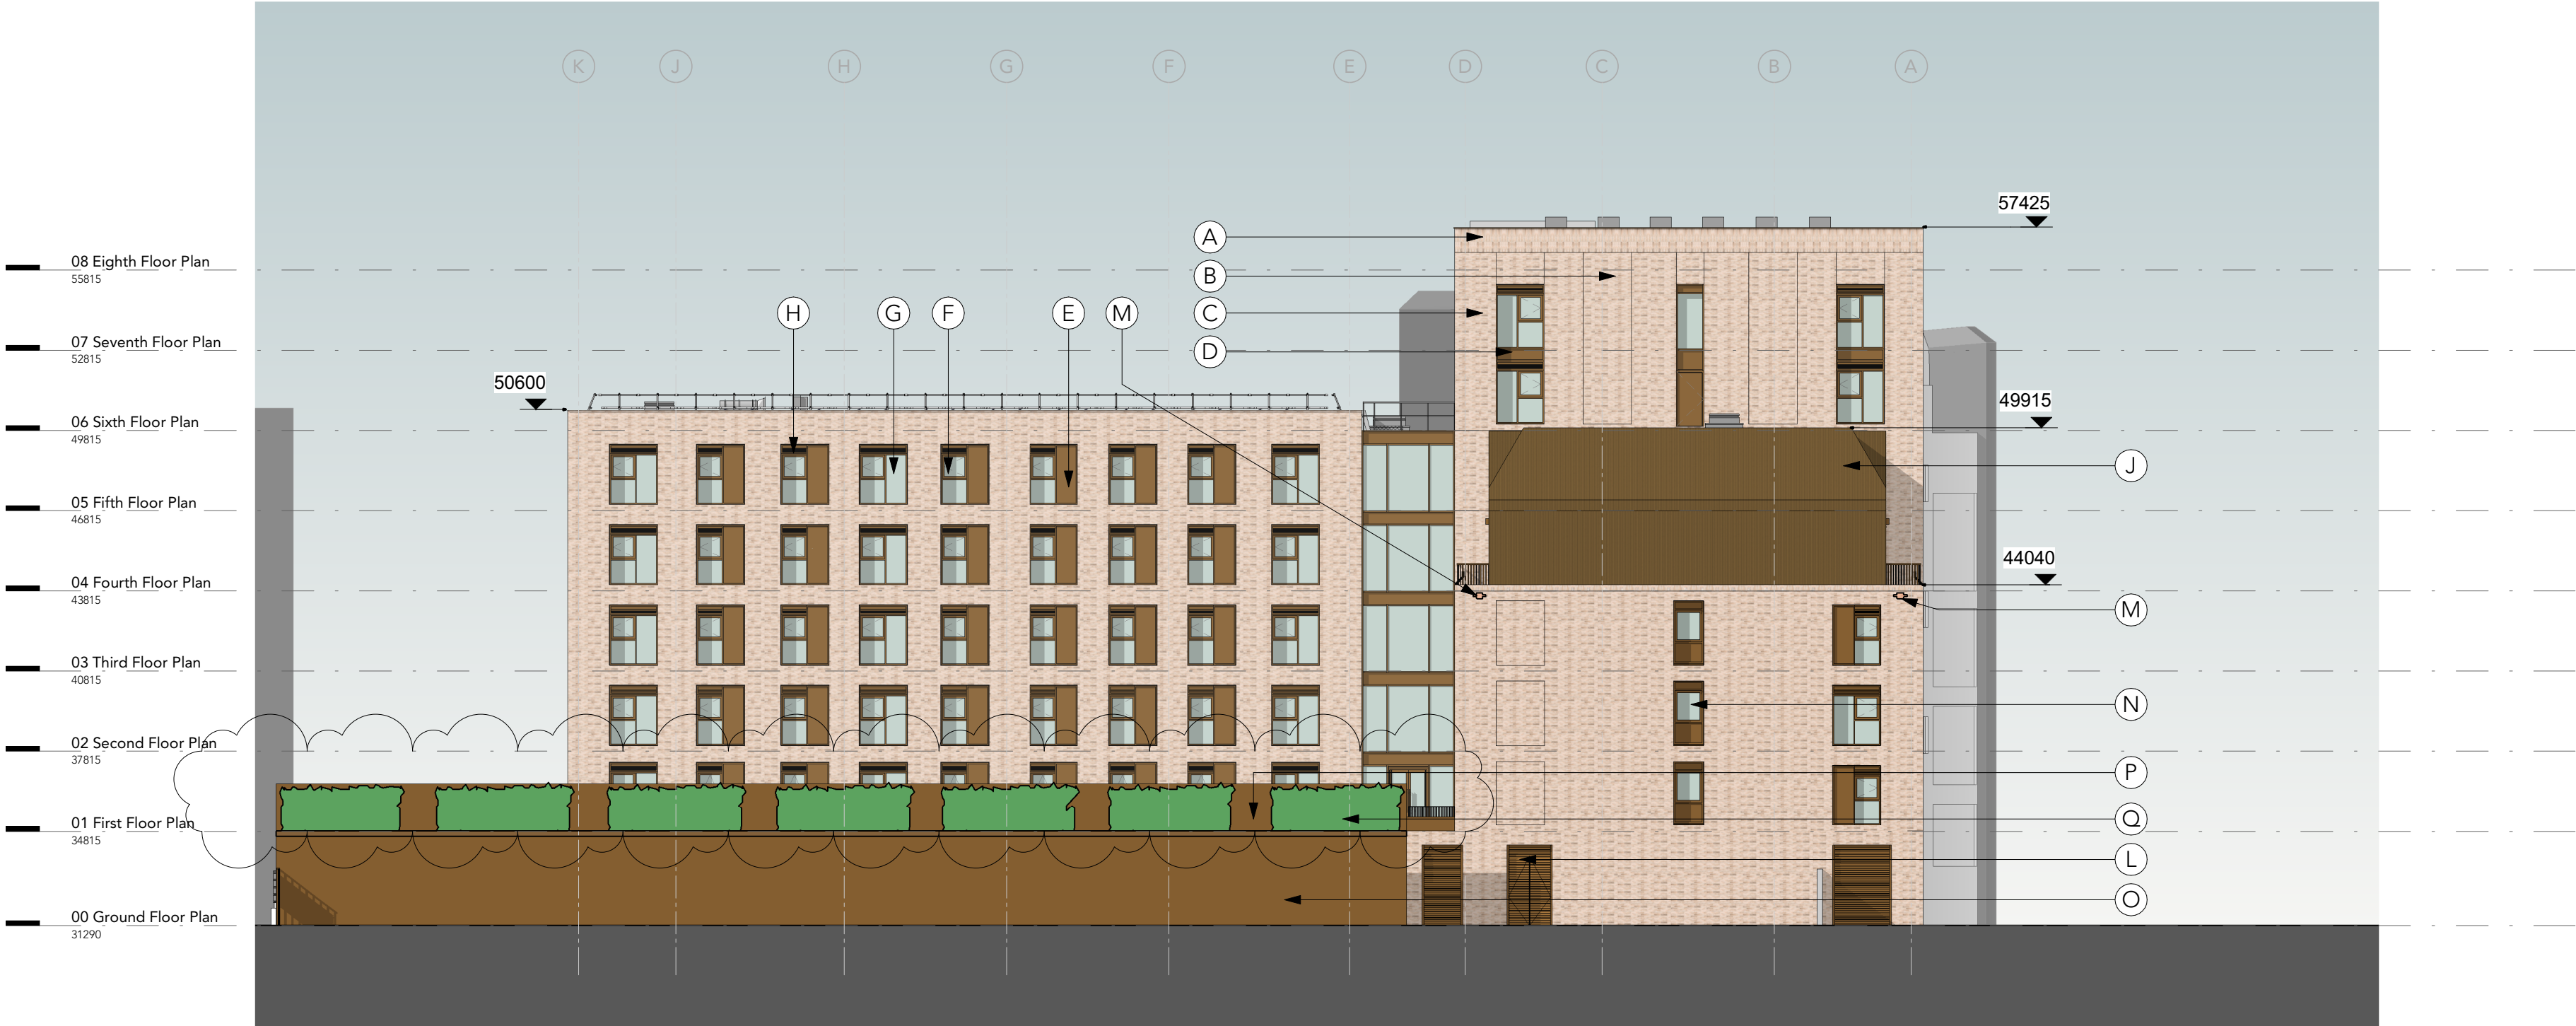

3 East Elevation
1 : 200



4 North Elevation
1 : 200

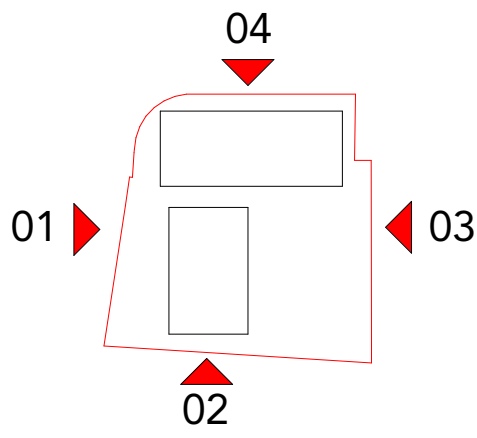

2 0 2 4 6 8 10 m
SCALE 1:200



Note:
Do Not Scale from this drawing.
Dimensions are to be checked on site.
If in doubt please ask.

P6	02/1222	AH	Planting to Boundary Increased
P5	25/11/22	AH	Boundary Treatment
P4	21/09/22	JL	Planning Application Issue
P3	03/08/22	GC	Planning Application - Building height reduced and GF windows amended
P2	07/03/22	JL	Planning Application Draft Issue
P1	26/01/22	JL	Draft Issue

Rev Date Ints Details

© The moral rights of the author are hereby asserted.
This drawing and design is the sole property of Buttress Ltd and must not be reproduced without permission.
Buttress Ltd is Registered in England and Wales: 5383573

Buttress

41 Bengal Street
Manchester
M4 6AF

T 0161 236 3303
E contact@buttress.net
W www.buttress.net

Project Title Didsbury Point
Client Southway Housing
Location West Didsbury, Manchester

Drawing ref Proposed East and North Elevations

Date 02/12/2022 14:41:45 Scale As indicated
Checker AH Orig Paper Size A1

Job No: 8845 Status Planning

Project: Origin: Zone: Level: Type: Disc: Number: Rev:

8845-BA-XX-ZZ-DR-A- (05)102- P6