

[illegible]

1. ALL DIMENSIONS IN MM UNLESS OTHERWISE NOTED.

A	Issued for Planning	JWO	RWB	03.11.22
REV	MODIFICATION	BY	CH	DATE

450 Longwater Avenue,
Green Park,
Reading,
RG30 3UR

Design Consultant & Principal Contractor:



Site Name:

LEESTONE ROAD

3UK Nominal ID:

MAN21772

Address:

BENCHILL
WYTHENSHAW
MANCHESTER
M22 4RN

Title:

001 DRAWING REGISTER

Project:

UNILATERAL SW

Purpose of Issue:	
-------------------	--

PLANNING

MBNL/TM/H3G Cell ID:

MAN647/TBC/M1354


Drawing No:

MAN21772 MAN647 TBC M1354 GA REV A

Issue:


y18

SITE LOCATION

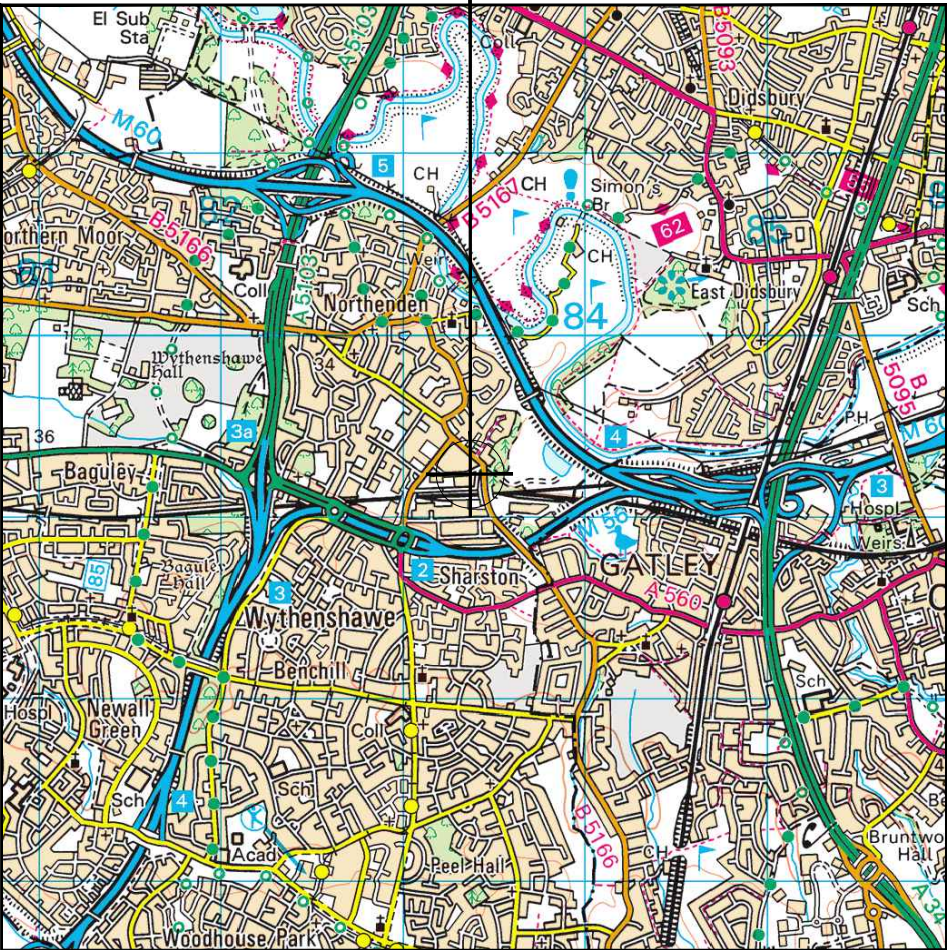

Reproduced by permission of Ordnance Survey on behalf of the Controller of Her Majesty's Stationery Office
All rights reserved. © Crown Copyright licence no. 100022432


SITE AREA PLAN

 

SITE PHOTOGRAPH




SITE LOCATION

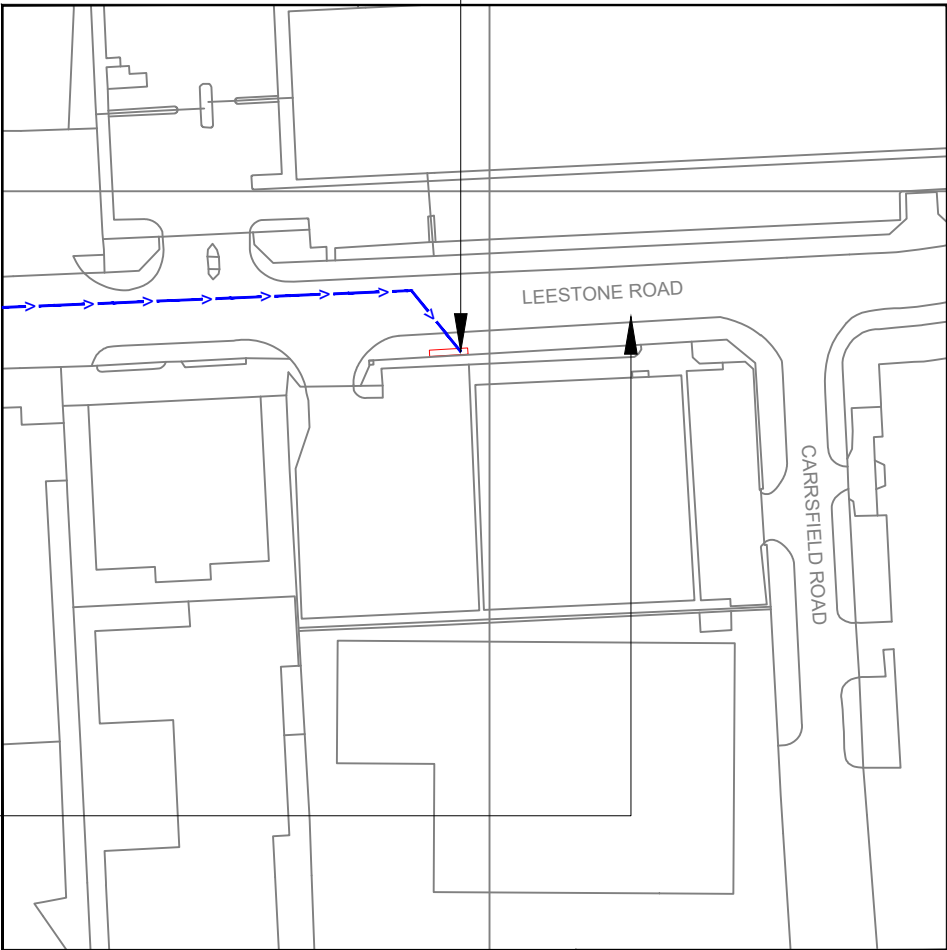

Reproduced by permission of Ordnance Survey on behalf of
the Controller of Her Majesty's Stationery Office
All rights reserved. © Crown Copyright licence no. 100022432

NGR E: 383395 N: 388976

SITE LOCATION PLAN

 

GOOGLE MAPS QR CODE

GOOGLE MAPS - <https://goo.gl/maps/zzhgSoxCW42abTDA6>

STREETVIEW - <https://goo.gl/maps/nqxnQ5WeK9RHxzD5A>

NOTES:

1. ALL DIMENSIONS IN MM UNLESS OTHERWISE NOTED.

Access Route To Site:

Directions To Site: - Head north-east on M56 1.7 mi. Use the 2nd from the left lane to keep right at the fork and stay on M56 0.4 mi. At junction 3A, take the A560 exit to Altrincham/Wythenshawe/Cheadle 0.2 mi. At the roundabout, take the 3rd exit onto Altrincham Rd/A560 0.4 mi. At the roundabout, take the 1st exit and stay on Altrincham Rd/A560 0.2 mi. At Sharston Interchange, take the 1st exit onto Sharston Rd/B5168 308 ft. Turn right onto Leestone Rd. Destination will be on the right 0.2 mi.

A	Issued for Planning	JWO	RWB	03.11.22
REV	MODIFICATION	BY	CH	DATE

CK Hutchison
Networks (UK)
Limited

450 Longwater Avenue,
Green Park,
Reading,
RG30 3UR

Design Consultant & Principal Contractor:



Great British Communications
Lapwing House, Block 3 Forward Point,
Tan House Lane, Widnes, Cheshire, WAB 0SL
t. 44 (0)151 420 4128
www.gbcservices.co.uk

Site Name: LEESTONE ROAD

3UK Nominal ID: MAN21772

Address: BENCHILL
WYTHENSHAW
MANCHESTER
M22 4RN

Title: 002 SITE LOCATION PLAN


Project: UNILATERAL SW

Purpose of Issue: PLANNING

MBNL/TM/H3G Cell ID:
MAN647/TBC/M1354

Drawing No: MAN21772_MAN647_TBC_M1354_GA_REV_A

Issue: A

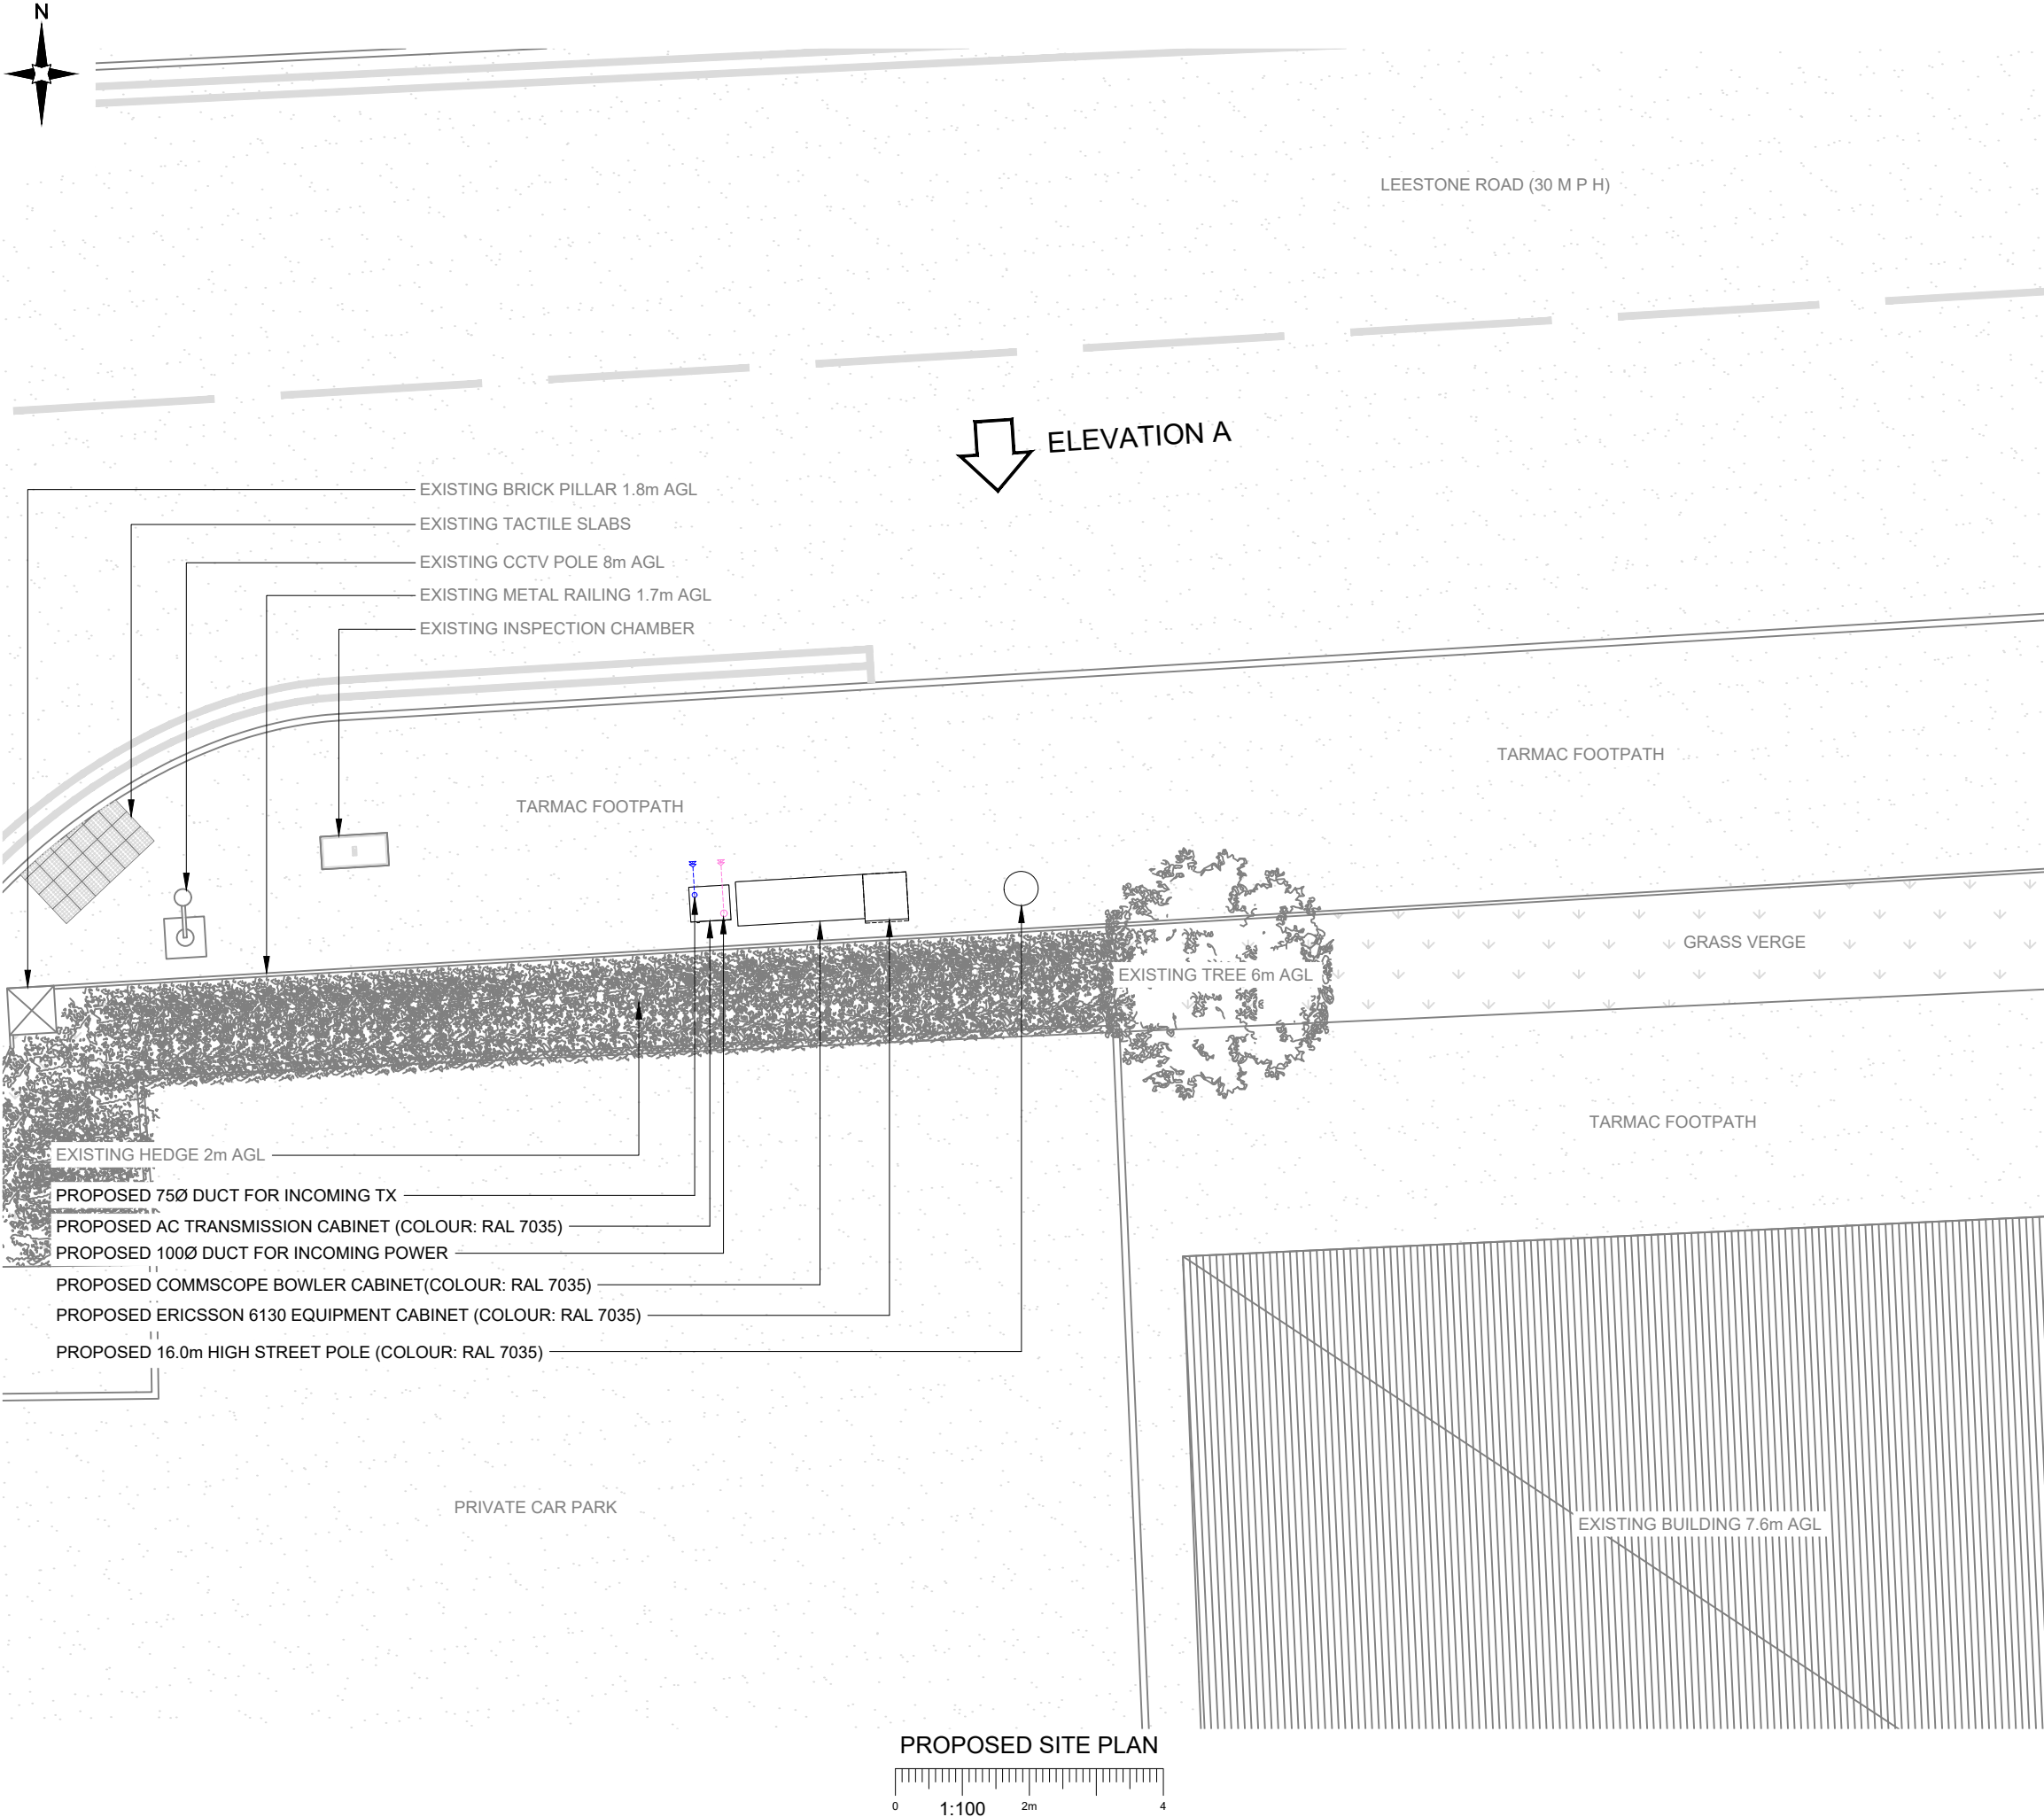

NOTES:
1. ALL DIMENSIONS IN MM UNLESS OTHERWISE NOTED.

A	Issued for Planning	JWO	RWB	03.11.22
REV	MODIFICATION	BY	CH	DATE

CK Hutchison Networks (UK) Limited
450 Longwater Avenue,
Green Park,
Reading,
RG30 3UR

Design Consultant & Principal Contractor:

GBC
Great British Communications
Lapwing House, Block 3 Forward Point,
Tan House Lane, Widnes, Cheshire, WAB 0SL
t. 44 (0)151 420 4128
www.gbcservices.co.uk

Site Name: **LEESTONE ROAD**

3UK Nominal ID: **MAN21772**

Address: **BENCHILL
WYTHENSHAW
MANCHESTER
M22 4RN**


Title: **215 PROPOSED SITE PLAN**

Project: **UNILATERAL SW**

Purpose of Issue: **PLANNING**

MBNL/TM/H3G Cell ID:
MAN647/TBC/M1354

Drawing No: MAN21772_MAN647_TBC_M1354_GA_REV_A	Issue: A
---	-----------------

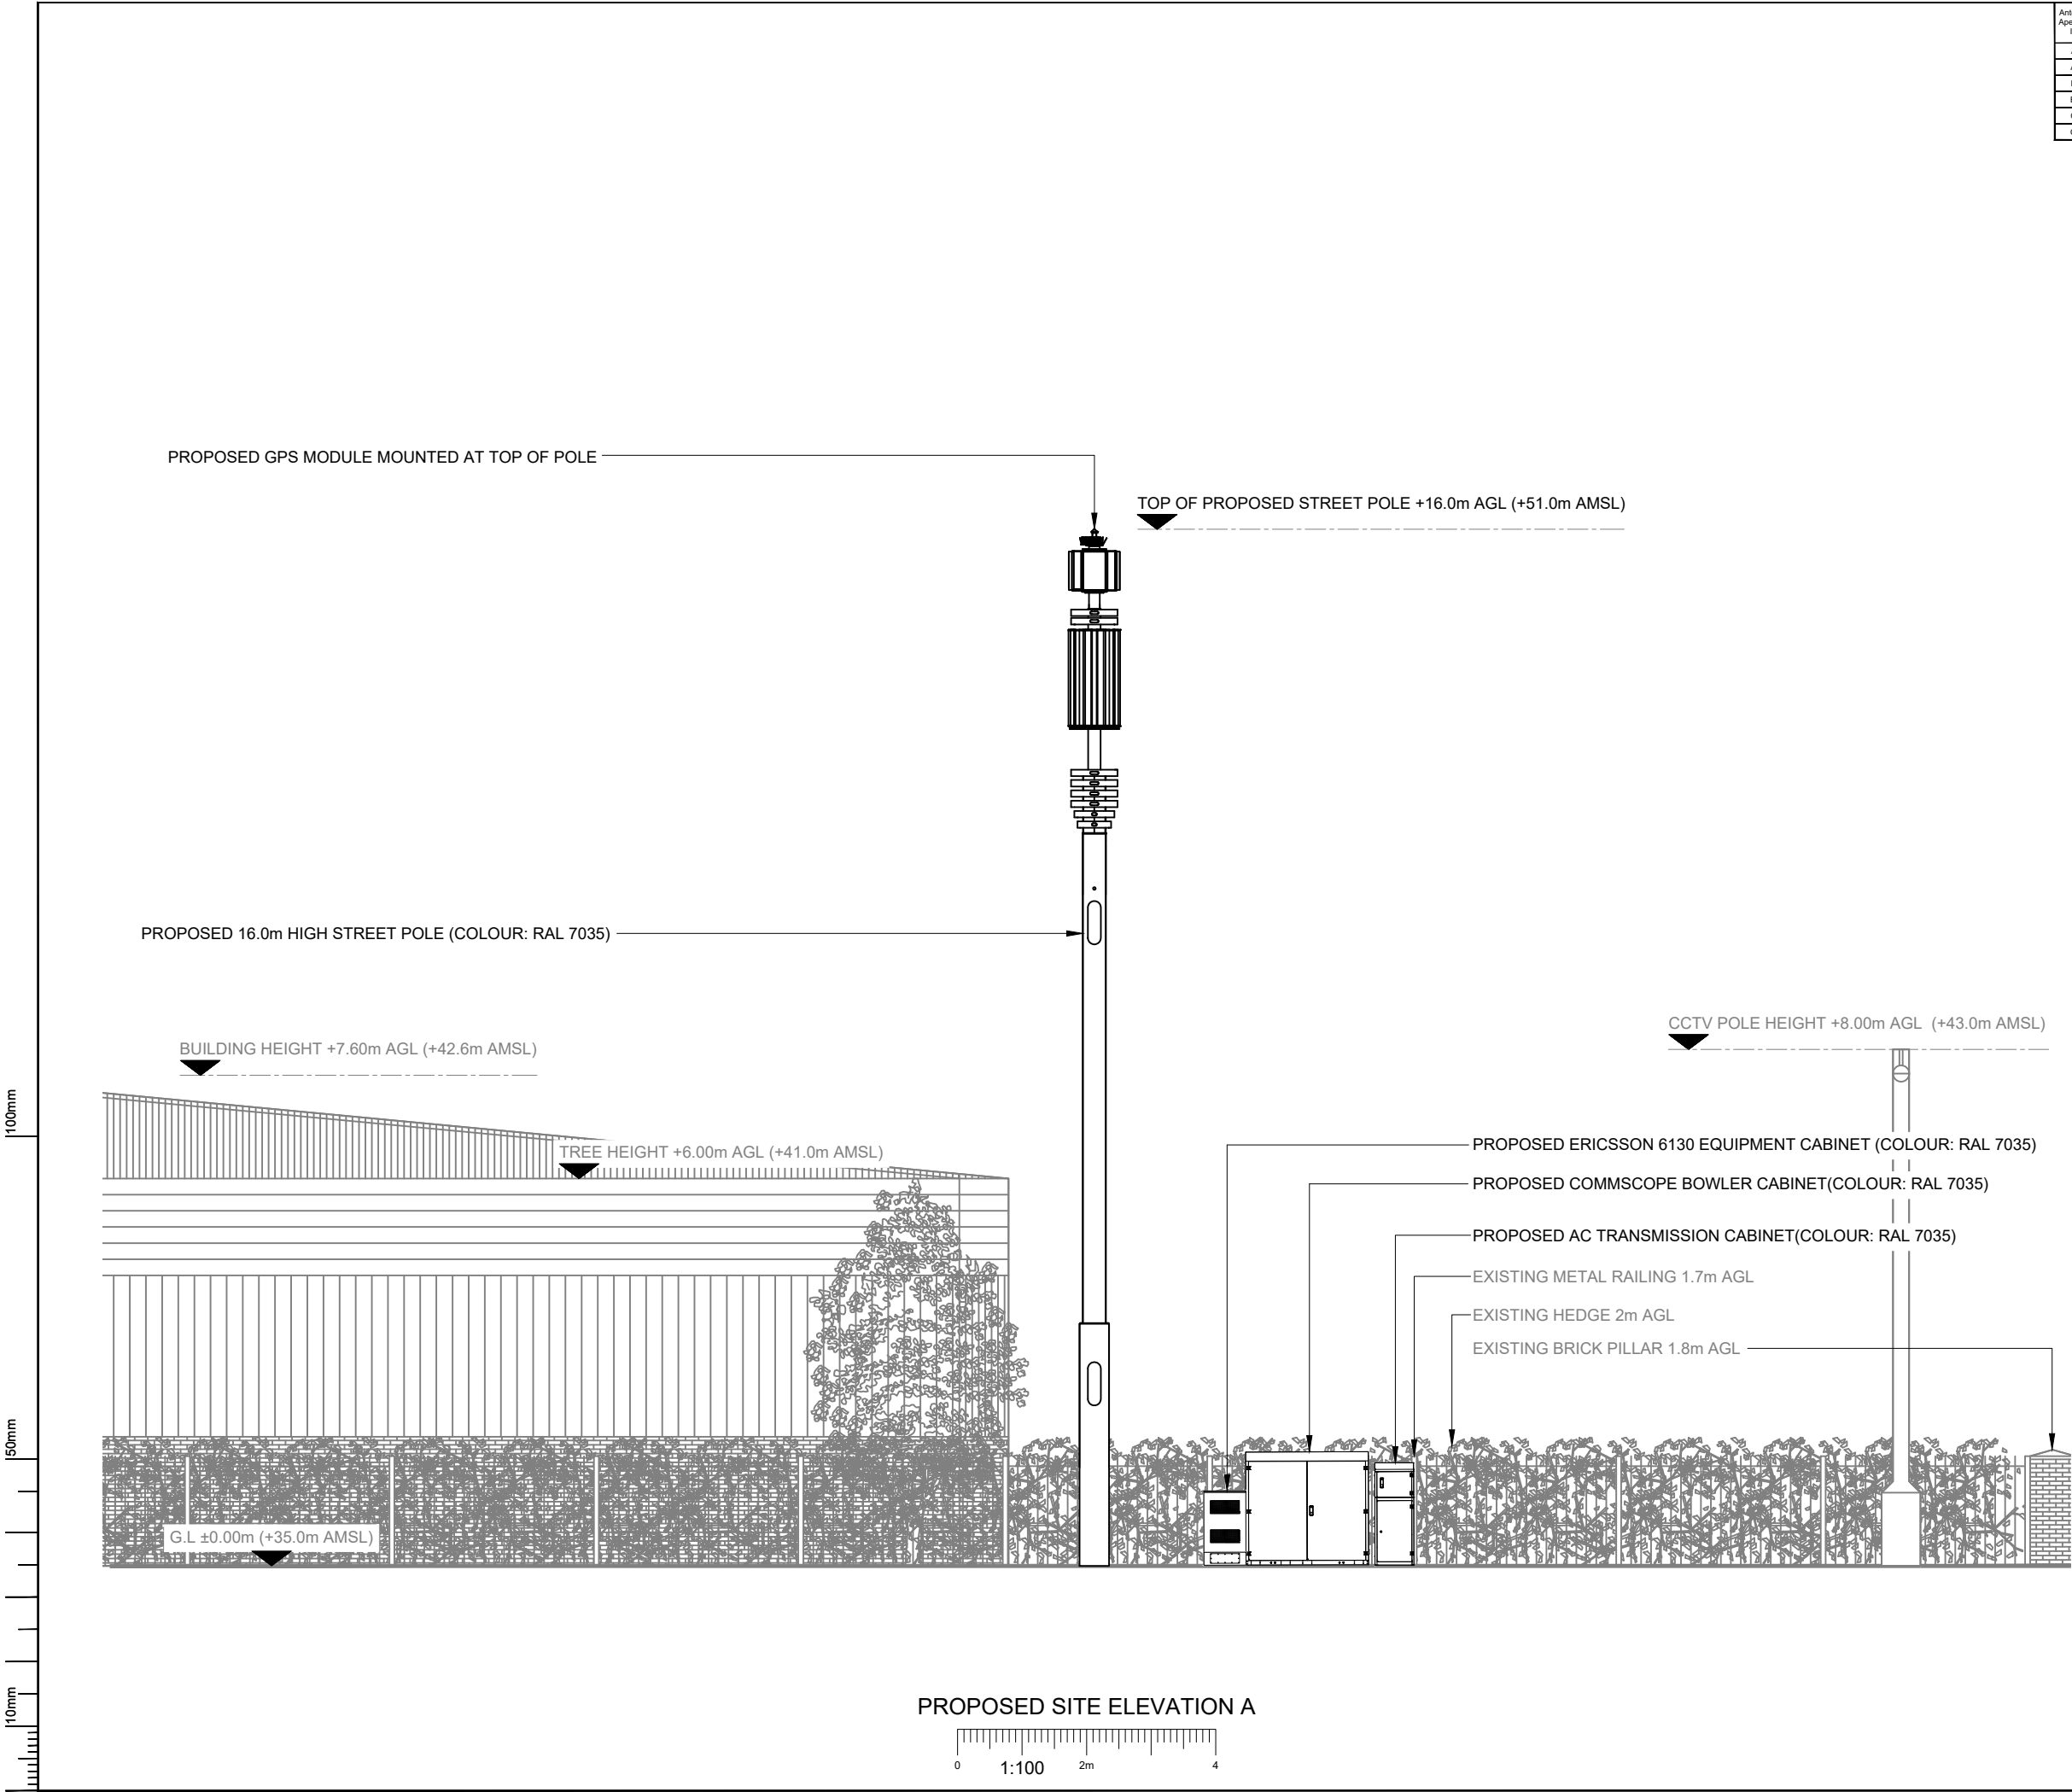

Antenna Aperture ID	Proposed 4G/5G Bearing
A1	300°
A2	300°
B1	130°
B2	130°
C1	NA°
C2	NA°

NOTES:

1. ALL DIMENSIONS IN MM UNLESS OTHERWISE NOTED.

A	Issued for Planning	JWO	RWB	03.11.22
REV	MODIFICATION	BY	CH	DATE

CK Hutchison Networks (UK) Limited

450 Longwater Avenue,
Green Park,
Reading,
RG30 3UR

Design Consultant & Principal Contractor:

GBC

Great British Communications
Lapwing House, Block 3 Forward Point,
Tan House Lane, Widnes, Cheshire, WA8 0SL
t. 44 (0)151 420 4128
www.gbcservices.co.uk

Site Name:

LEESTONE ROAD

3UK Nominal ID:

MAN21772

Address:

**BENCHILL
WYTHENSHAW
MANCHESTER
M22 4RN**

Title:

265 PROPOSED SITE ELEVATION

Project:

UNILATERAL SW

Purpose of Issue:

PLANNING

MBNL/TM/H3G Cell ID:

MAN647/TBC/M1354

Drawing No:
MAN21772_MAN647_TBC_M1354_GA_REV_A

Issue:
A