



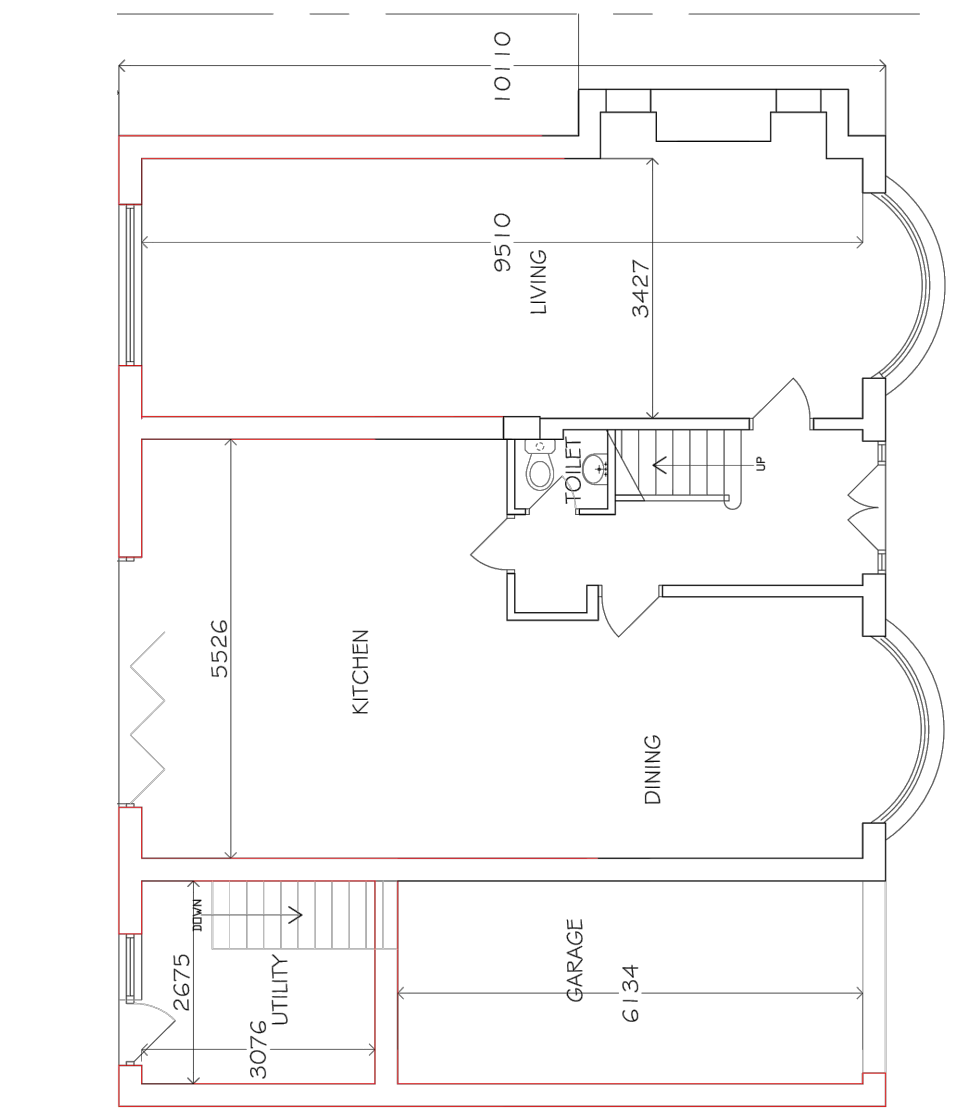

LAYOUT FLOOR PLAN
Ground Floor
1 : 100 (IN A3)
existing approved (ref : 116731/FH/2017)

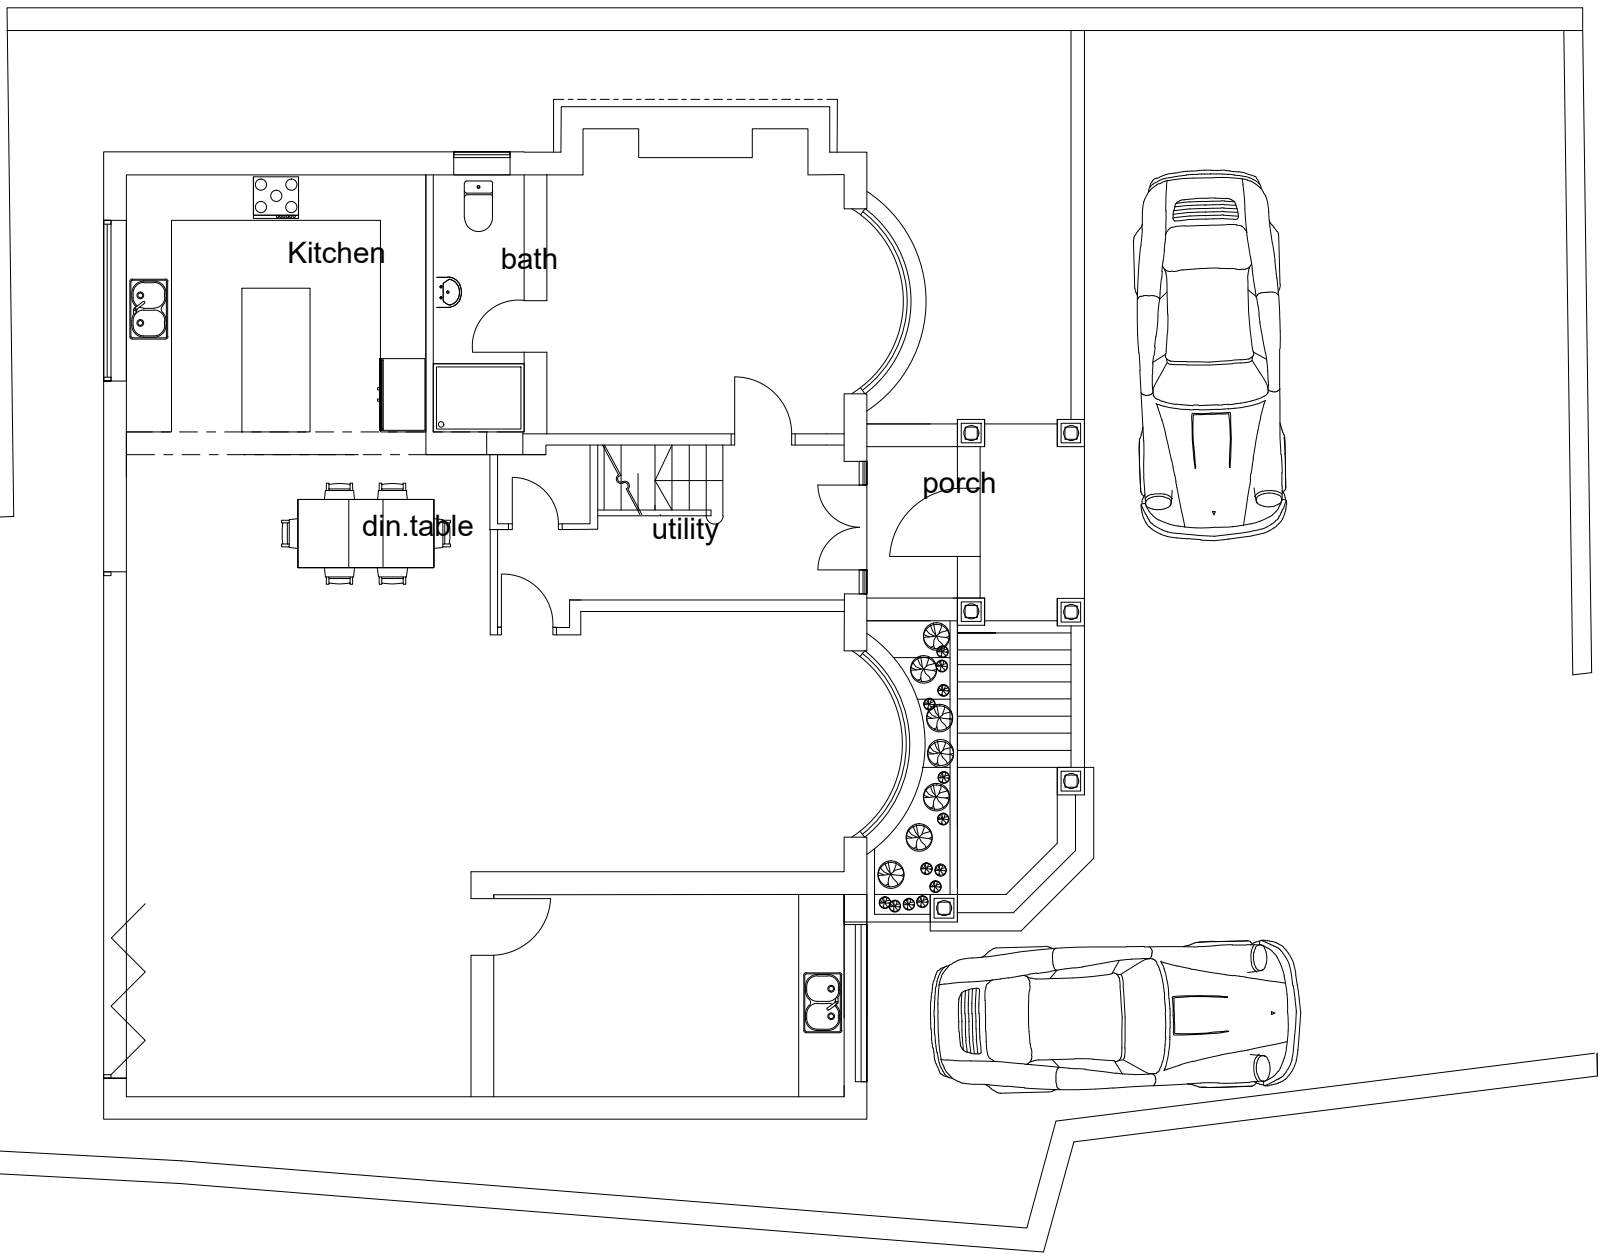

LAYOUT FLOOR PLAN
Ground Floor
1 : 100 (IN A3)
PROPOSED

NOTE :
-
Planning Approved
No : (116731/FH/2017)

REMARK :
1.) NO unauthorized copying / reproduction permitted without expressed written permission.
2.) The contractor shall check all dimensions and level on site before commencement of work.
3.) No dimension to be scaled off this drawing.

LEGEND :
-

CLIENT :

PROJECT TITLE :
926 Rochdale Road,
Blackley, Manchester
M9 7EP
-

DRAWING TITLE :
LAYOUT FLOOR PLAN

DRAWN gw mar/22
CHKD GARY mar/22
SCALE AS SHOWN

00		
12		
11		
10		
09		
08		
07		
06		
05		
04		
03	04 Nov 2022	porch
02	01 Aug 2022	layout
01	23 jun 2022	layout
00	23 mar 2022	layout
rev	date	description